




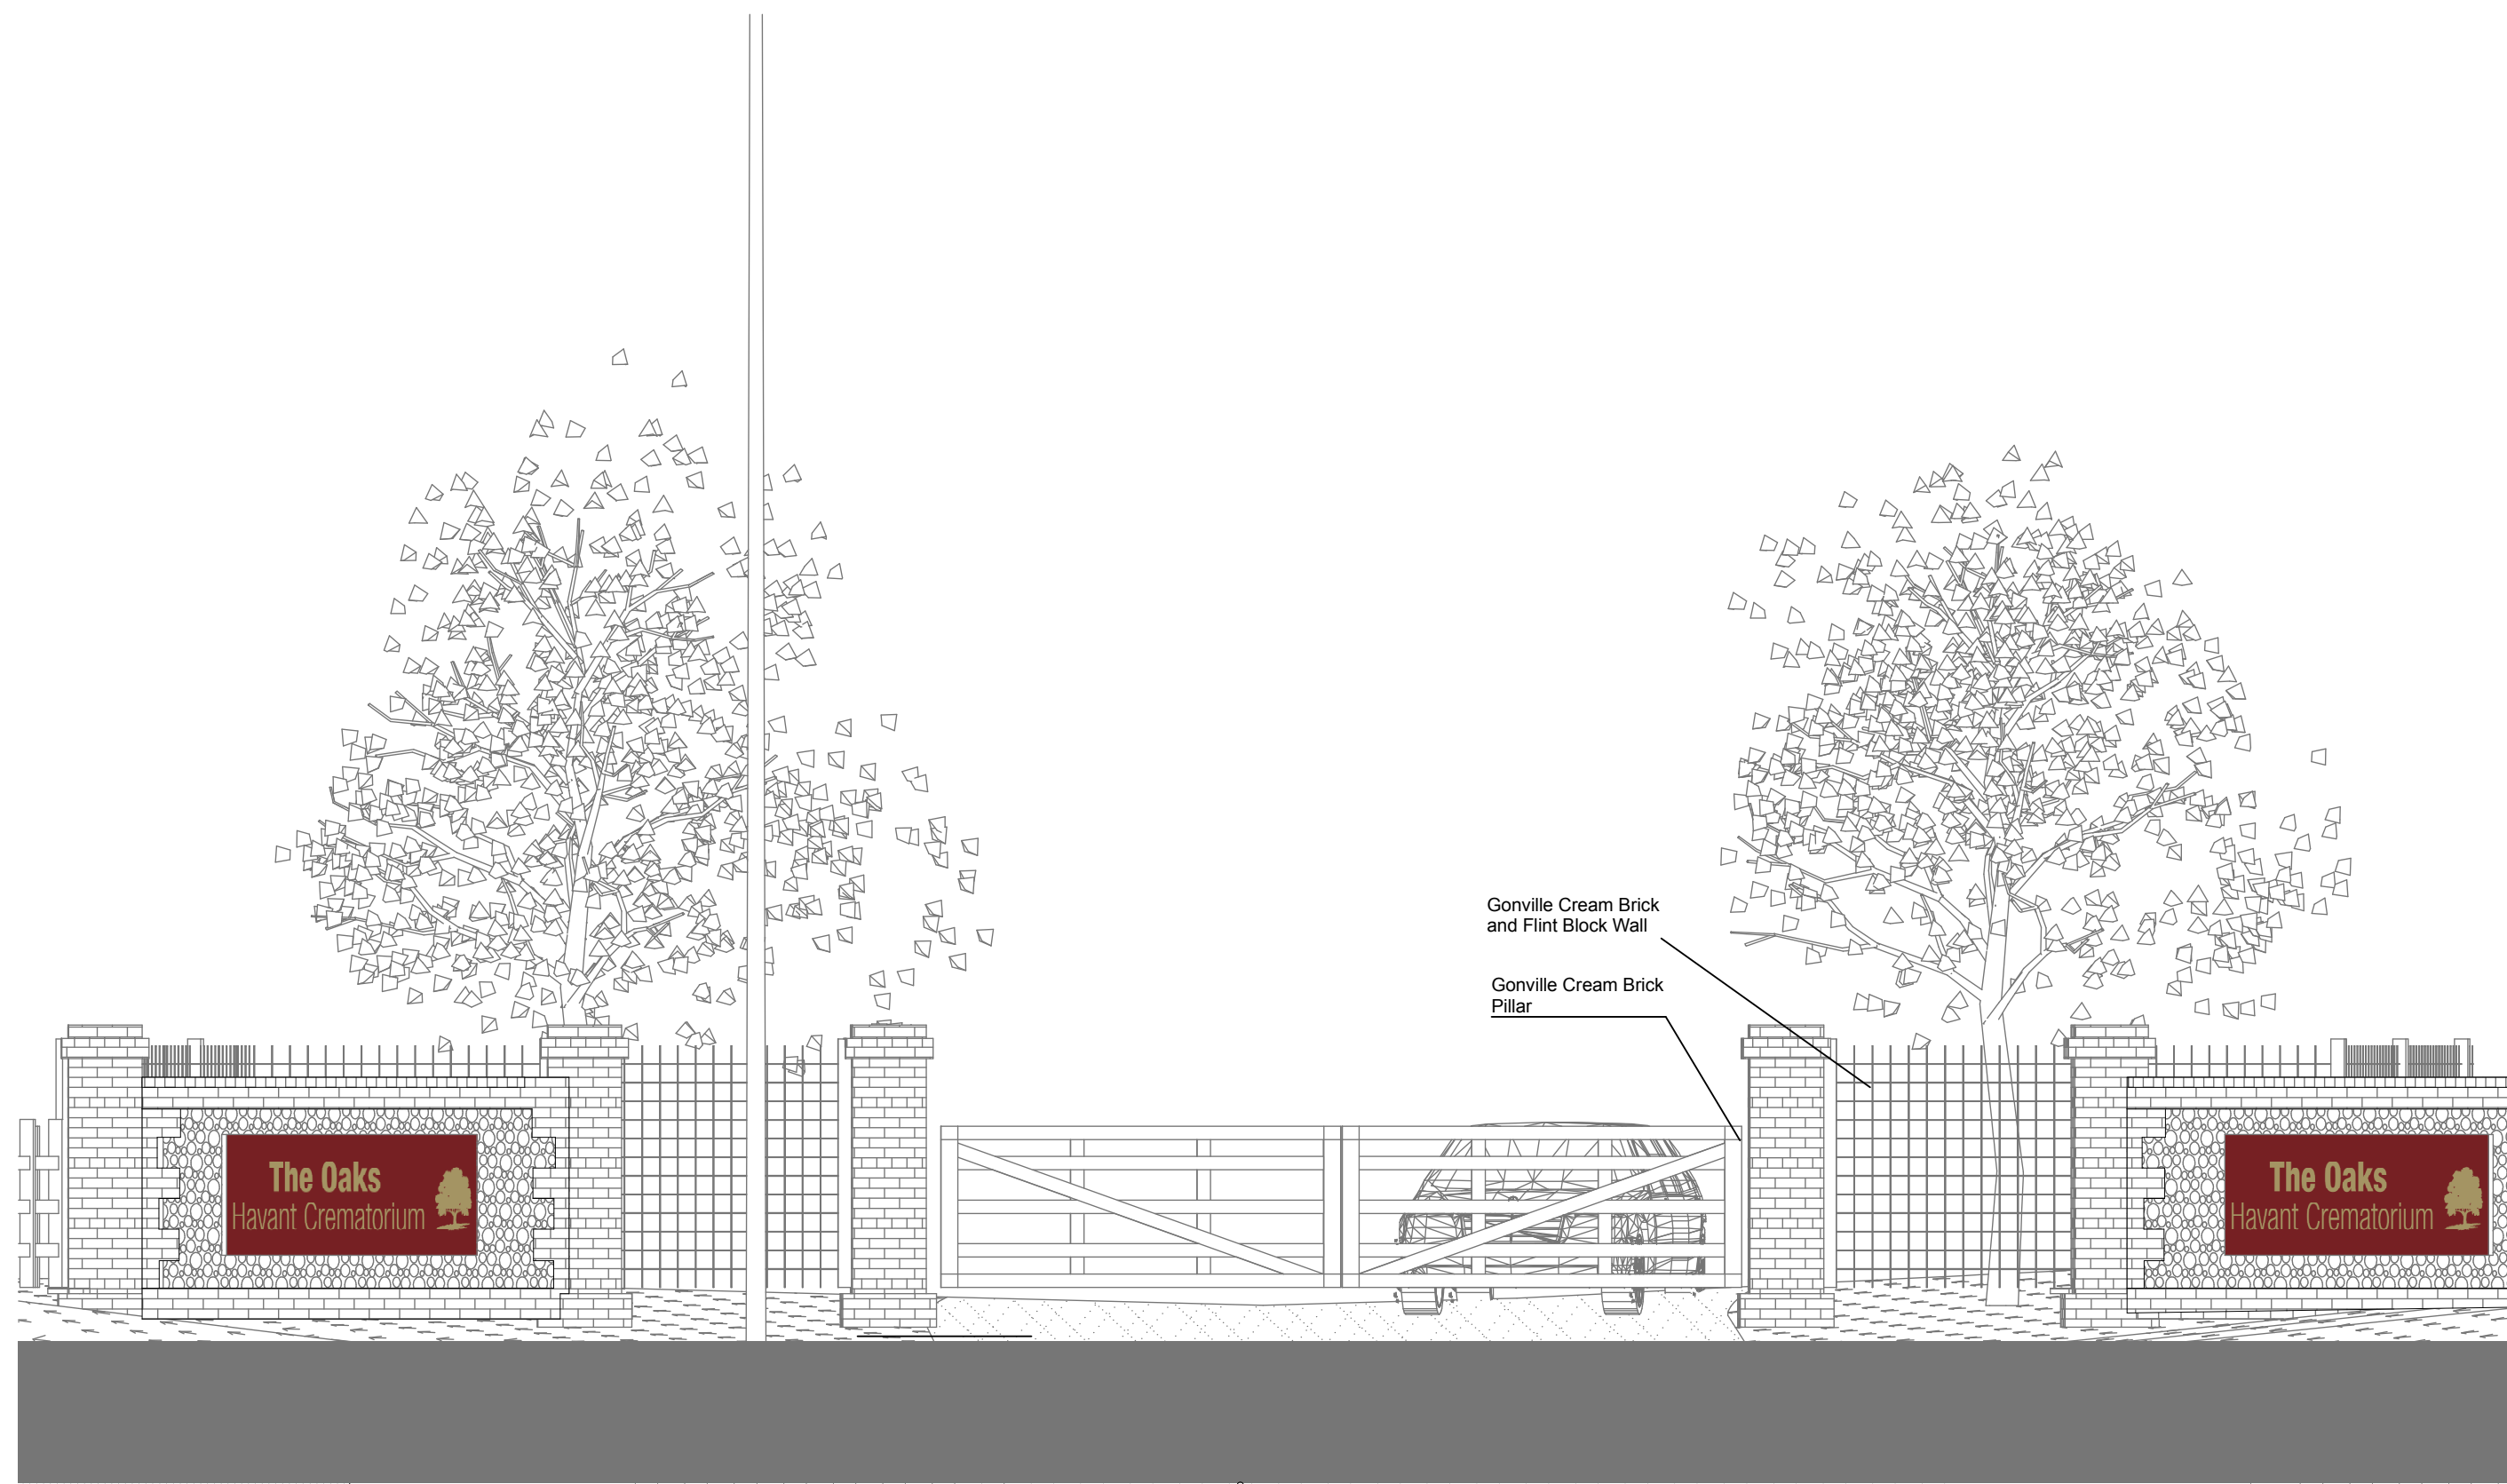


1 Bartons Road Elevation 1:50

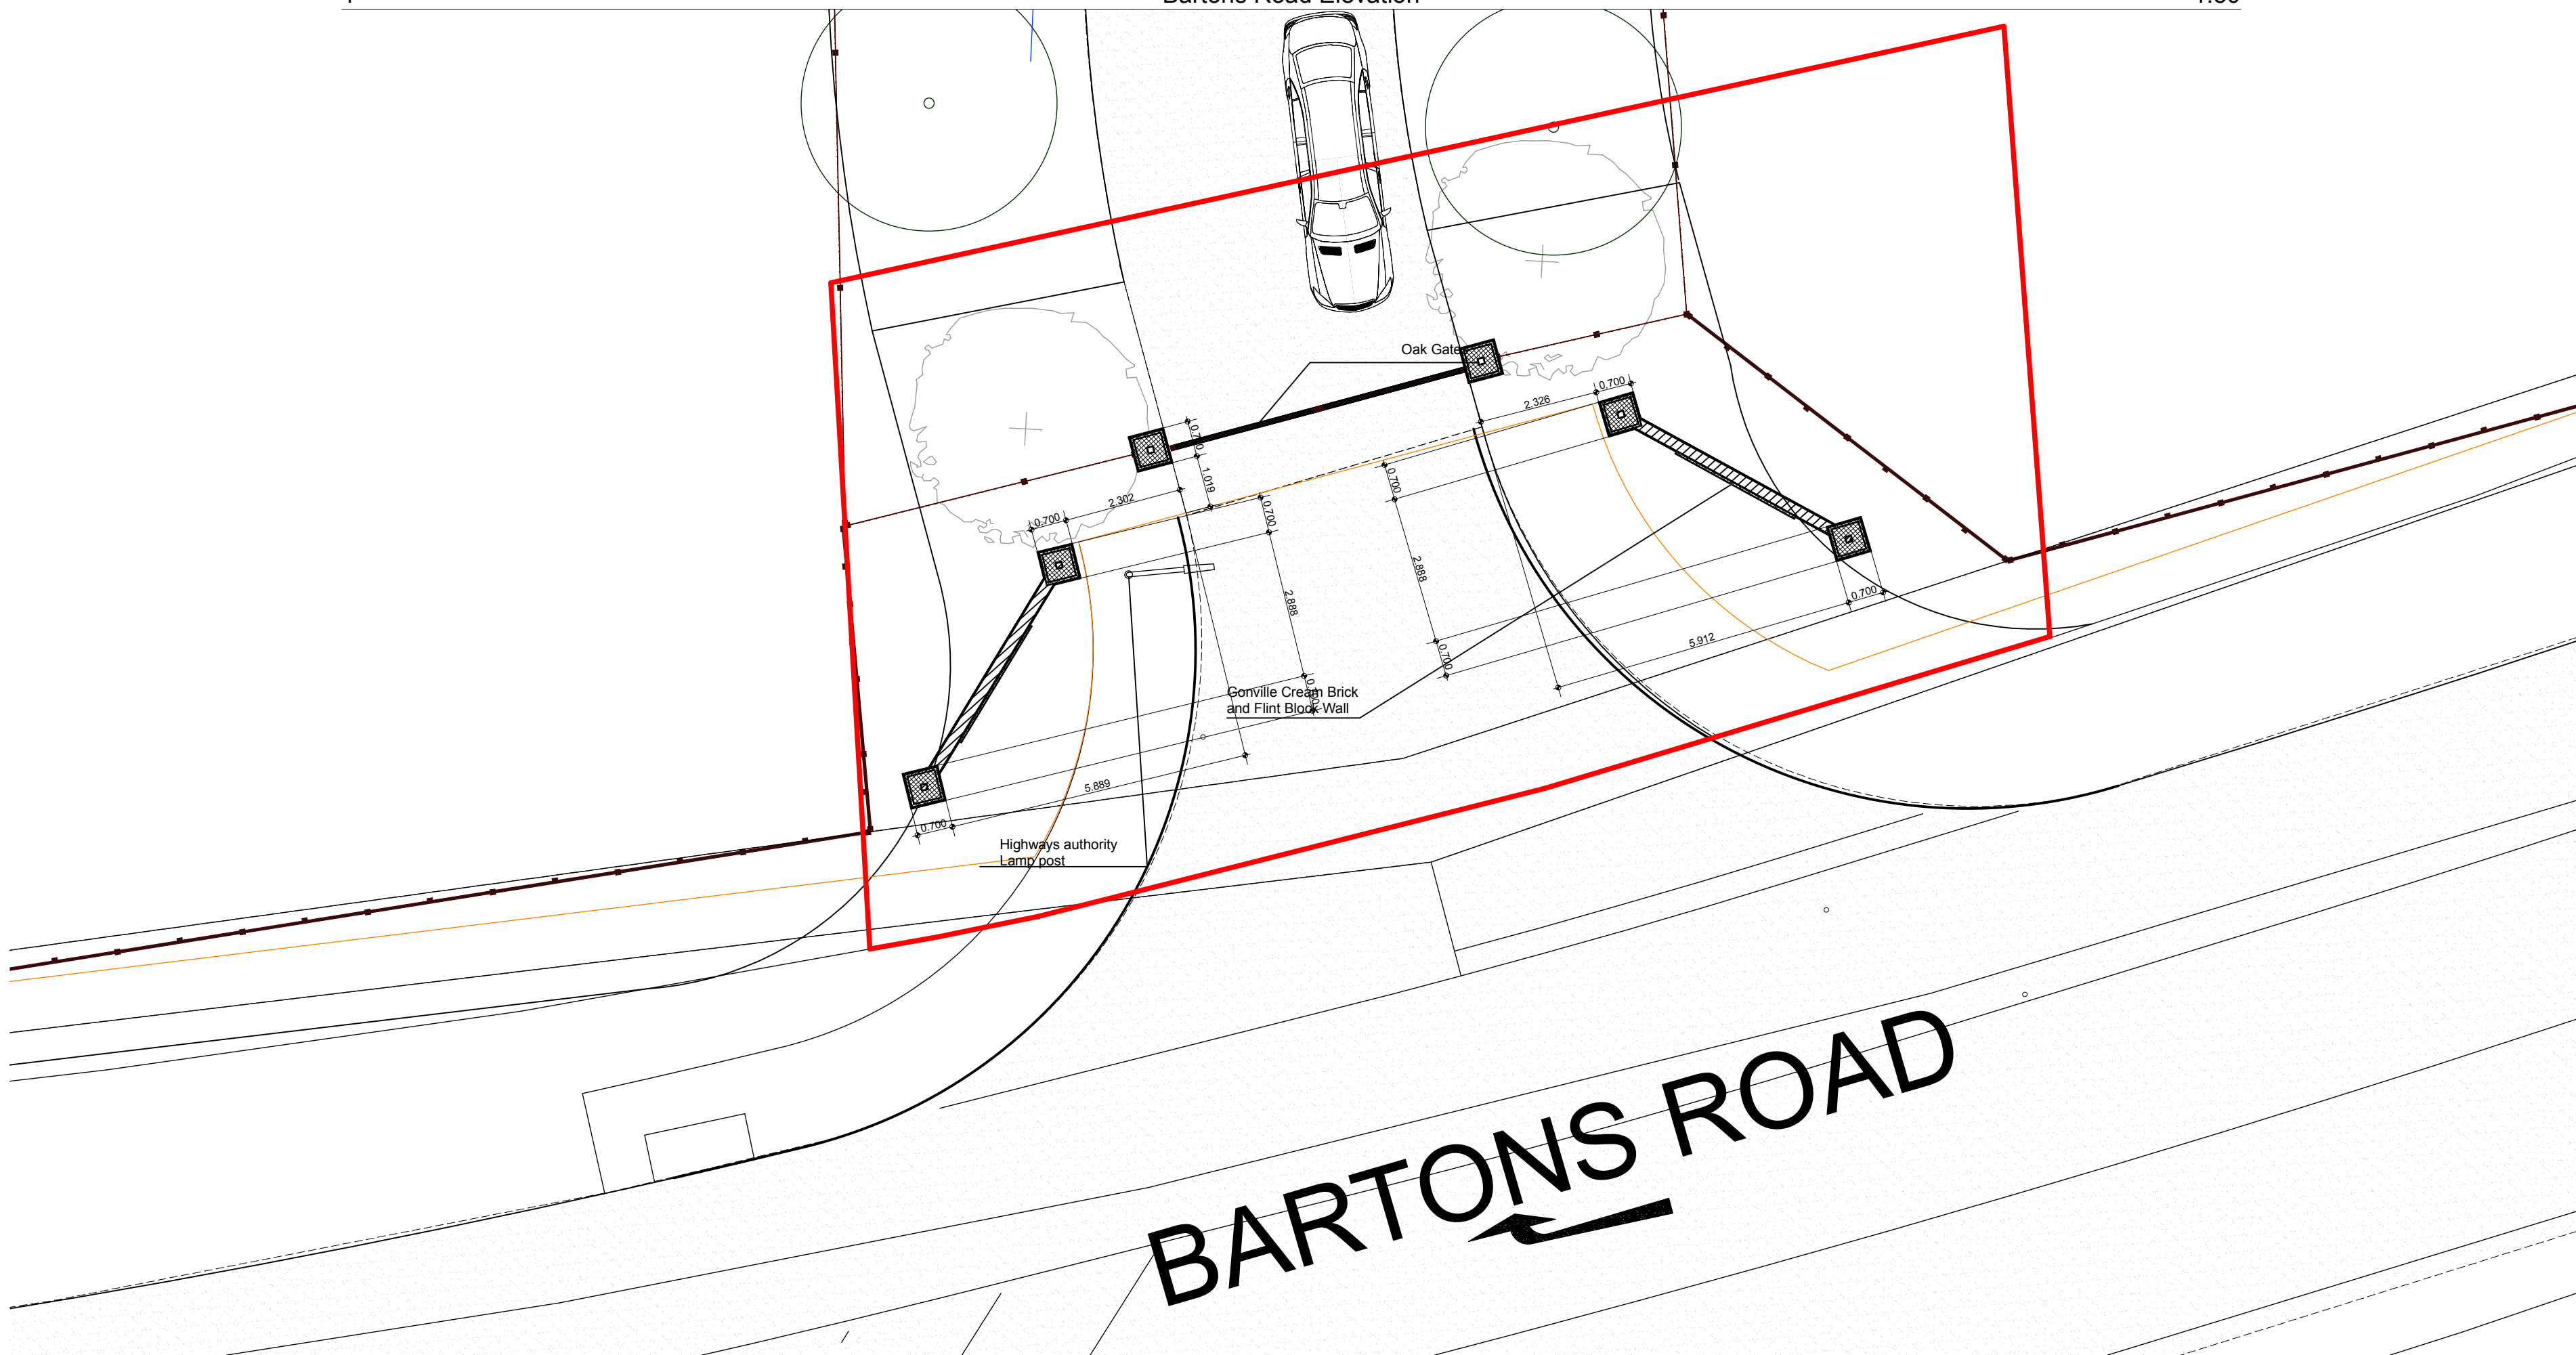


1 Ground Floor 1:100

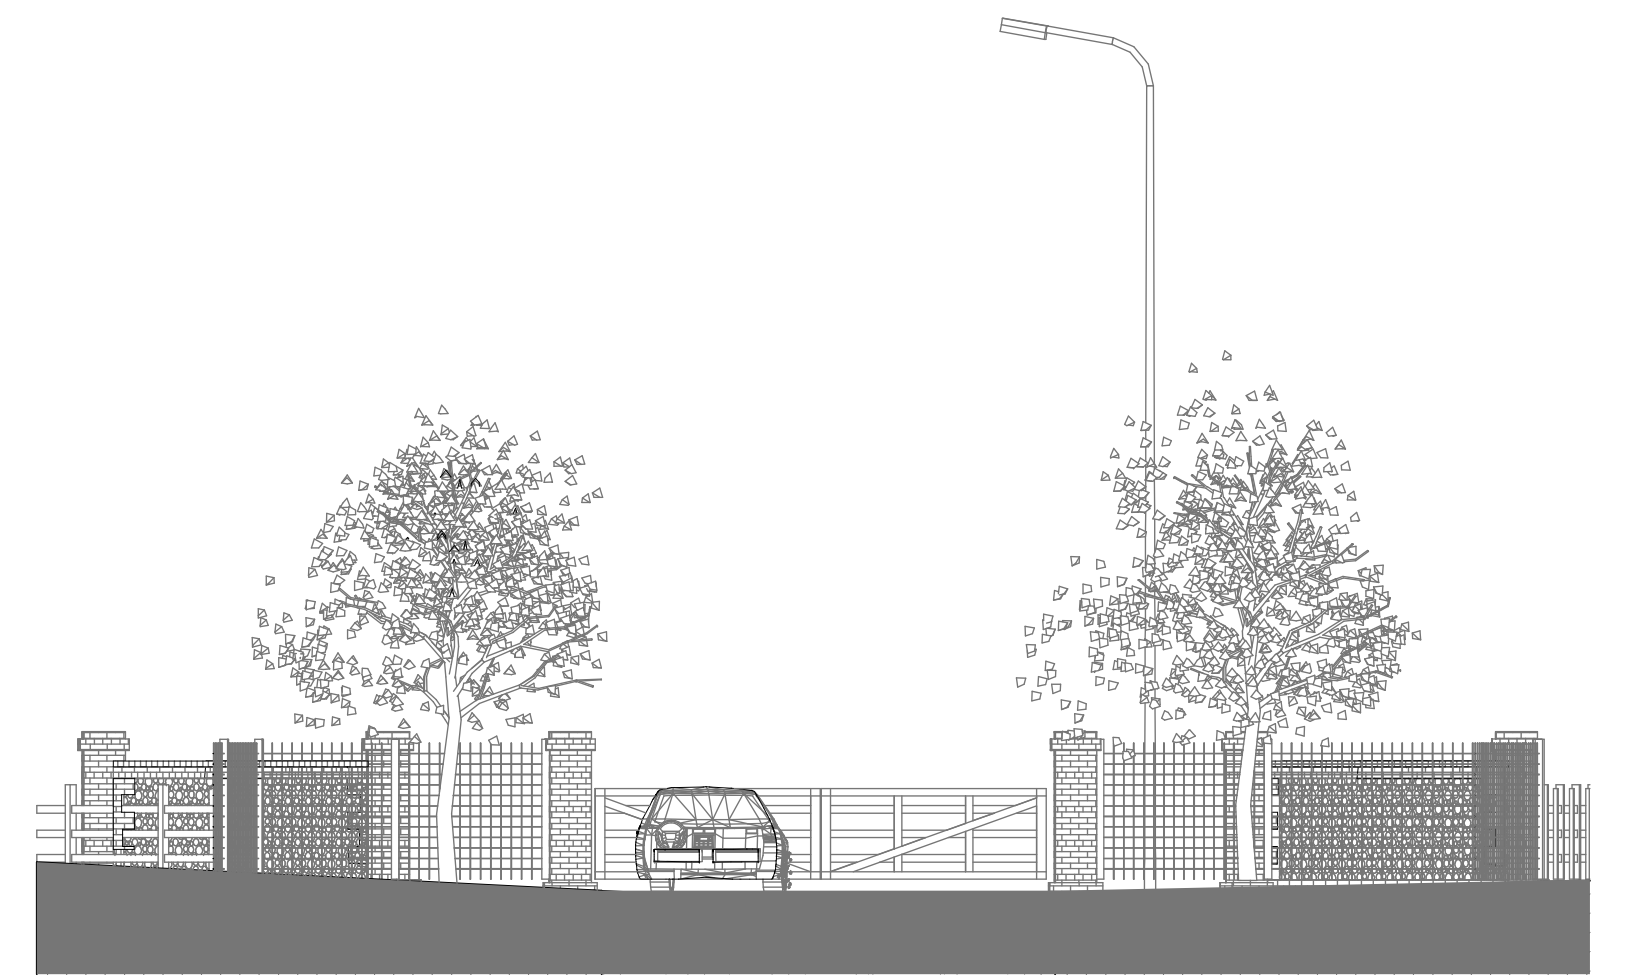


1 Sign rear Elevation 1:100

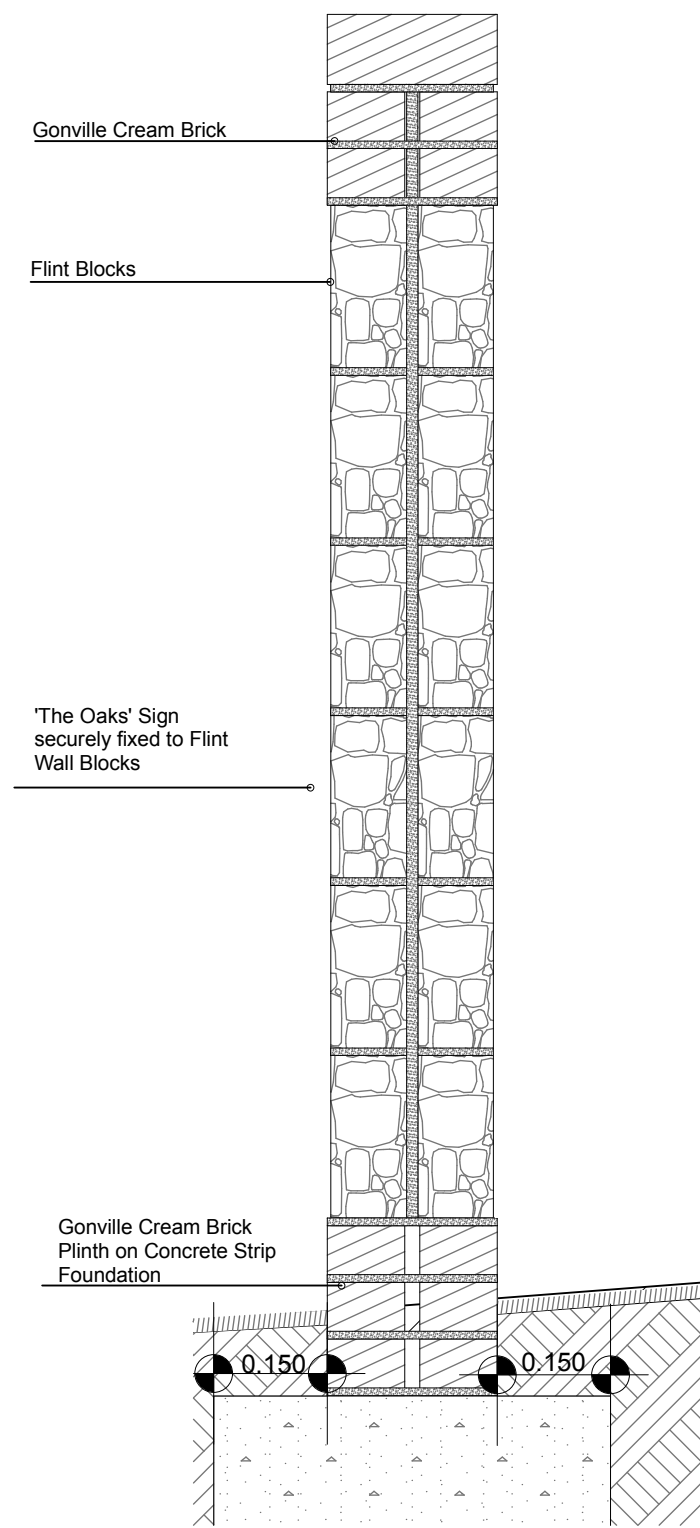


Detail Through Flint Wall 1:10

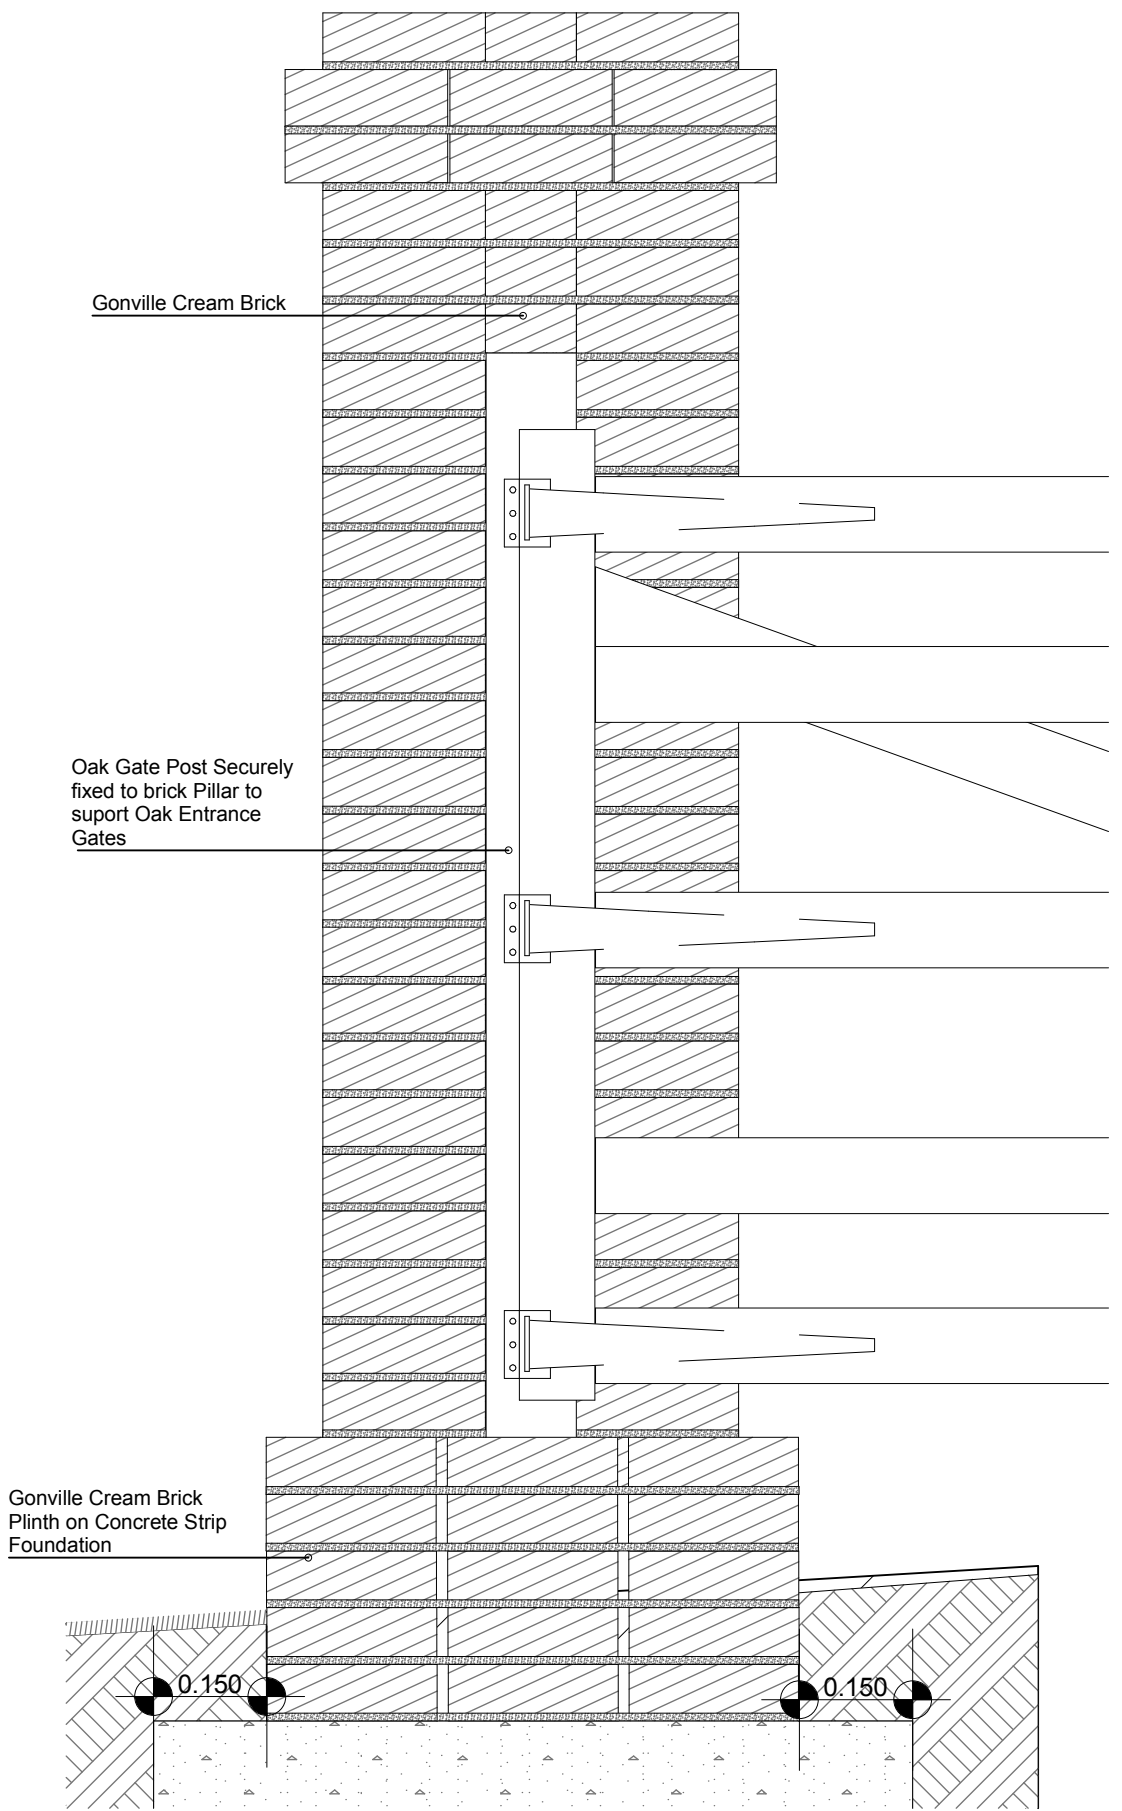

Detail of Brick Pillars 1:10

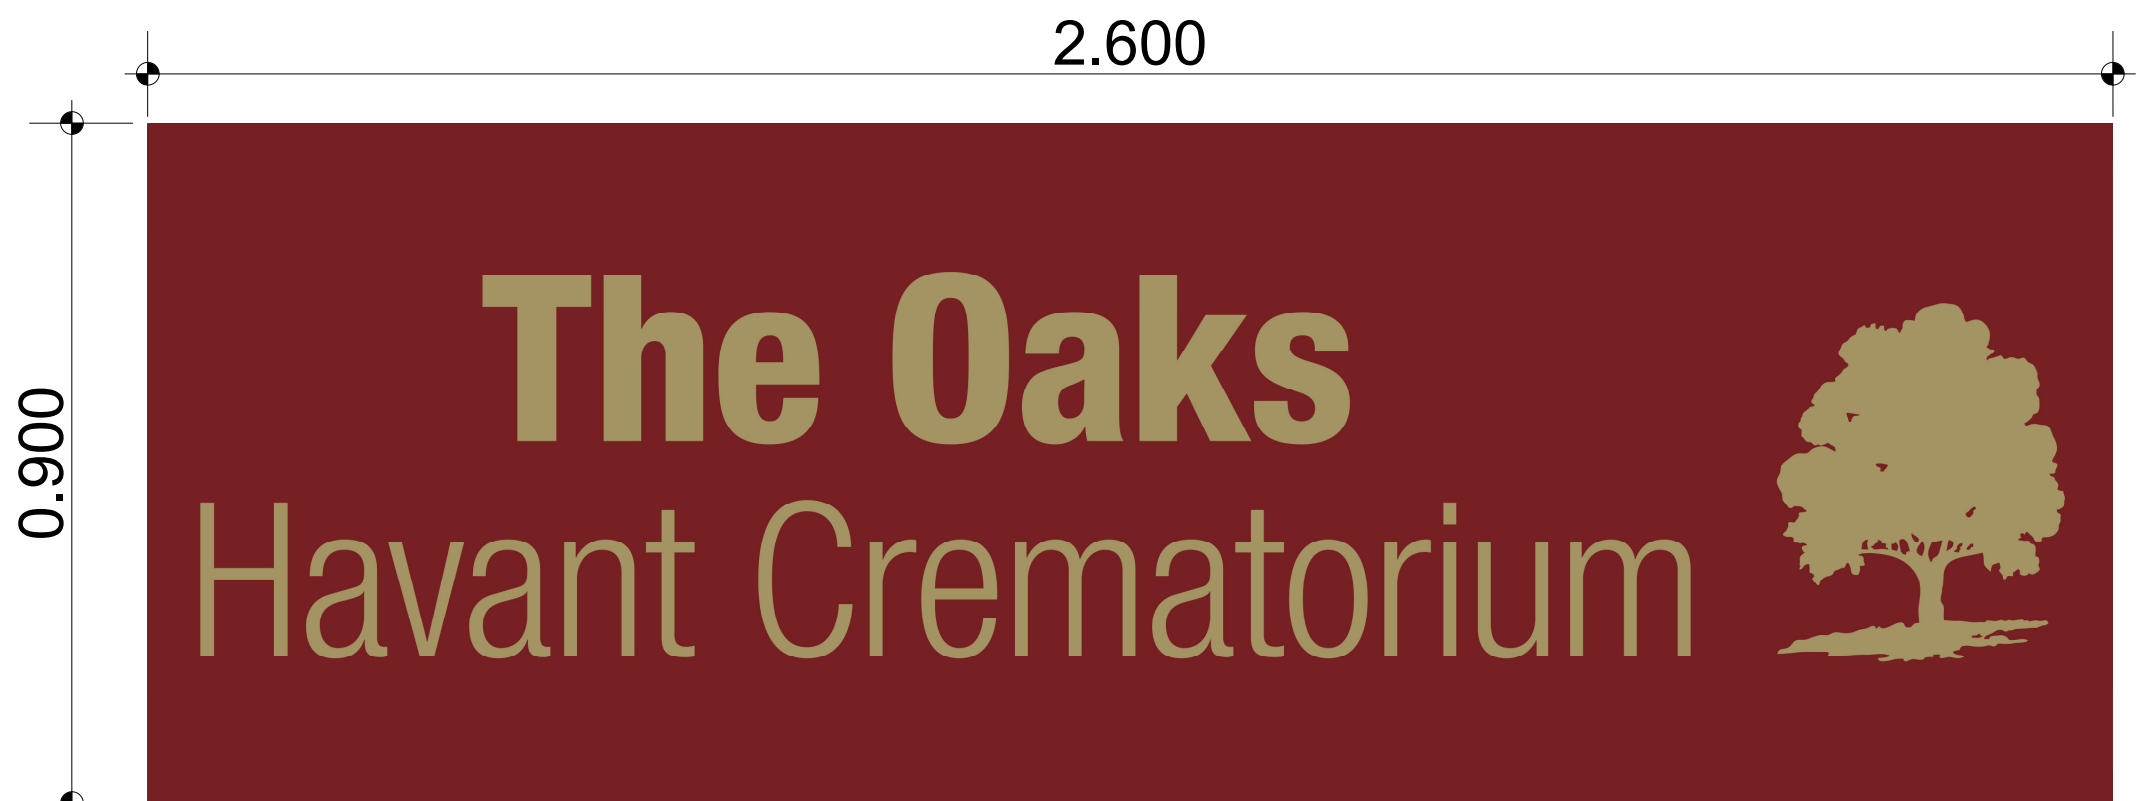

Sign Detail 1:10

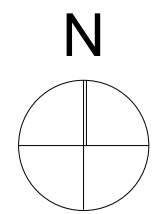

0 100mm @A1

revisions & notes:
A: SAB: Submitted to Planning 12-08-2013
B: SAB: Revised to show gatepost separated from sign walls 02-09-2013

project: Southern Co-operative
Land at Barton's Road
Havant, Hampshire

drawing name: Front Entrance
Signage Plans
status: PLANNING
date: August 2013
scale: 1:2500, 1:100, 1:50/1:10 @A1
drawn: HB



Project No. 4830 drawing No. 4001 rev B

Note: All dimensions to be checked on site by the contractor before fabrication and erection. Figured dimensions to be taken in preference to scaled dimensions. This drawing is the copyright of the architects and must not be reproduced or used without their express consent, except for the purposes of a planning application. Electronic issue of this drawing to be confirmed by paper hard copy only.