




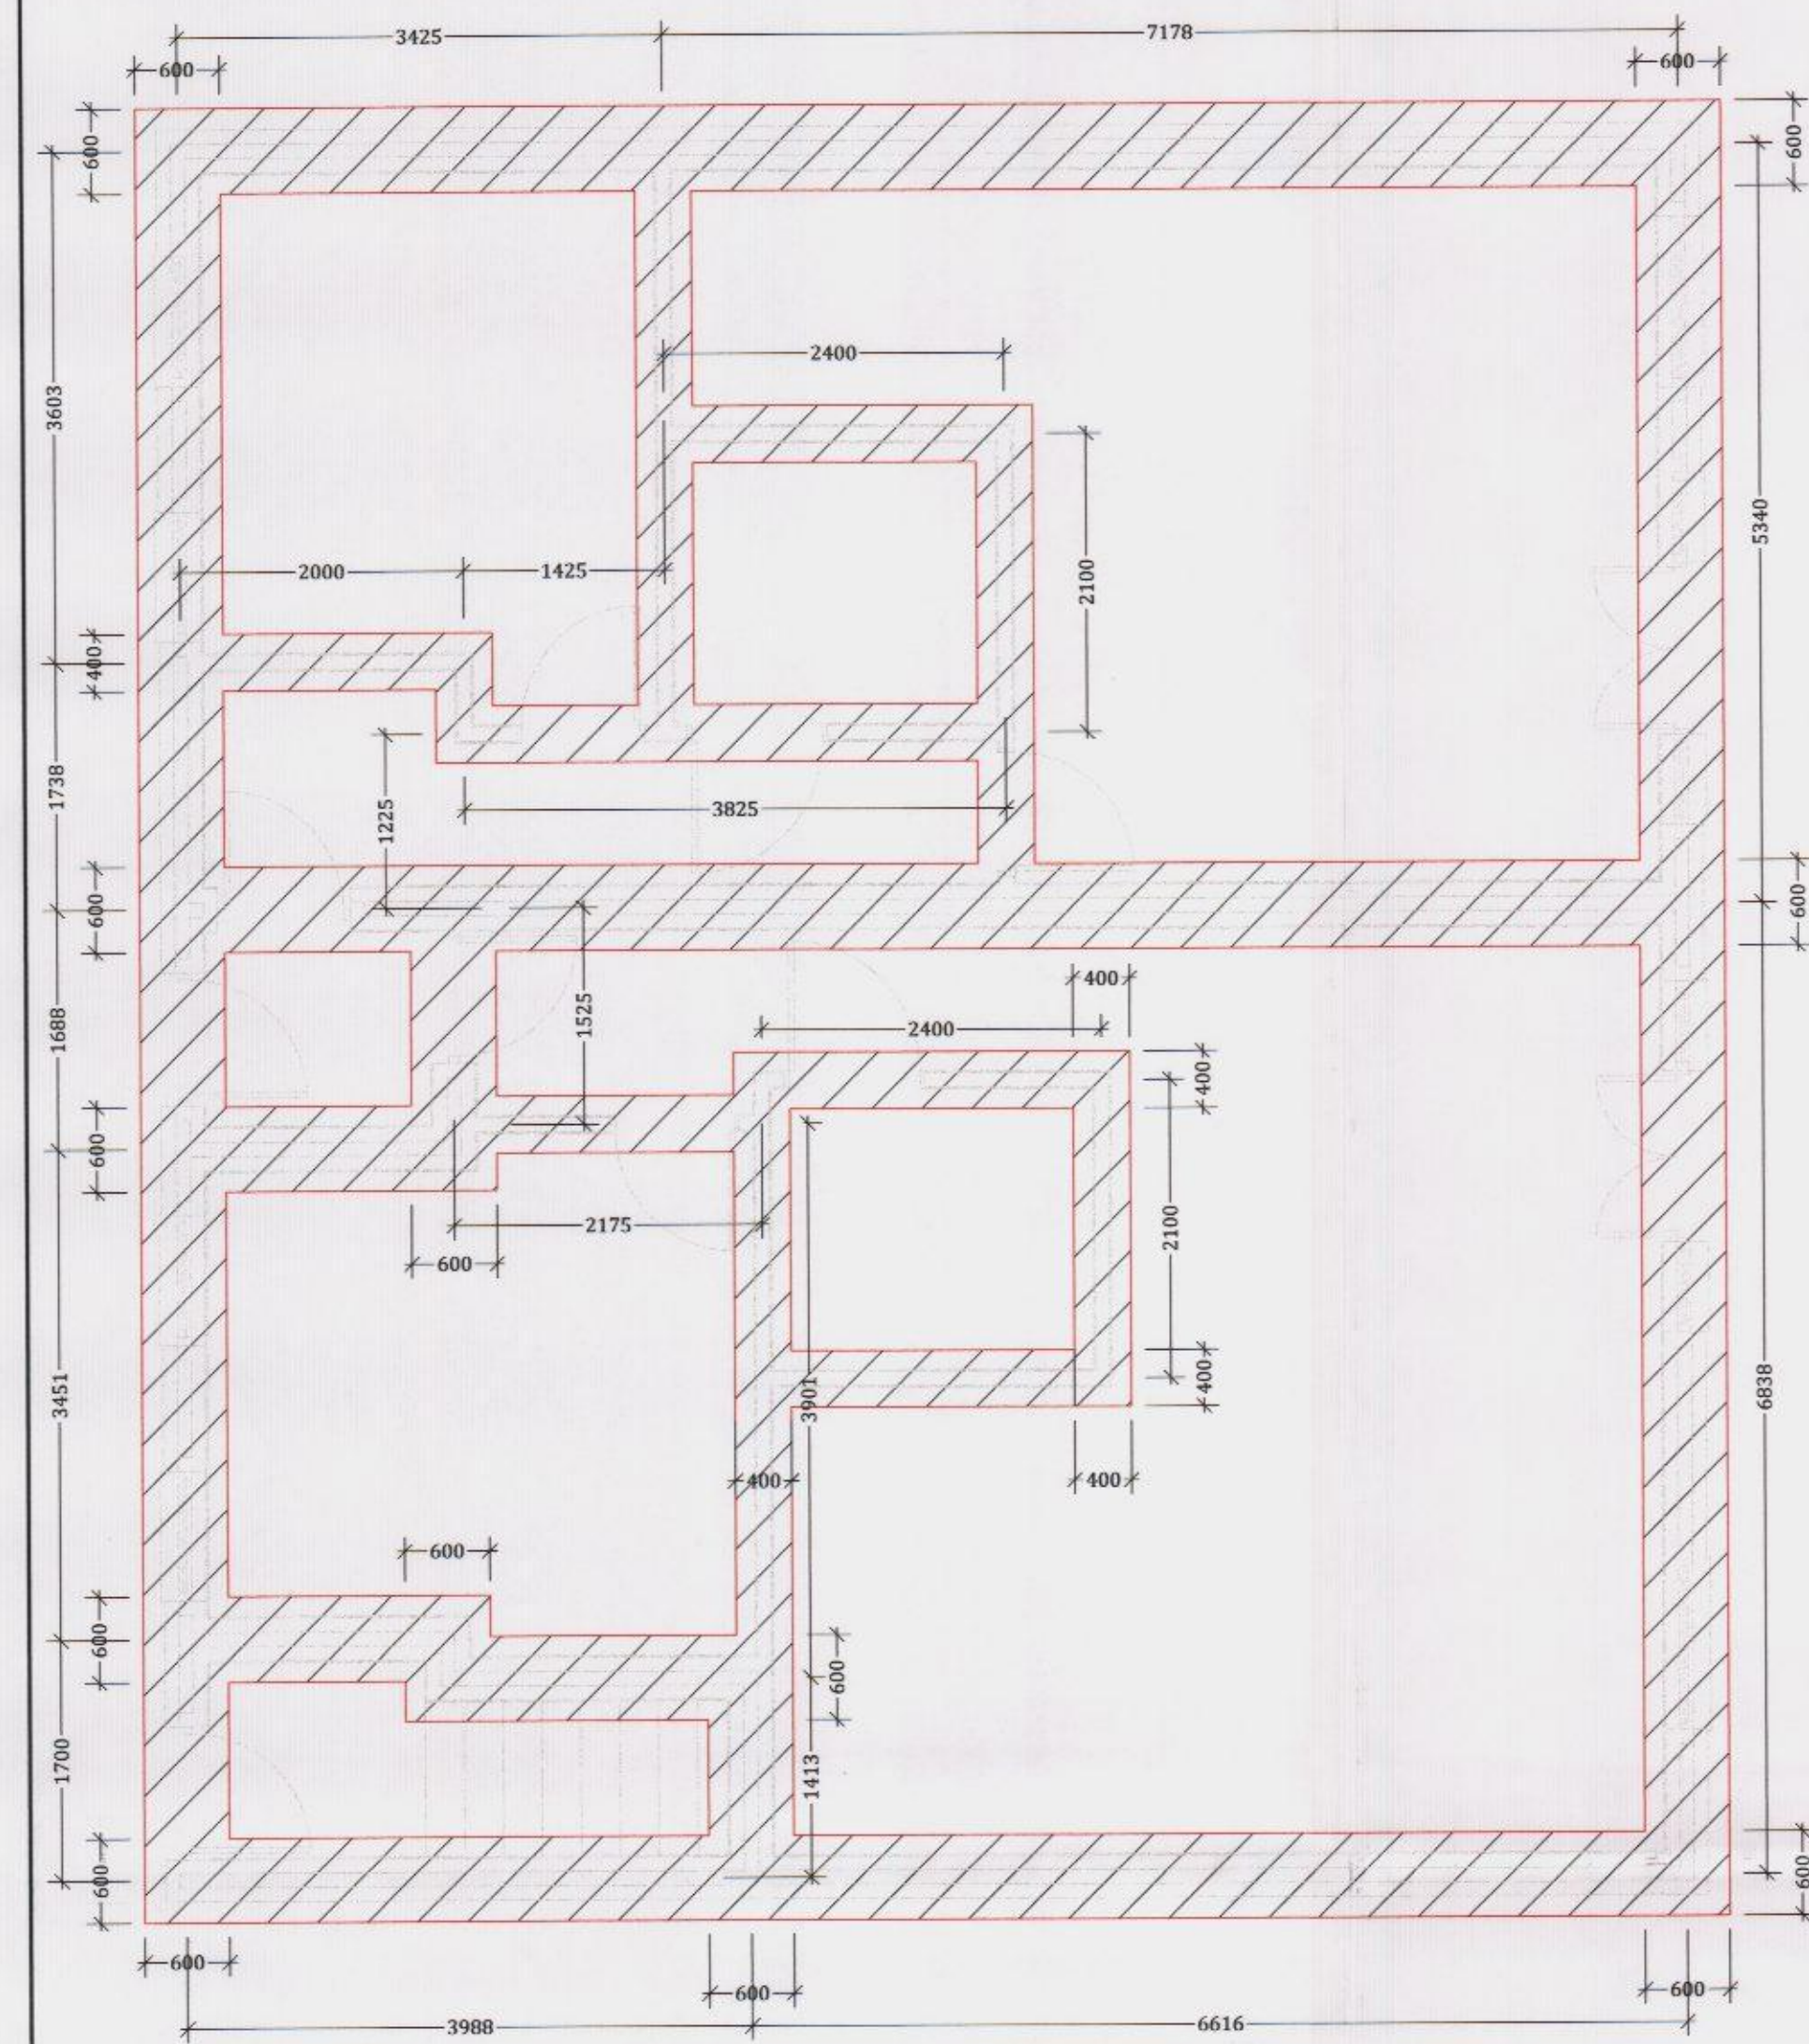

UNITS 3, 4 & 5 - FOUNDATION PLAN 1:50

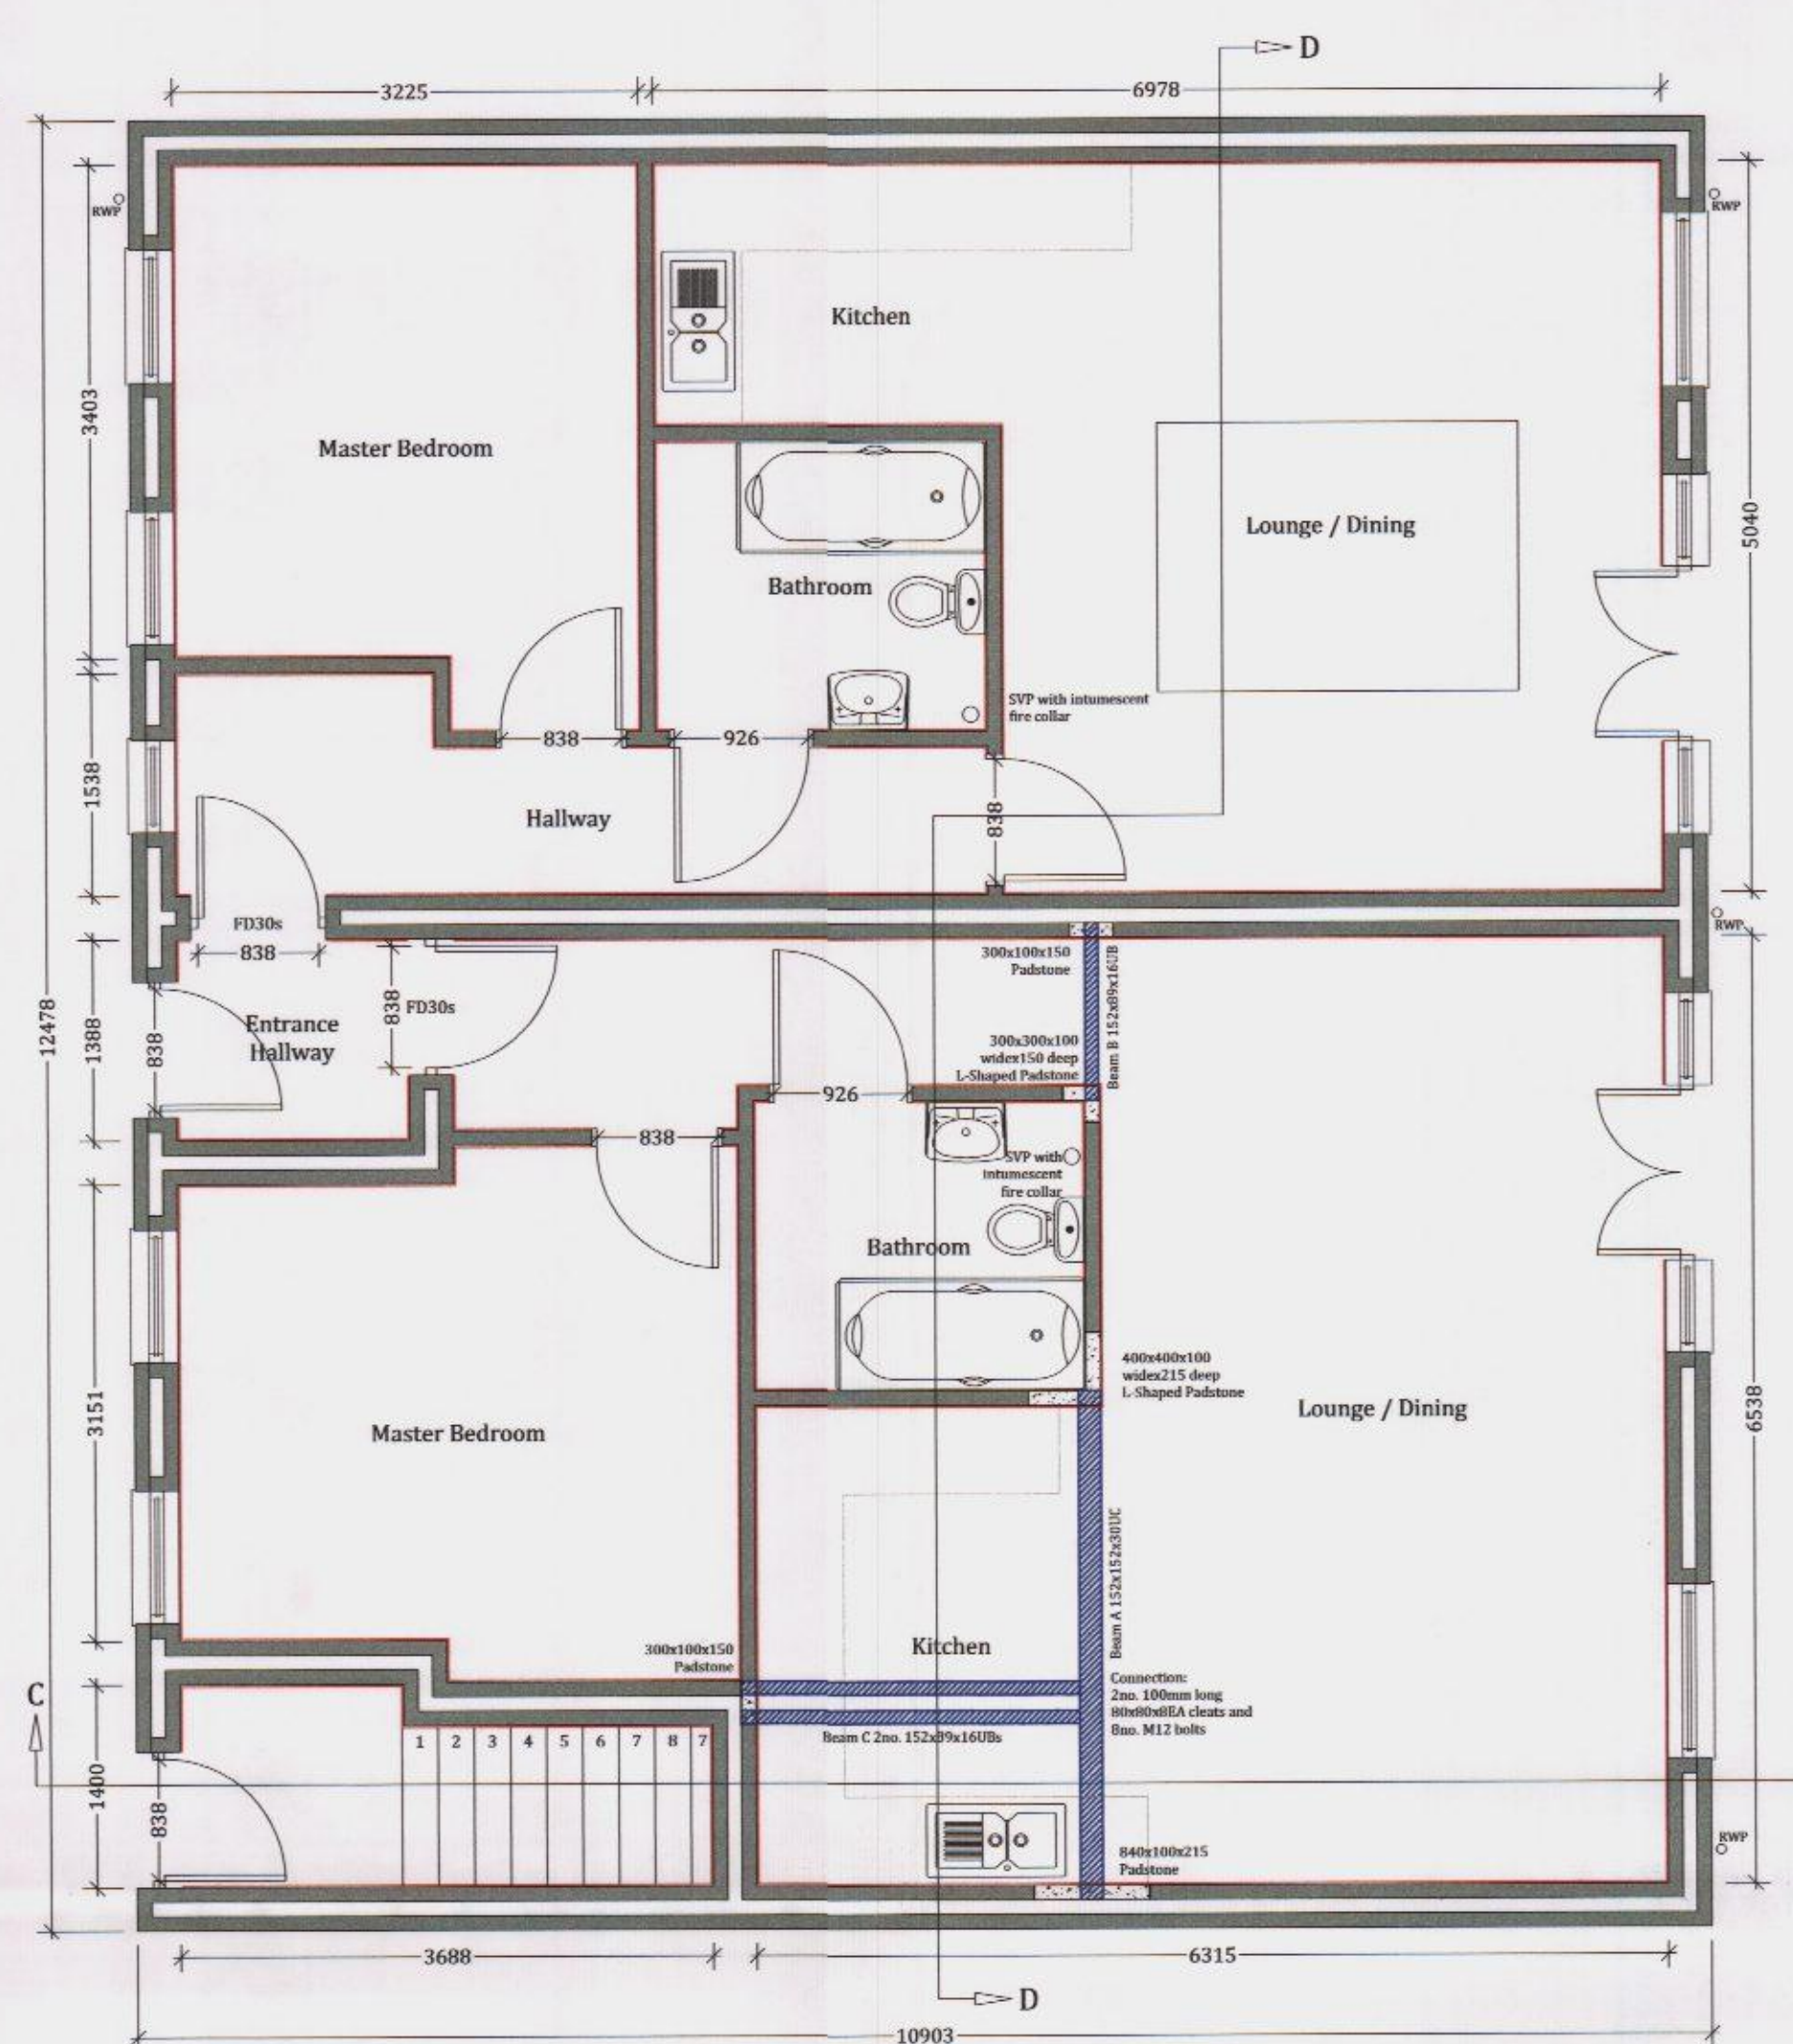


UNITS 3, 4 & 5 - GROUND FLOOR PLAN 1:50

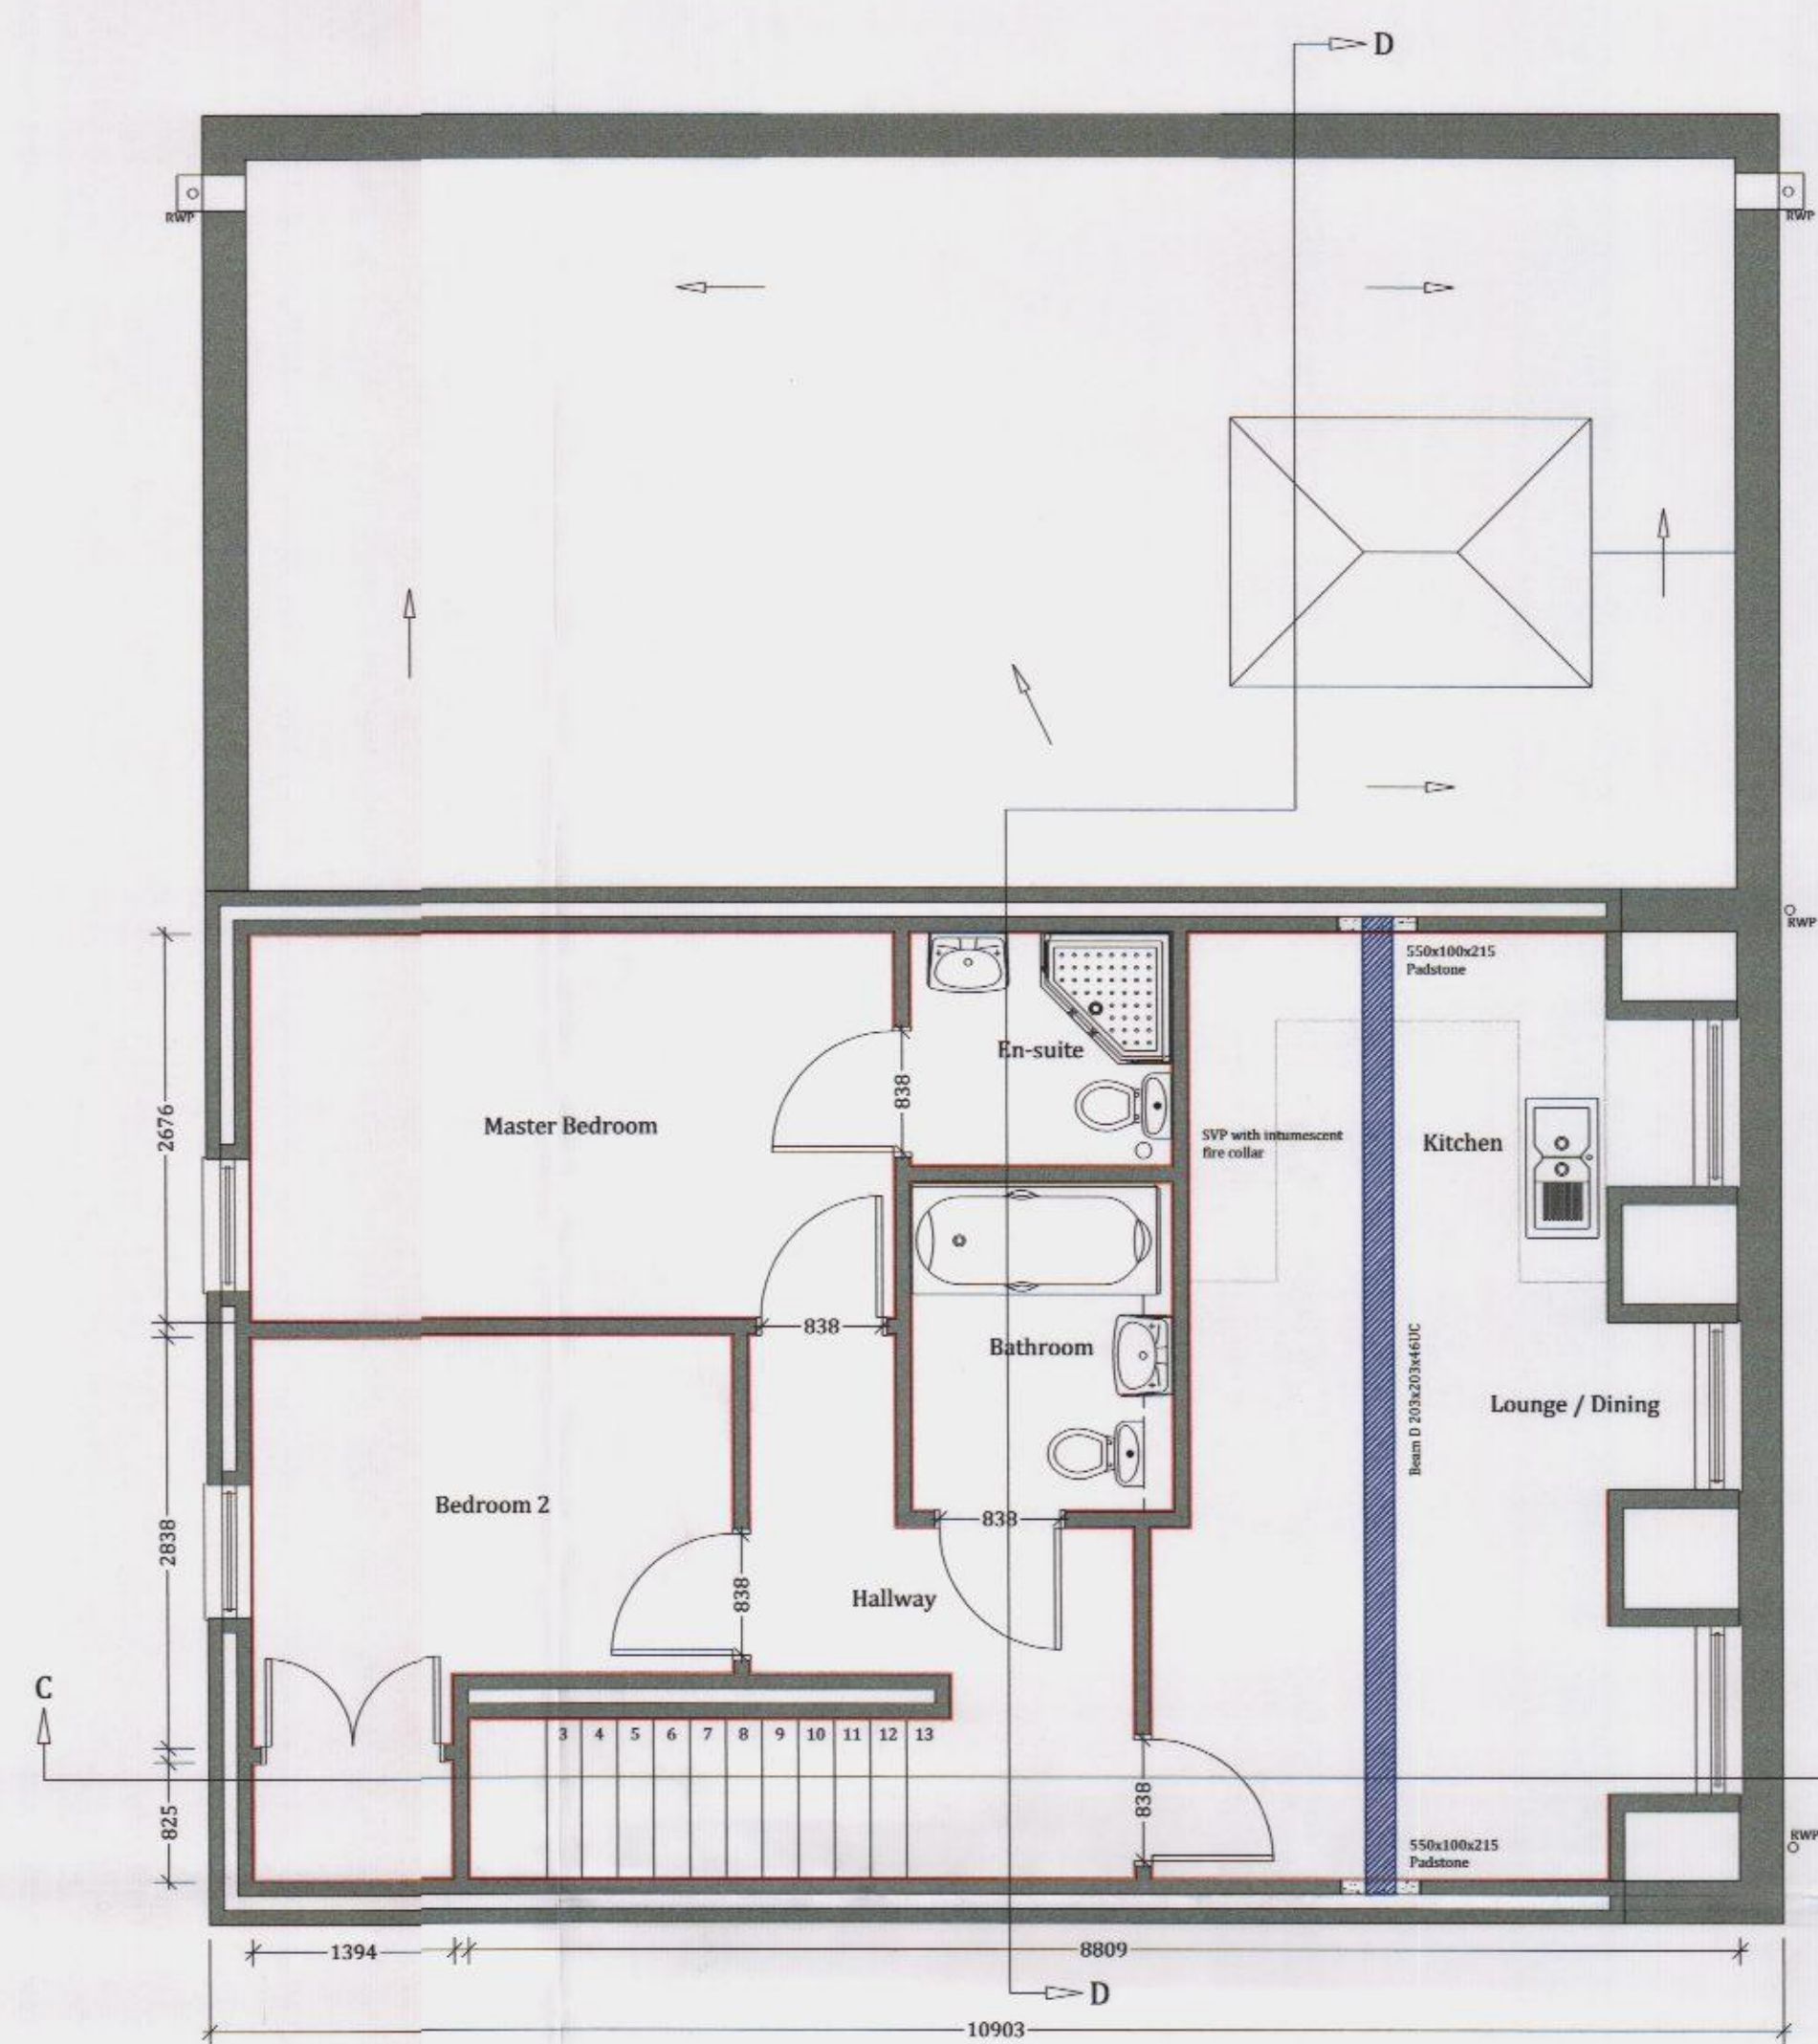

UNITS 3, 4 & 5 - FIRST FLOOR PLAN 1:50




UNITS 3, 4 & 5 - FRONT (WEST) ELEVATION 1:100

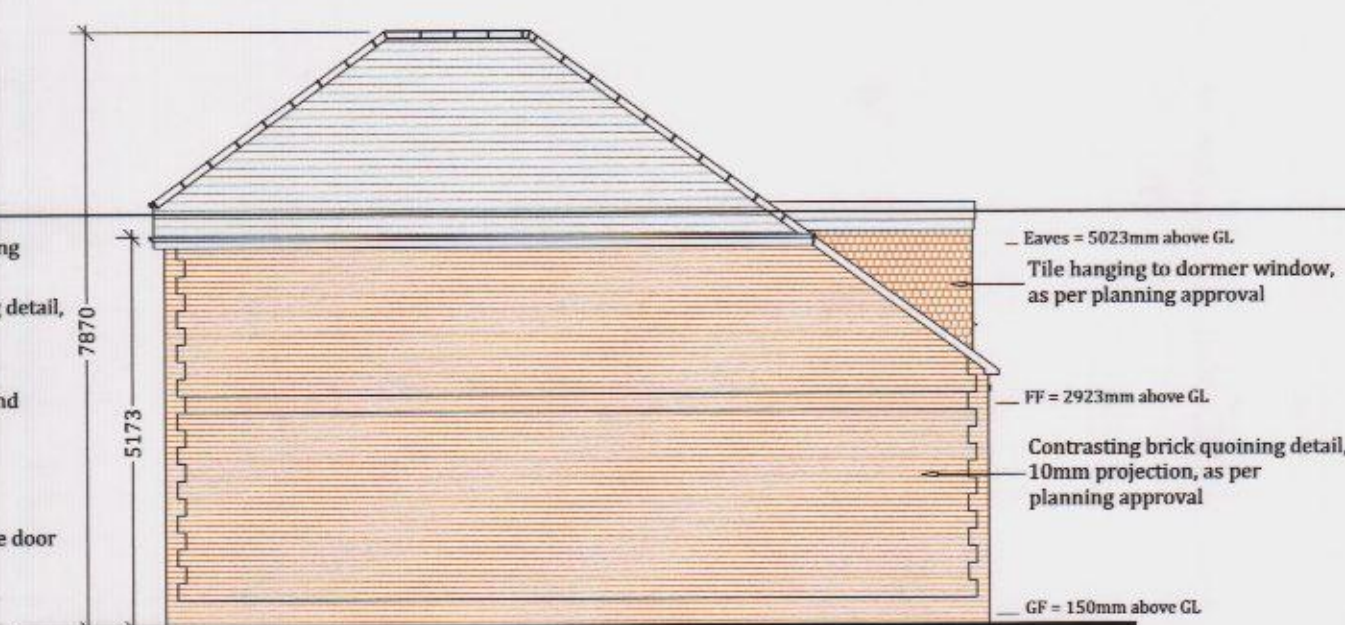

UNITS 3, 4 & 5 - SIDE (SOUTH) ELEVATION 1:100



UNITS 3, 4 & 5 - REAR (EAST) ELEVATION 1:100

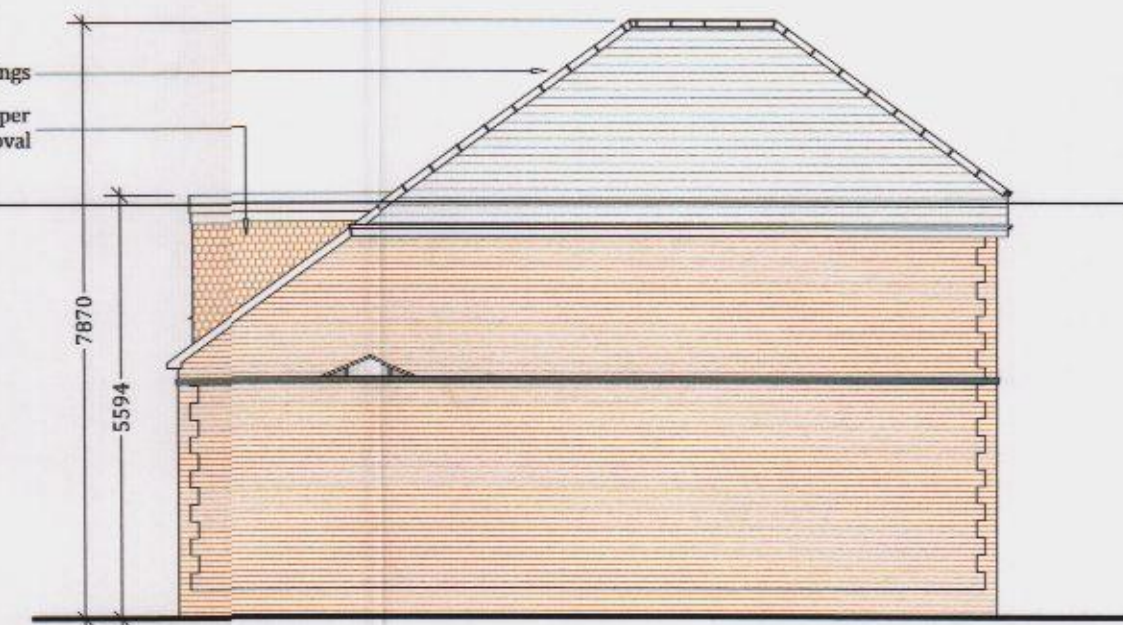

UNITS 3, 4 & 5 - SIDE (NORTH) ELEVATION 1:100

NOTES

All dimensions to be checked on site and any discrepancy notified to The Martin Ralph Group. Written dimensions are to be used in preference to scaled dimensions.

This drawing is the property of The Martin Ralph Group and must not be reproduced, in part or whole, or deviated from, without their permission.

It is essential that prior to commencement and during construction works, the contractor reviews the drawings and specification and discusses with the practice any inconsistencies, anomalies, non-industry standard features or other concerns.

For both pricing and construction purposes Structural, Mechanical and Electrical Engineers designs, calculations and sizes etc are to take preference over the layout drawings. Any discrepancies are to be brought to the immediate attention of The Martin Ralph Group.

Site plan reproduced with the kind permission of J. Brotherton & Partners.

AMENDMENTS	DATE
F GABLE REVISED TO BARN HIP	04.04.2013
E BEAM D ADDED	23.11.2012
D BEAM C ADDED	22.11.2012
C STEEL BEAMS ADDED	21.11.2012

CLIENT
TEAM DEVELOPMENTS
4 ASHWOOD CLOSE
BEDHAMPTON
HAVANT
HAMPSHIRE
PO9 3QT

PROJECT
NEW BUILD CONSTRUCTION OF ONE BLOCK OF TWO
FLATS AND ONE BLOCK OF THREE FLATS AT
23 SOUTH STREET
HAVANT
HAMPSHIRE
PO9 1BU

DRAWING TITLE
UNITS 3, 4 & 5
FLOOR PLANS, FOUNDATION PLAN, ELEVATIONS AND
EXISTING & PROPOSED SITE PLANS

DATE
02/08/2011

SCALE
1:50 & 1:100 @ A1

DRAWING No.
10/297/PM/PBR/03

REVISION
F1

MARTIN RALPH
GROUP

CHARTERED SURVEYORS
ARCHITECTS & ENGINEERS

11 Dragon House
Hussey Court
Brambles Business Park
Portsmouth
Hampshire
PO7 7SP

www.martinralph.co.uk
info@martinralph.co.uk

T. 023 9225 7711
F. 023 9225 7712