


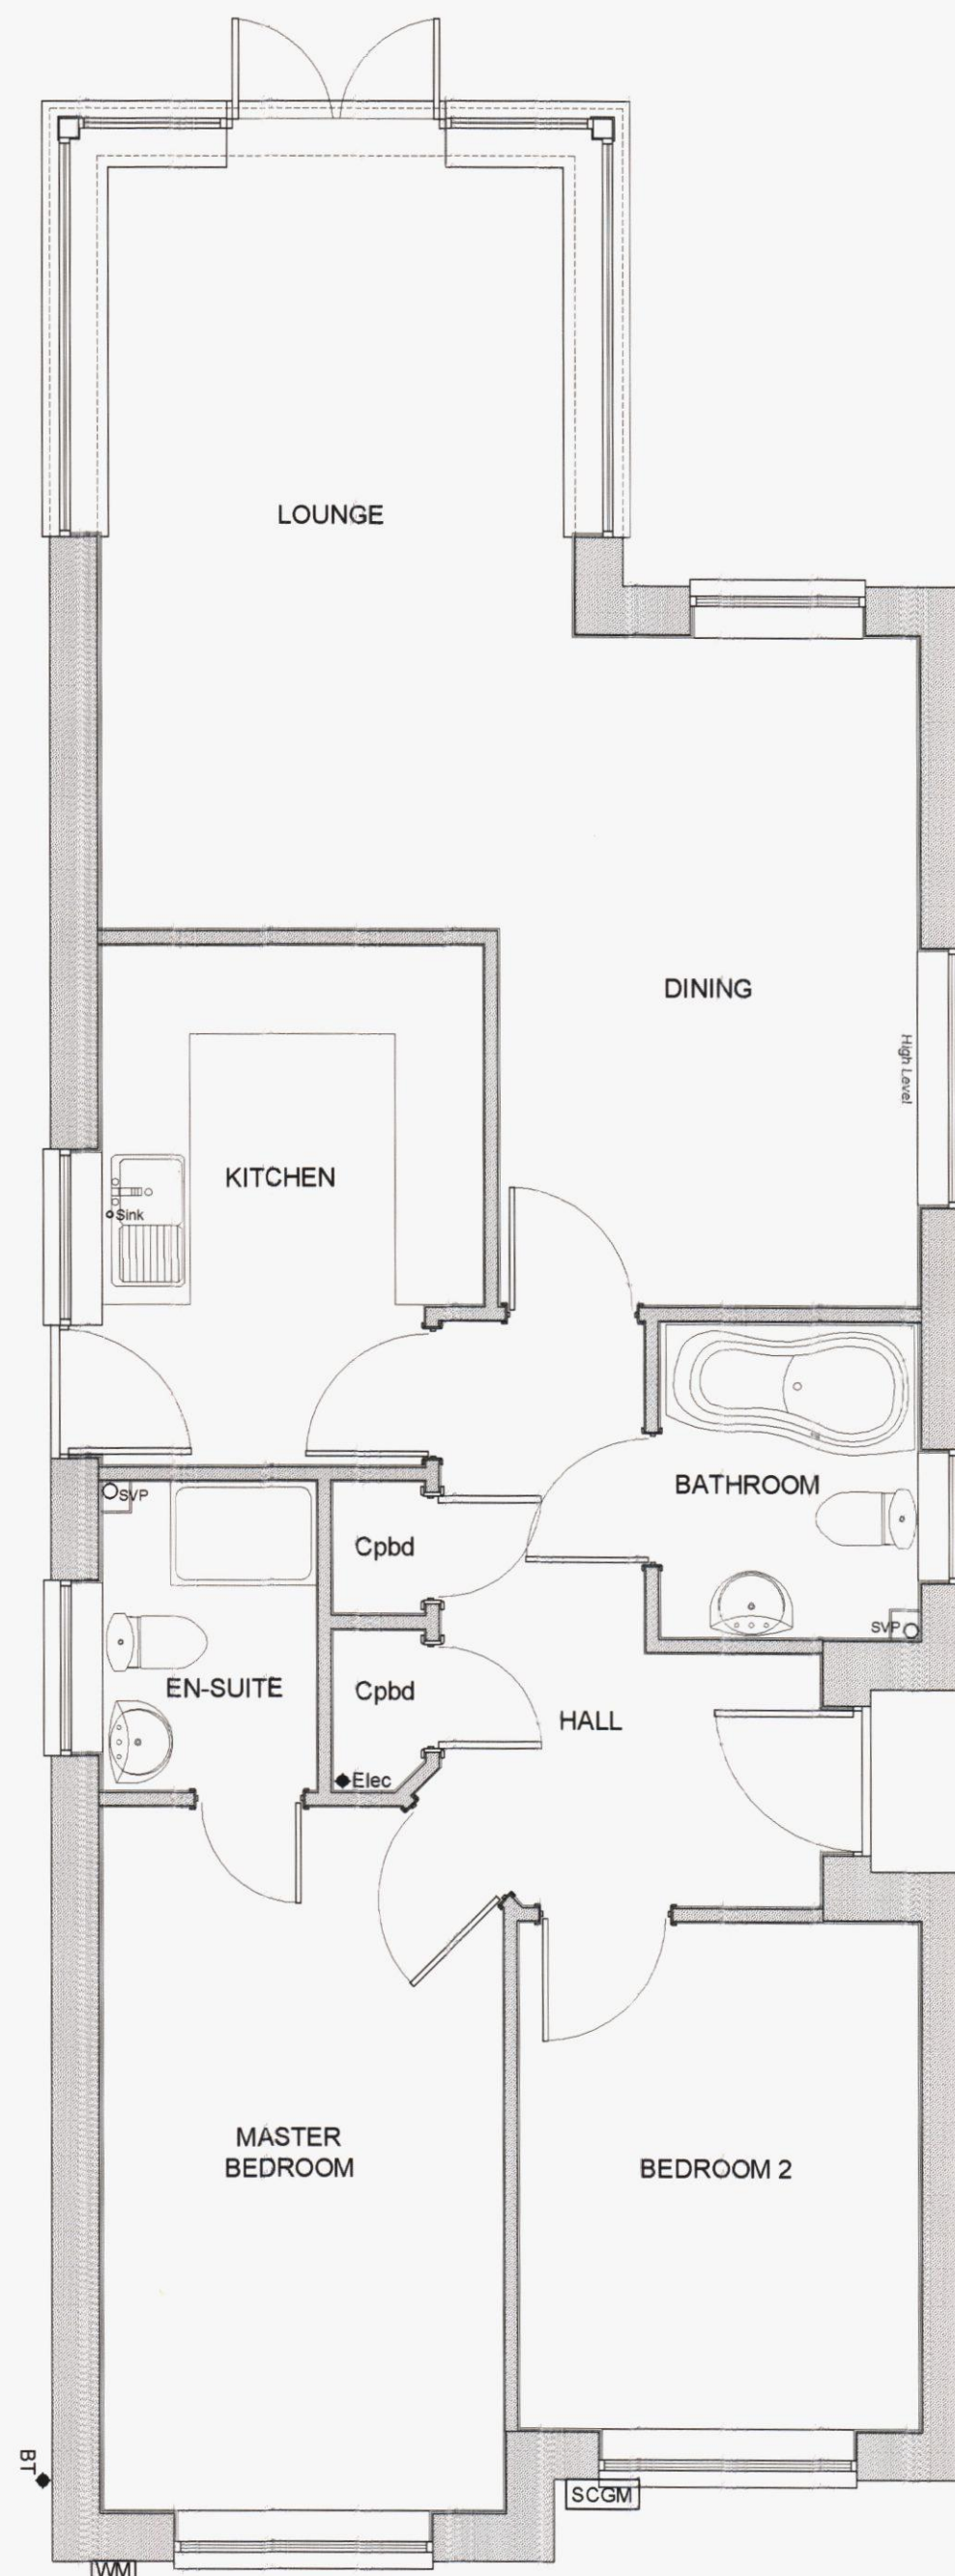

Floor Plan 1-50



North Elevation 1-100



West Elevation 1-100



South Elevation 1-100



East Elevation 1-100

Floor Area = 80.1m² - 863SqFt

Rev B - 1 Additional PV Panel added. 26-03-13
Rev A - PV Panels added. 13-03-13

This drawing is the copyright of MAPLEDEAN DEVELOPMENTS LIMITED
no copies in whole or part thereof may be taken without prior consent.



MAPLEDEAN DEVELOPMENTS LIMITED
HOLLYTHORNS HOUSE
NEW ROAD, SWANMORE
HAMPSHIRE, SO32 2NW
TEL: 01489 896668 FAX: 01489 896636
EMAIL enquiries@mapledean.co.uk www.mapledean.co.uk

Job Title.
Land R/O 42 Church Road,
Hayling Island

Description.
Plot 2 Planning G.A.

Scale: As Shown Date: April '12 Drawing No: 114-B

