


Key

1. Multi-sports Synthetic Turf Pitch - constructed in phase one. To include floodlighting and 4m high ball catch fencing on all sides.
2. Proposed Sports Hall
3. Proposed Multi Use Games Area - constructed to full SUDS specification using a green coloured porous asphalt wearing course and surrounded with 4m high ball stop fencing.
4. Marshalls saxon natural 400 x 400 x 50mm slab paved seating areas to all sides of Sports Hall.
5. Various works to create a new permanent access footpath - including removing existing kerbs and providing new kerbing and white lining to move car parking bays.
6. Overflow parking area. Cars to be marshalled to remain on MUGA surfacing adjacent to building where possible.
7. 1.5m high grass seeded mound formed from site stripped topsoil - planted with three 12-14cm fastigate Hornbeam root balled trees.
8. Turf to be used for all grass re-instatement areas (except topsoil mound which is to be seeded).
9. Existing changing room block to be removed.
10. Dense asphalt overlay surfaces to make good / extend existing hard play areas and access paths as shown.
11. Existing Main School building.
12. Existing Art and Technology block.
13. Existing Sports Hall - to be removed.
14. Existing cycle parking area.
15. Sustrans route Phase 1.
16. Sustrans route phase 2.

HAVANT BOROUGH COUNCIL
23 JUL 2013
RECEIVED



0 20 40 60 80 100

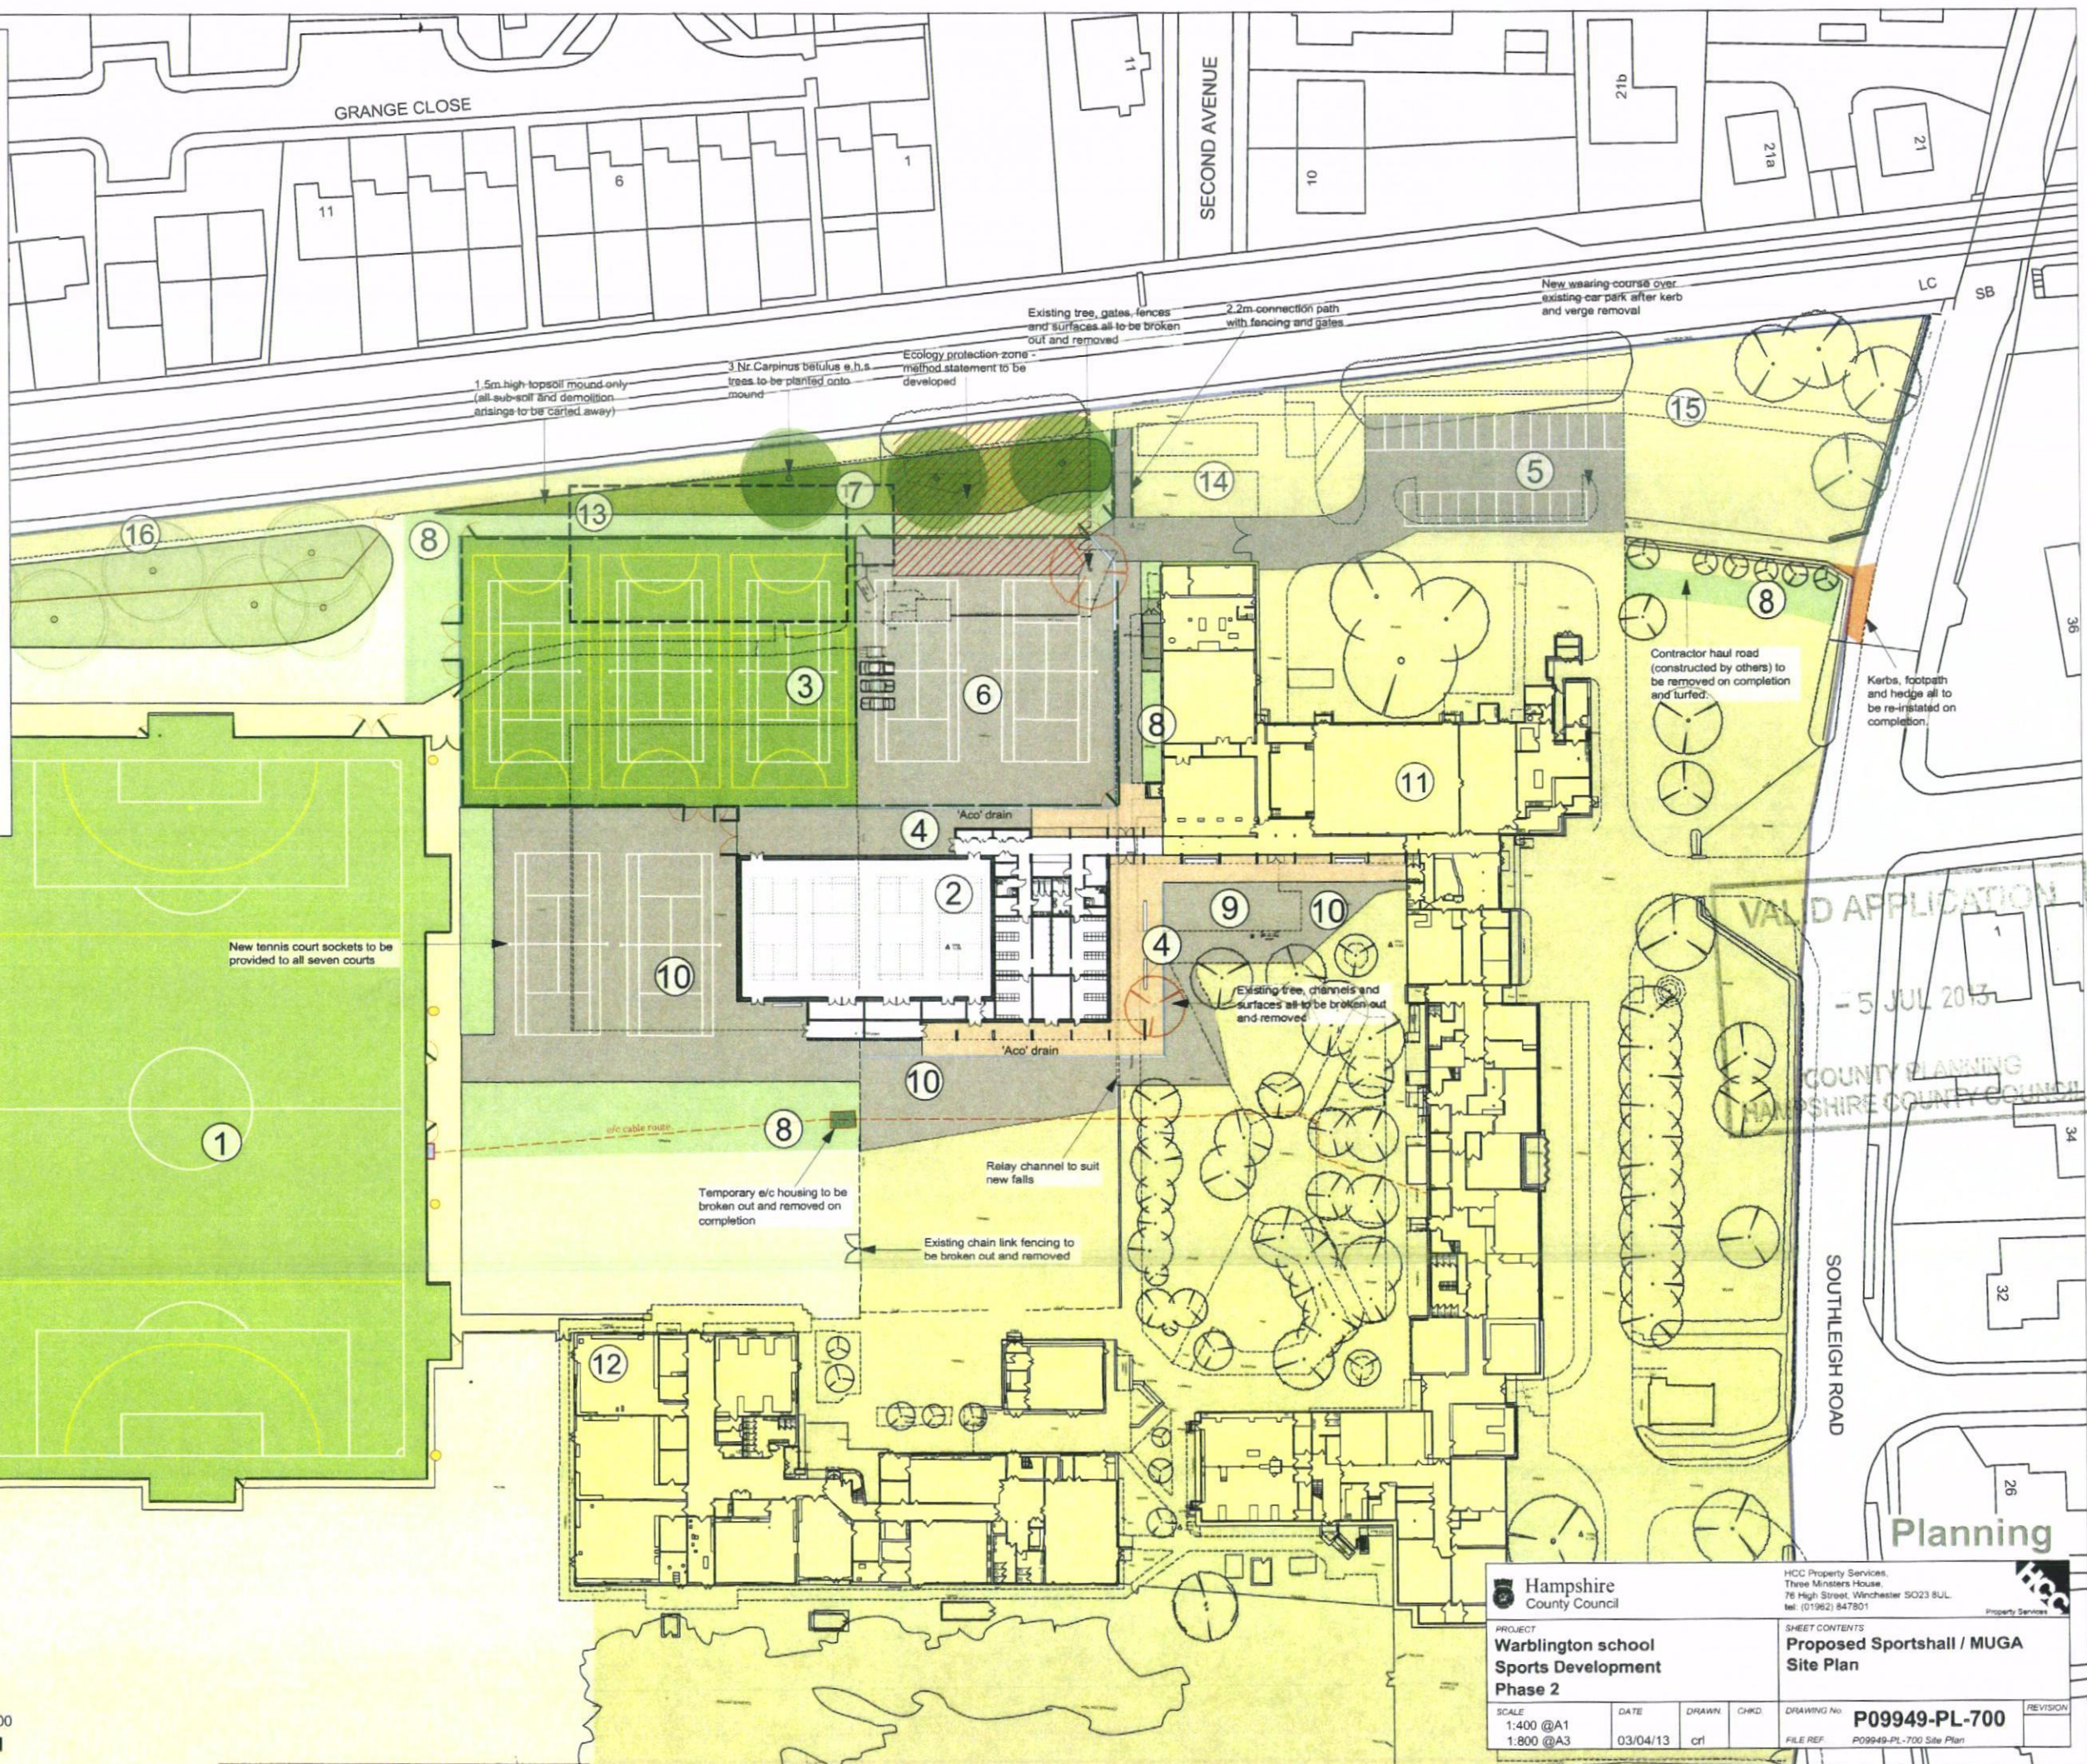

Hampshire County Council HCC Property Services, Three Minsters House, 76 High Street, Winchester SO23 8UL, Tel: (01962) 647801		Proposed Sportshall / MUGA Site Plan	
PROJECT Warblington school Sports Development Phase 2		SHEET CONTENTS Proposed Sportshall / MUGA Site Plan	
SCALE 1:400 @A1 1:800 @A3	DATE 03/04/13	DRAWN crl	CHECKED crl
DRAWING No. P09949-PL-700		REVISION FILE REF. P09949-PL-700 Site Plan	