



side elevation plot 50


front elevation

Materials Schedule	
Plot 46	
Roof	- grey concrete interlocking tiles matching half round ridge and hip tiles
Walls	- orange/red facing bricks generally red features, ivory through colour render, brown fibre cement shiplap boarding
Fascia	- white Upvc
Gutters	- black Upvc
Windows	- white Upvc
Front Door	- hardwood
Plot 47	
Roof	- grey concrete interlocking tiles matching half round ridge and hip tiles
Walls	- orange/red facing bricks generally red features
Fascia	- white Upvc
Gutters	- black Upvc
Windows	- white Upvc
Front Door	- hardwood
Plots 48, 49 & 50	
Roof	- terracotta concrete interlocking tiles matching half round ridge and hip tiles
Walls	- orange/red facing bricks generally red features
Fascia	- white Upvc
Gutters	- black Upvc
Windows	- white Upvc
Front Door	- hardwood


HAVANT BOROUGH
COUNCIL
18 JUL 2013
RECEIVED



rear elevation

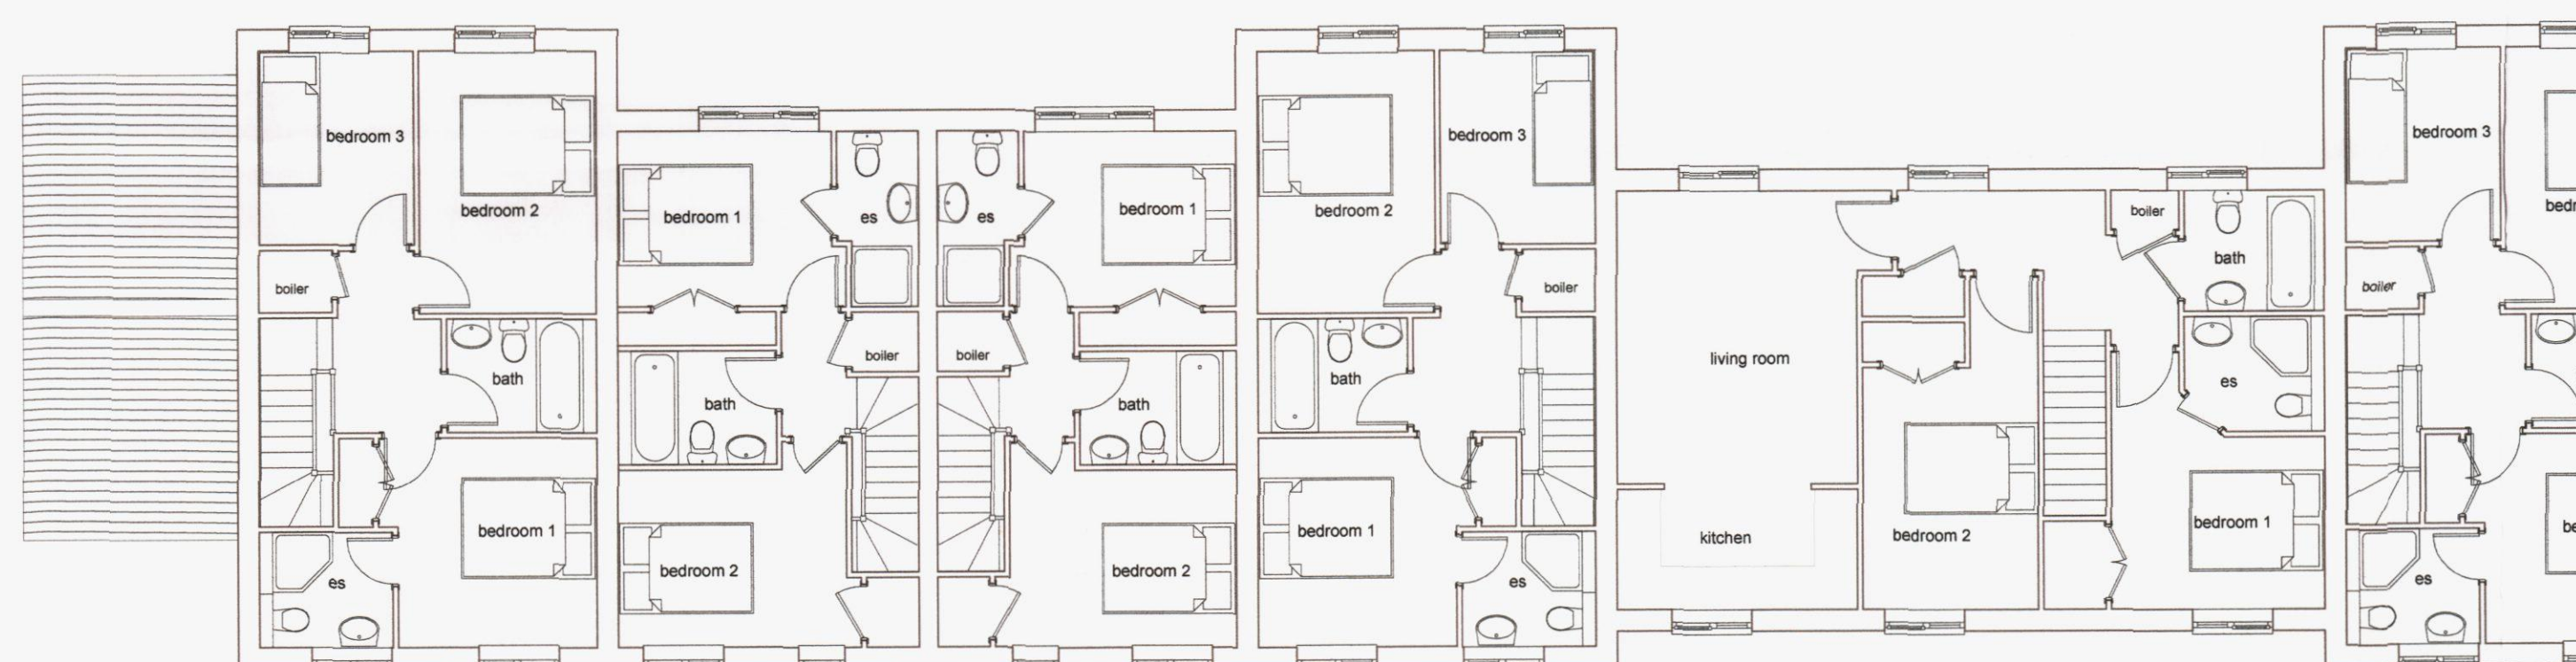


first floor

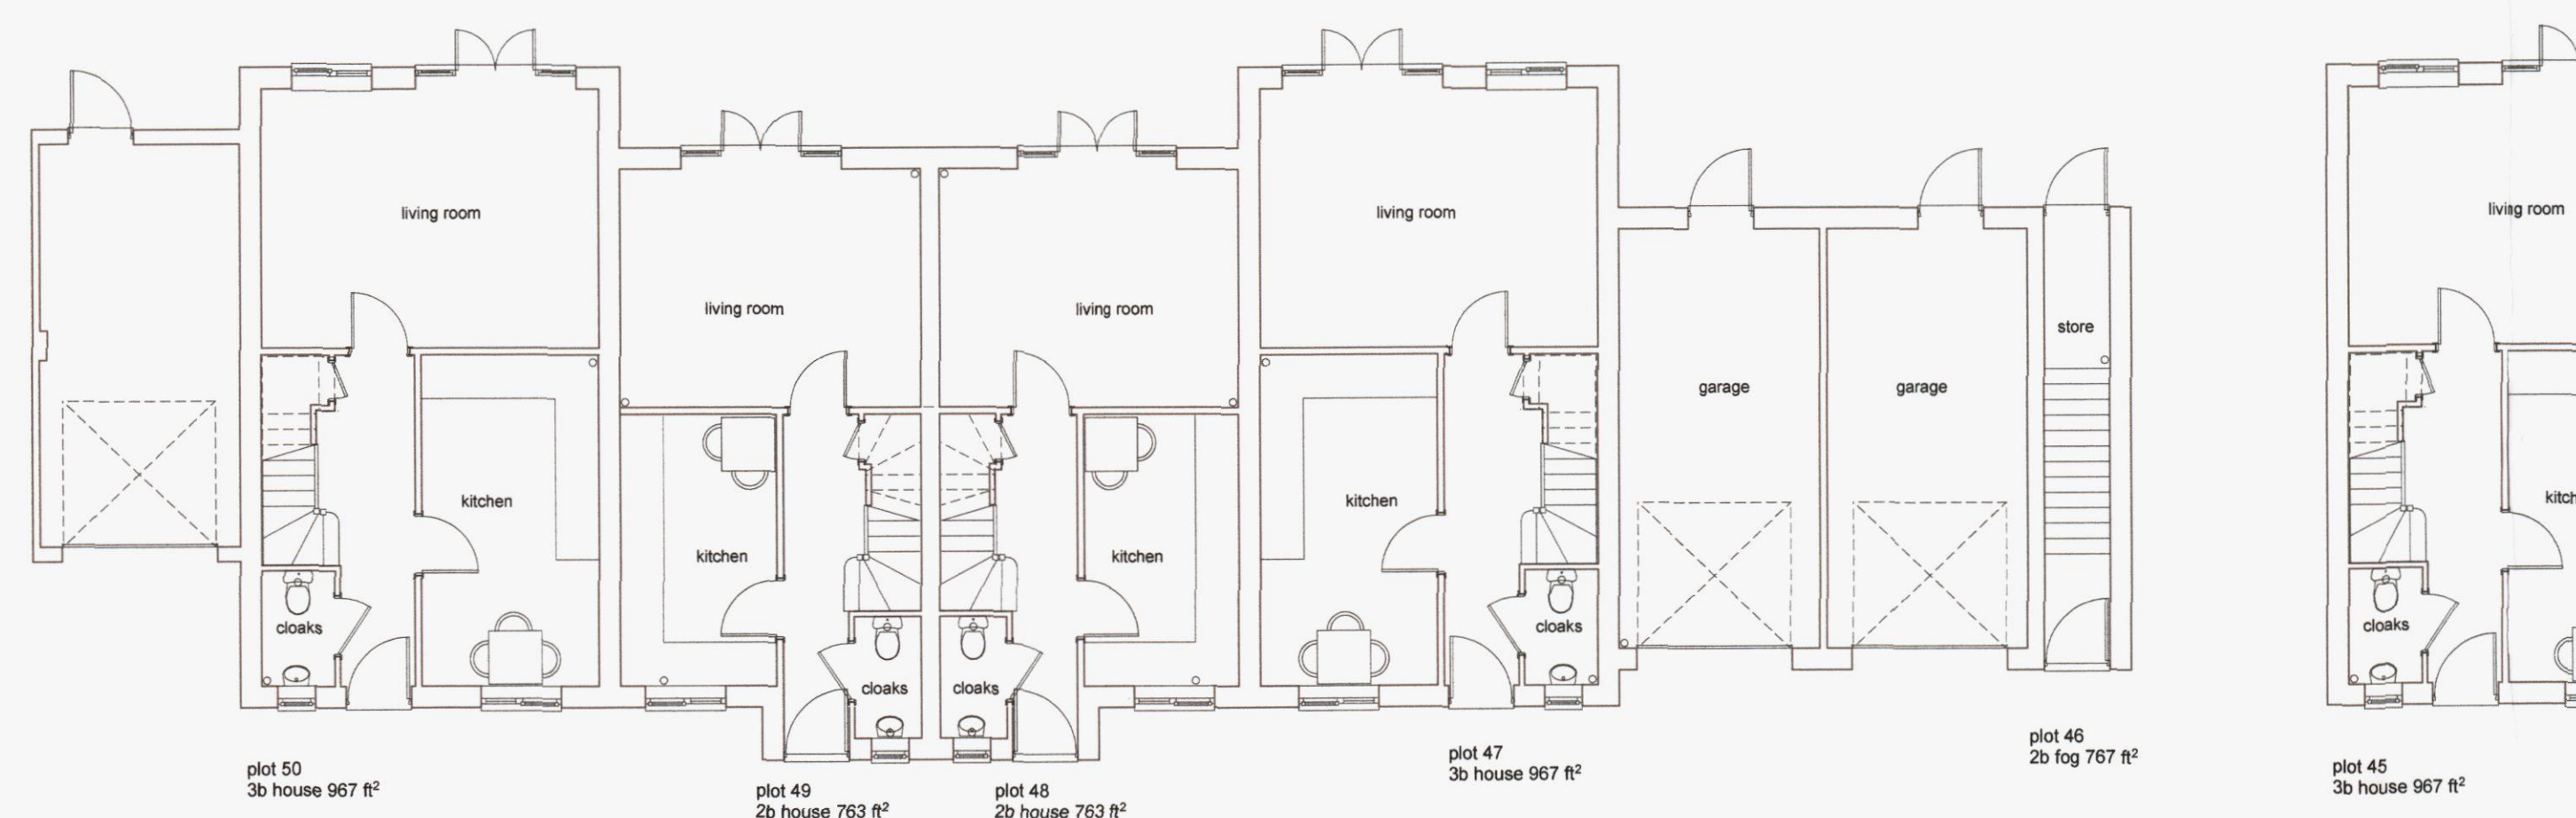

ground floor

rev a 09.05.13 material schedule added

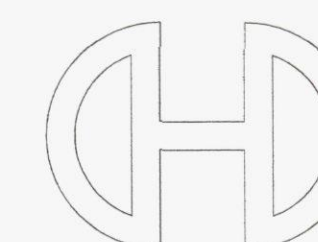

Victoria House 14 St. Johns Road Hedge End Southampton Hampshire SO30 4AB
Tel: 01489 775277 Fax: 01489 787111 E-mail: sales@crayfernhomes.co.uk

This drawing is the copyright of Crayfern Homes Limited and may not be copied, stored or reproduced in any way without their express authority.

PLOTS 46 - 50

DEVELOPMENT AT
SCRATCHFACE LANE
BEDHAMPTON
HAMPSHIRE

FOR
CRAYFERN HOMES LIMITED

scale bar 1:100 @ A1

SCALE: 1:100 @ A1 DATE: OCT 2012 DRAWING NO: 02.12_218a