


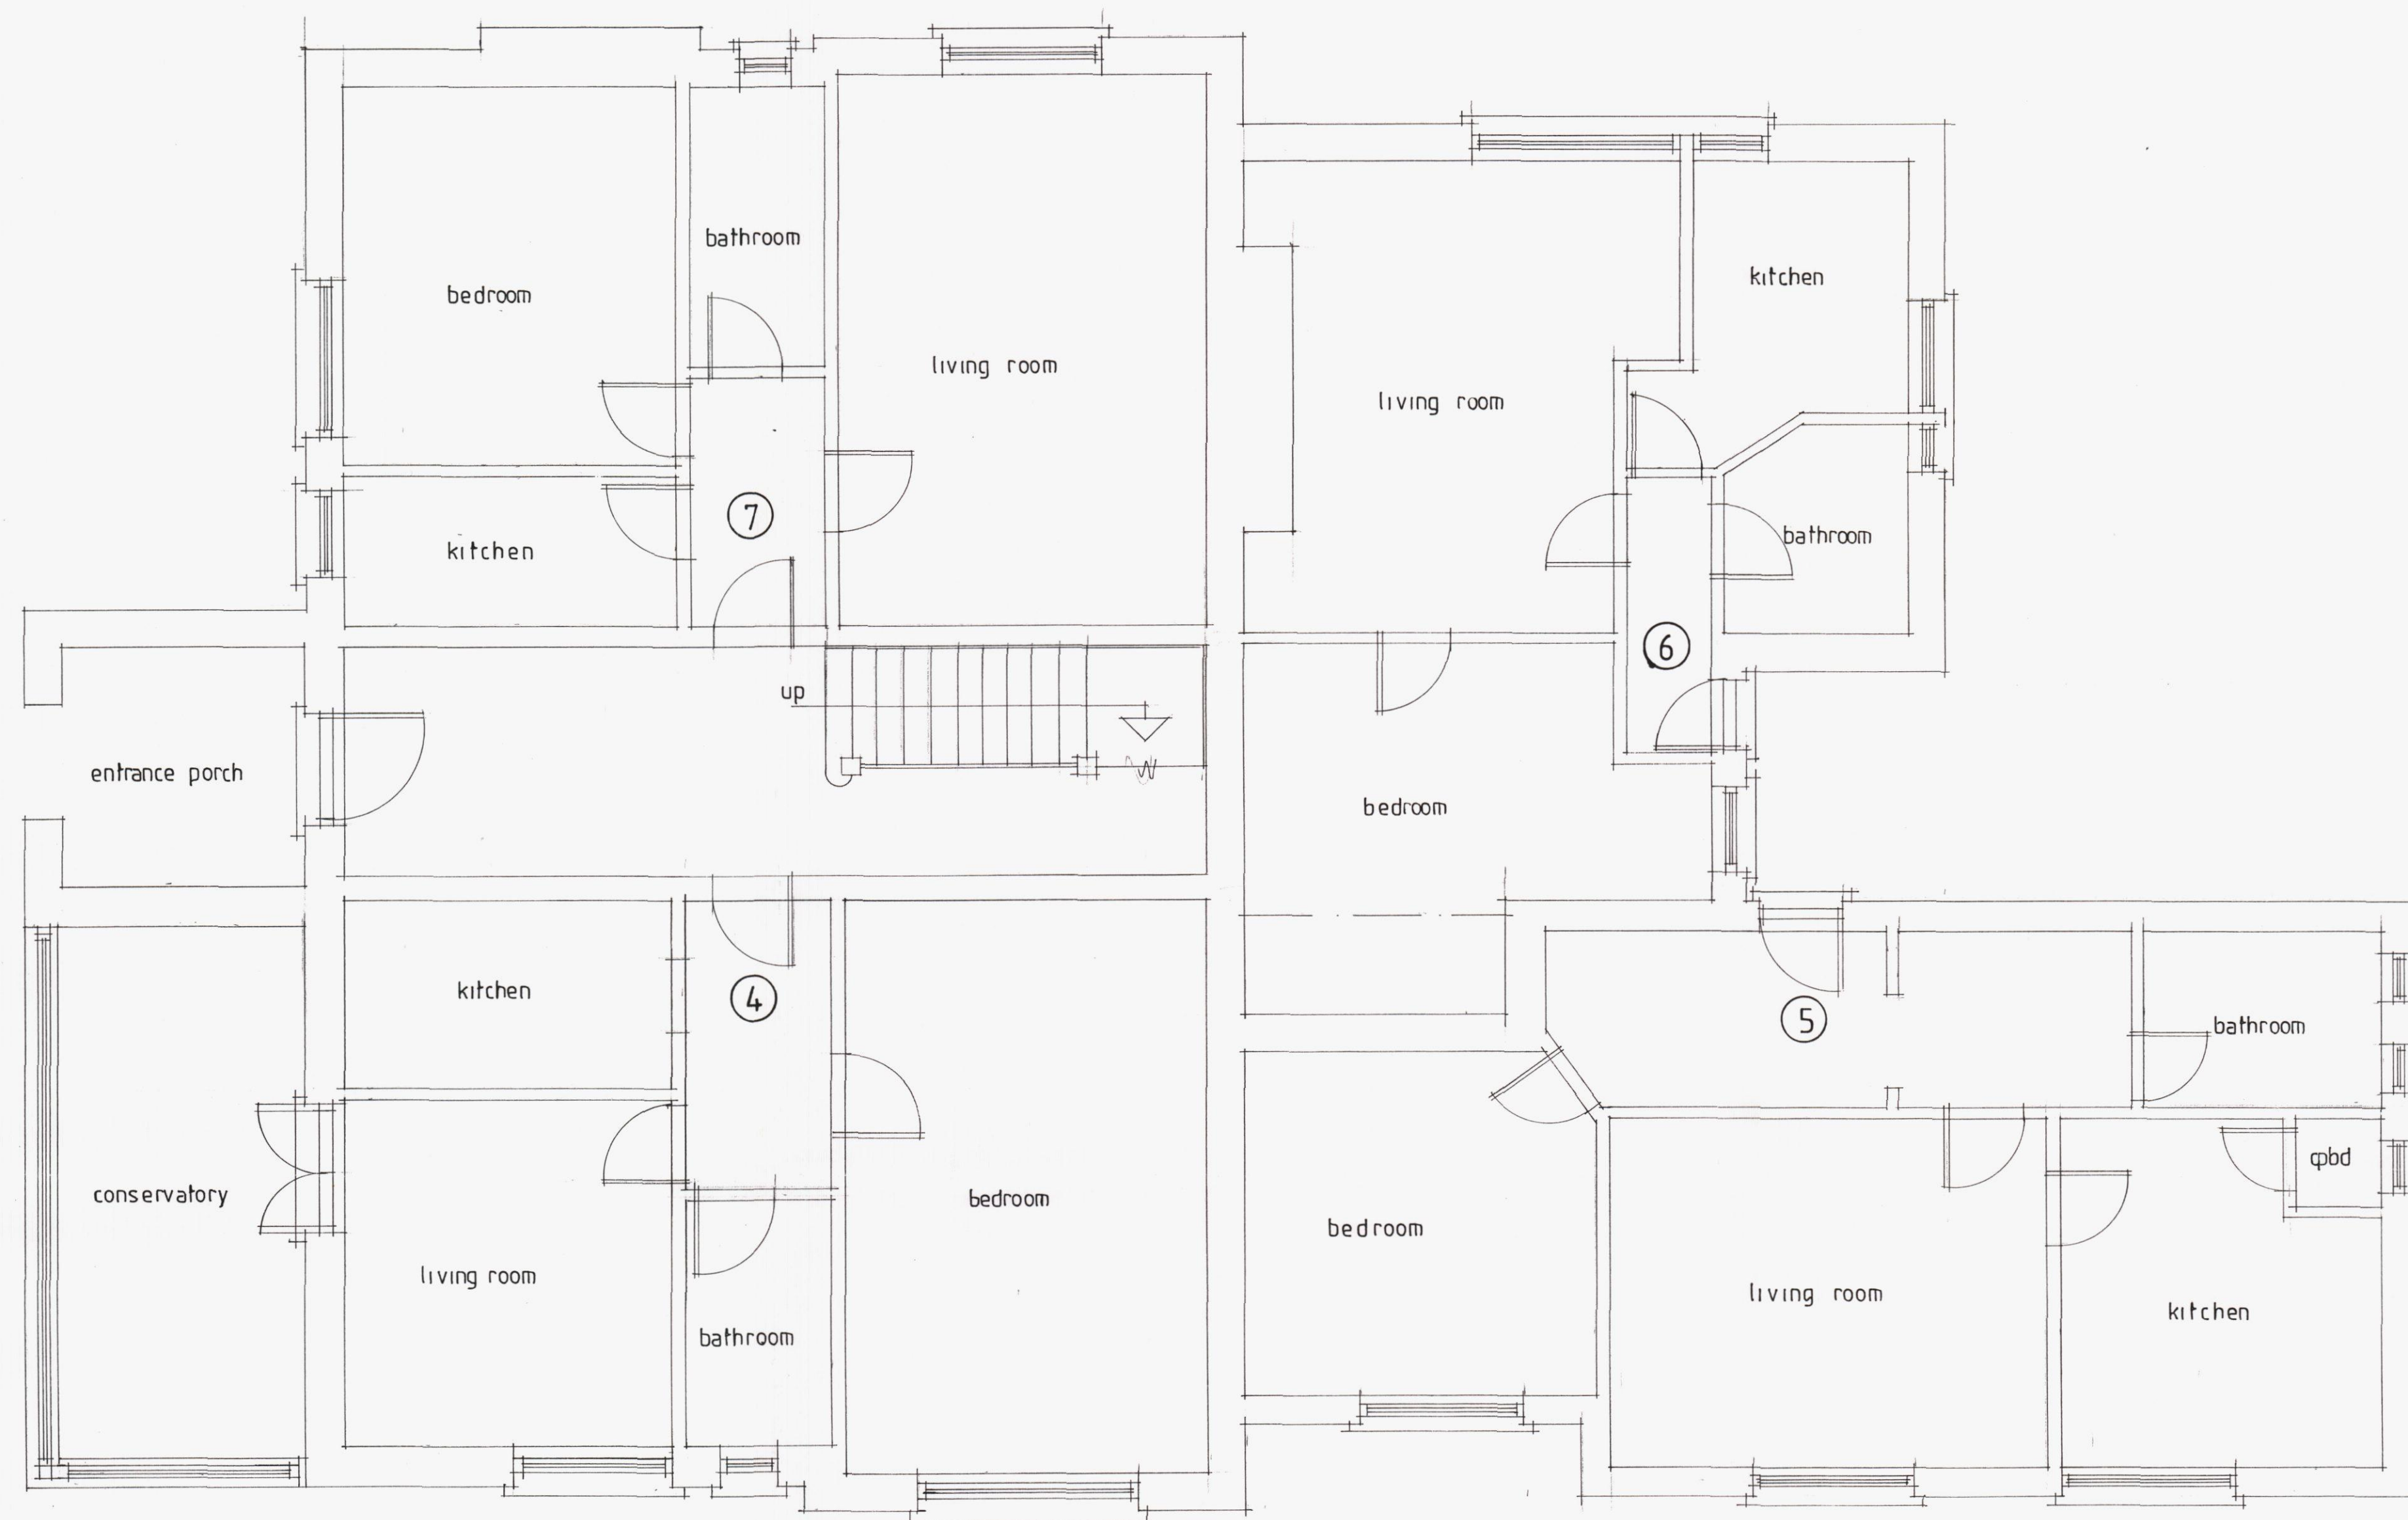

Existing Ground Floor Plan

A	Date	Revision
© copyright		
THORNS-YOUNG ARCHITECTURAL THORNS-YOUNG LTD CHARTERED BUILDING CONSULTANTS 232 London Road, North End, Portsmouth PO2 9HQ Tel: (023) 9267 2883 Fax: (023) 9266 3157 Website: www.thornsyoun.co.uk		
Client		
Mr P Harrison		
Job Title		
Hopfield House Maralyn Avenue		
Drawing Title		
Existing plans		
Scale 1:50		
Date	Drawn by	
FEB 2013	RN	
Org. No.	Rev.	
6023-13-2		

