



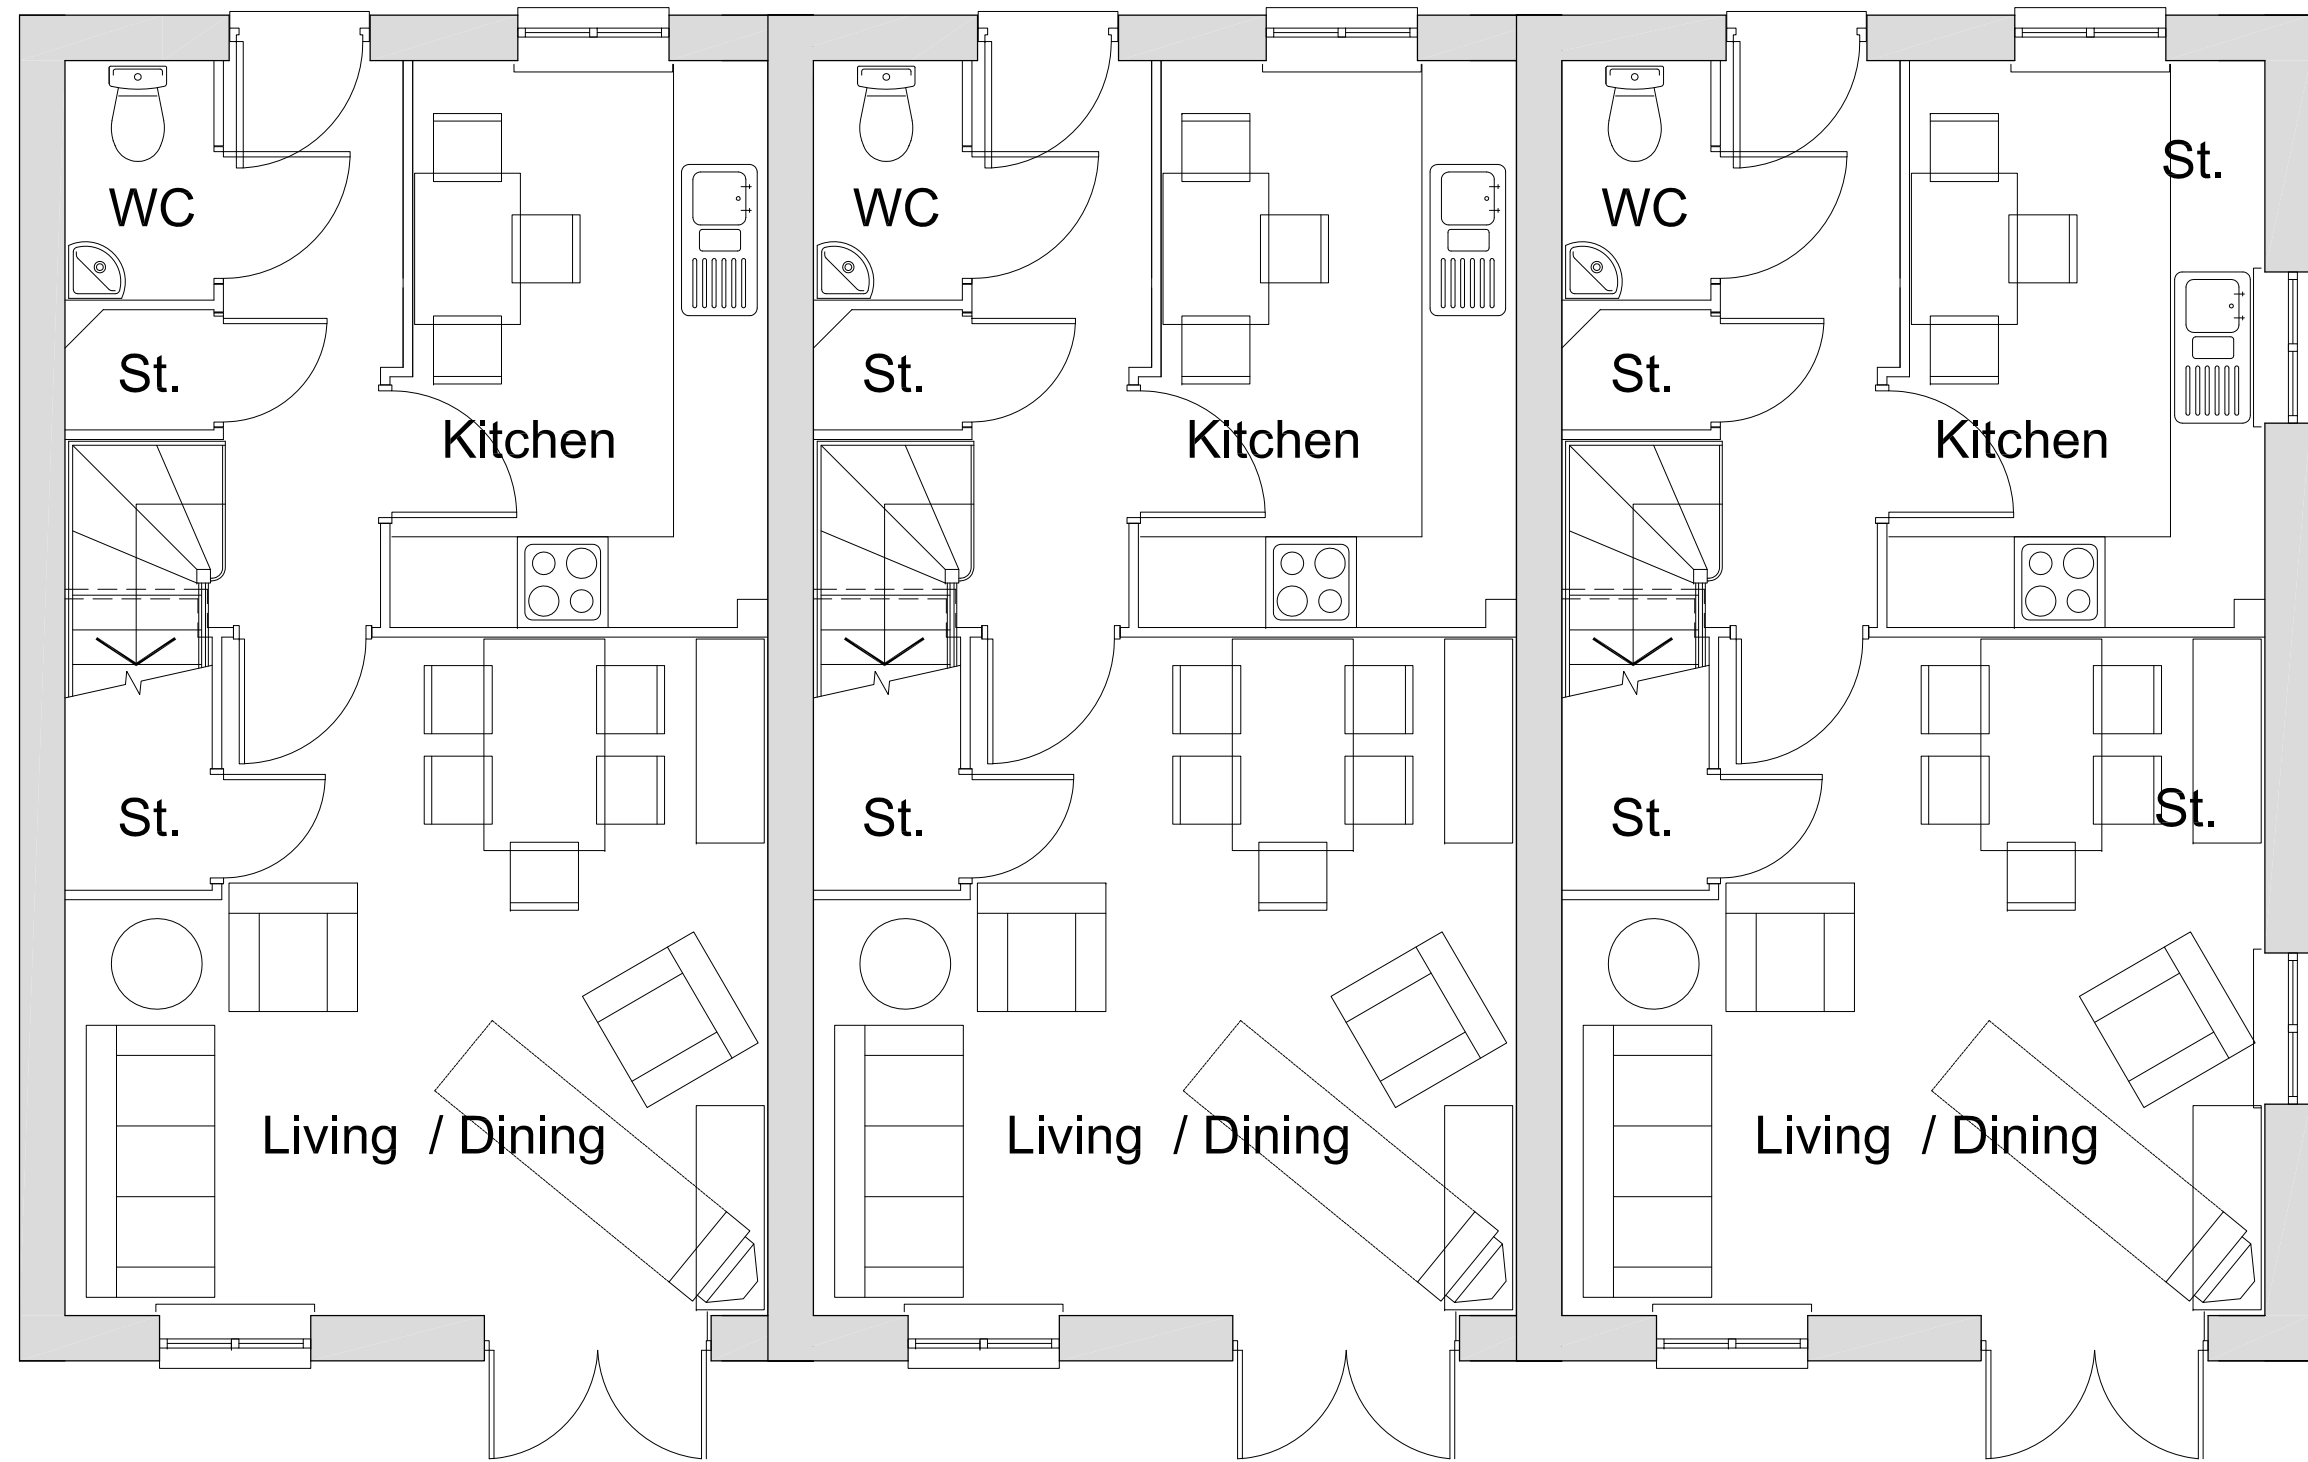

PLOT 11 PLOT 12 PLOT 13
Ground Floor Plan scale 1:50

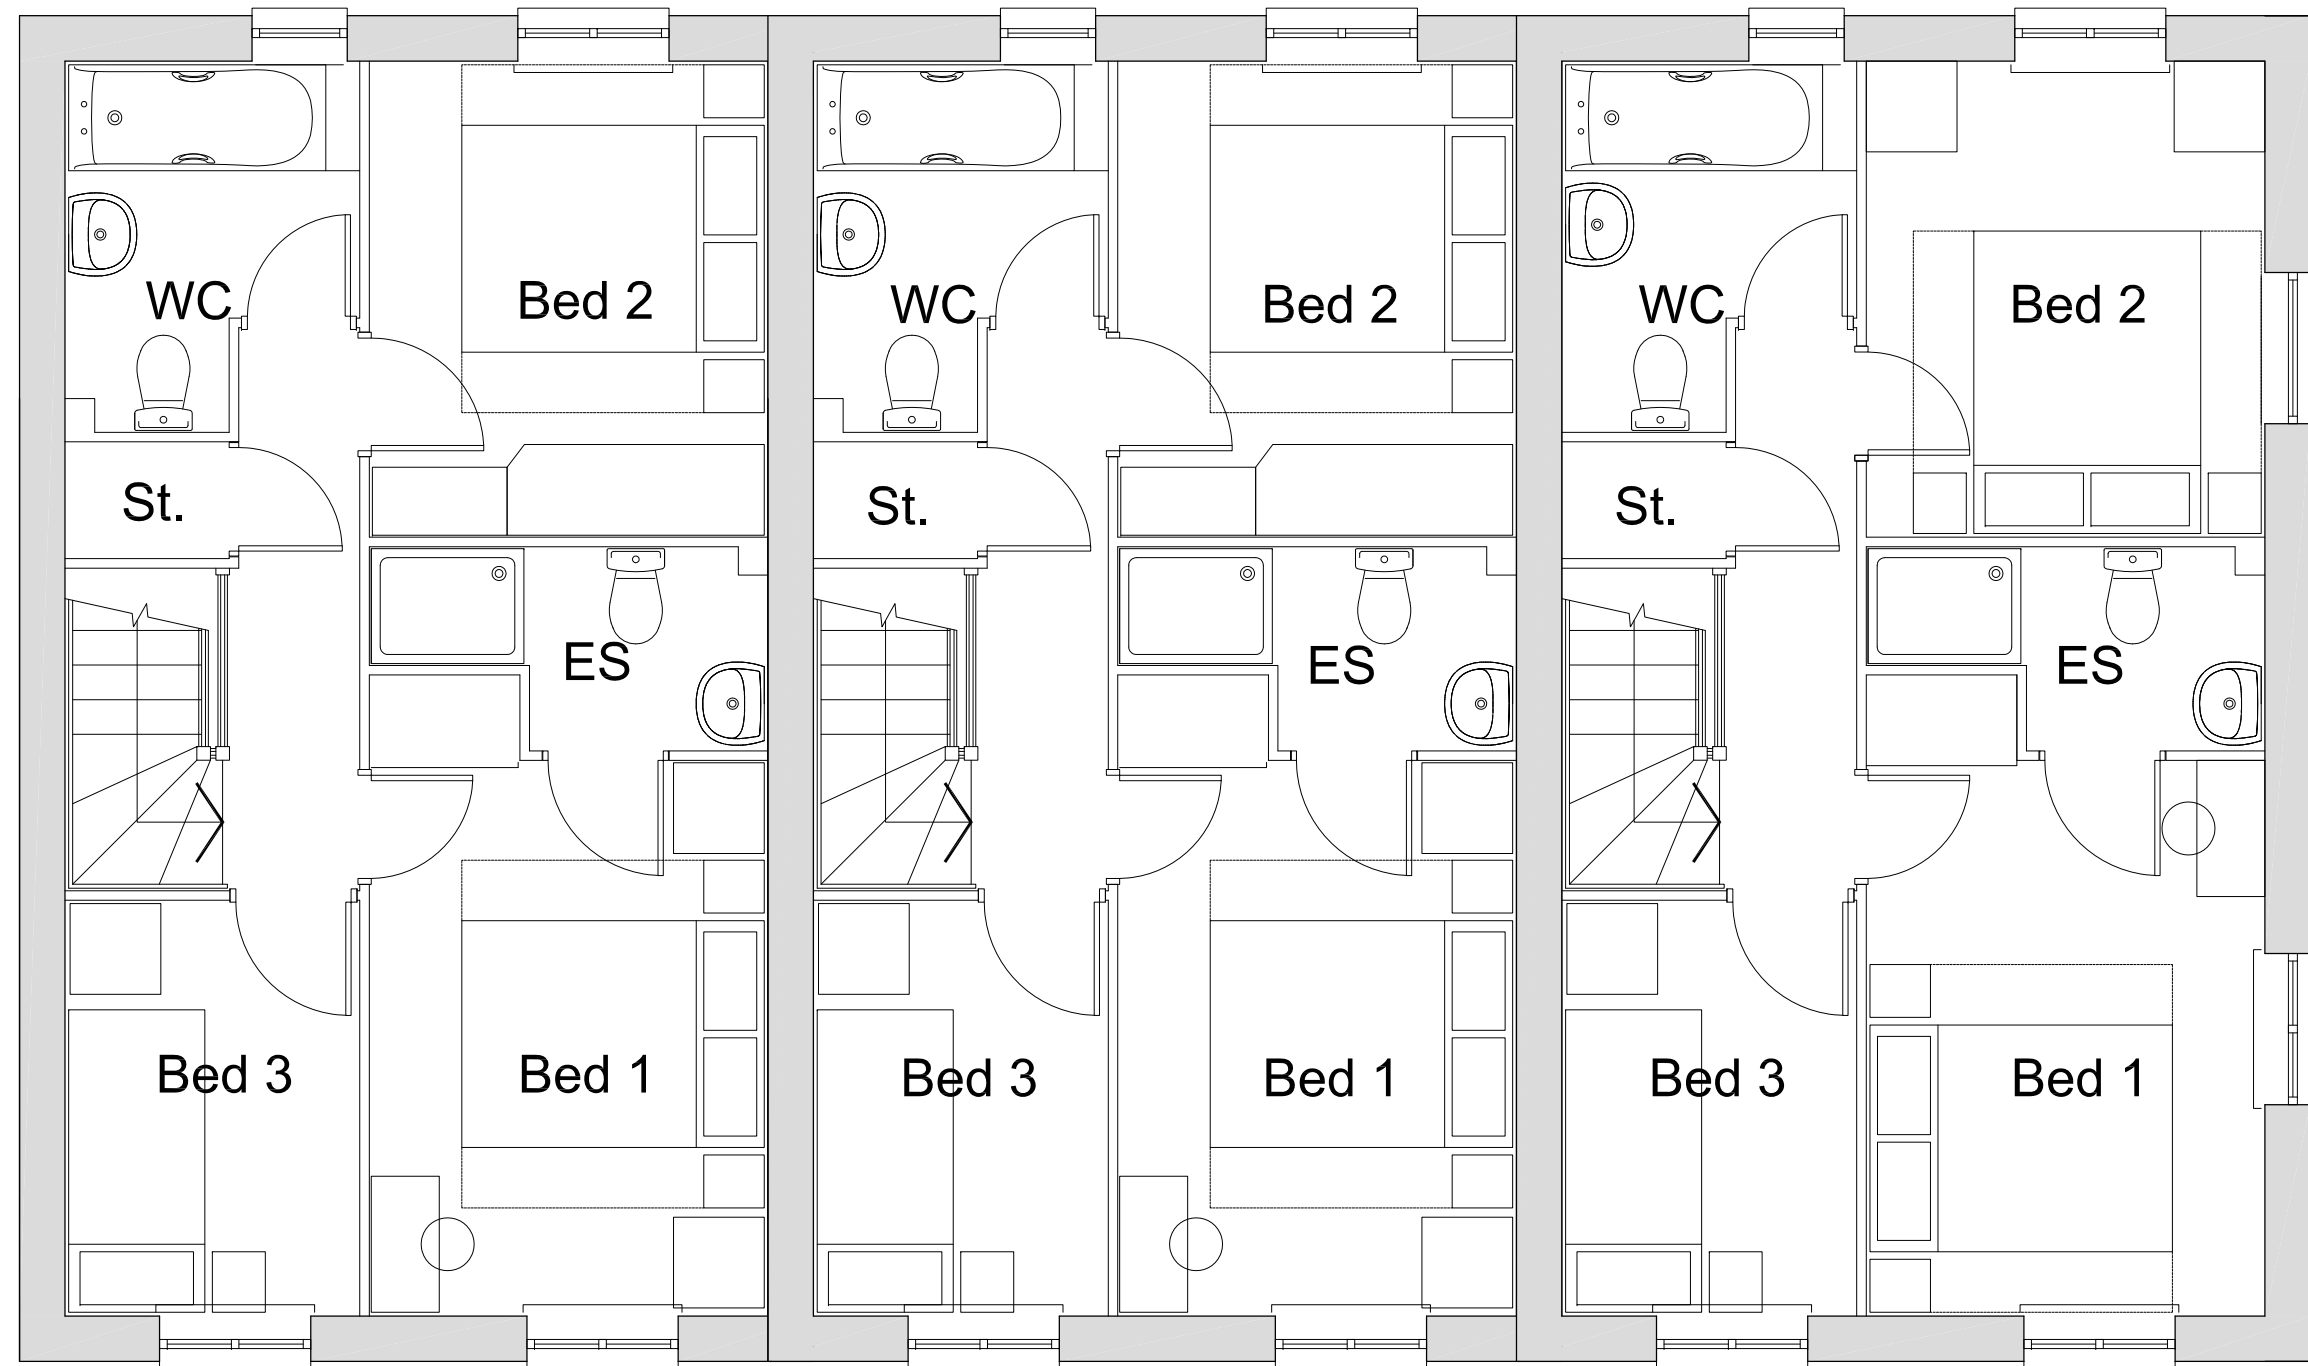

PLOT 11 PLOT 12 PLOT 13
First Floor Plan scale 1:50




North (West Street) Elevation




South (Garden) Elevation



East (Park Side) Elevation

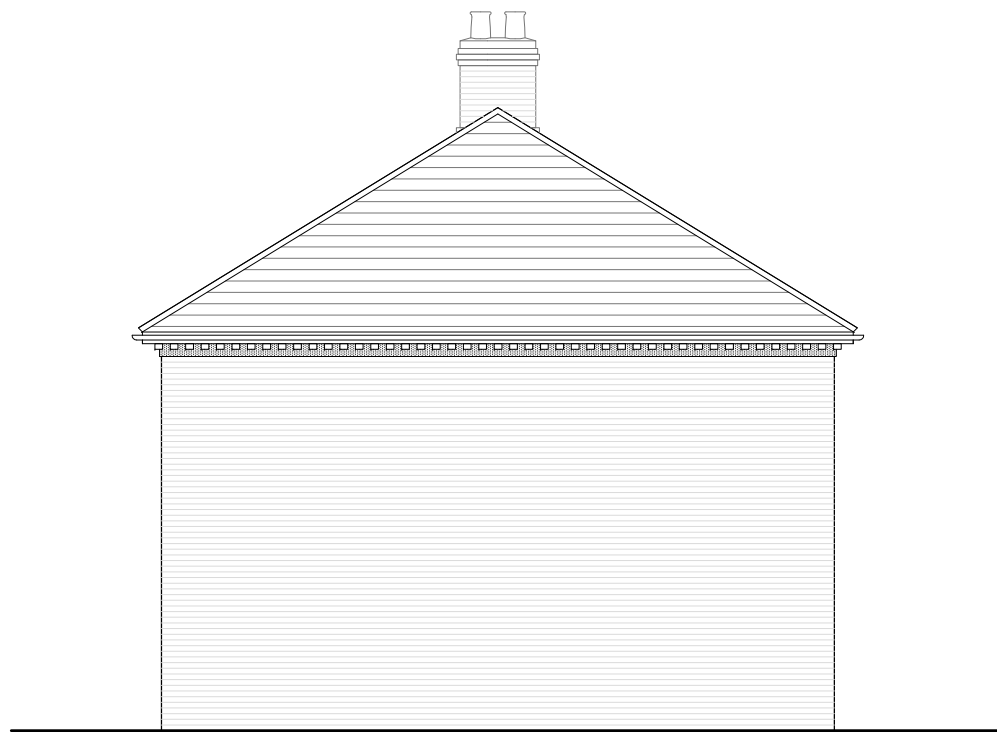


West Elevation

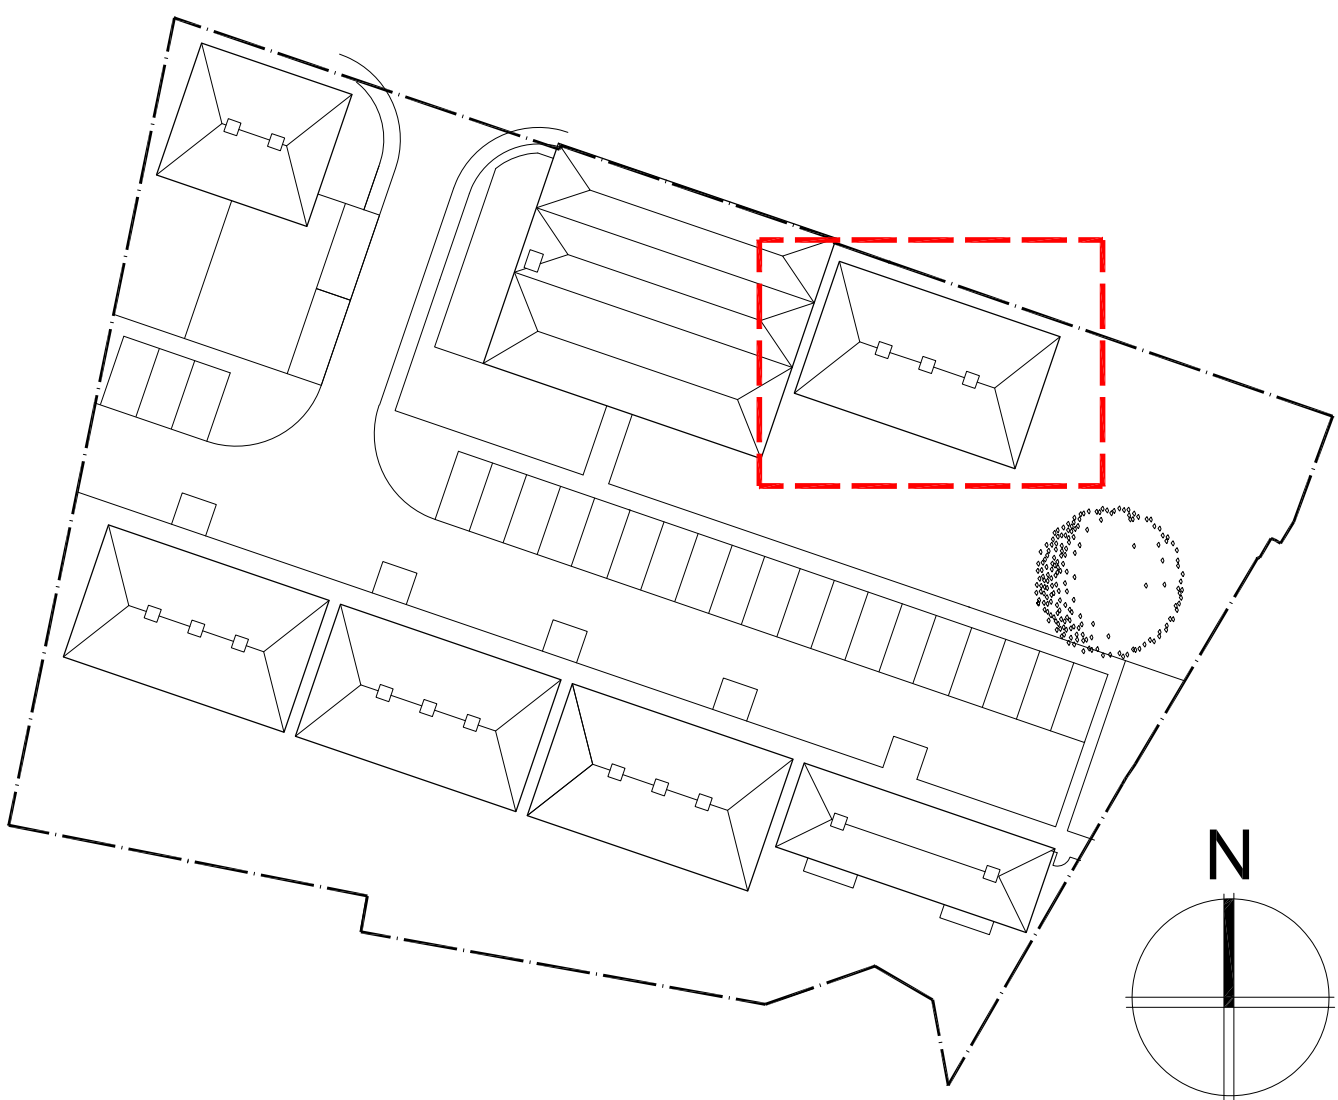

Rev	Date	Description	By	PM
REVISIONS				
C	16.04.13	Windows & doors to Plot 13 amended to match Plots 11&12.	IS	GG
B	11.04.13	Chimney detailing amended.	IS	GG
A	28.11.12	First floor WC window amended	CK	GG

PLANNING

 

CLIENT
Vail Williams

Scale @ A1: 1/50 & 1/100
Date: © November 2012

TITLE
West Street, Havant
Plots 11-13
Plans & Elevations

Drawing No:
12.071.008

Revised:
C

HGP
ARCHITECTS

FURZEHALL FARM, WICKHAM ROAD
FAREHAM, HAMPSHIRE, PO16 7JH
T: 01329 283 225
F: 01329 237 004
E: EMAIL@HGP-ARCHITECTS.CO.UK
W: WWW.HGP-ARCHITECTS.CO.UK

HGP Architects Ltd.
Copyright Reserved.
Check dims. on site.