

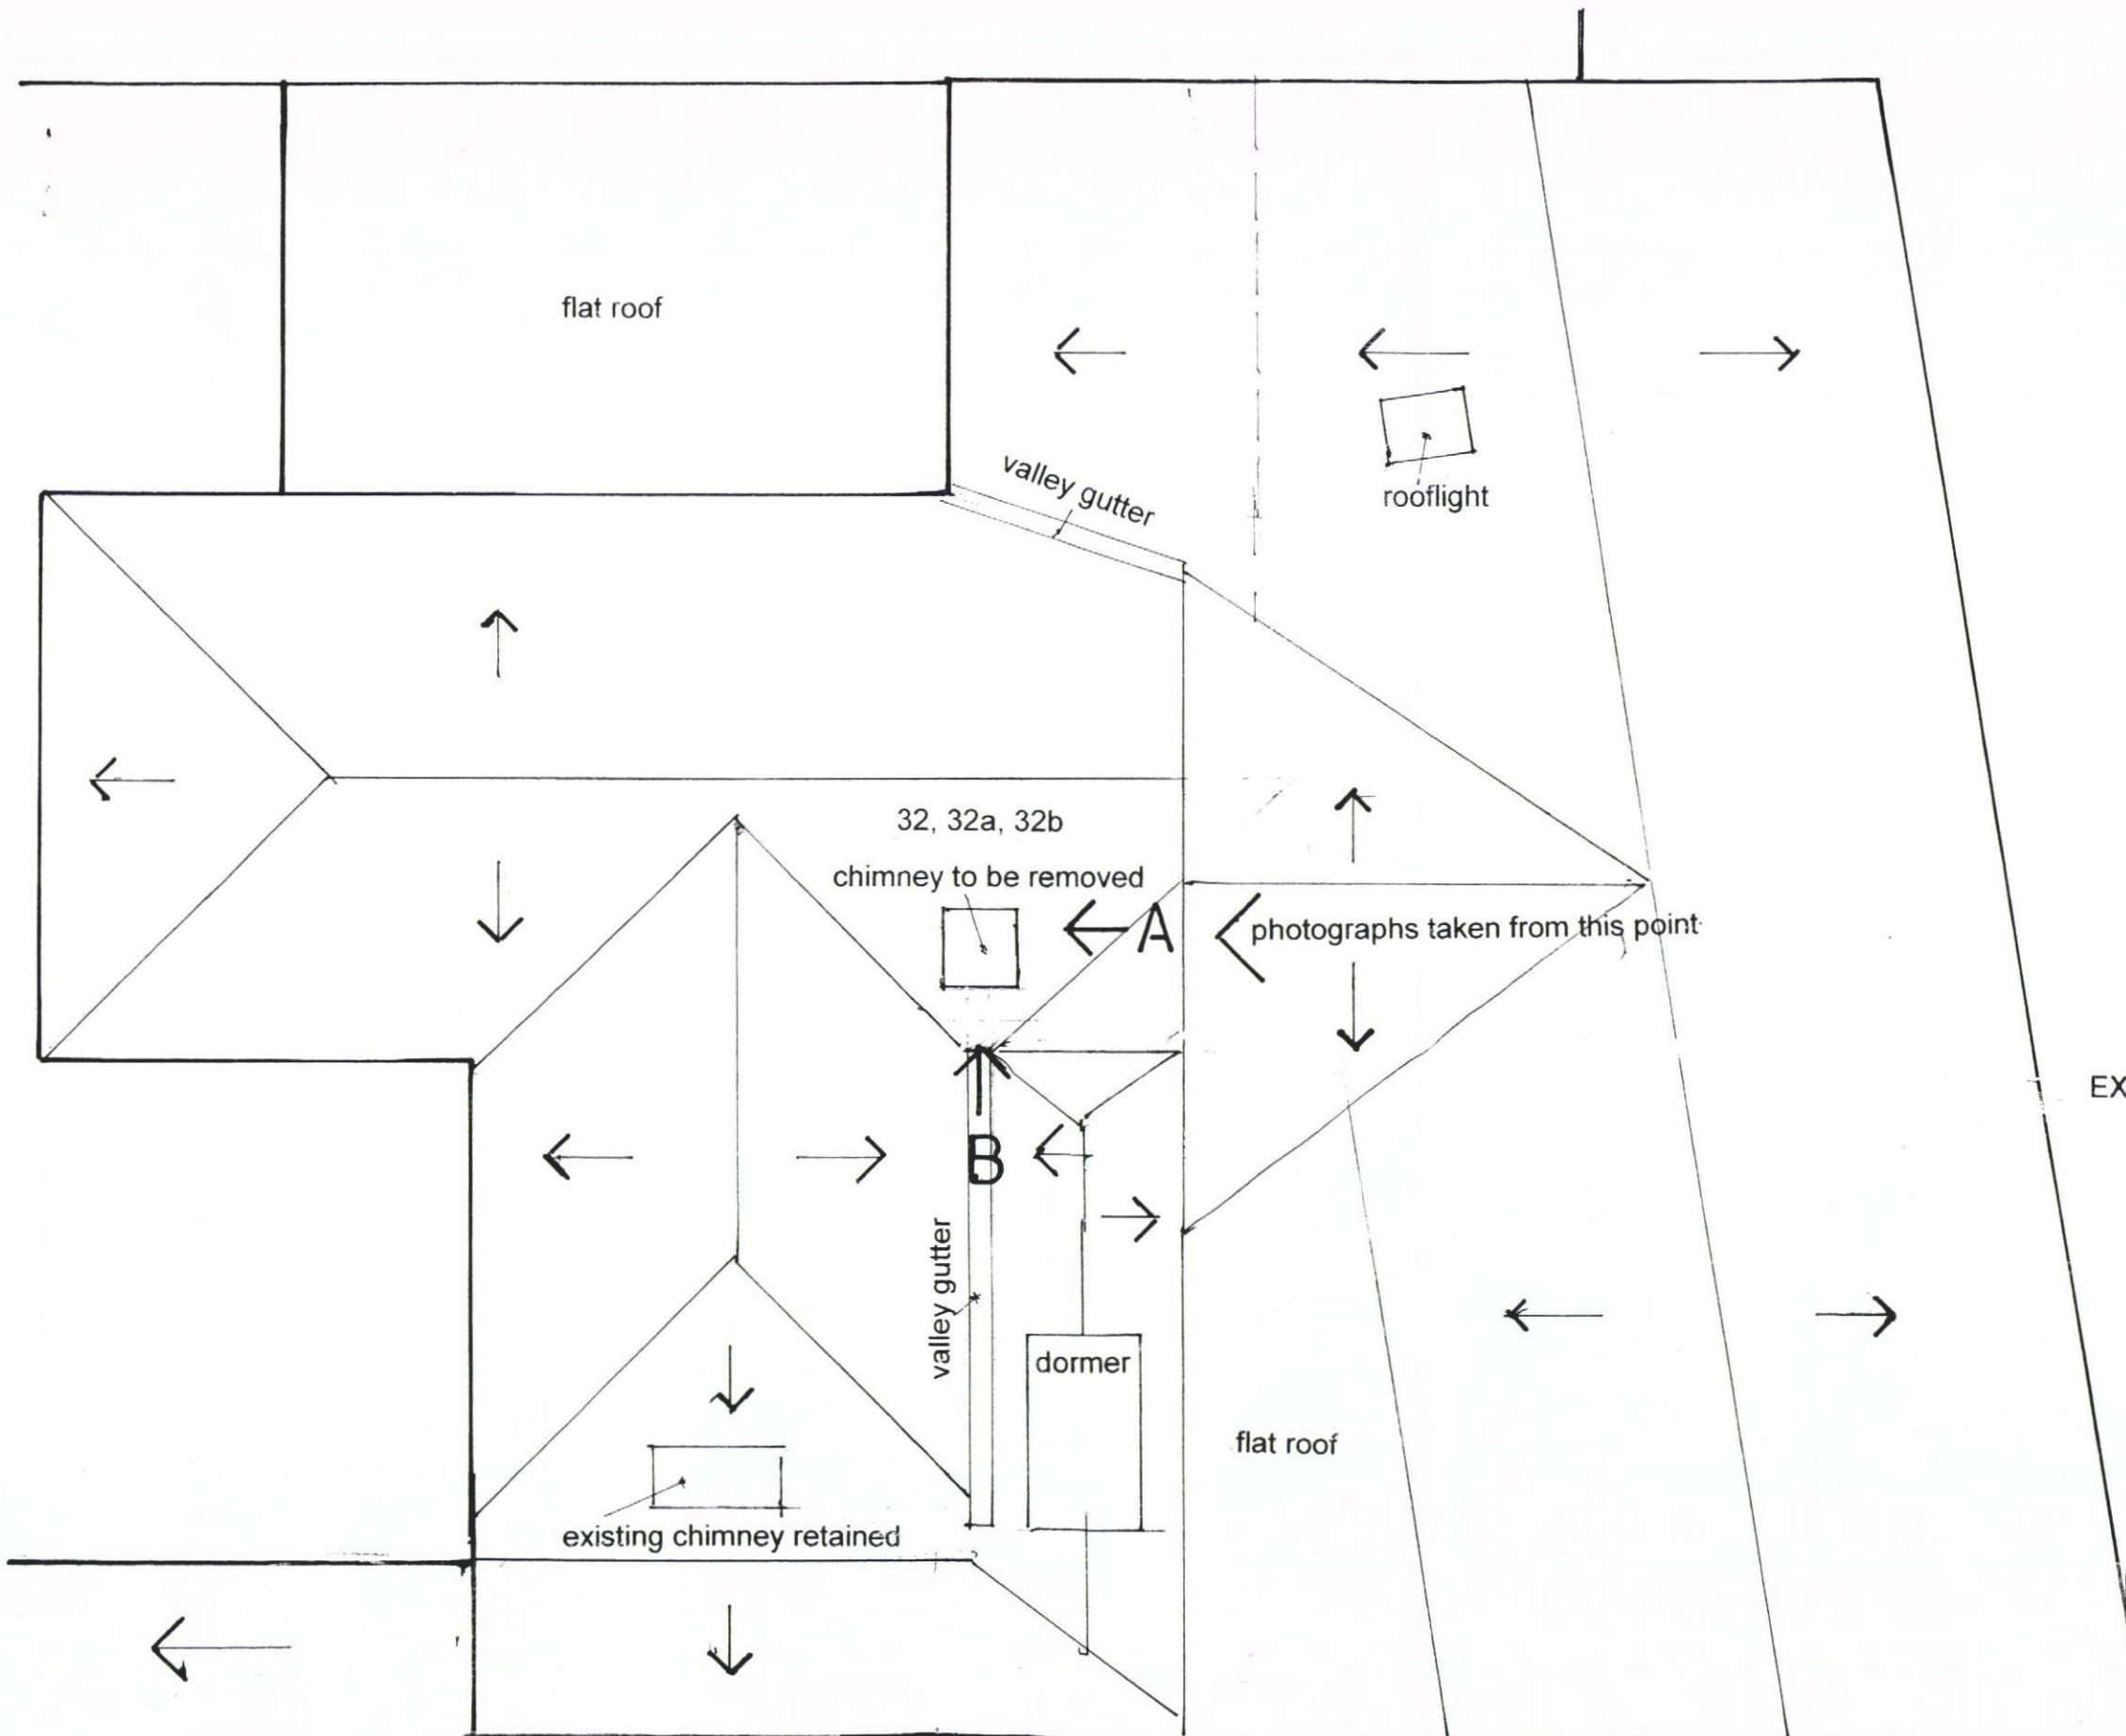


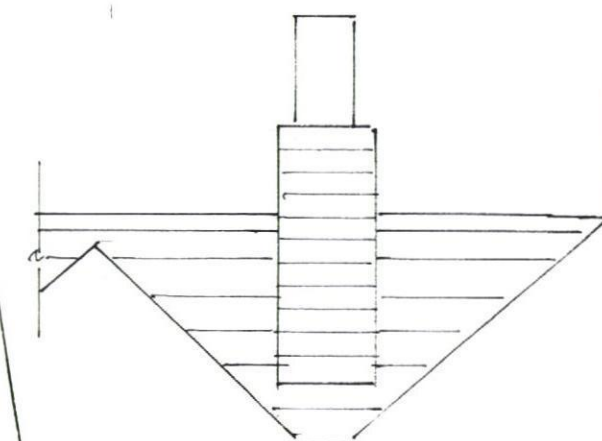

ROOF PLAN

LLOYDS TSB

A TYPICAL ELEVATION (EXISTING NORTH)

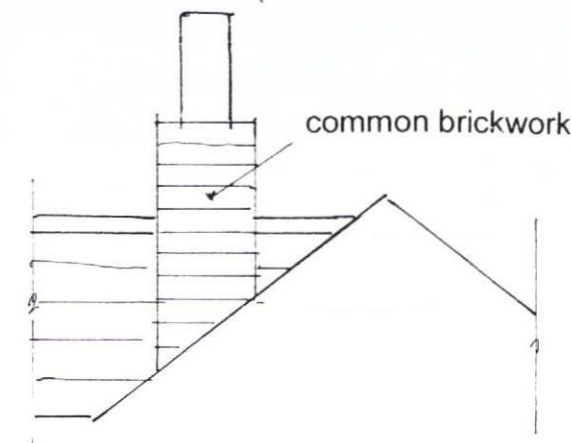

B TYPICAL ELEVATION (EXISTING WEST)

EXISTING ROOFS CLAY TILES

HIGH STREET

RIBA

Chartered Practice

John Groom Chartered Architect
32A High Street, Emsworth, Hampshire PO10 7AW
T 01243 372560 M 07780 997563

johnngroom@freeuk.com www.johngroomarchitect.co.uk

JOB: Removal of redundant chimney stack

LOCATION: 32B High Street, Emsworth, PO10 7AW

DRG TITLE: Existing roof plan and elevations

SCALE: 1:50 DRAWN: JG

DRG NO: 12/273/B/1 DATE: 29 March 2013