



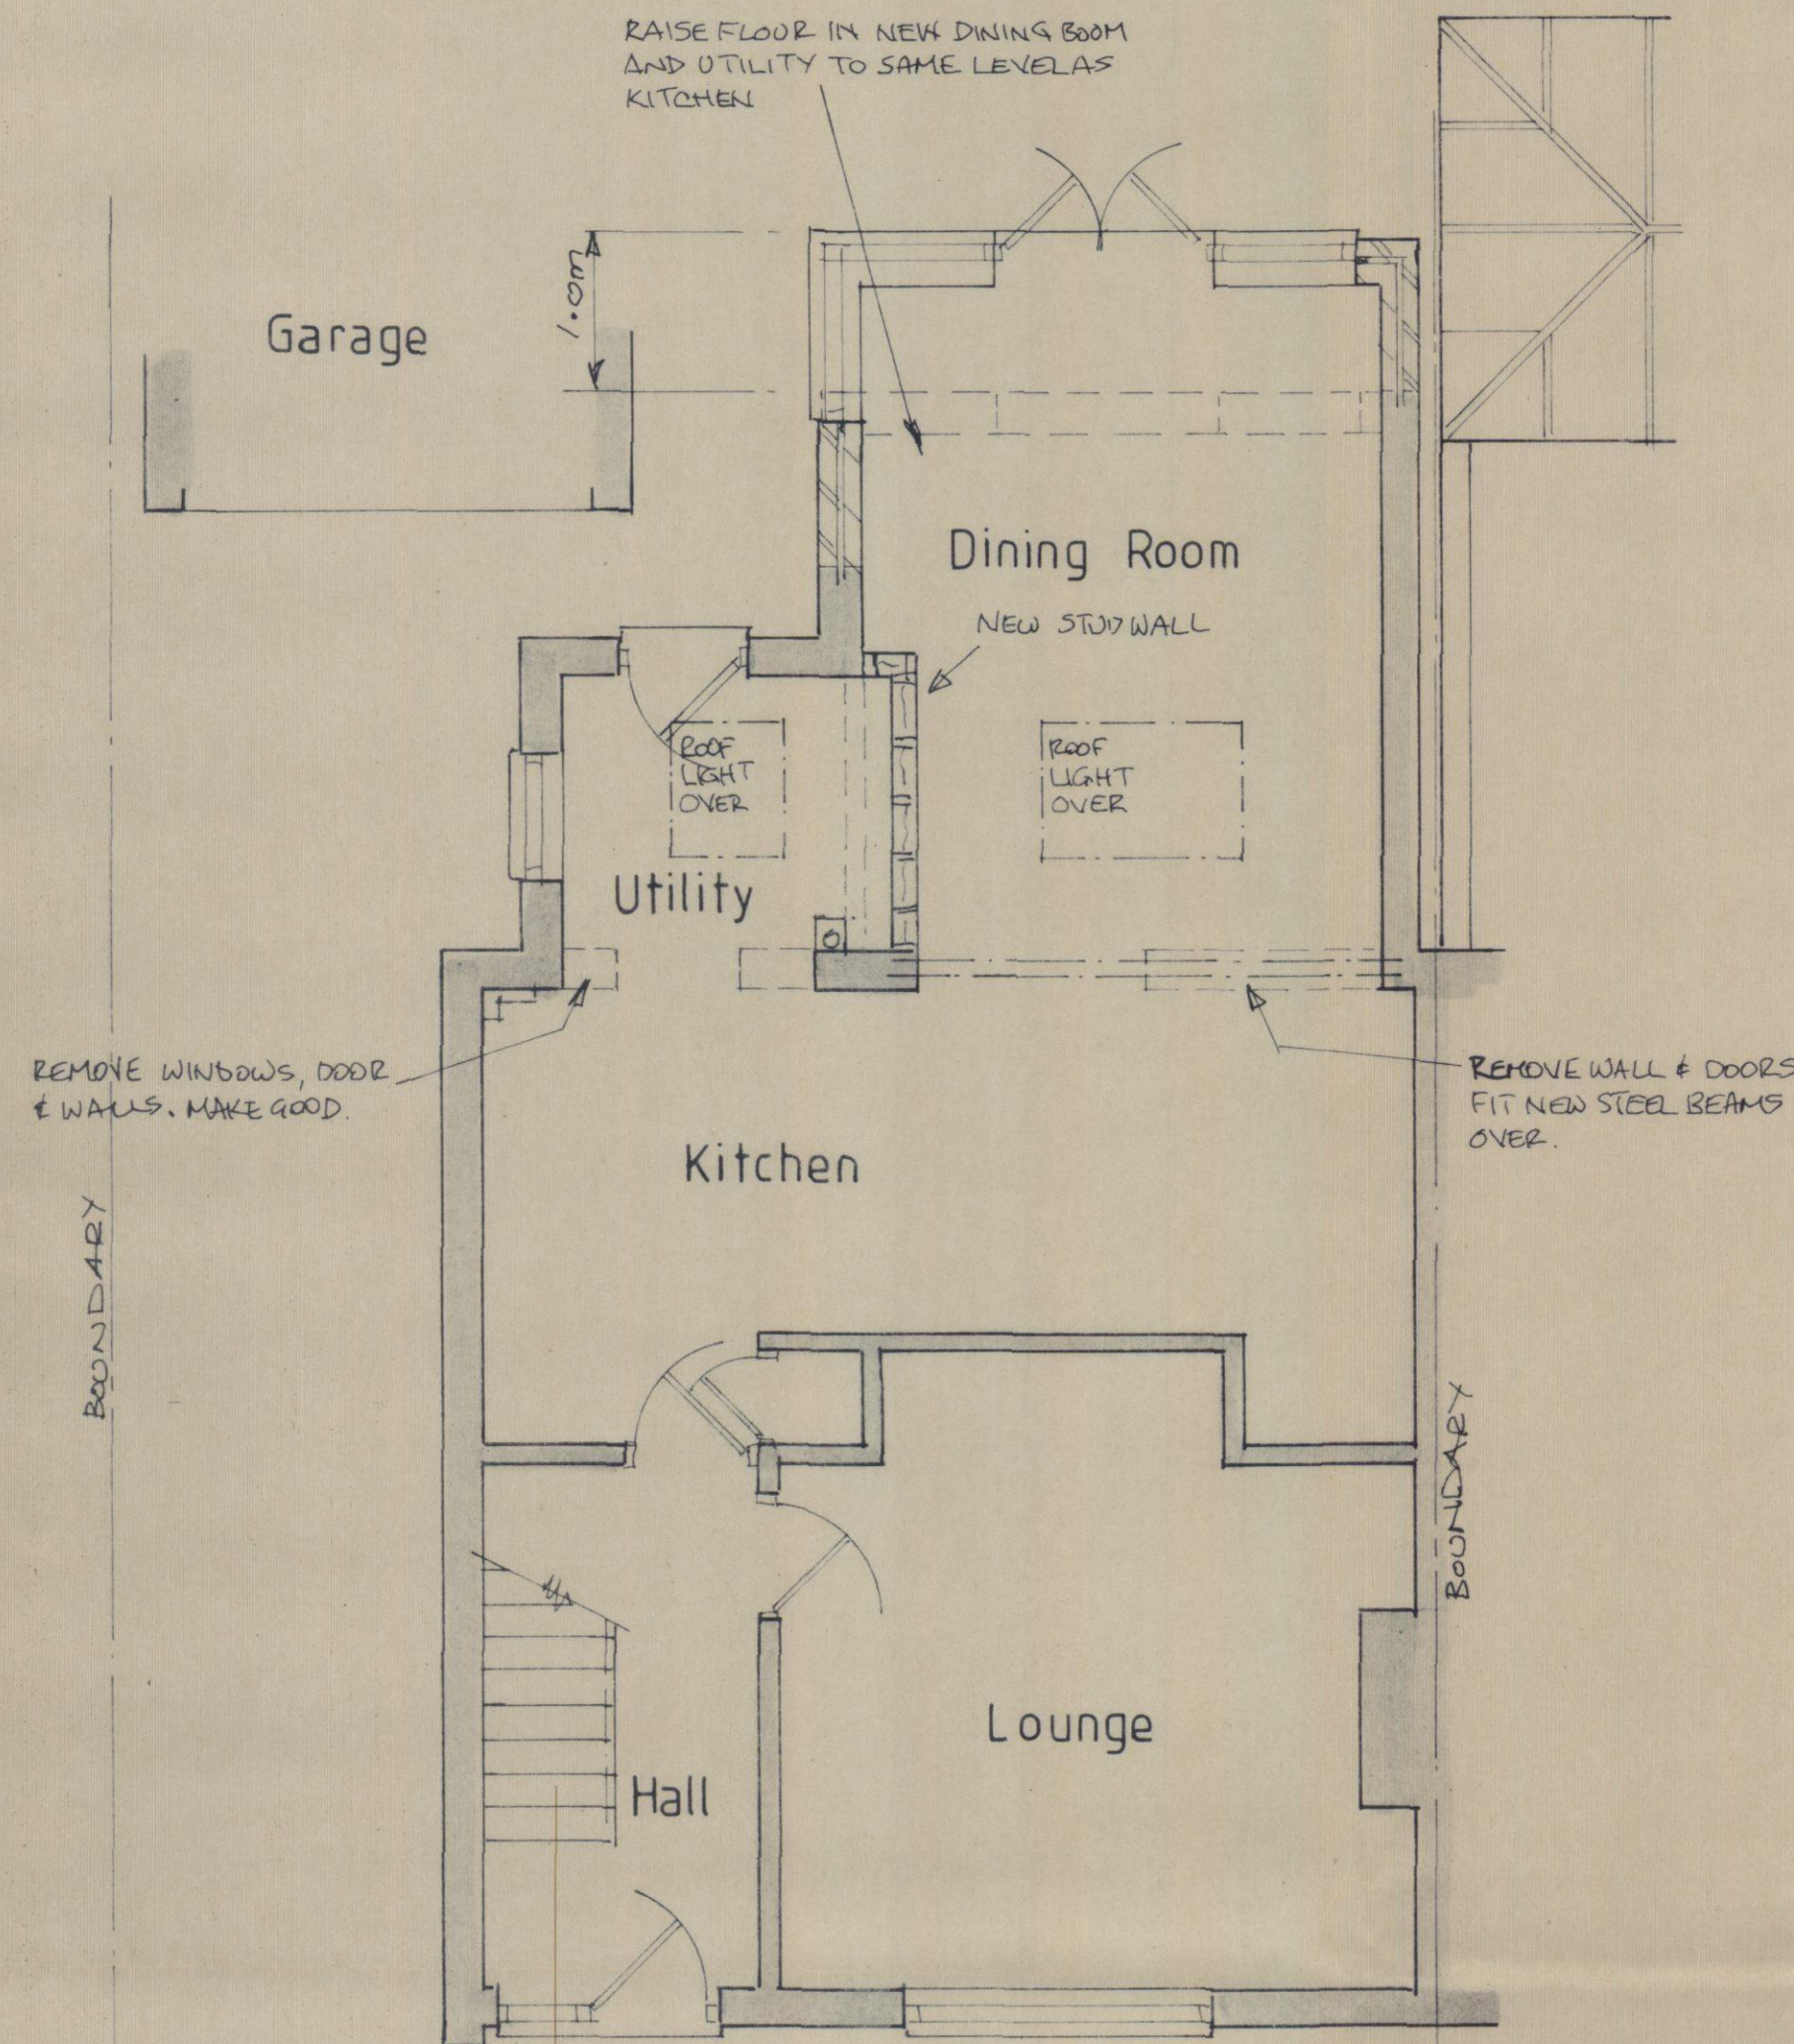

Proposed Ground Floor Plan


0 1 2 3 4 METRES
Scale 1-50

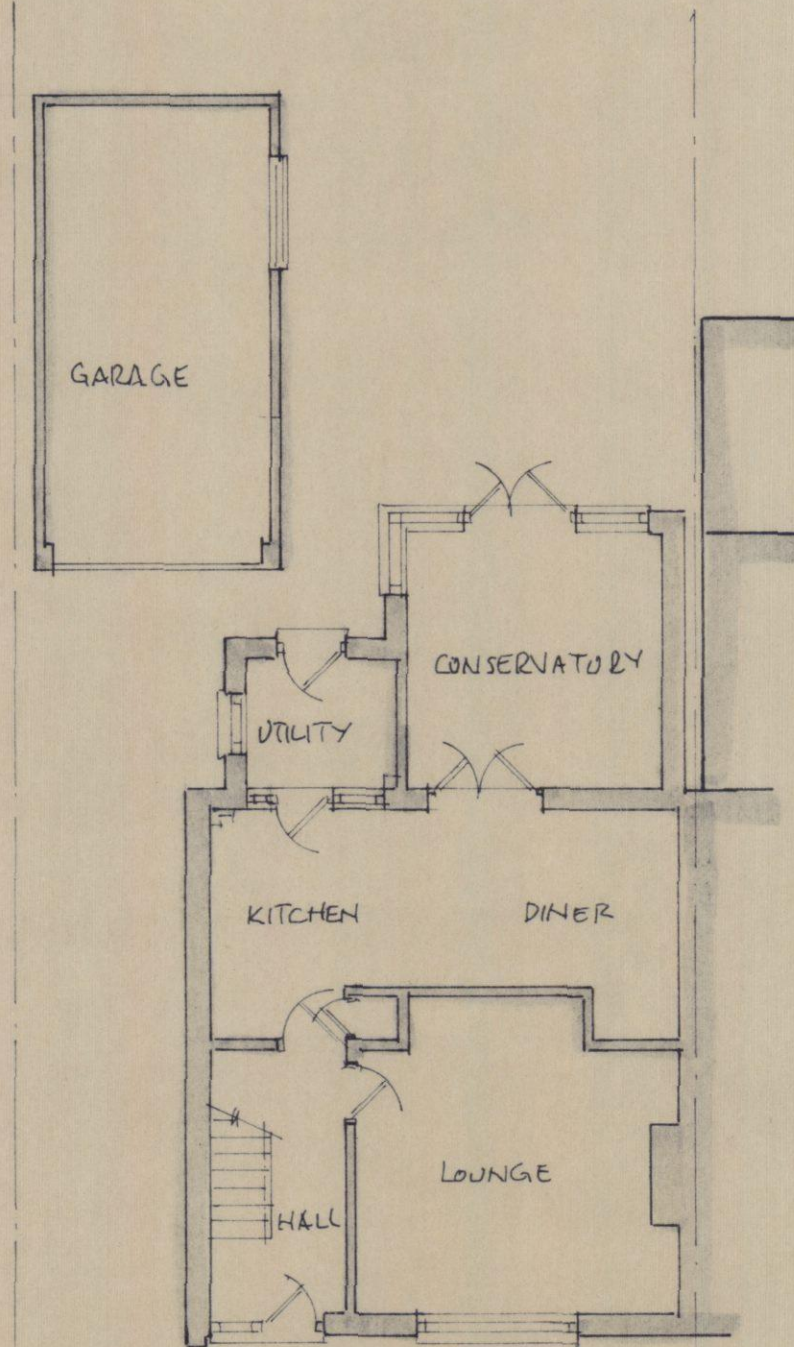

Existing Ground Floor Plan


NOTES

PROPERTY NOT WITHIN FLOOD PLAIN AREA.
NO SIGNIFICANT CHANGES IN GROUND LEVEL
NEW GROUND FLOOR LEVEL SAME AS EXISTING.
BOUNDARIES ARE EXISTING AND CONSIST OF
TIMBER FENCING.

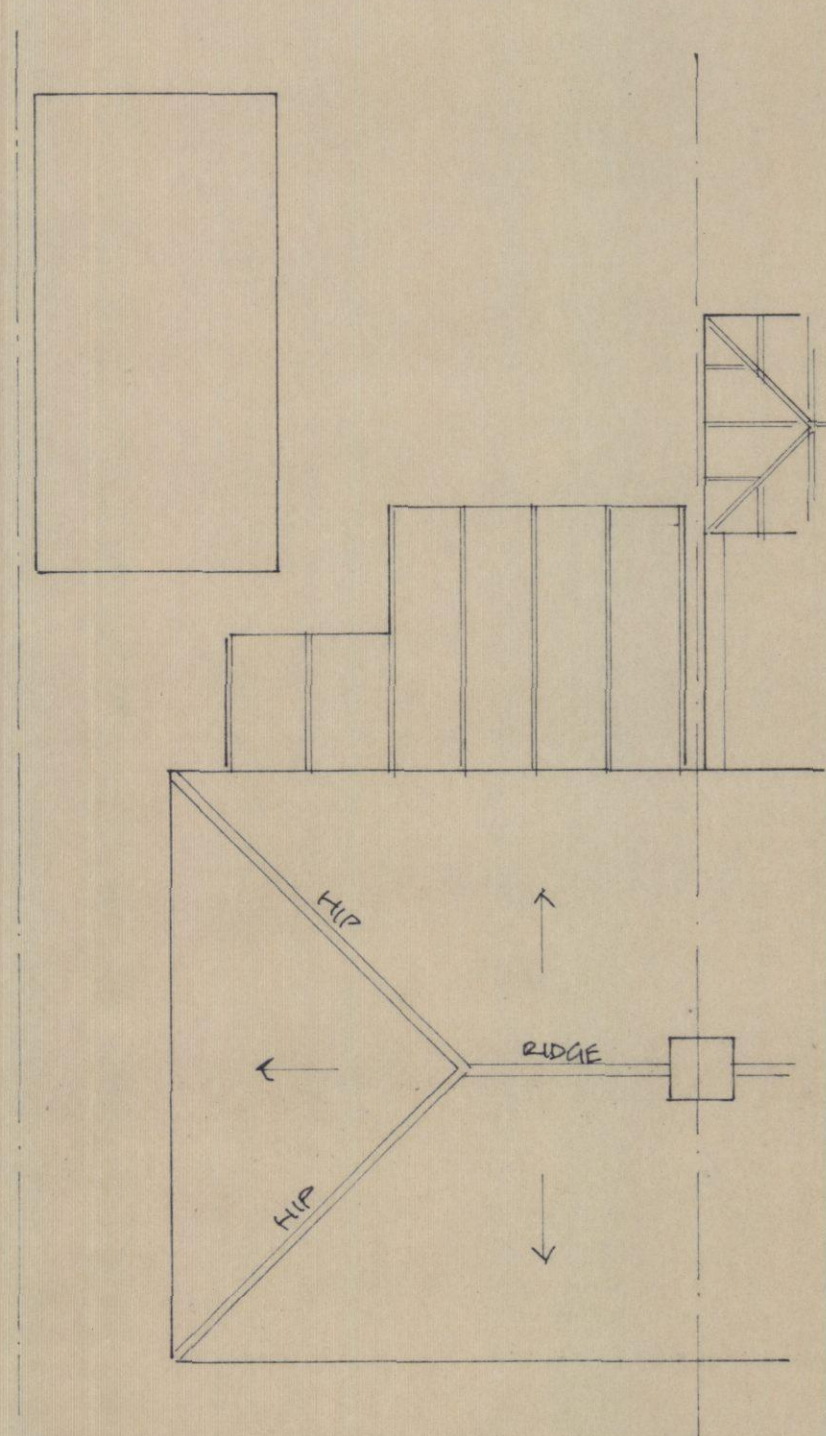


Existing Roof Plan

0 1 2 3 4 5 6 METRES
Scale 1-100

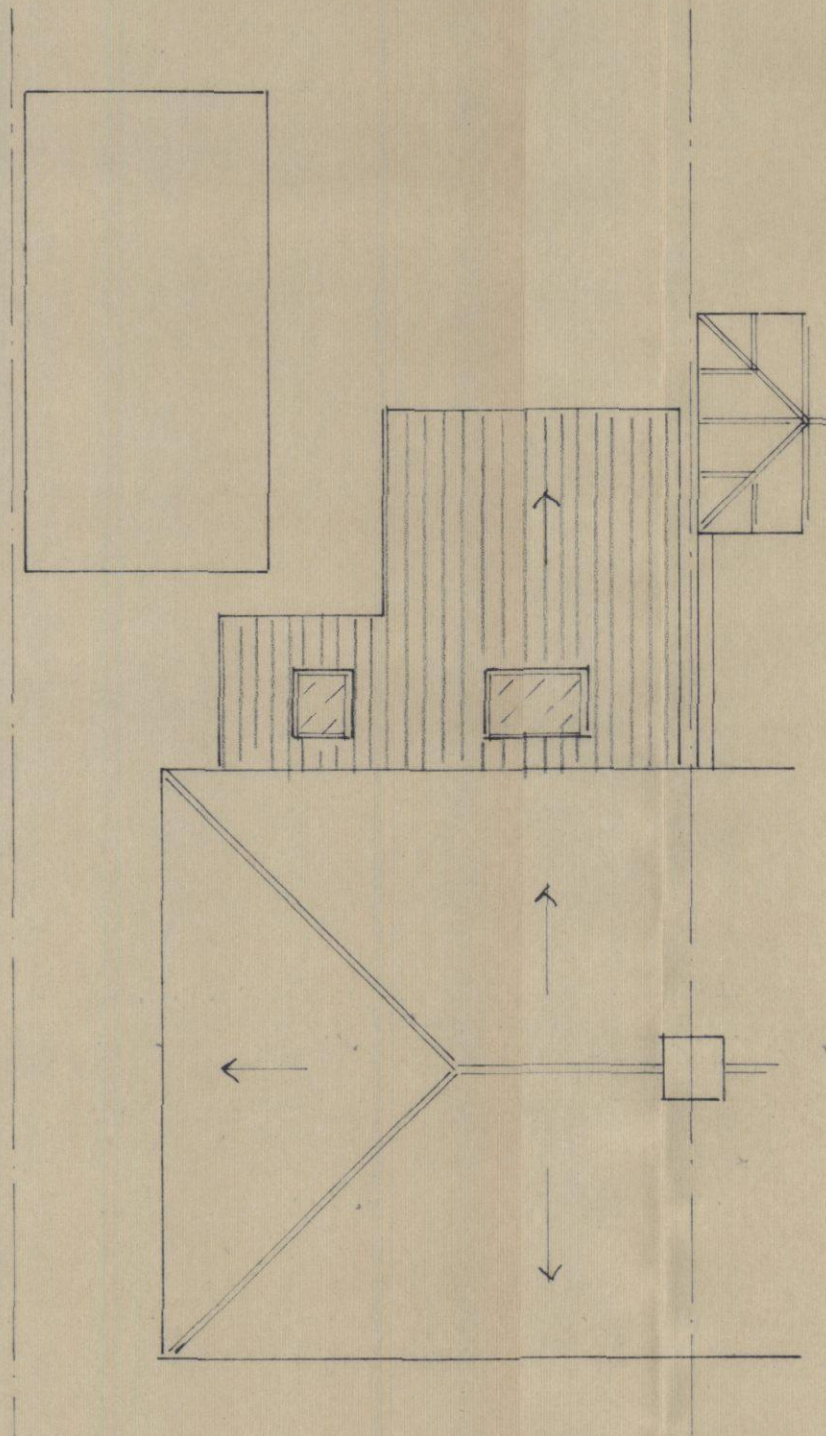

Proposed Roof Plan

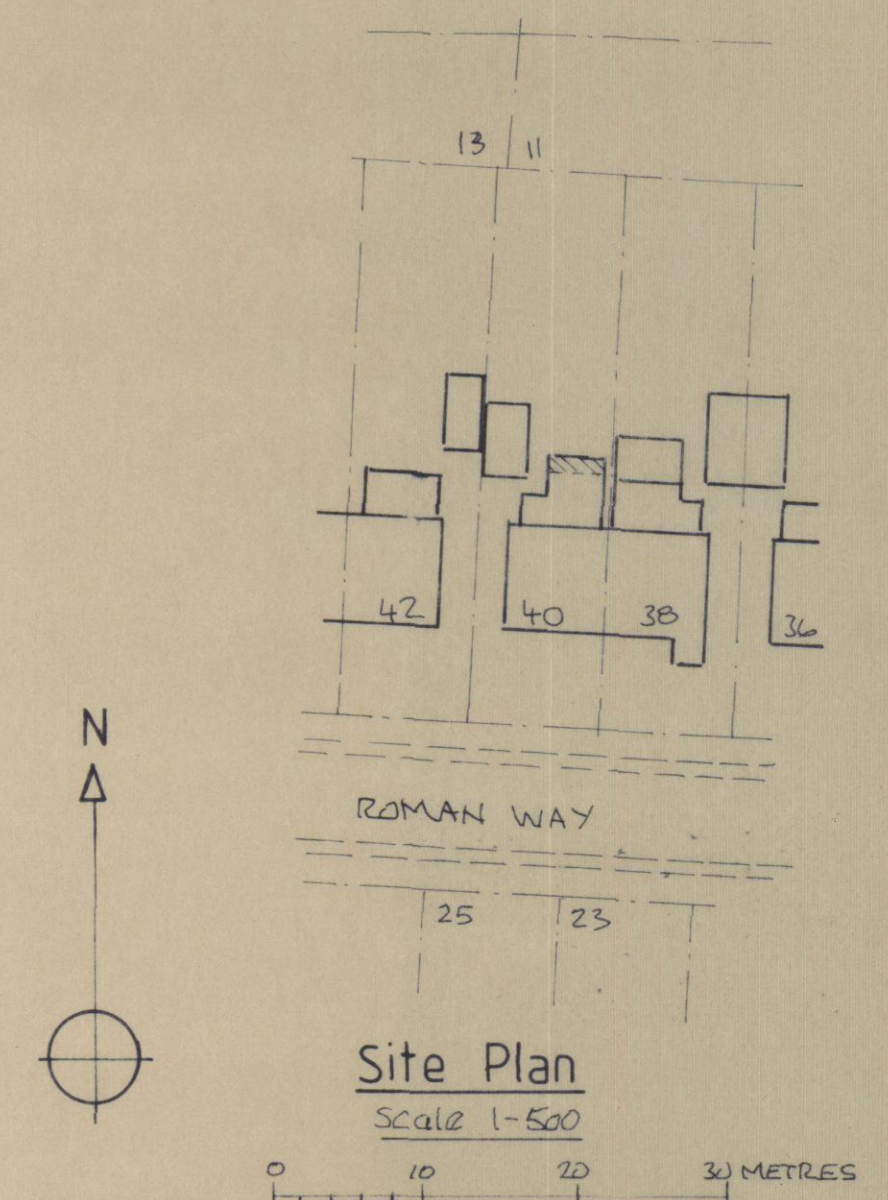


Site Plan

Scale 1-500

0 10 20 30 METRES

ORDNANCE SURVEY LICENCE NUMBER 100045436

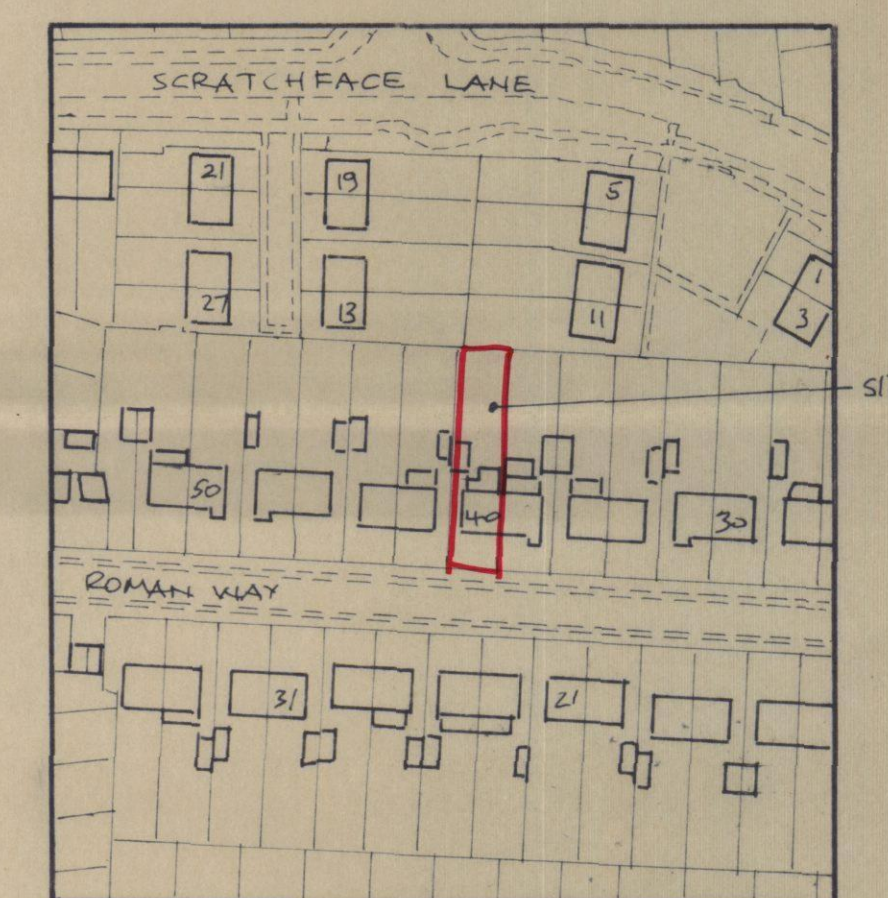

Location Plan


Scale 1-1250

0 10 20 30 40 50 60 METRES

HAVANT BOROUGH COUNCIL


10 JUN 2013

RECEIVED

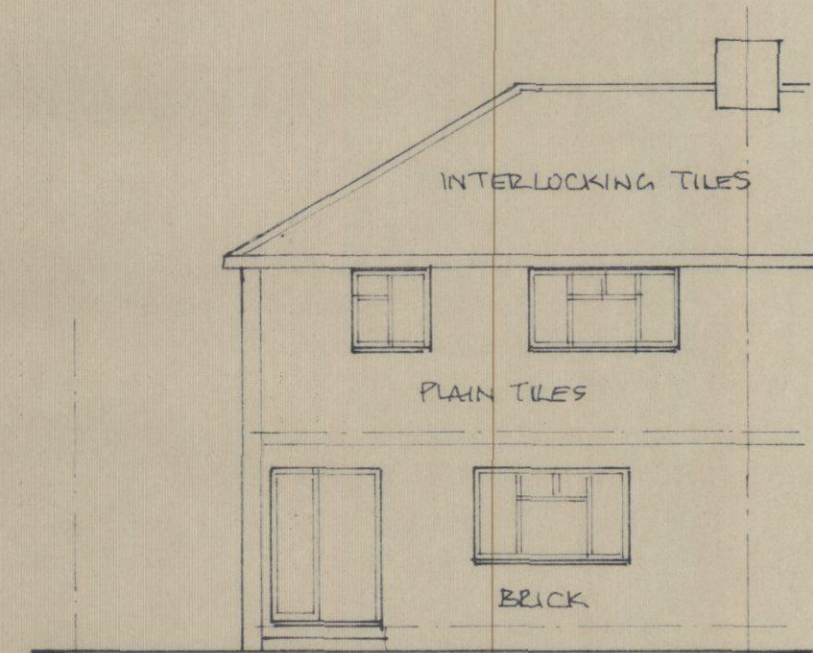


Front - South


NO CHANGES

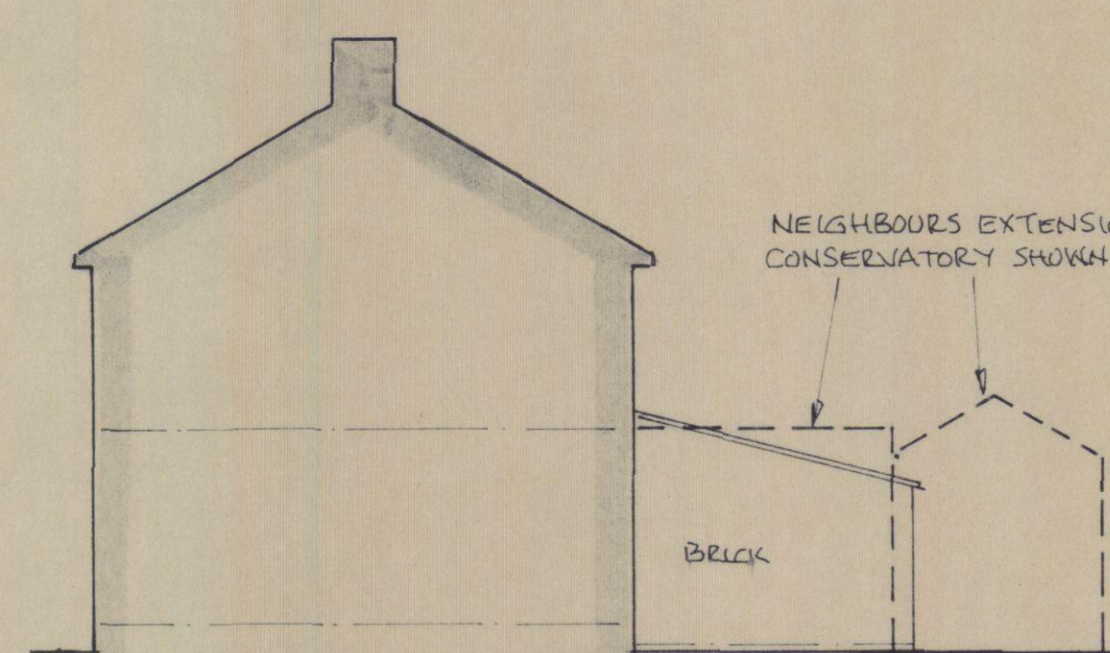


Side - East

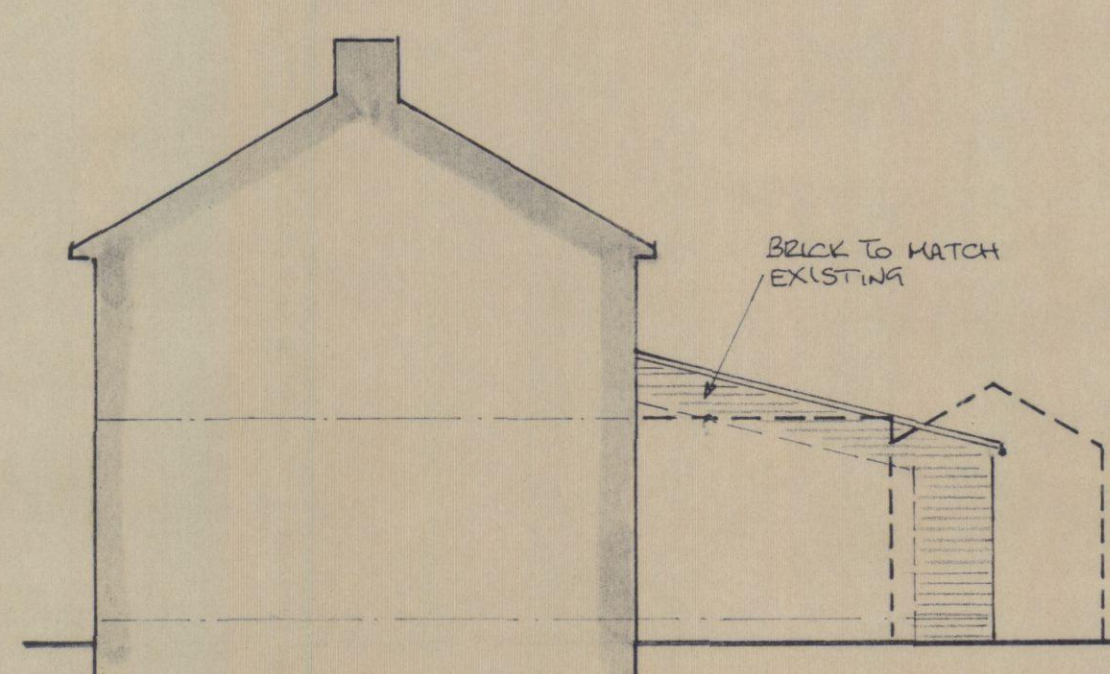


BRICK TO MATCH EXISTING

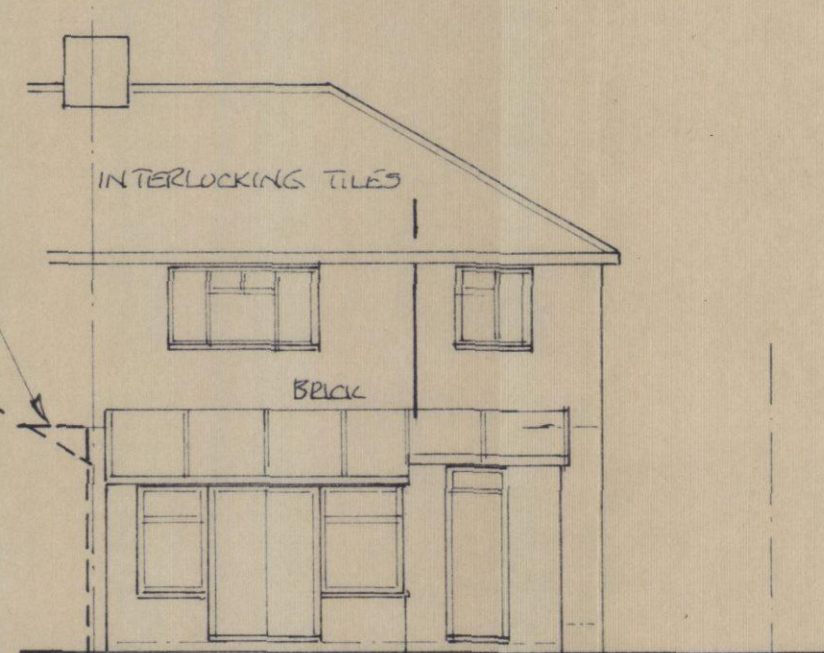


Rear - North

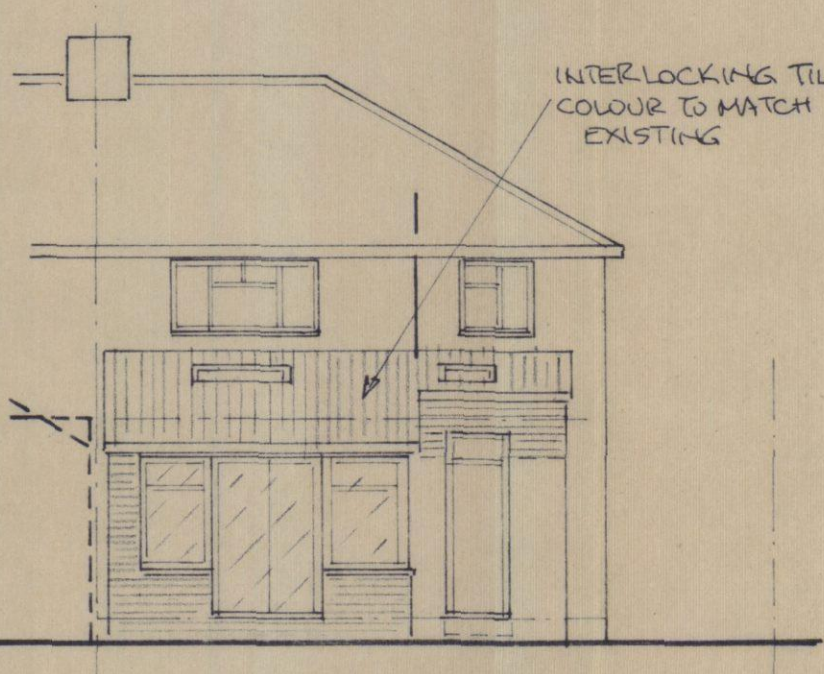

INTERLOCKING TILES
COLOUR TO MATCH
EXISTING

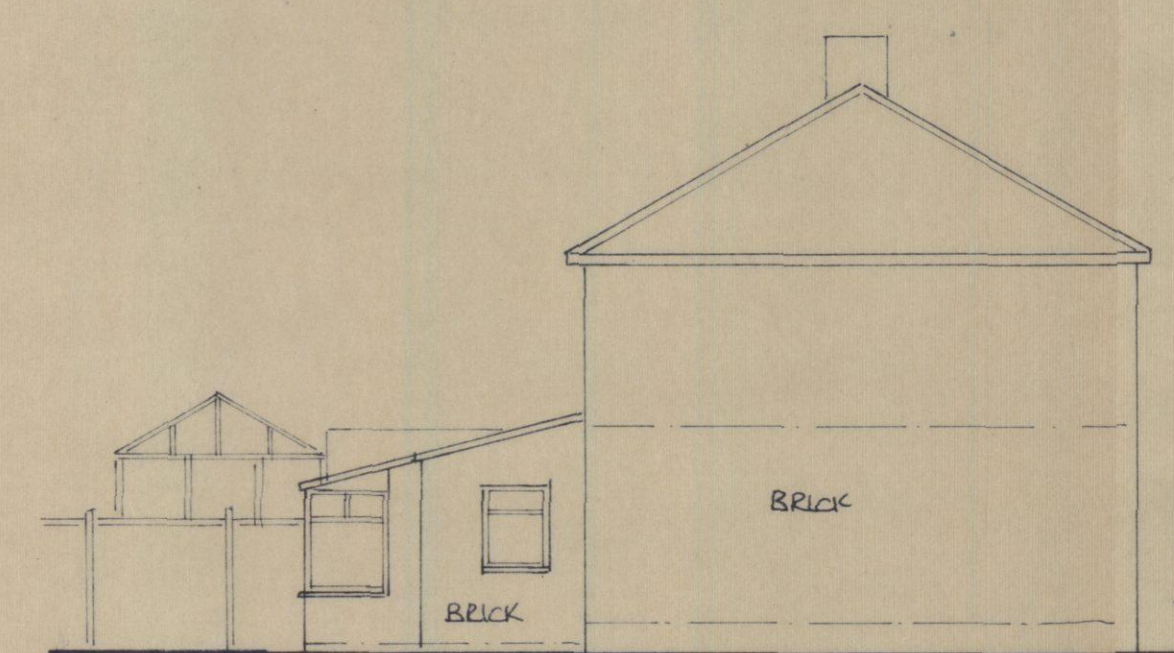

Side - West

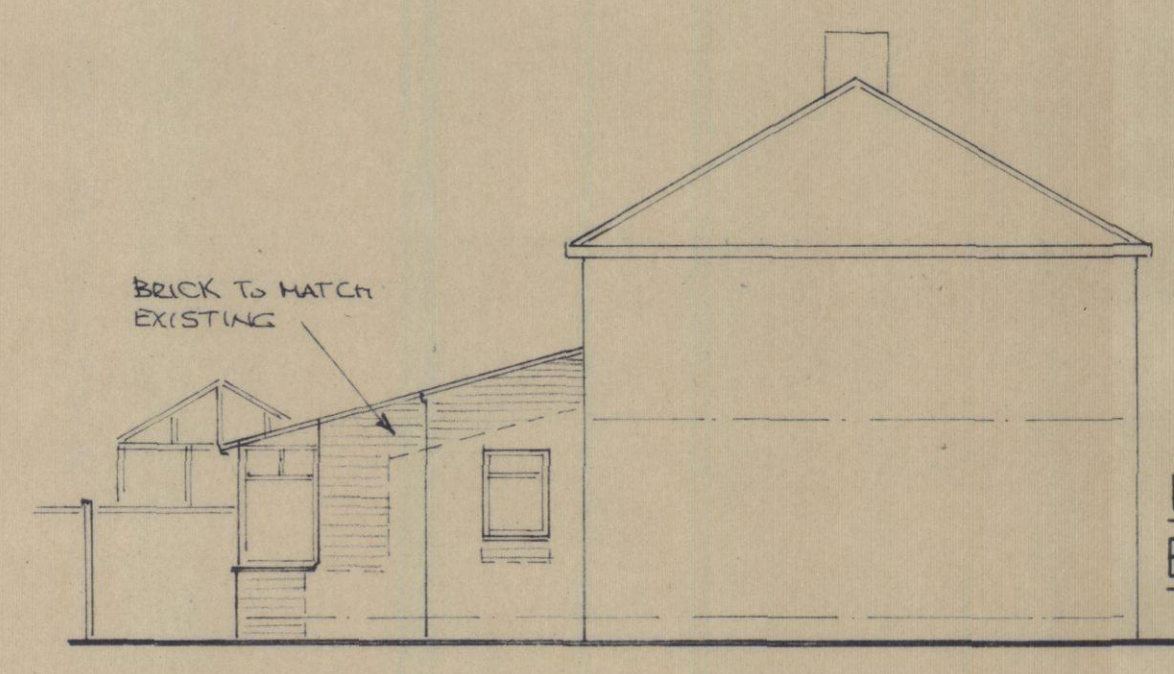


BRICK TO MATCH
EXISTING

**EXISTING
ELEVATIONS**

**PROPOSED
ELEVATIONS**

Ground Floor Alterations.

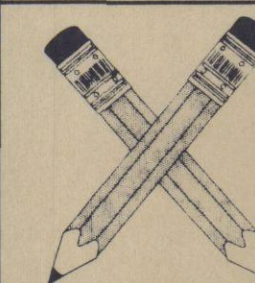

Mike Gillings - Building Plans

'Oakdene', 248 Milton Road, Cowplain,
Waterlooville, Hampshire. PO8 8TX
Tel: 023-9264 8053 Fax: 023-9278 2670

**40 ROMAN WAY,
BEDHAMPTON, HAVANT,
HAMPSHIRE. PO9 3PS.**

Scales 1-50, 1-100

Date June 2013

Project NO 13 / 2126 D

Drawing NO

2126.01

NO Amendment