



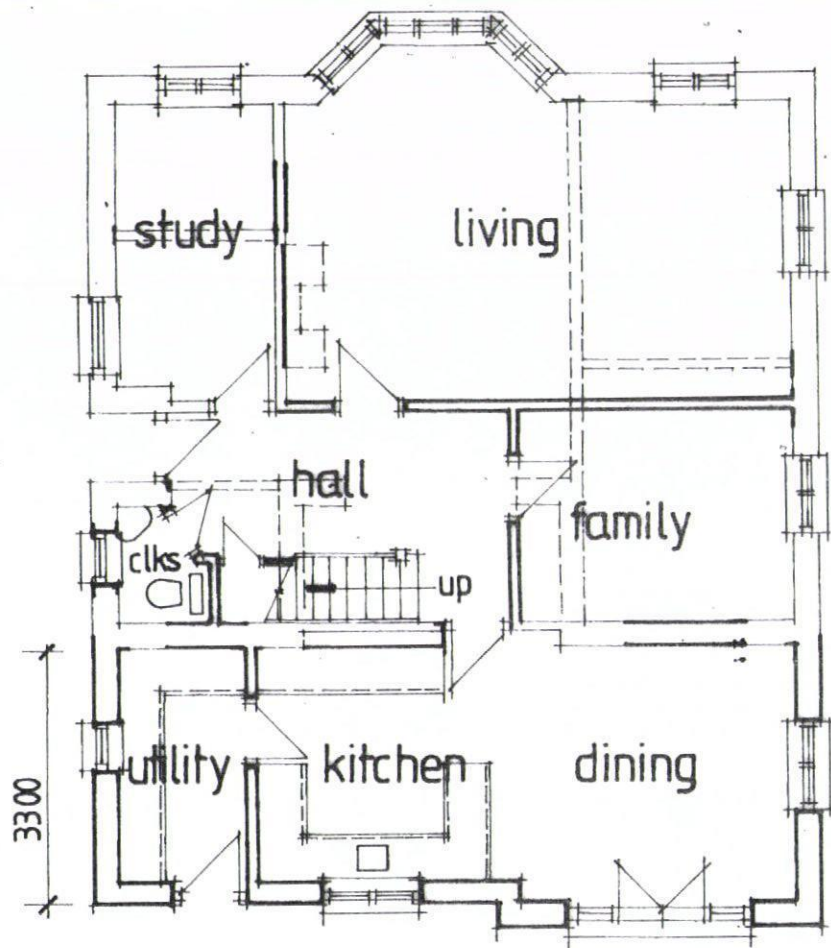

GROUND FLOOR PLAN

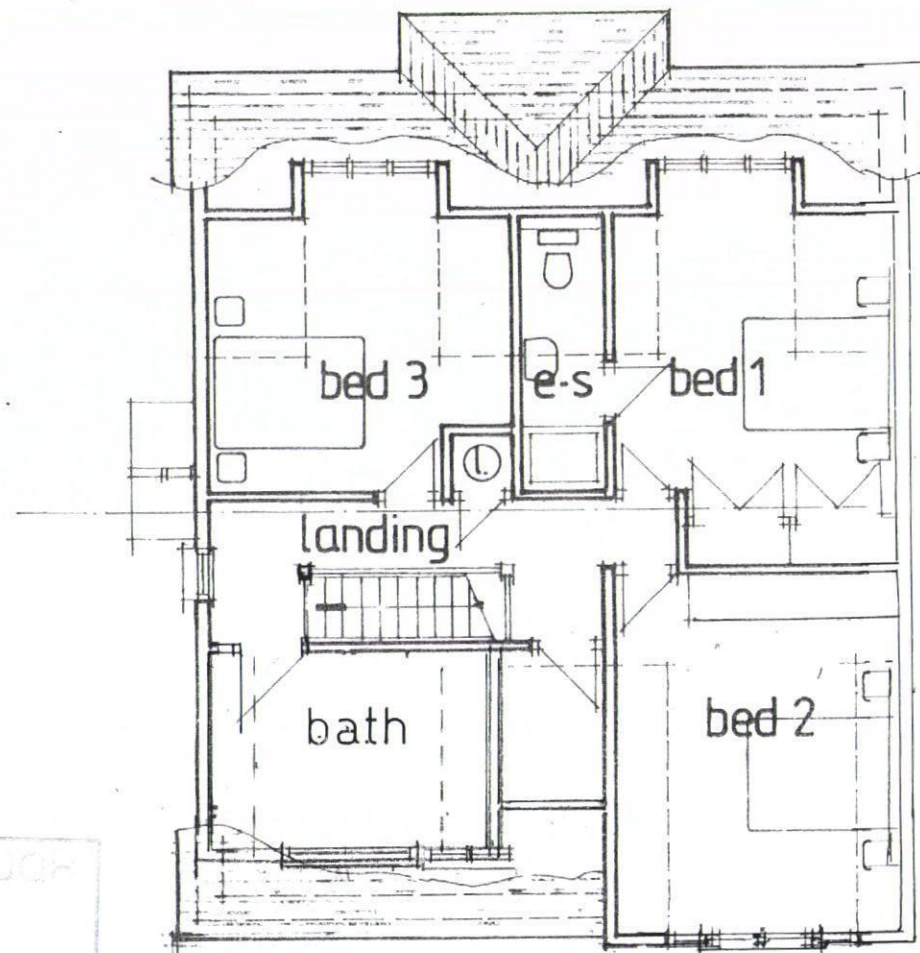

FIRST FLOOR PLAN



D & B . A
 The Studio, 11 Anthill Close
 Denmead Hampshire PO7 6LY
 Tel. 02392 233337

Email ken@berry6.eclipse.co.uk

Proposed Extensions
 19 Eastoke Avenue,
 Hayling Island

Plans as Proposed

Drawing no. 1123/04 A

Scale : 1:100

Date : October 2011