



SUPERSEDED

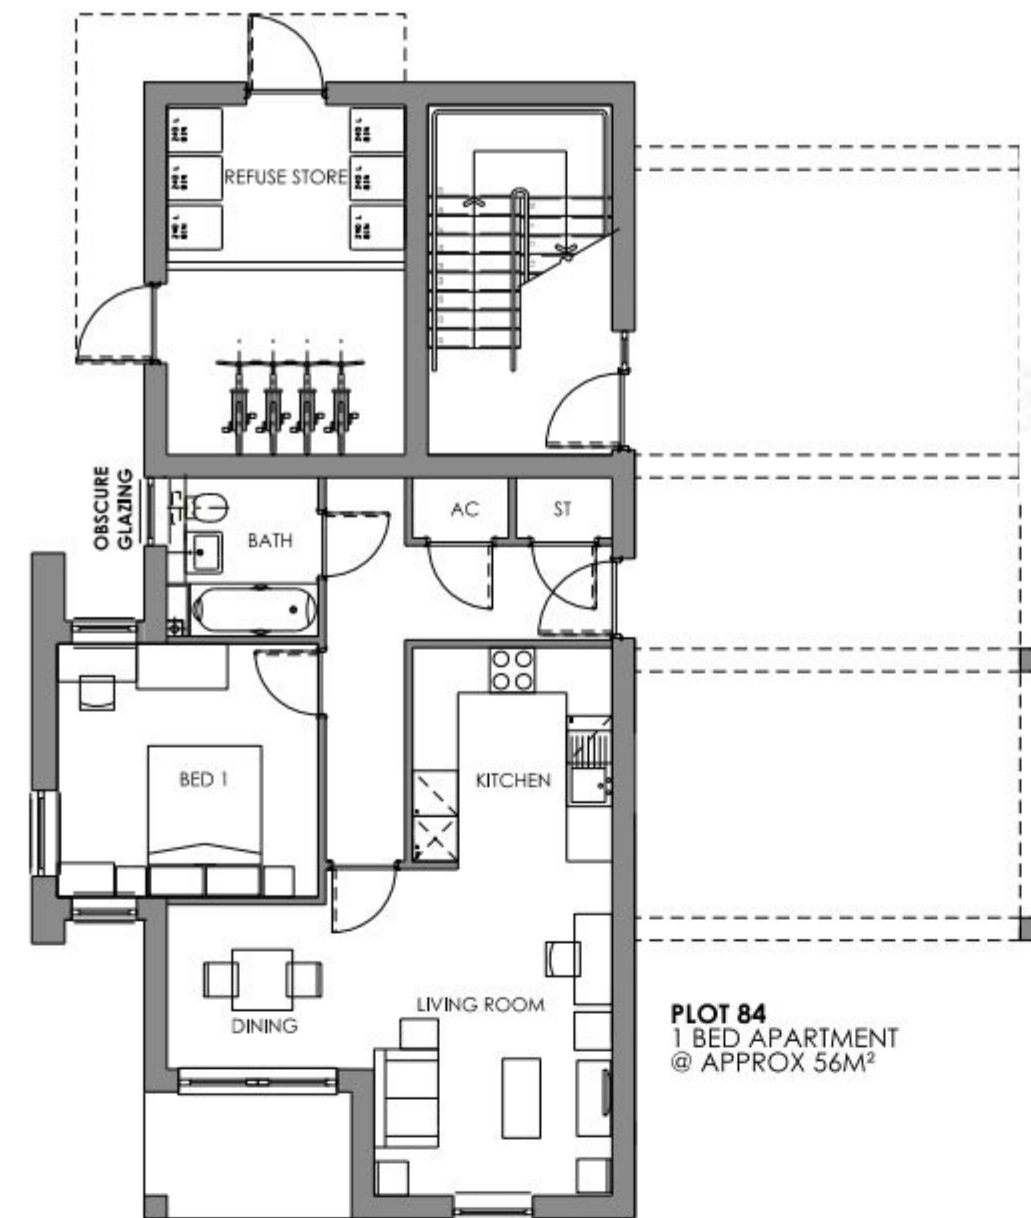


GROUND FLOOR PLAN




FIRST FLOOR PLAN

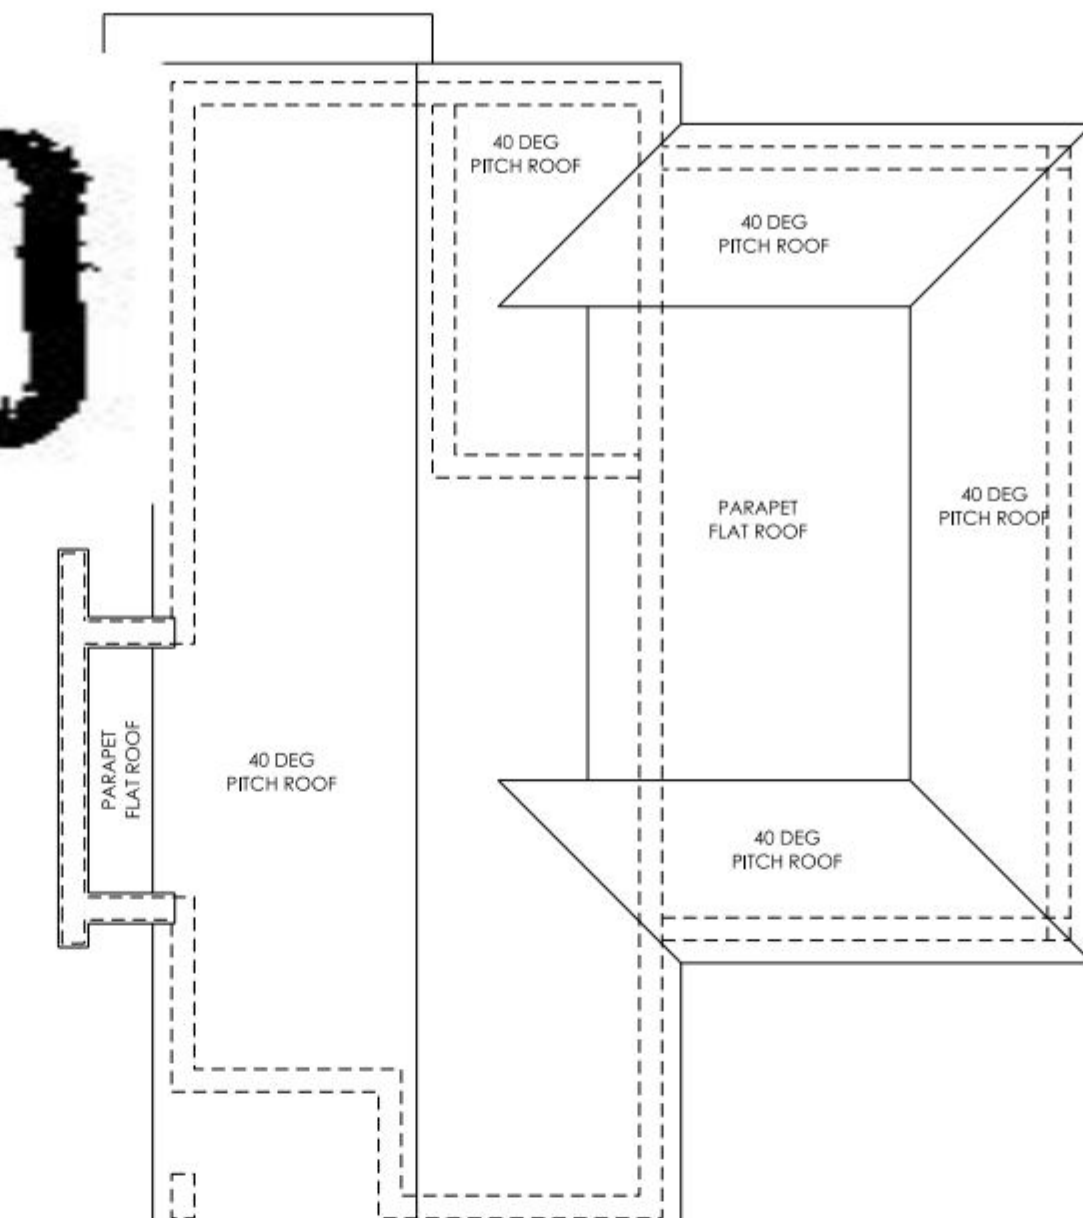

ROOF PLAN

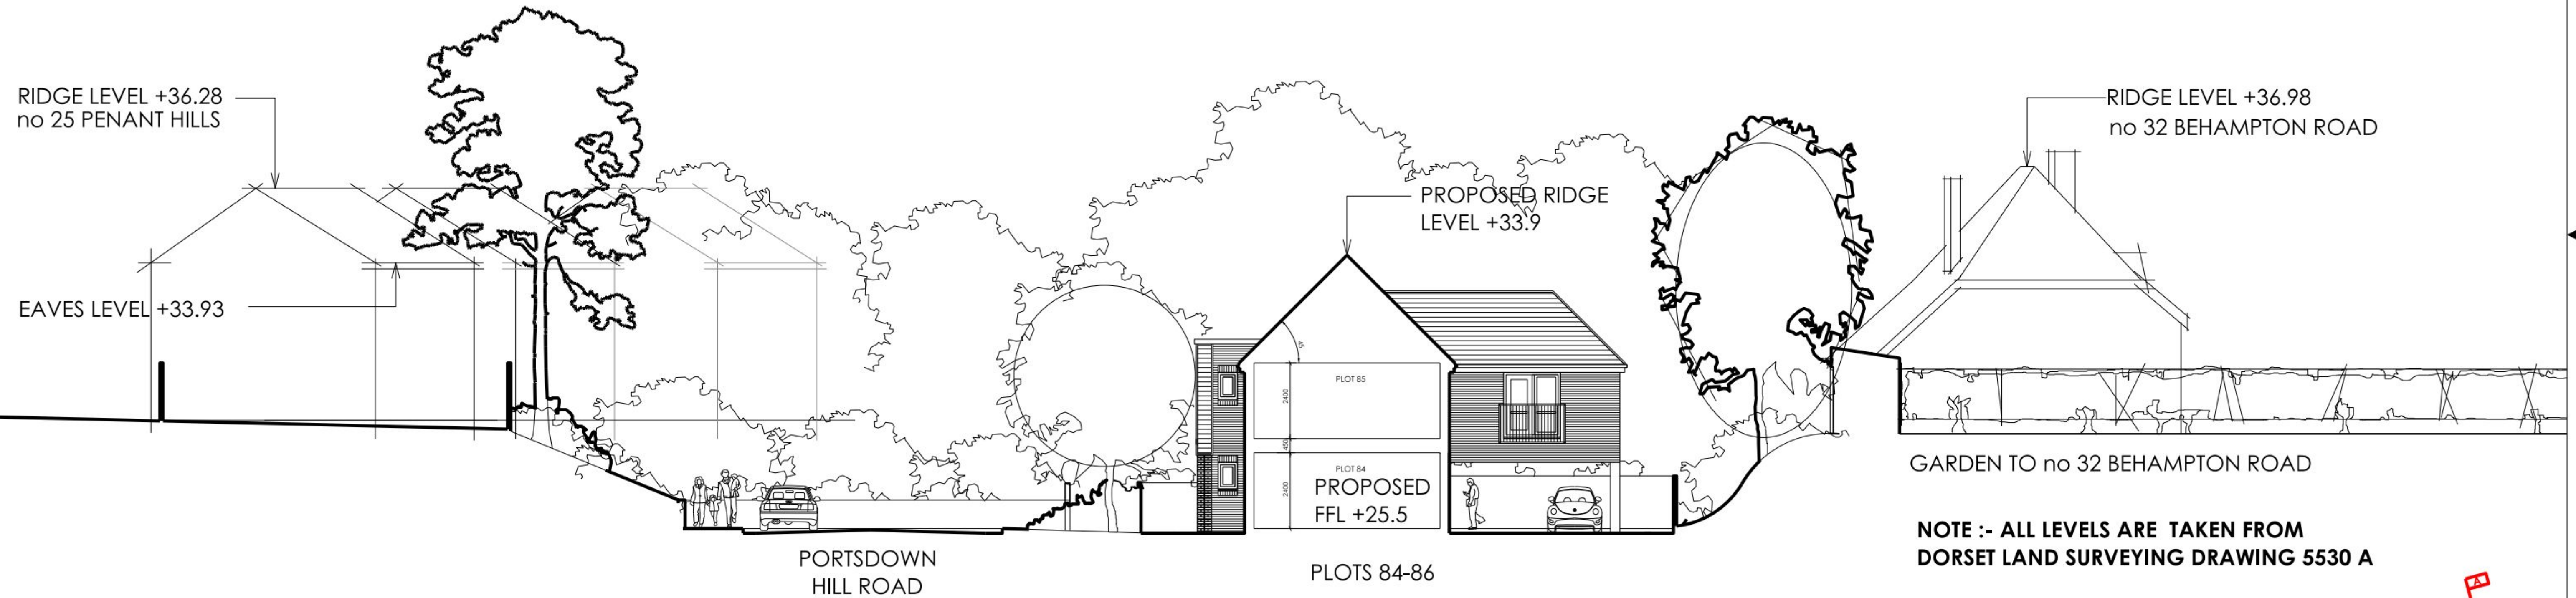

NOTE :- ALL LEVELS ARE TAKEN FROM
DORSET LAND SURVEYING DRAWING 5530 A

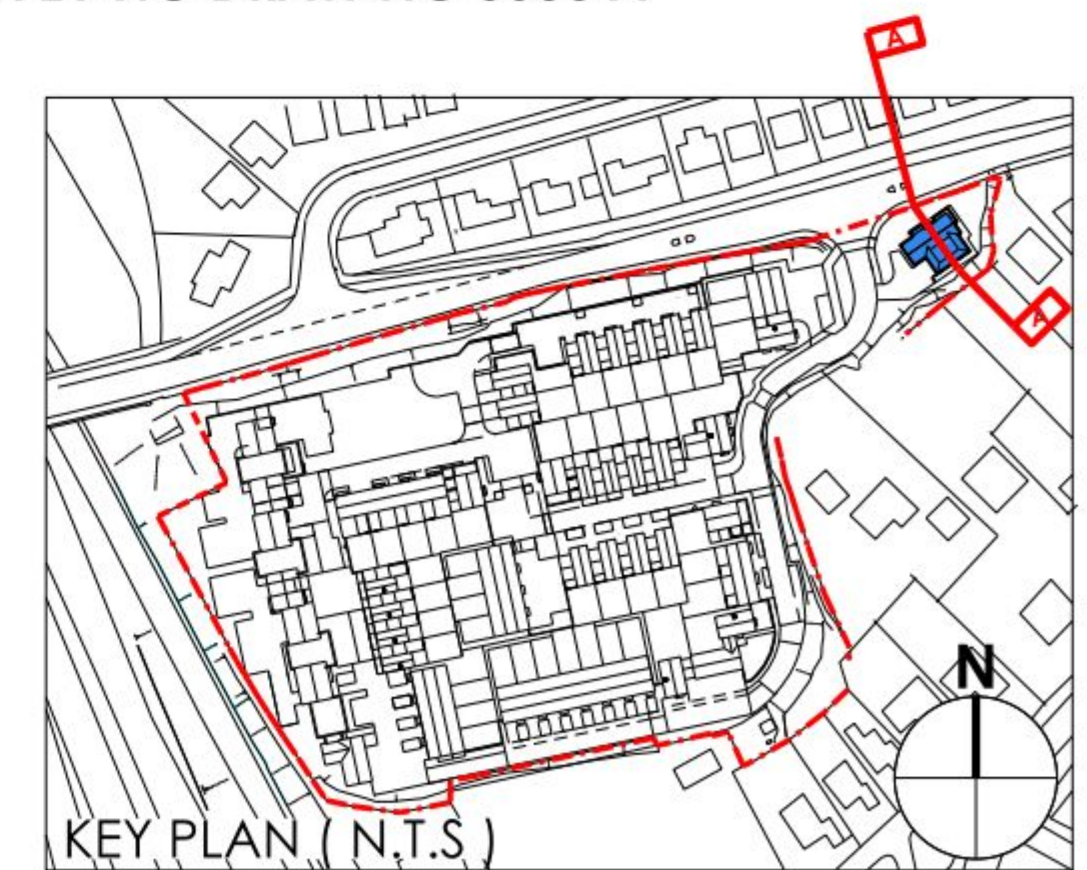

KEY PLAN (N.T.S)

POPE PRIESTLEY ARCHITECTS	
ARCHITECTURE TOWN PLANNING URBAN DESIGN	
FERRY HOUSE, CANUTE ROAD, SOUTHAMPTON, HAMPSHIRE, SO14 3FJ. T: +44 (0)23 8033228 F: +44 (0)23 8063286 E: info@popepriestley.co.uk	
DRAWINGS AND PREPARED BY ARCHITECTS ONLY. ON THE BASIS OF INFORMATION PROVIDED BY CLIENTS. ARCHITECTS ACCEPT NO LIABILITY FOR THE ACCURACY OF THE INFORMATION PROVIDED BY CLIENTS. THE DRAWING IS FOR INFORMATION ONLY AND IS NOT TO BE USED FOR ANY OTHER PURPOSE. THE DRAWING IS NOT TO BE USED FOR ANY OTHER PURPOSE. THE DRAWING IS NOT TO BE USED FOR ANY OTHER PURPOSE.	
RESIDENTIAL DEVELOPMENT PORTSDOWN HILL ROAD HAVANT PO9 3NA	
APARTMENT B FLOOR PLANS AND SITE SECTION	
SCALE 1:100	DATE 11/01/13
AUTHOR MH	CHECK
DRAWING NO PP1169 142-00	REVISION P1