


NOTES:
This drawing has been produced solely for PLANNING/DESIGN.
Do not Scale from this Drawing except for planning purposes.
This drawing is the copyright of MF Designs Ltd.



Existing Street Elevation (East Elevation)

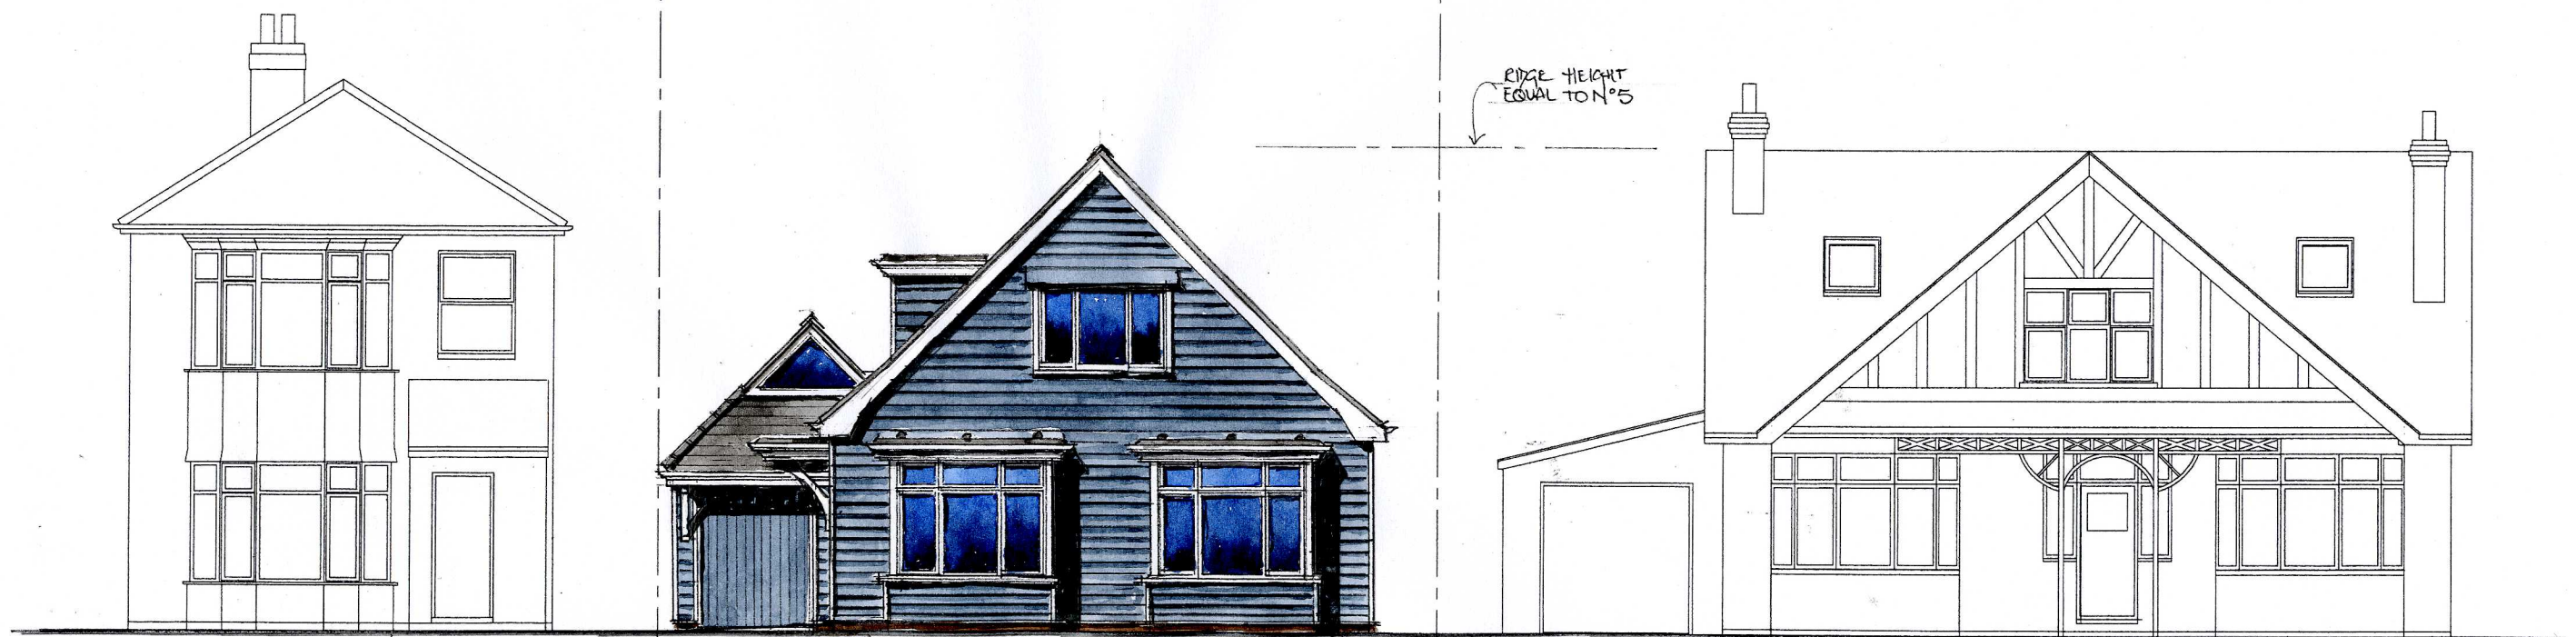

Proposed Street Elevation (East Elevation)

PROPOSED & EXISTING STREET ELEVATIONS
Replacement Dwelling - 7 Beach Road, Emsworth. PO10 7JS

mf designs ltd

Chartered Architects

52 King Street • Emsworth • Hampshire • PO10 7AZ

Director: Martin Farrer RIBA • Co Registration No. 4507379

Date: Jan 2013

Scale: 1:100

U# 01243 377766

e admin@mfdesigns.org.uk

Job No: 3059

Drg No: PO3

