


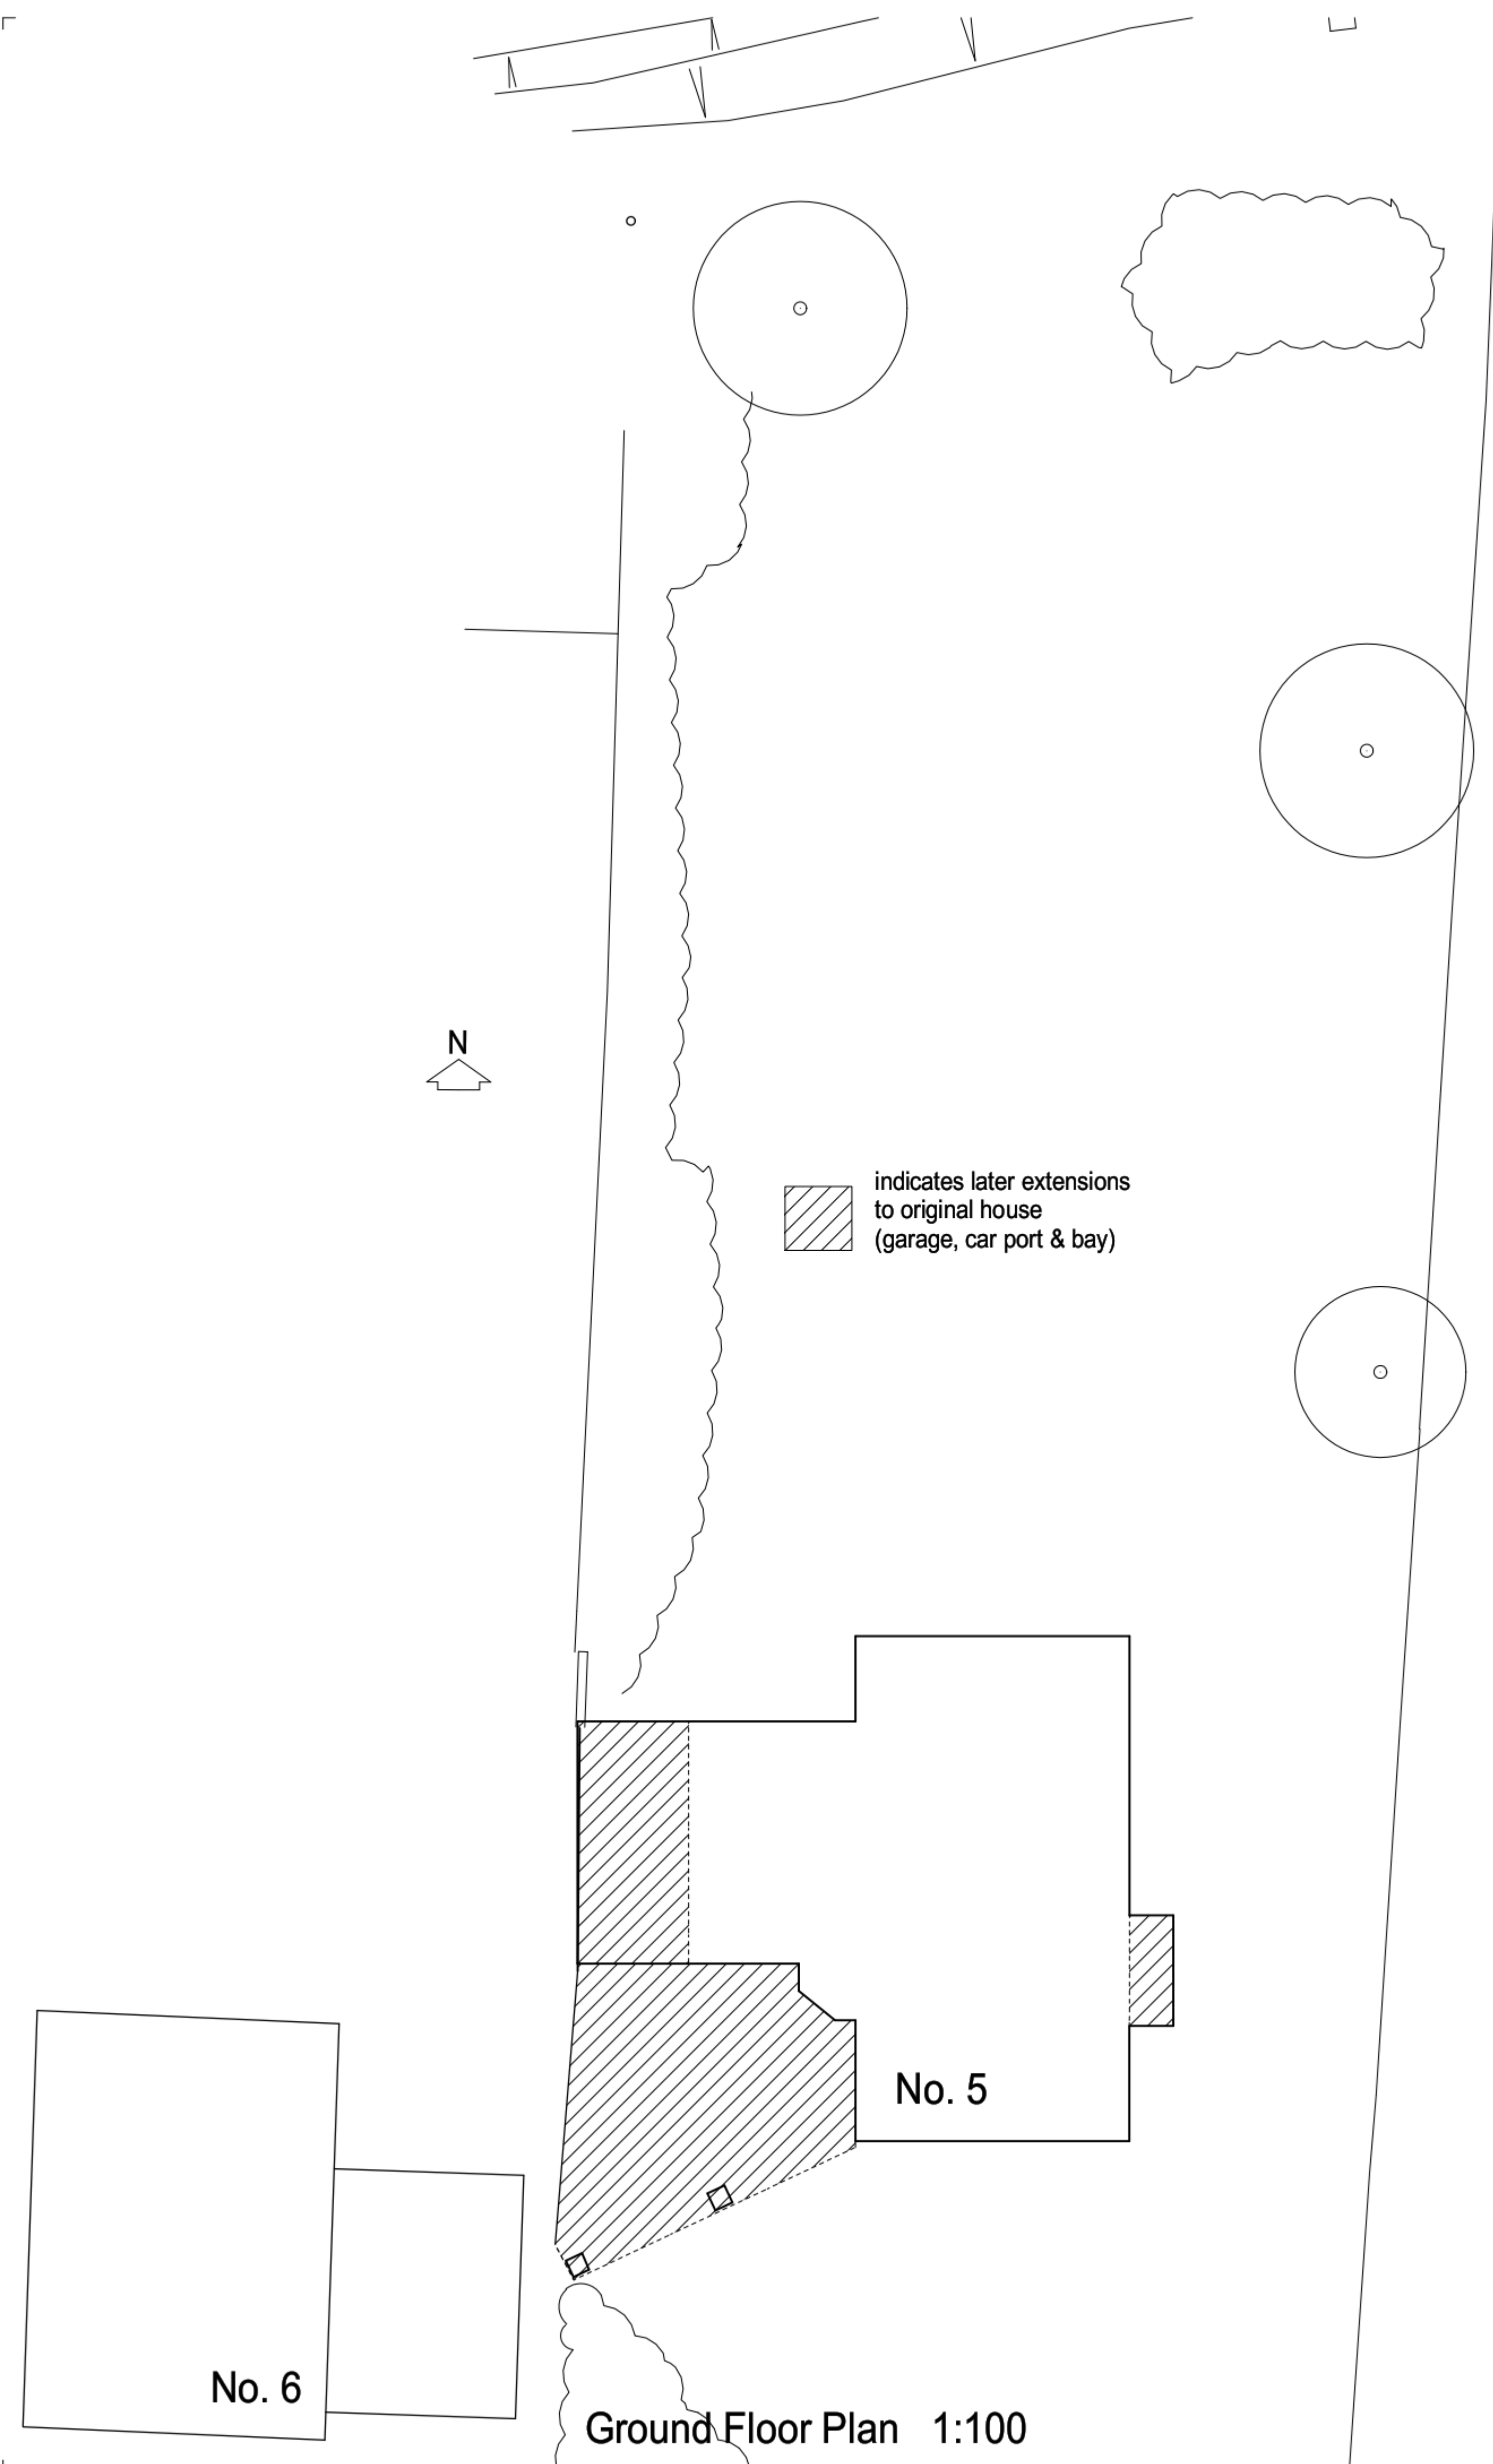


PERMIT

This drawing is the copyright of the Architect and must not be reproduced without permission, except by the Local Planning Authority for planning purposes.
Figured dimensions to be taken in preference to scaled.




Existing South Elevation

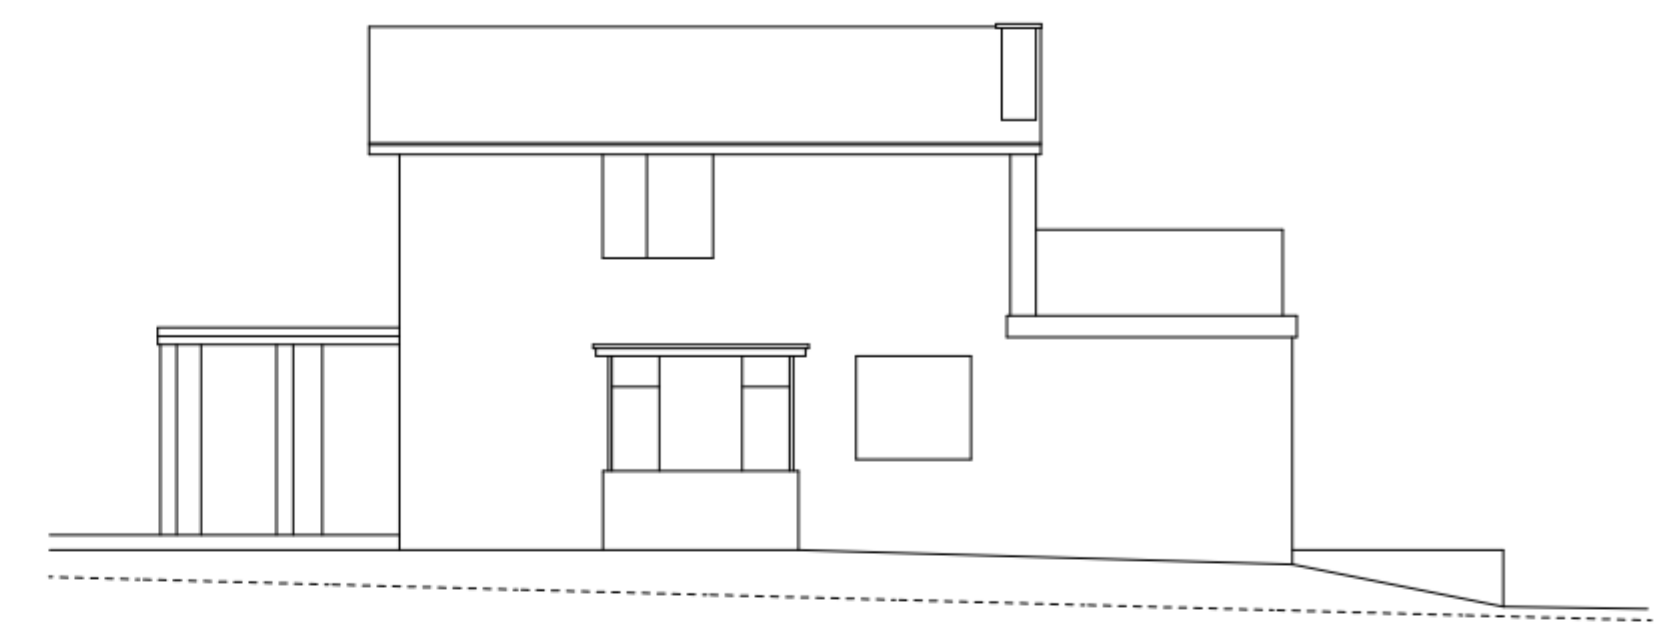



Existing East Elevation



Existing North Elevation

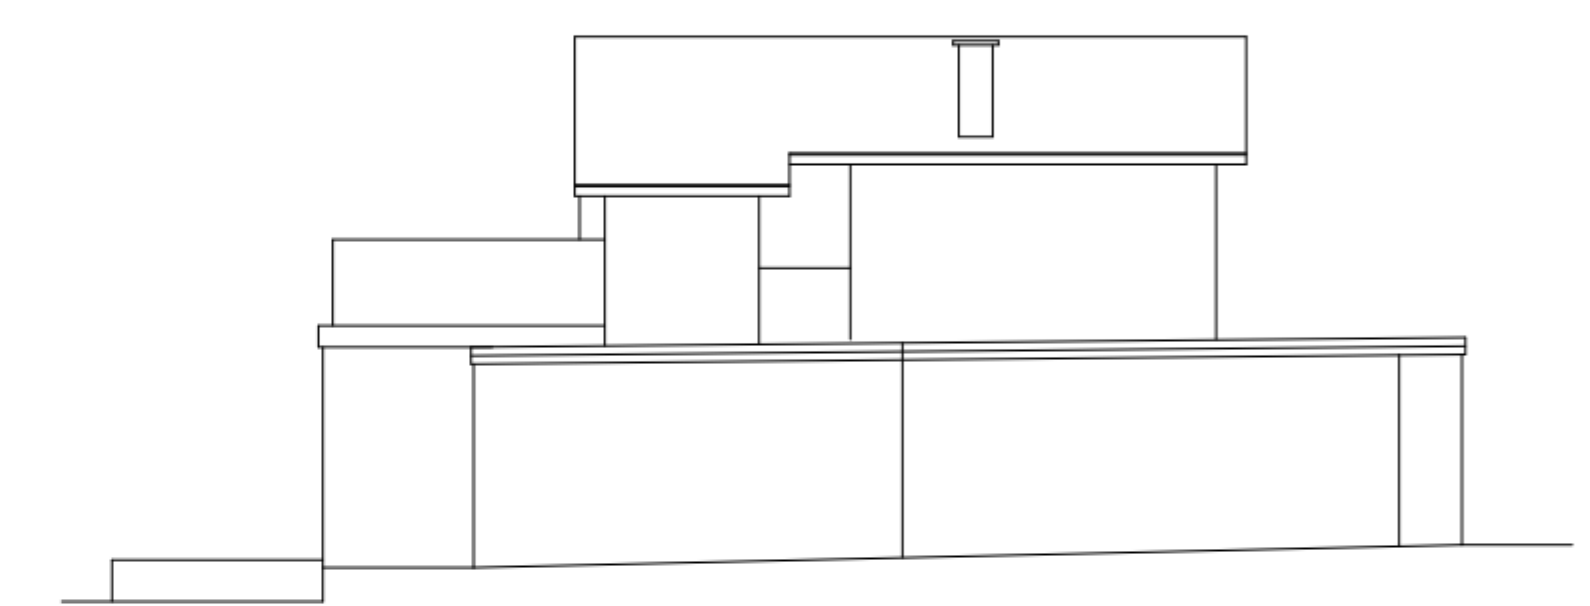

Existing West Elevation

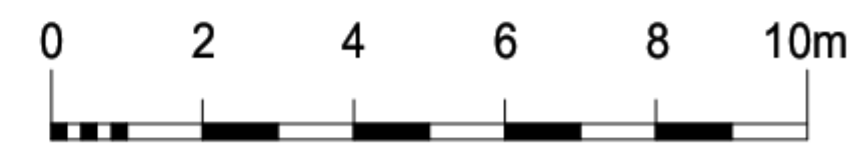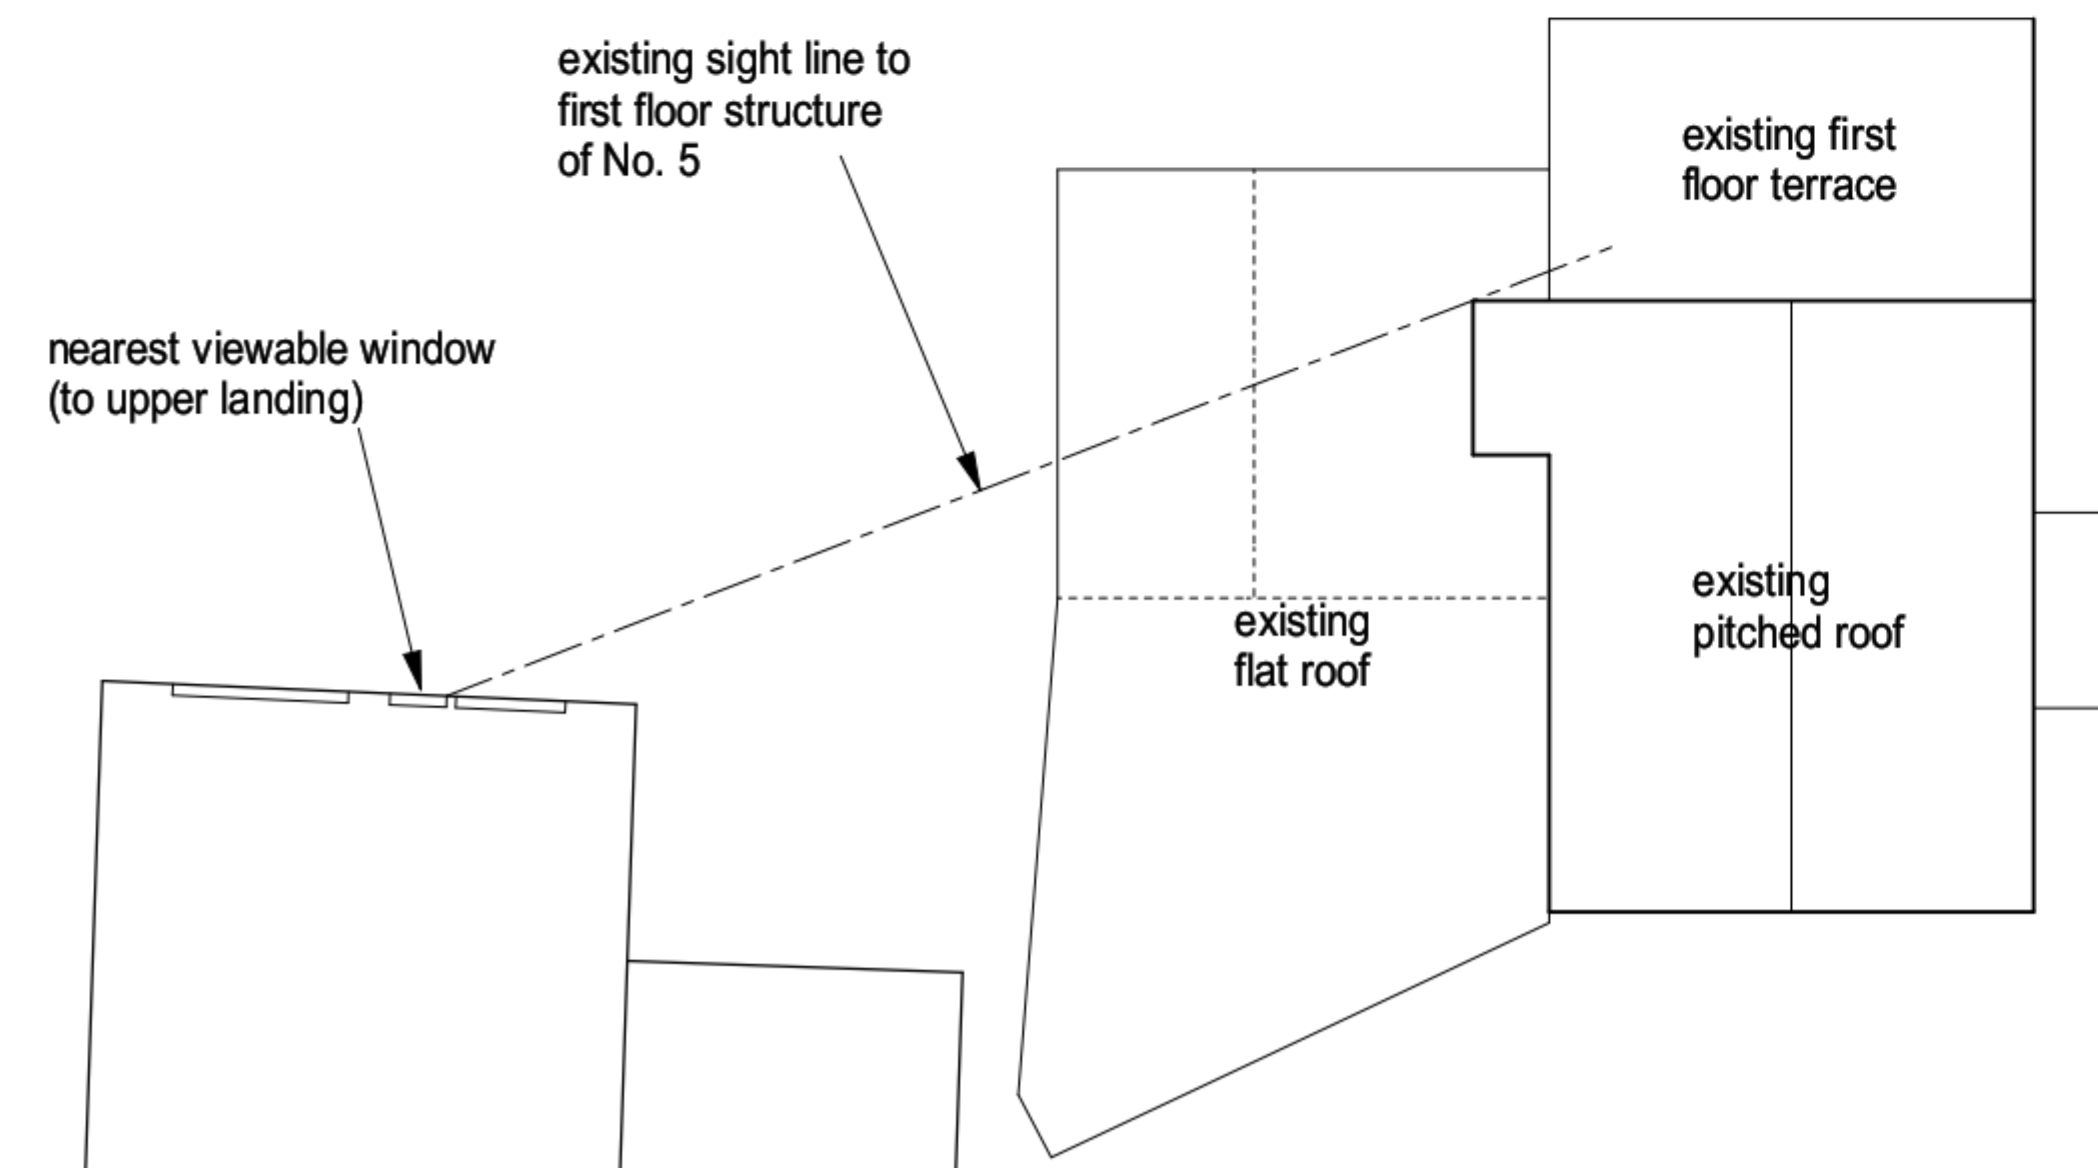

Ground Floor Plan 1:100

First Floor/Roof Plan 1:100

drawing	revisions		date		sheet size
	drawing no.	rev.	date	scale(s)	
EXISTING OUTLINE PLANS & ELEVATIONS	2911/PD02		SEP 2011	1:100	A1
	client MR & MRS LINES				
project EXTENSIONS TO 5 WARREN CLOSE HAYLING ISLAND HAMPSHIRE PO11 0HP	Jeffrey Douglas Chartered Architect				
	114 Havant Road Hayling Island Hampshire PO11 0LJ Tel: (023) 9246 8889 Email: jdd@jeffreydouglas.co.uk				