



This drawing is the copyright of the Architect and must not be reproduced without permission, except by the Local Planning Authority for planning purposes.

Figured dimensions to be taken in preference to scaled.
Dimensions to be checked on site before work commences.
No deviation from this drawing will be permitted without the prior written consent of the Architect.
Ground floor slabs, foundations, structure, etc., and all work below ground is shown provisionally and inspection of ground conditions is essential prior to work commencing.
Reassessment is essential when the ground conditions are apparent and redesign may be necessary in the light of soil conditions found.
The responsibility for establishing the soil and subsoil conditions rests with the Contractor.


REFER TO SEPARATE SCHEDULE FOR DETAILS
OF EXTERNAL MATERIALS TO NEW EXTENSION

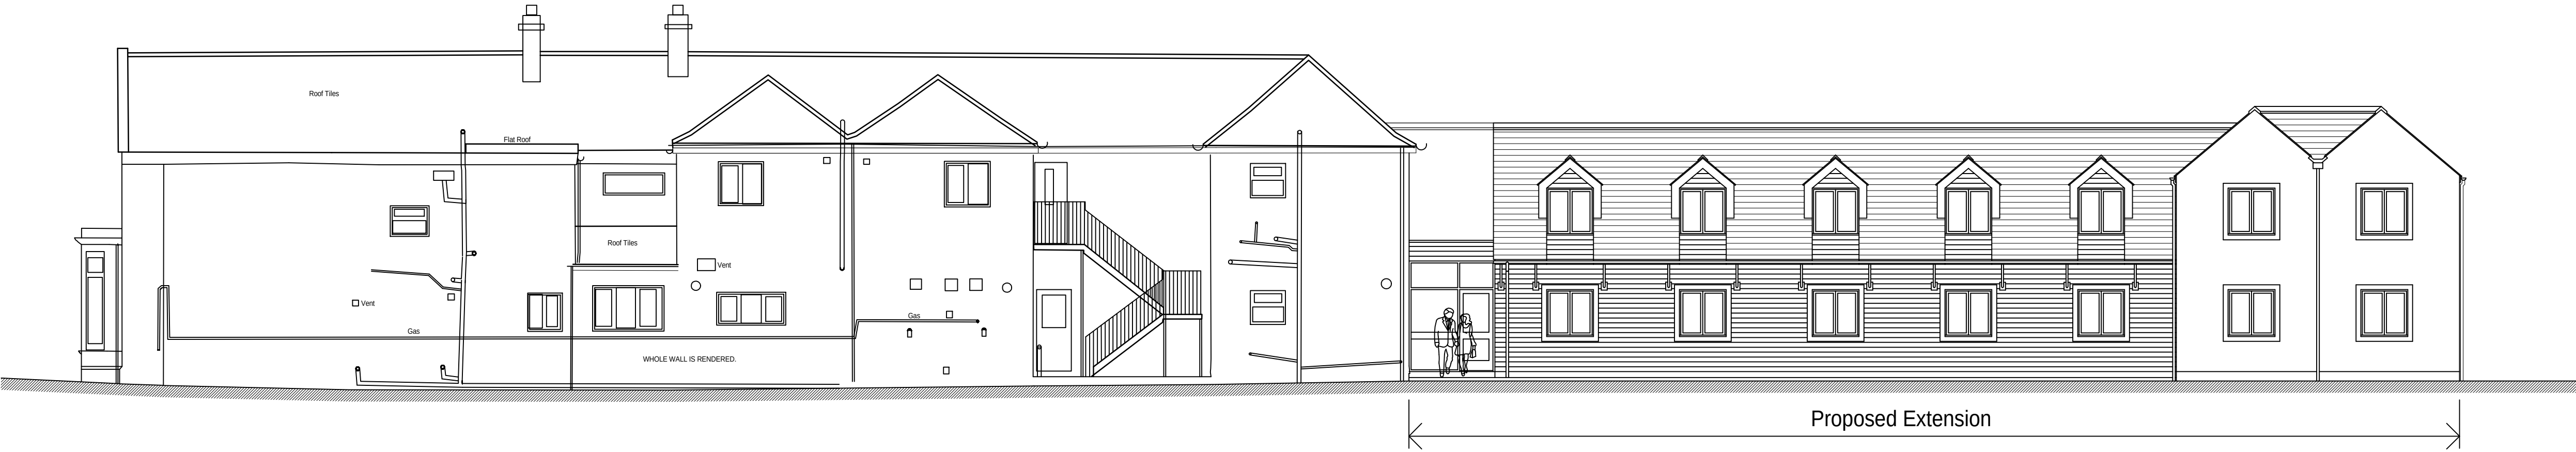


Proposed North-West Elevation

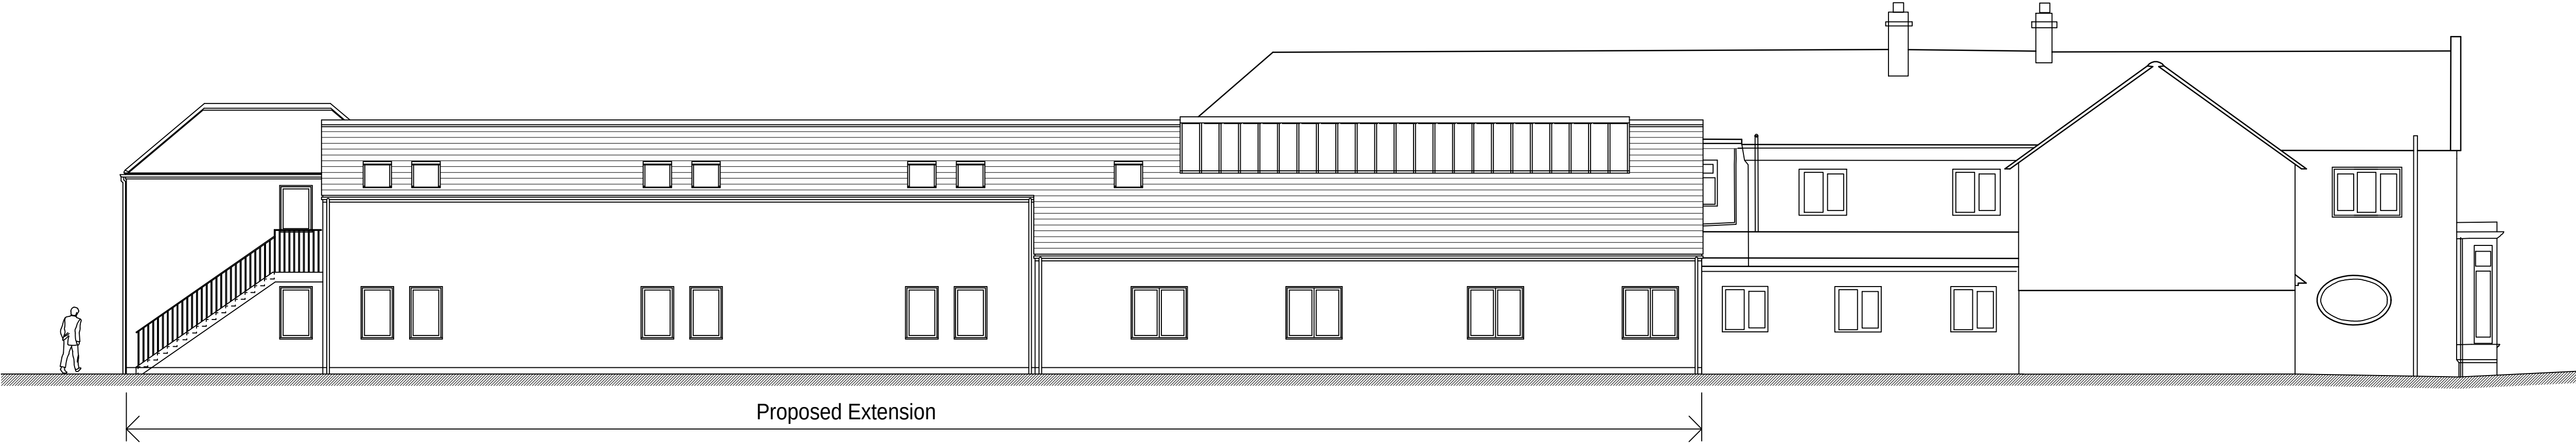


Proposed South-East Elevation

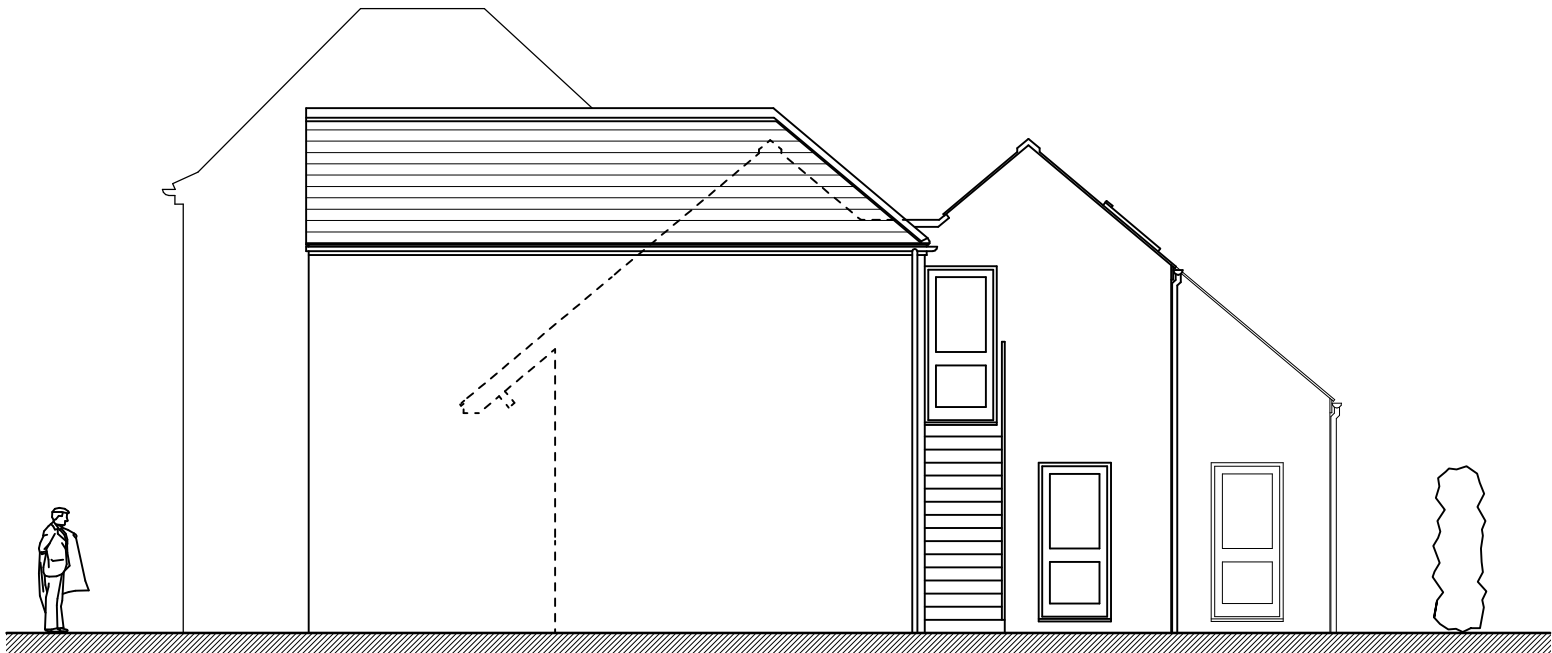


Proposed South-West Elevation

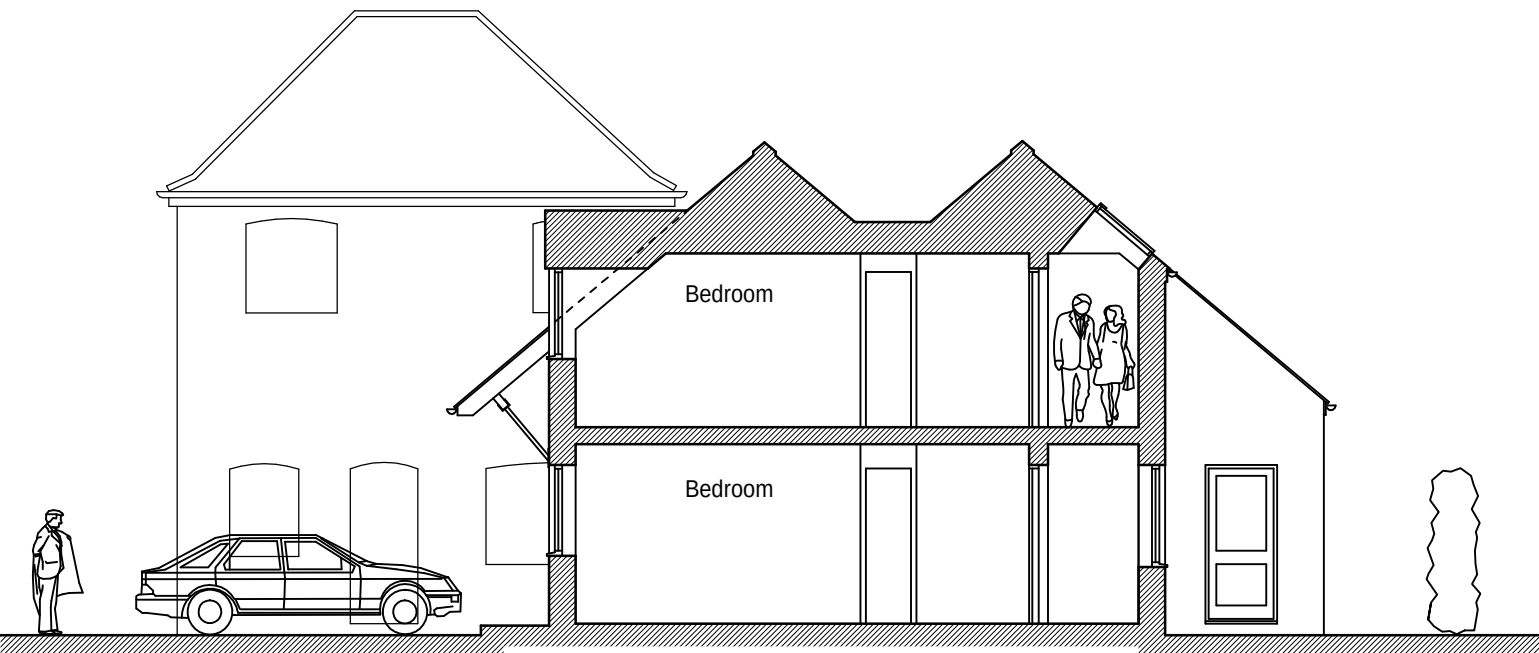


Section A-A

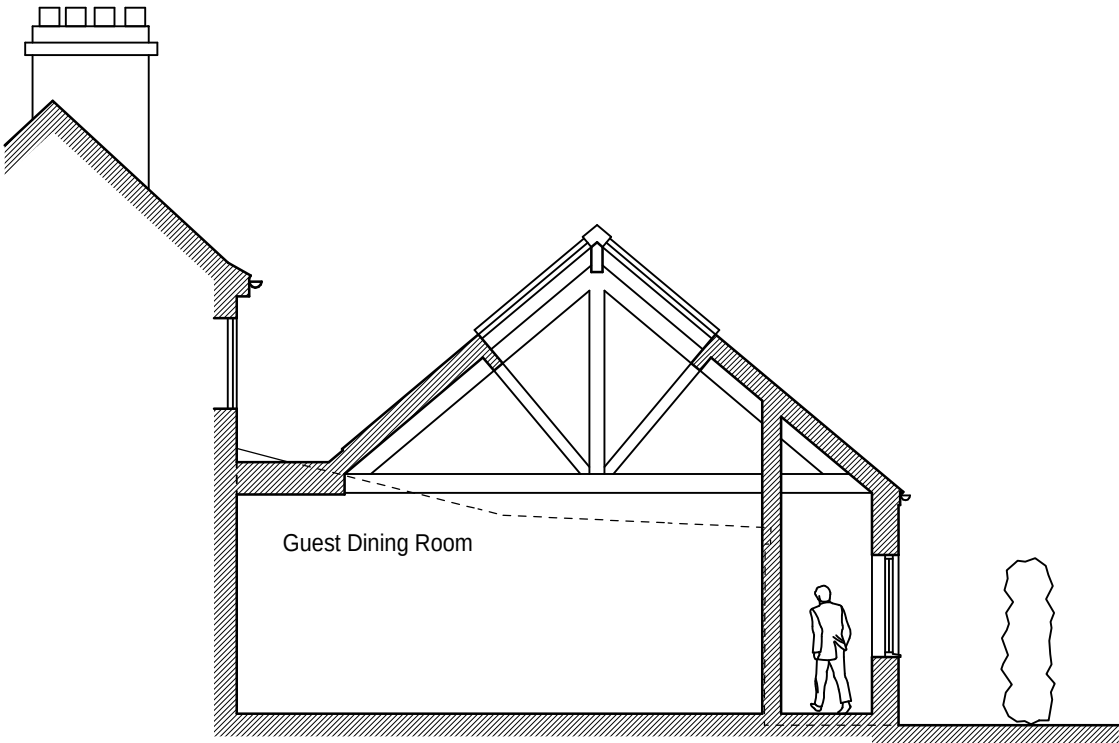


Section B-B

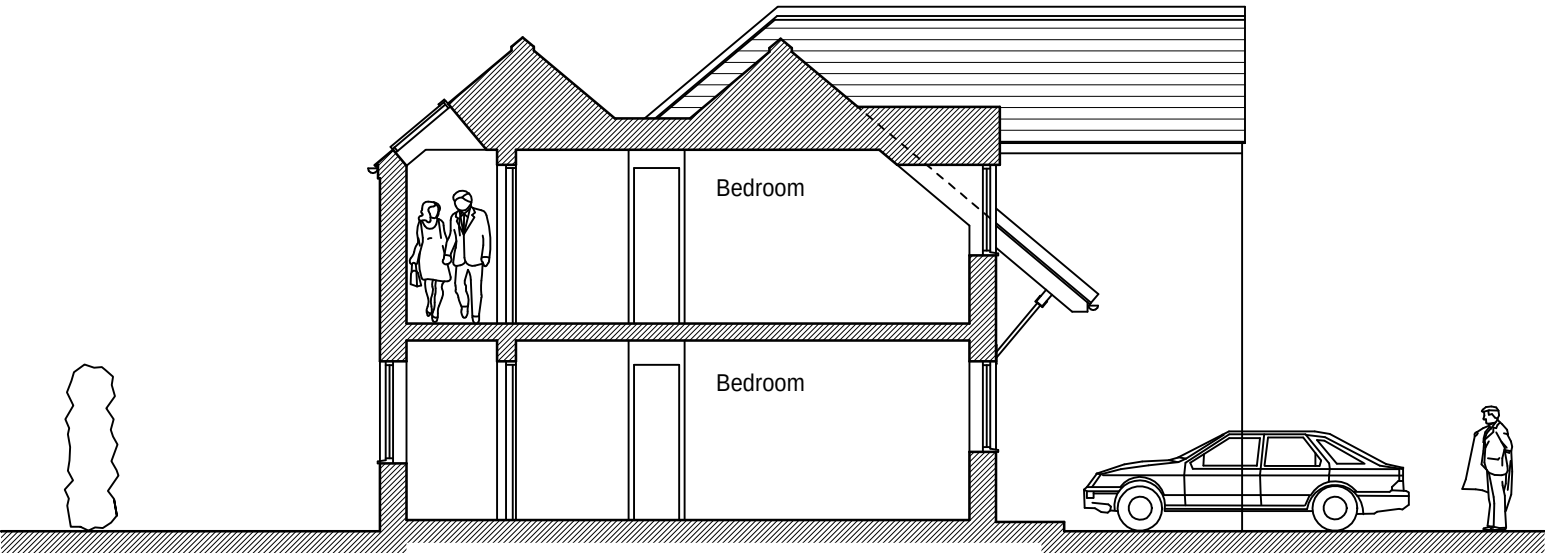


Section C-C

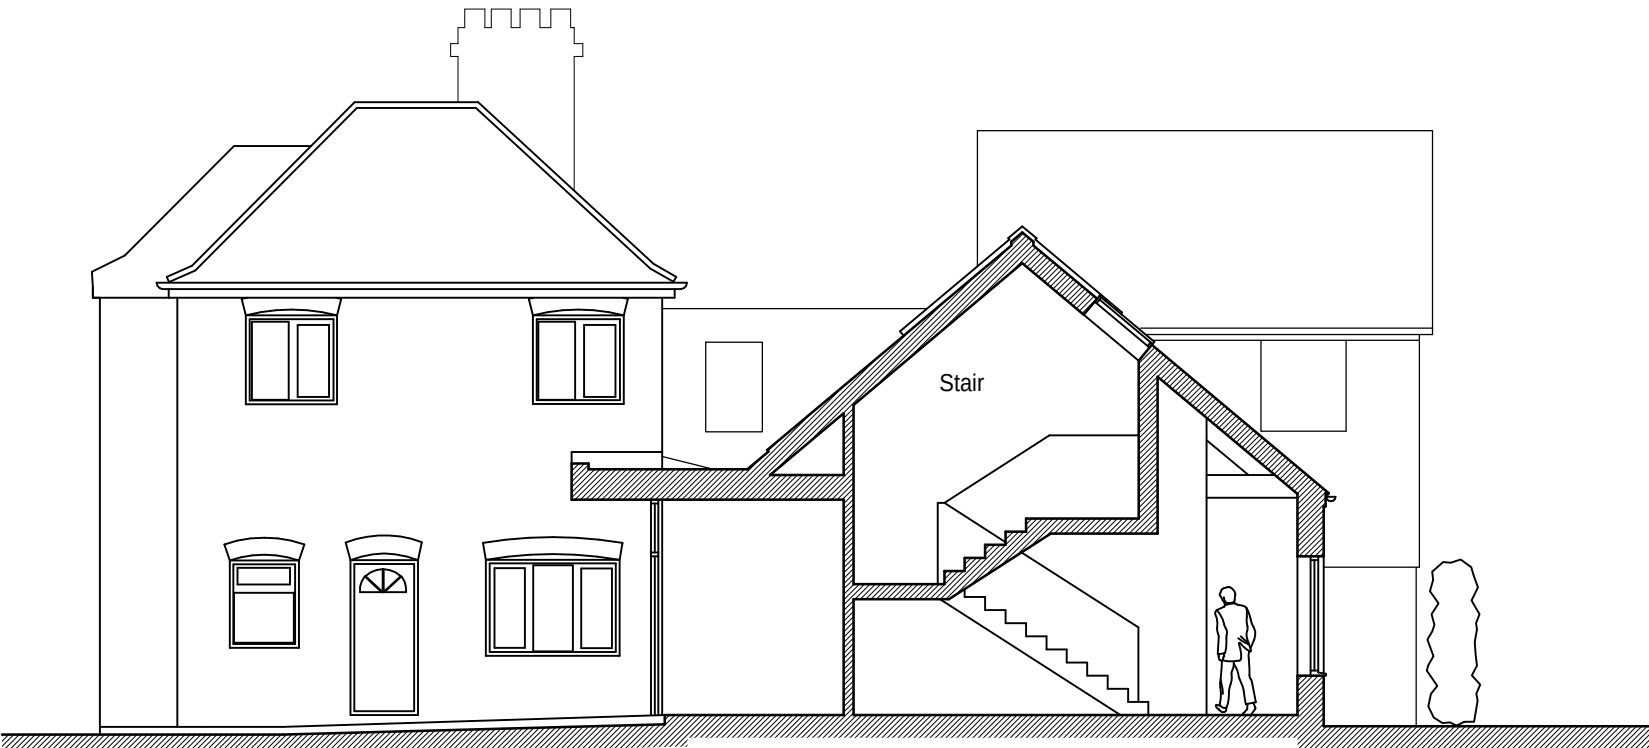

Section D-D

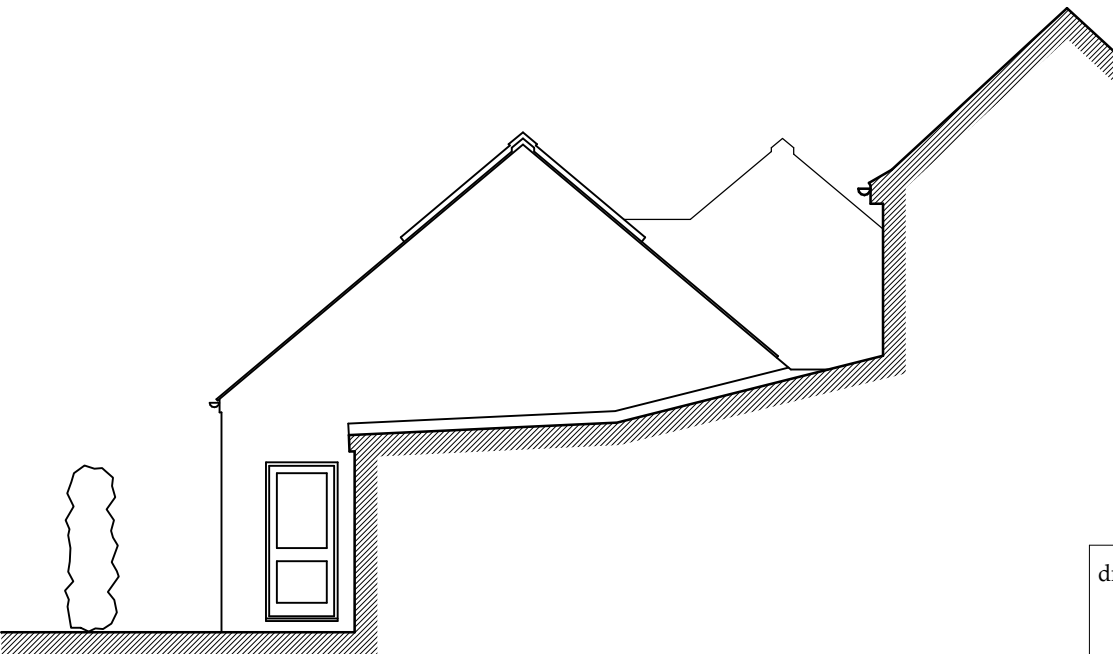

Section E-E

 

revisions					date
drawing	drawing no.	rev.	date	scale(s)	sheet size
	2908/204		AUG 2013	1:100	A1
PROPOSED ELEVATIONS & SECTIONS					
client					
MR. P. SAHOTA					
project					
PROPOSED EXTENSION TO JINGLES HOTEL 77 HORNDEAN ROAD, EMSWORTH HAMPSHIRE PO10 7PU					
Jeffrey Douglas Chartered Architect					
114 Havant Road Hayting Island Hampshire PO11 0LJ Tel: (023) 9246 8889 E-mail: jd@jeffreydouglas.co.uk					