
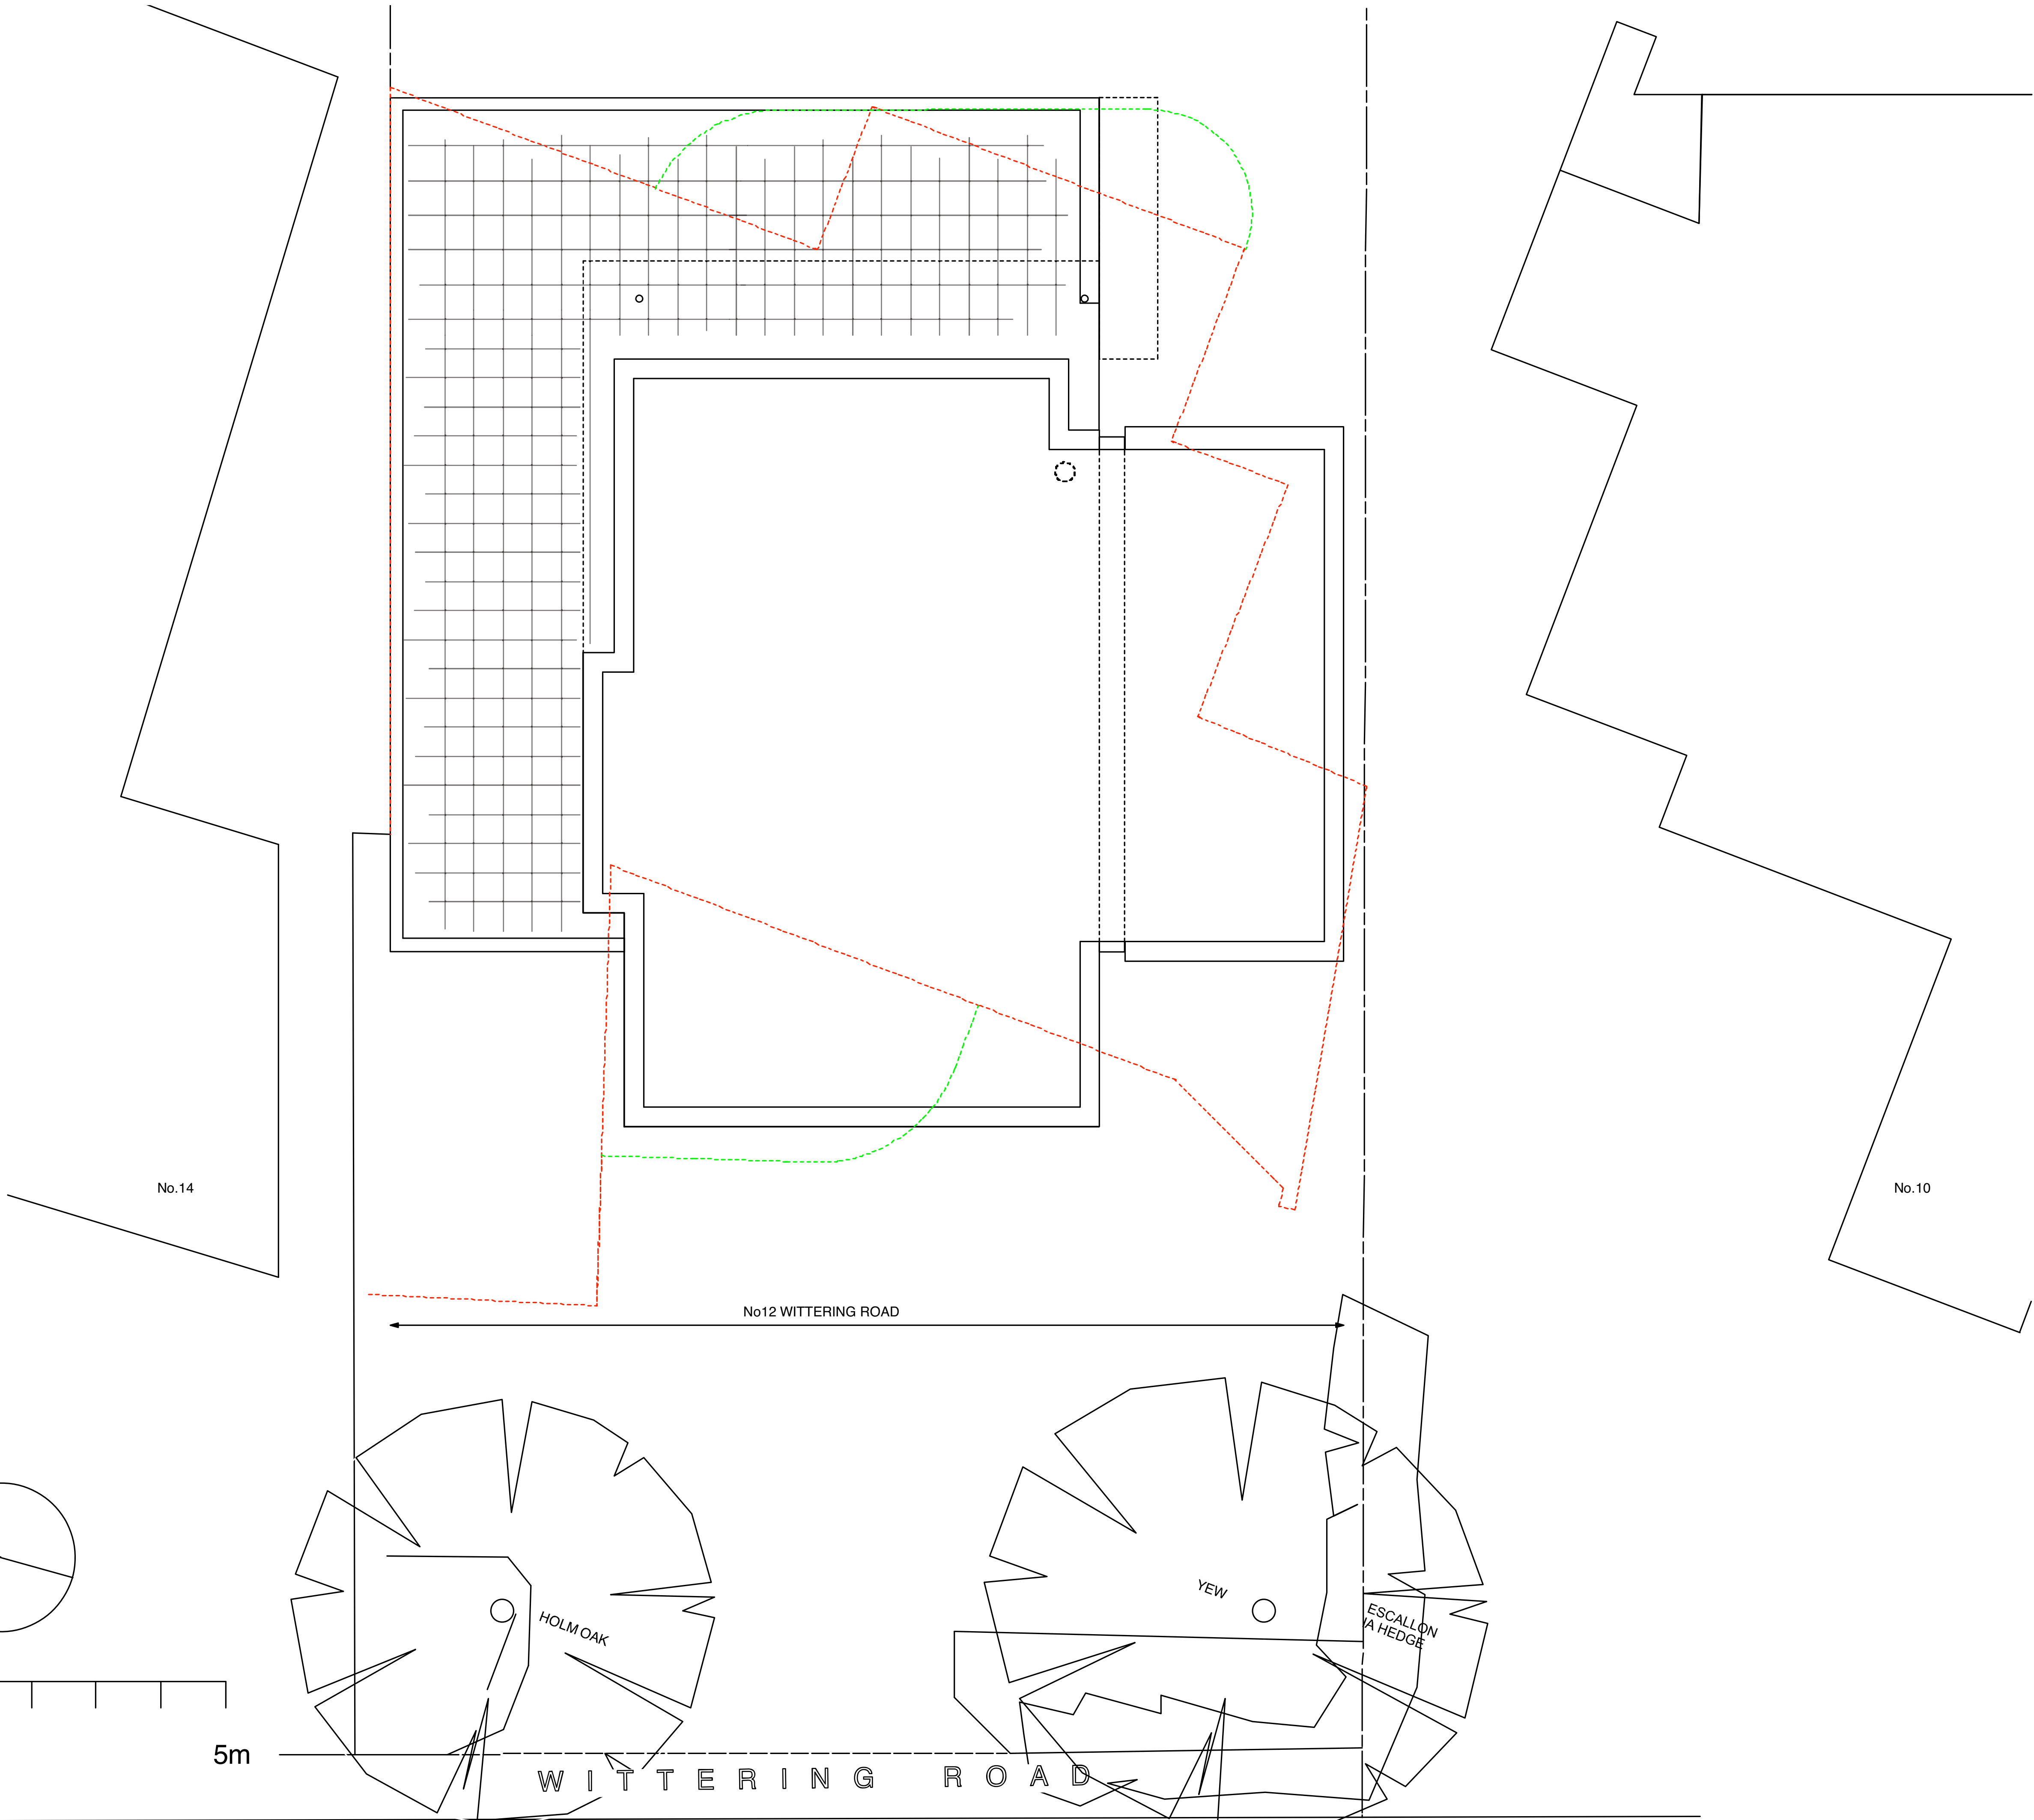


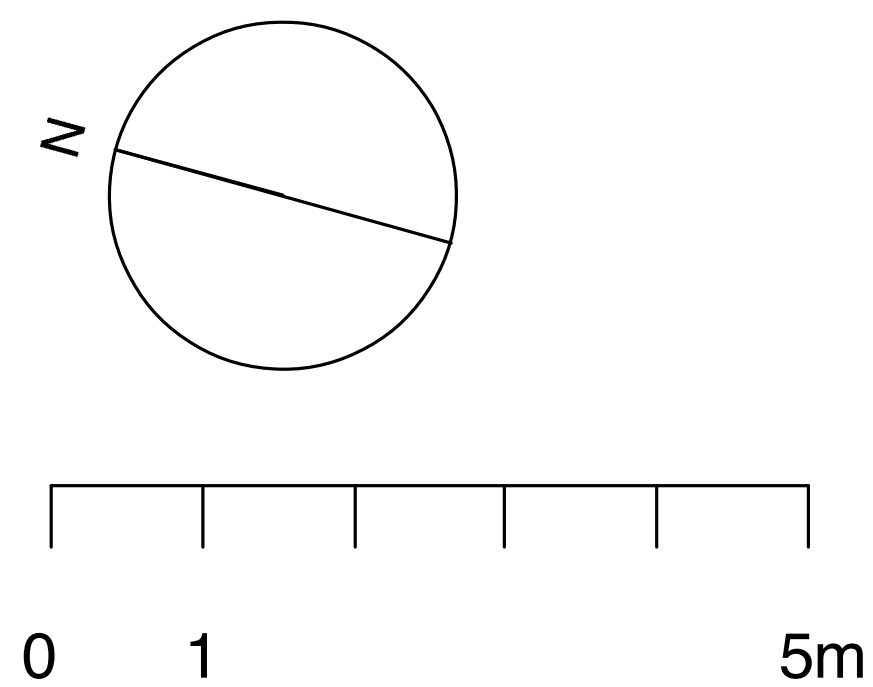

TO BE READ IN CONJUNCTION WITH STRUCTURAL ENGINEER'S DRAWINGS.
REPORT ALL DISCREPANCIES PRIOR TO PROCEEDING.

----- TO BE DEMOLISHED

----- PLANNING APPLICATION
APP/12/00782 from
26/07/2012

REVISION	DATE
Yeates Design+Architecture 74 Clerkenwell Road London EC1M 5NL tel: 020 7251 6667 www.yeatesdesign.co.uk	
PROJECT : 12 WITTERING ROAD HAYLING ISLAND PO11 9SP	
DRAWING : PROPOSED ROOF PLAN	
SCALE : 1:100@A3, 1:50@A1	
DATE : MAY 2013	
DWG NO. 528/P/012	DWN BY :
DRAWING STATUS : FOR TENDER ☐ FOR PLANNING ☒ FOR CONSTRUCTION ☐	
INFORMATION CONTAINED IN THIS DRAWING IS THE SOLE COPYRIGHT OF YEATES DESIGN + ARCHITECTURE AND SHOULD NOT BE REPRODUCED WITHOUT THEIR PERMISSION	