


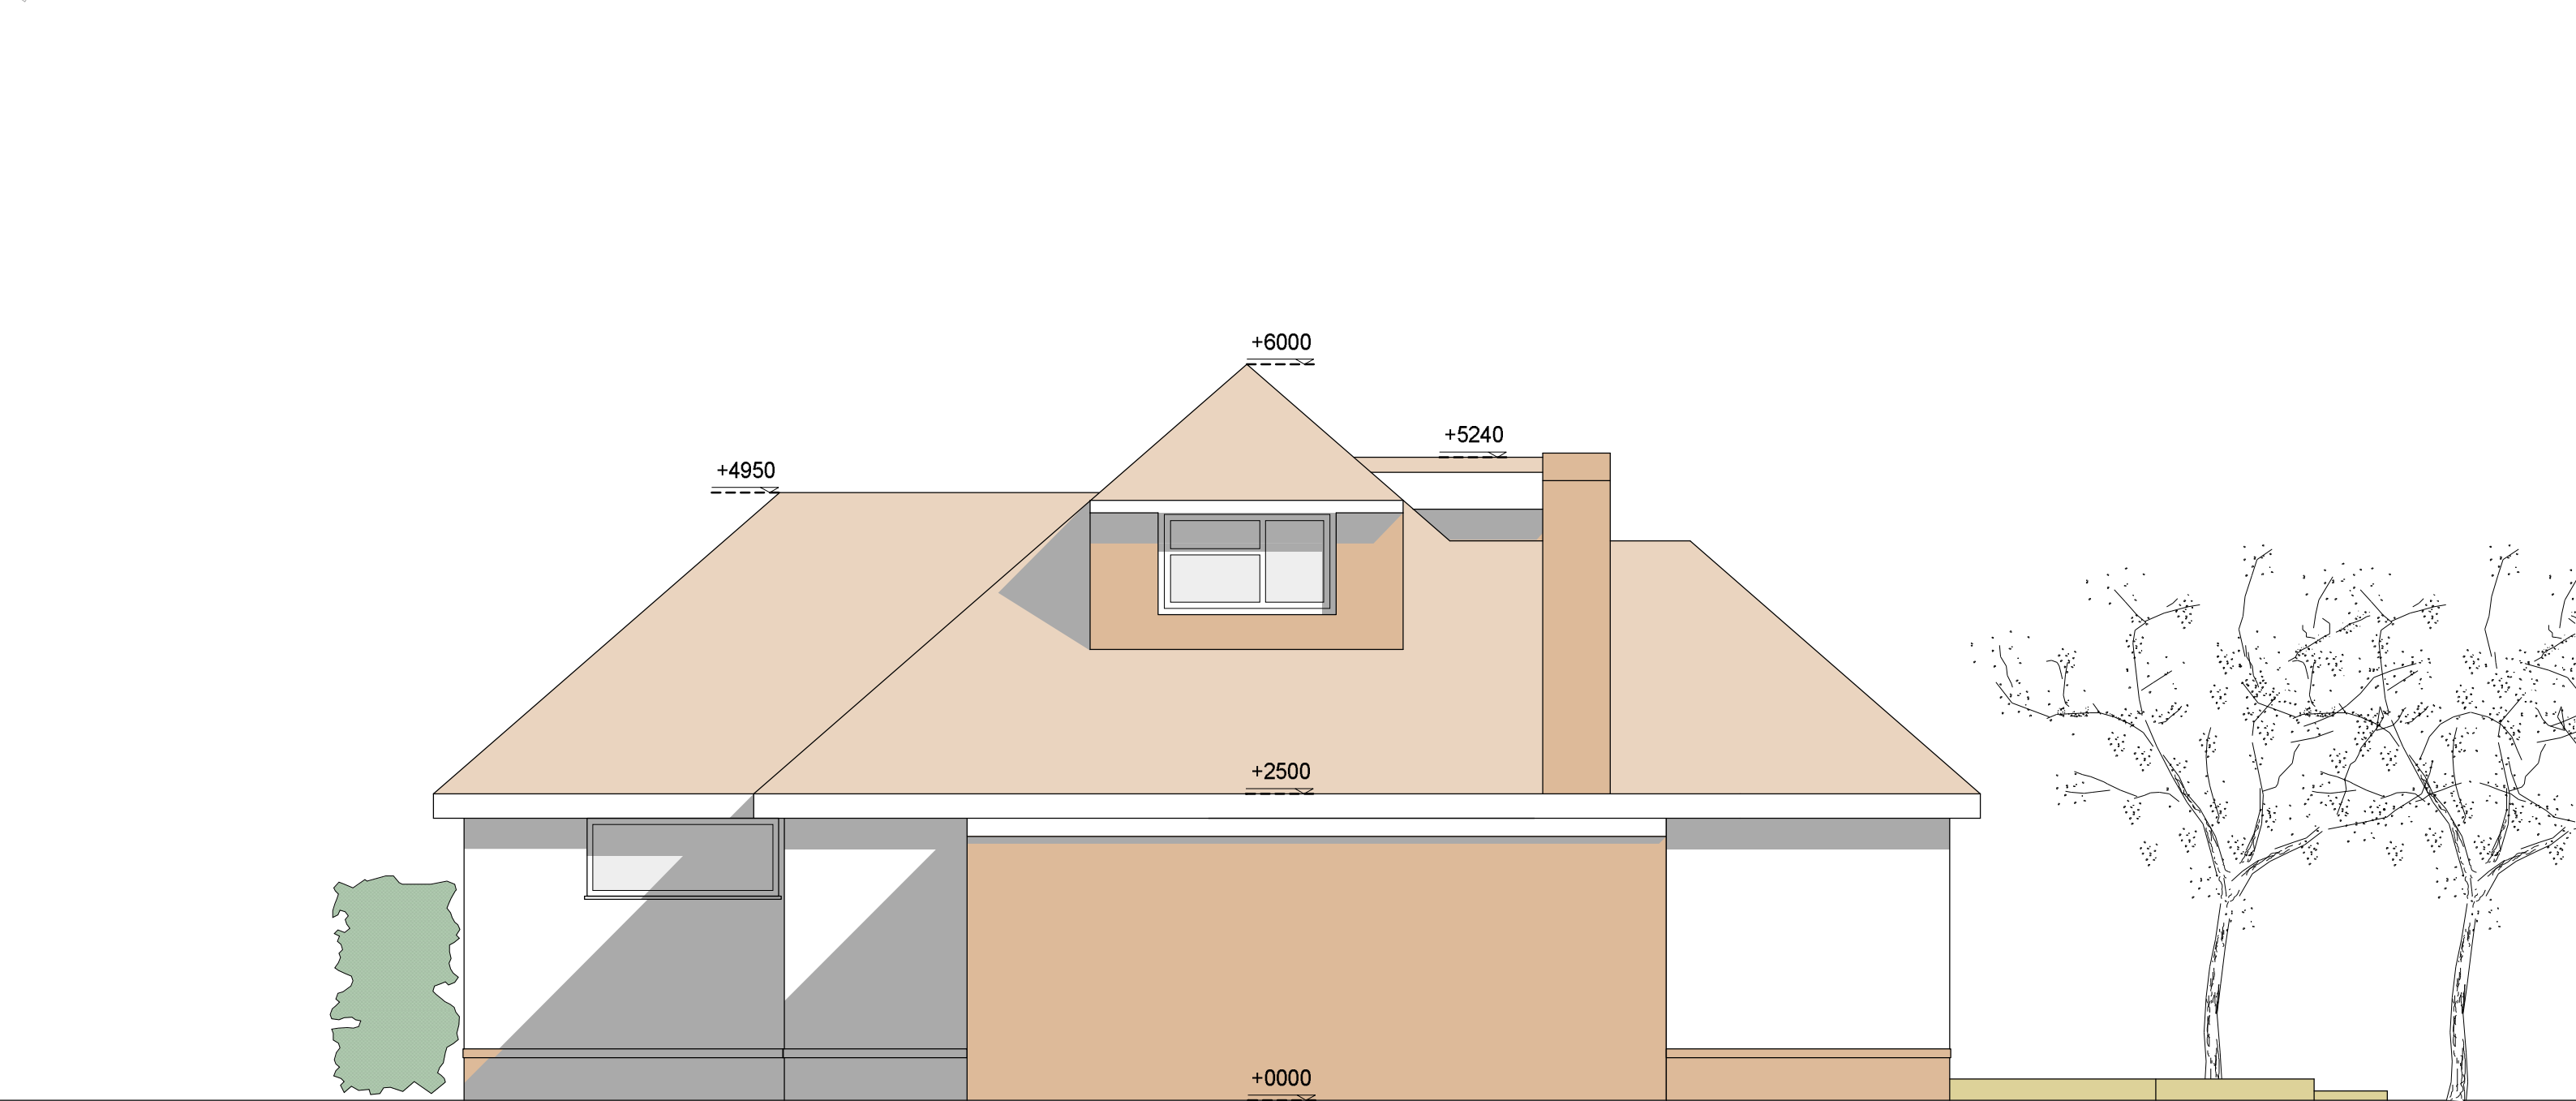

Client	Job Title	Drawing Title	Scale	Date	Drg No.	Rev.
Mr & Mrs Davies	27 St. Georges Avenue	West Elevation - Existing	1:50 @A3	September 2013	PL E 023	-