


The drawings must not be scaled.
All dimensions must be checked on site and the status confirmed.
All works must be checked on site and the status confirmed.
The drawings must not be used for any other purpose.
The drawings must not be used for any other purpose.

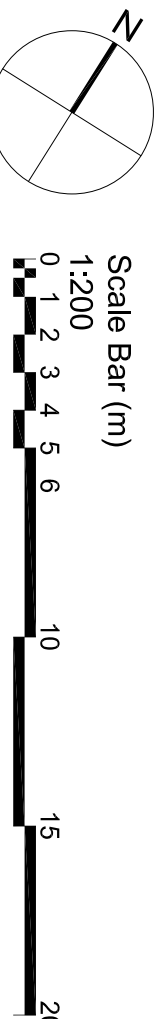


©Derrington Male Polansky


DRAWING NOTES

For details of the drawing
T refers to the drawing
C refers to the drawing


REVISION
P1 PRELIMINARY ISSUE
DATE BY Q

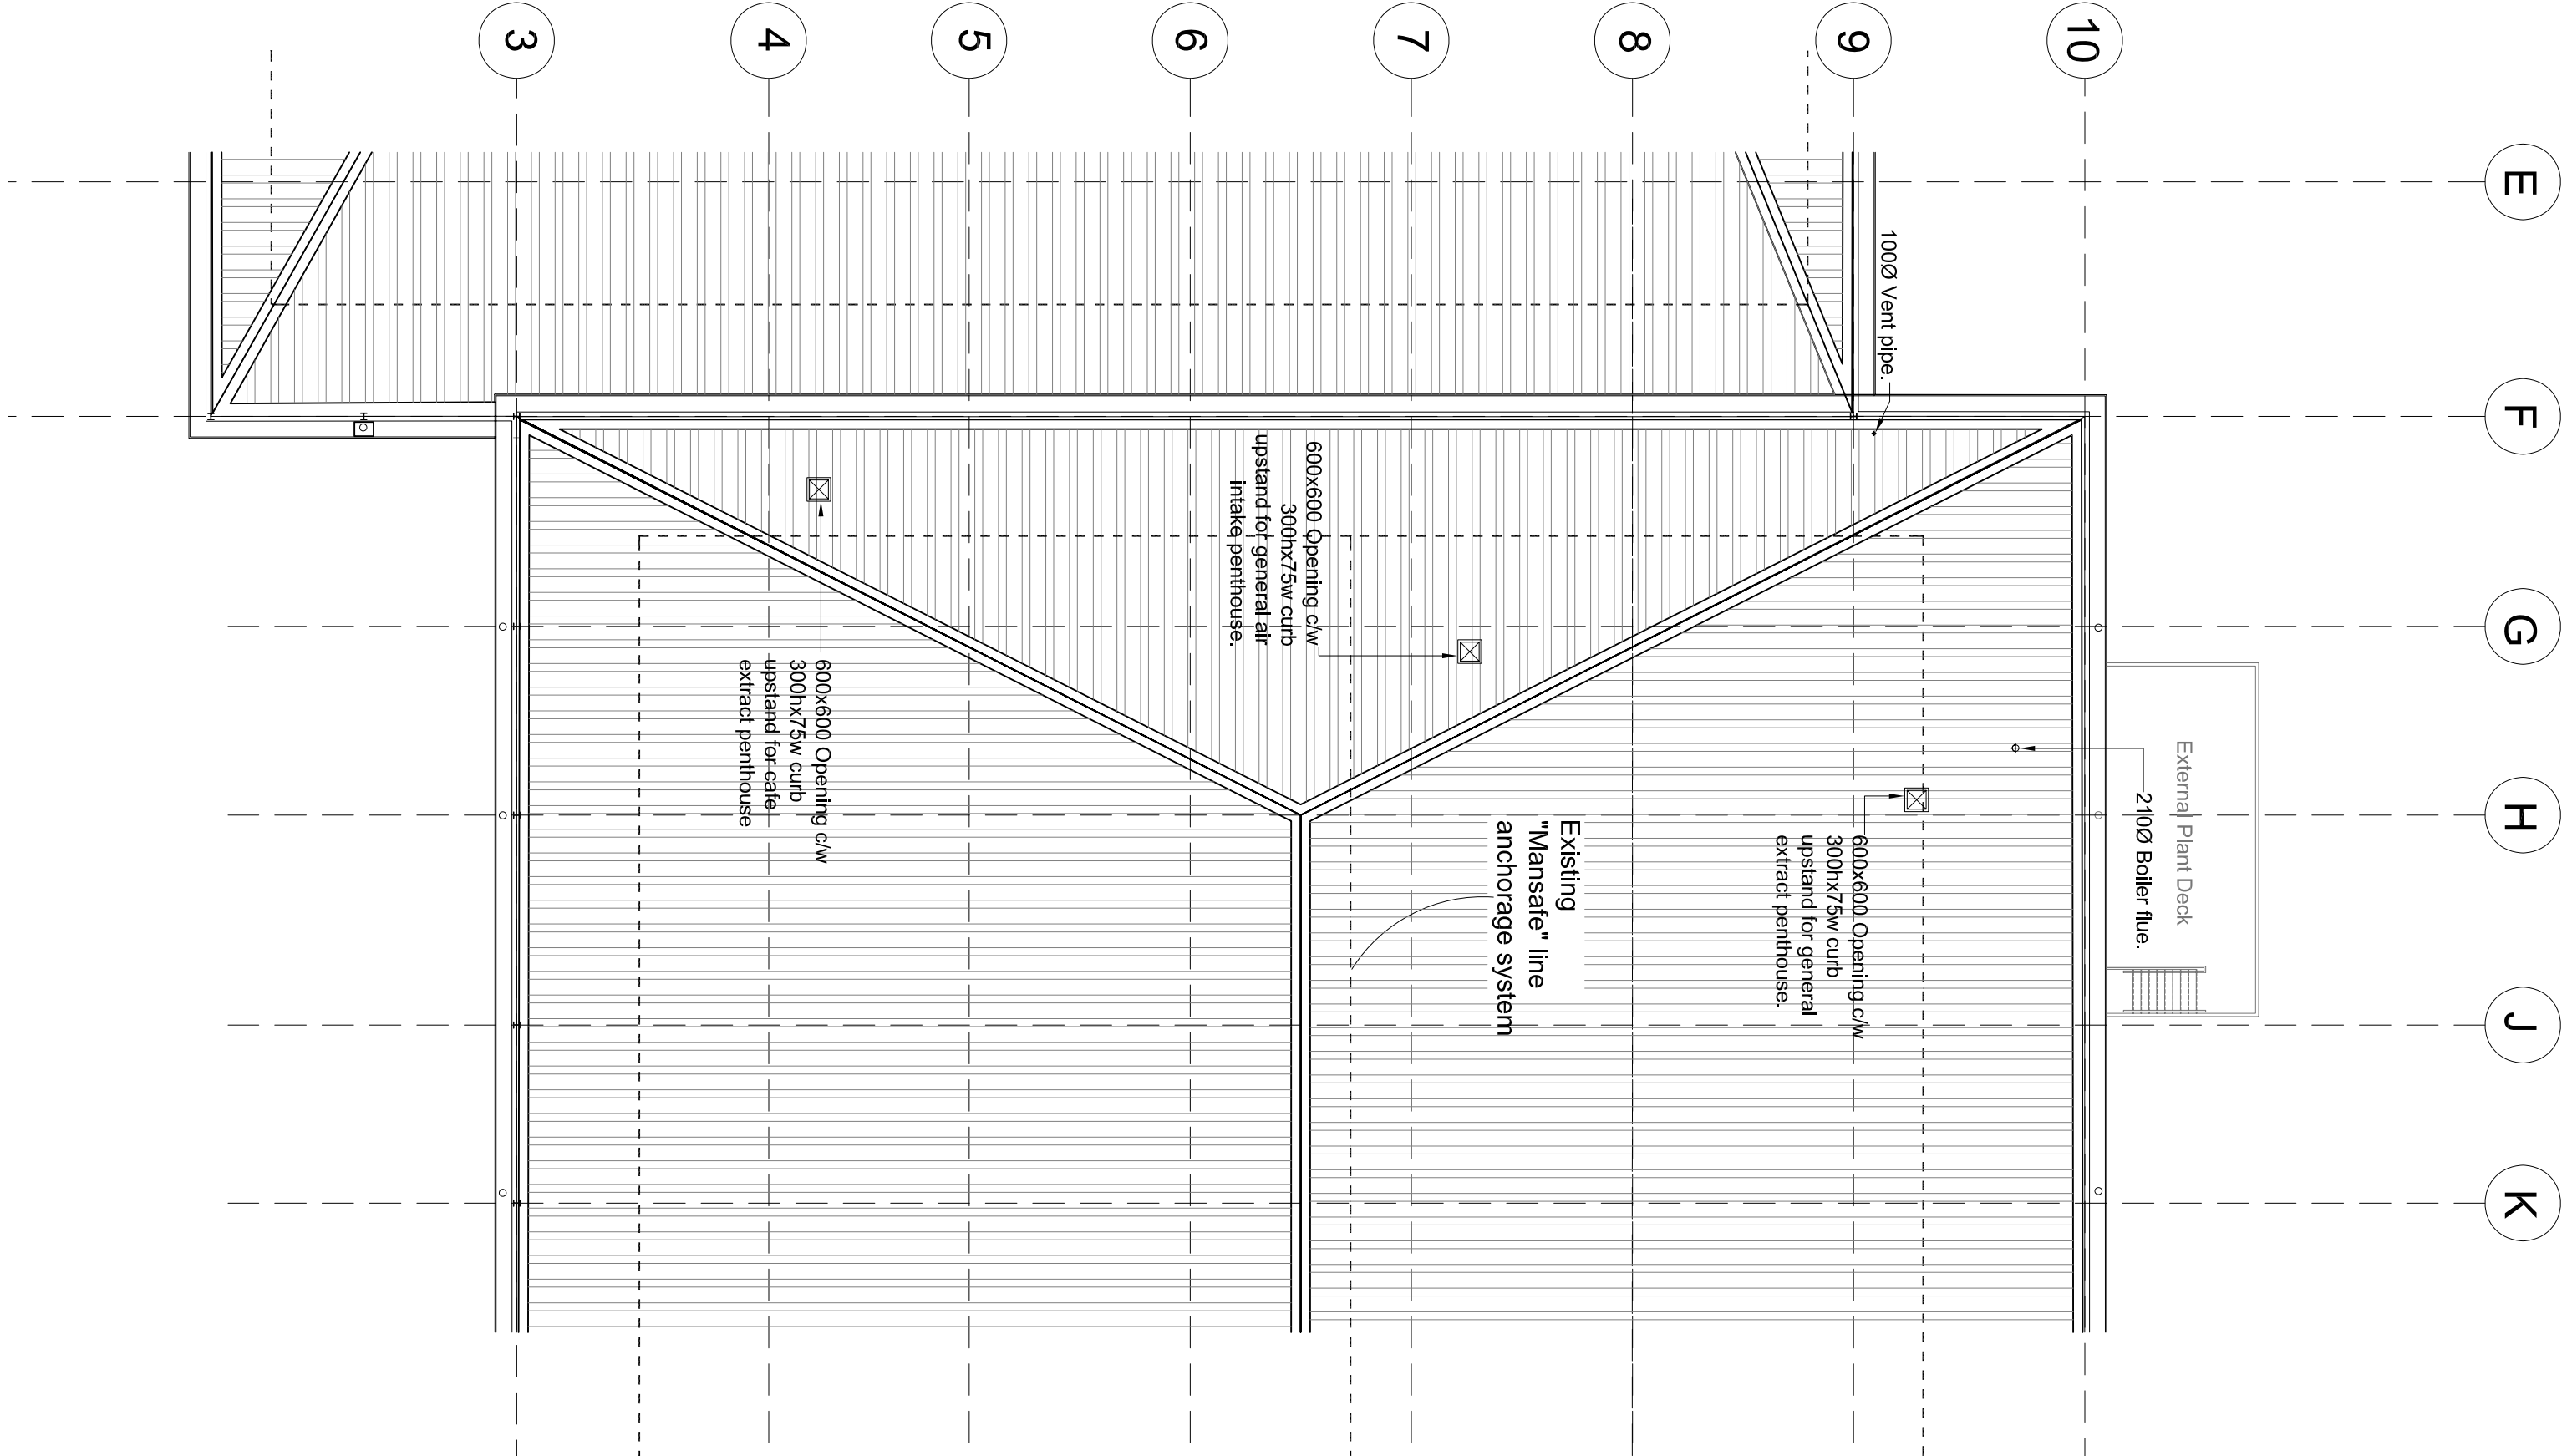

Proposed Roof Plan

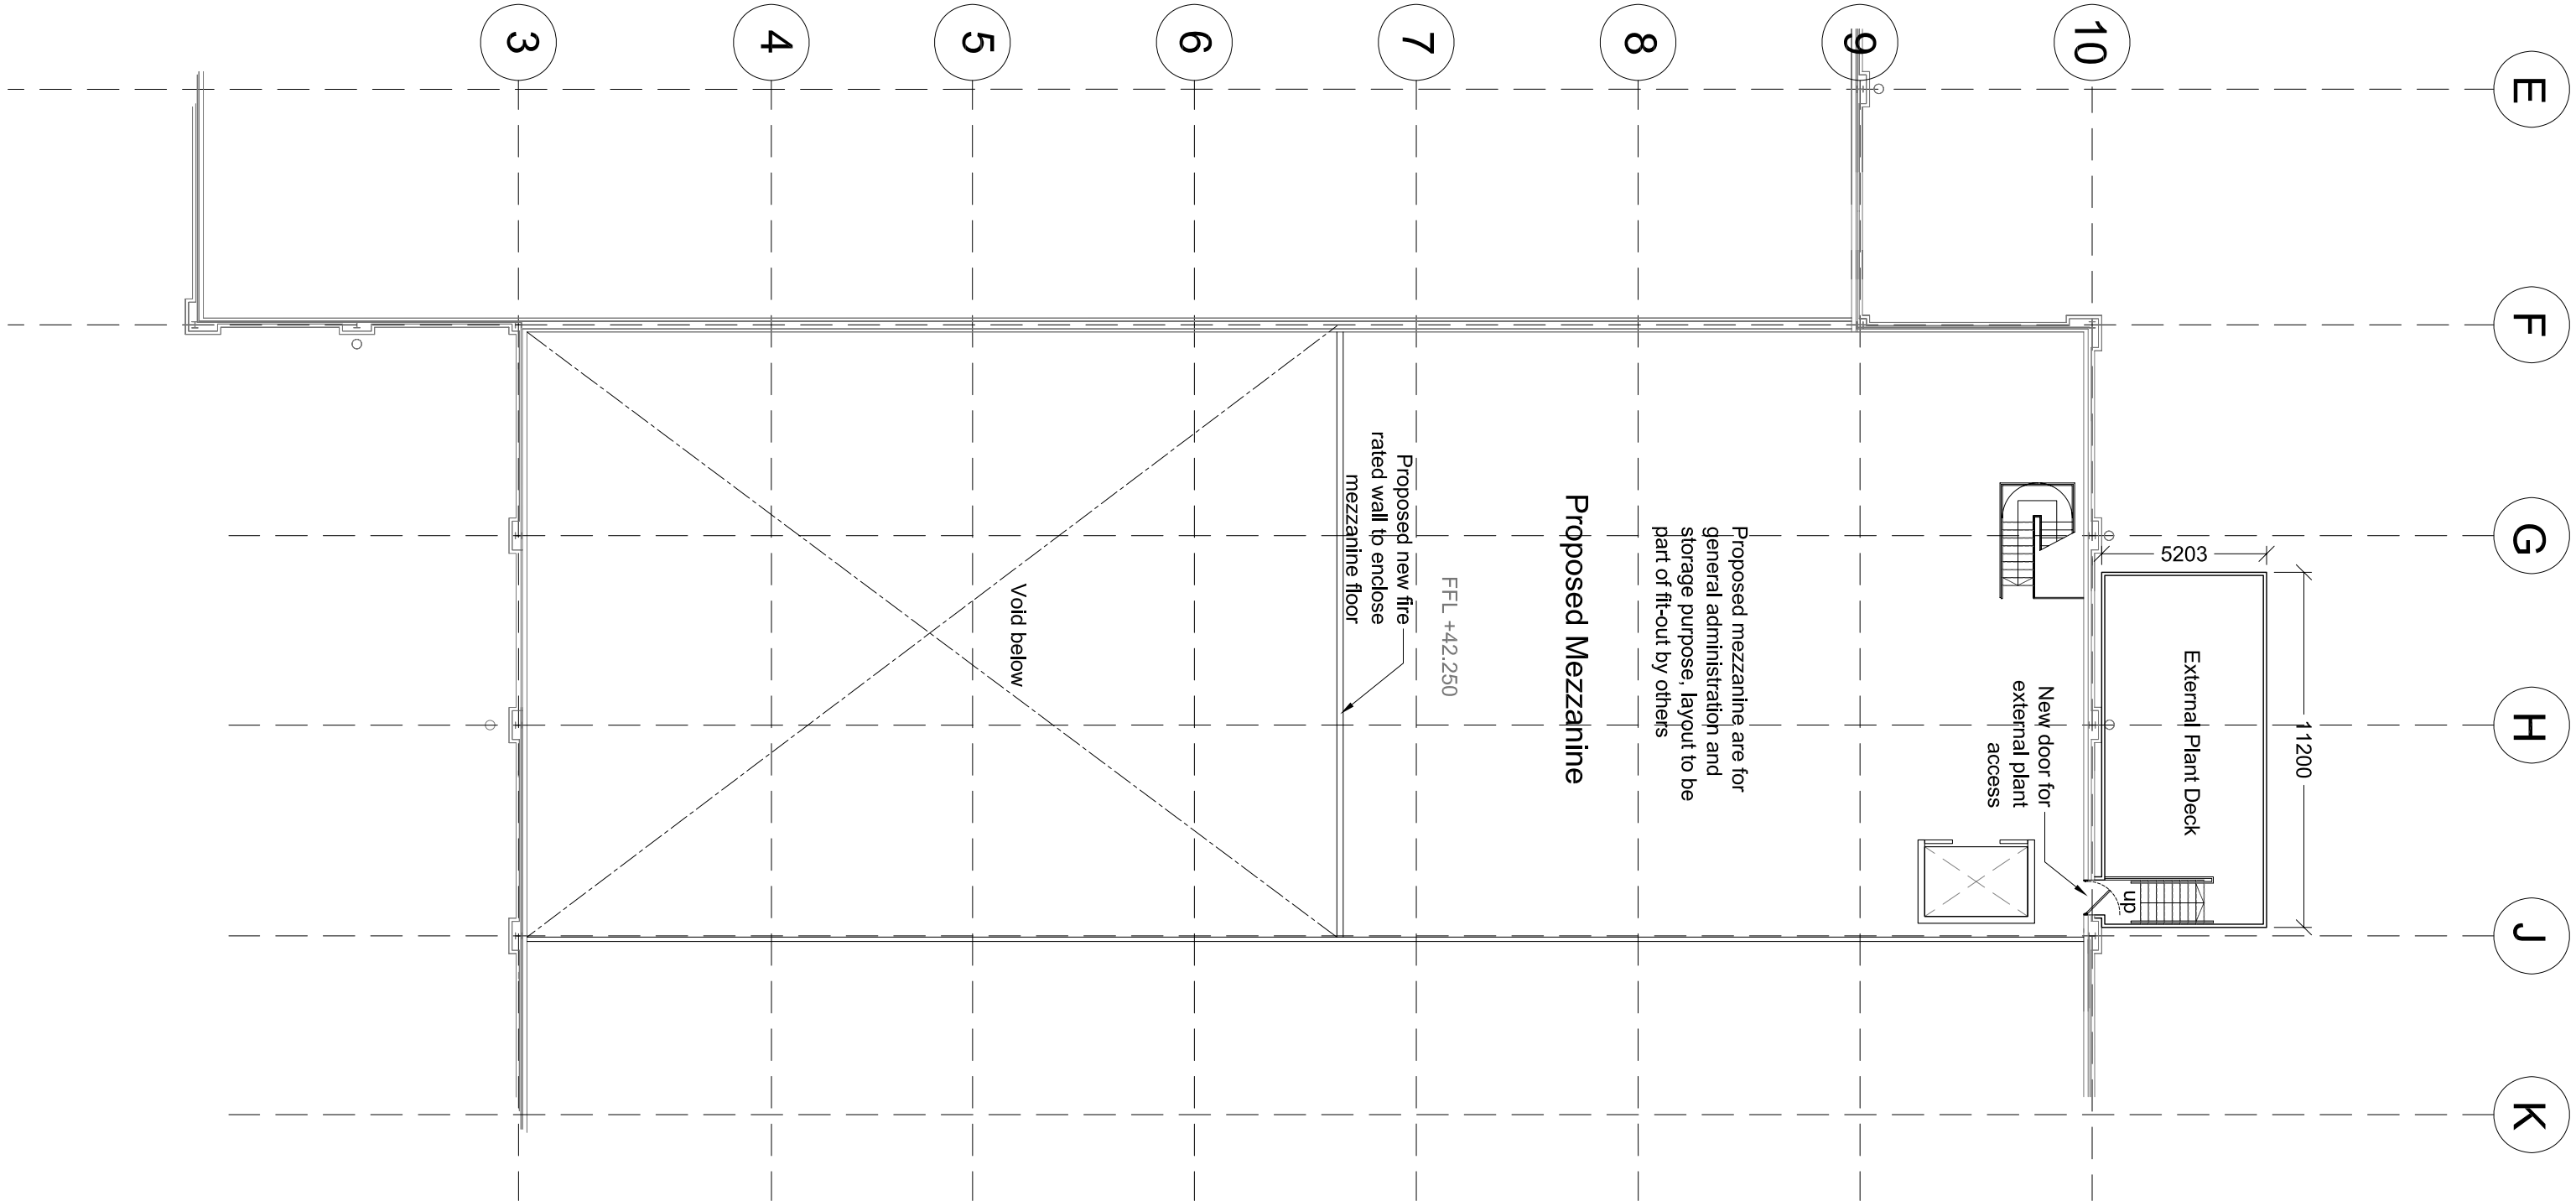

Proposed Mezzanine Level

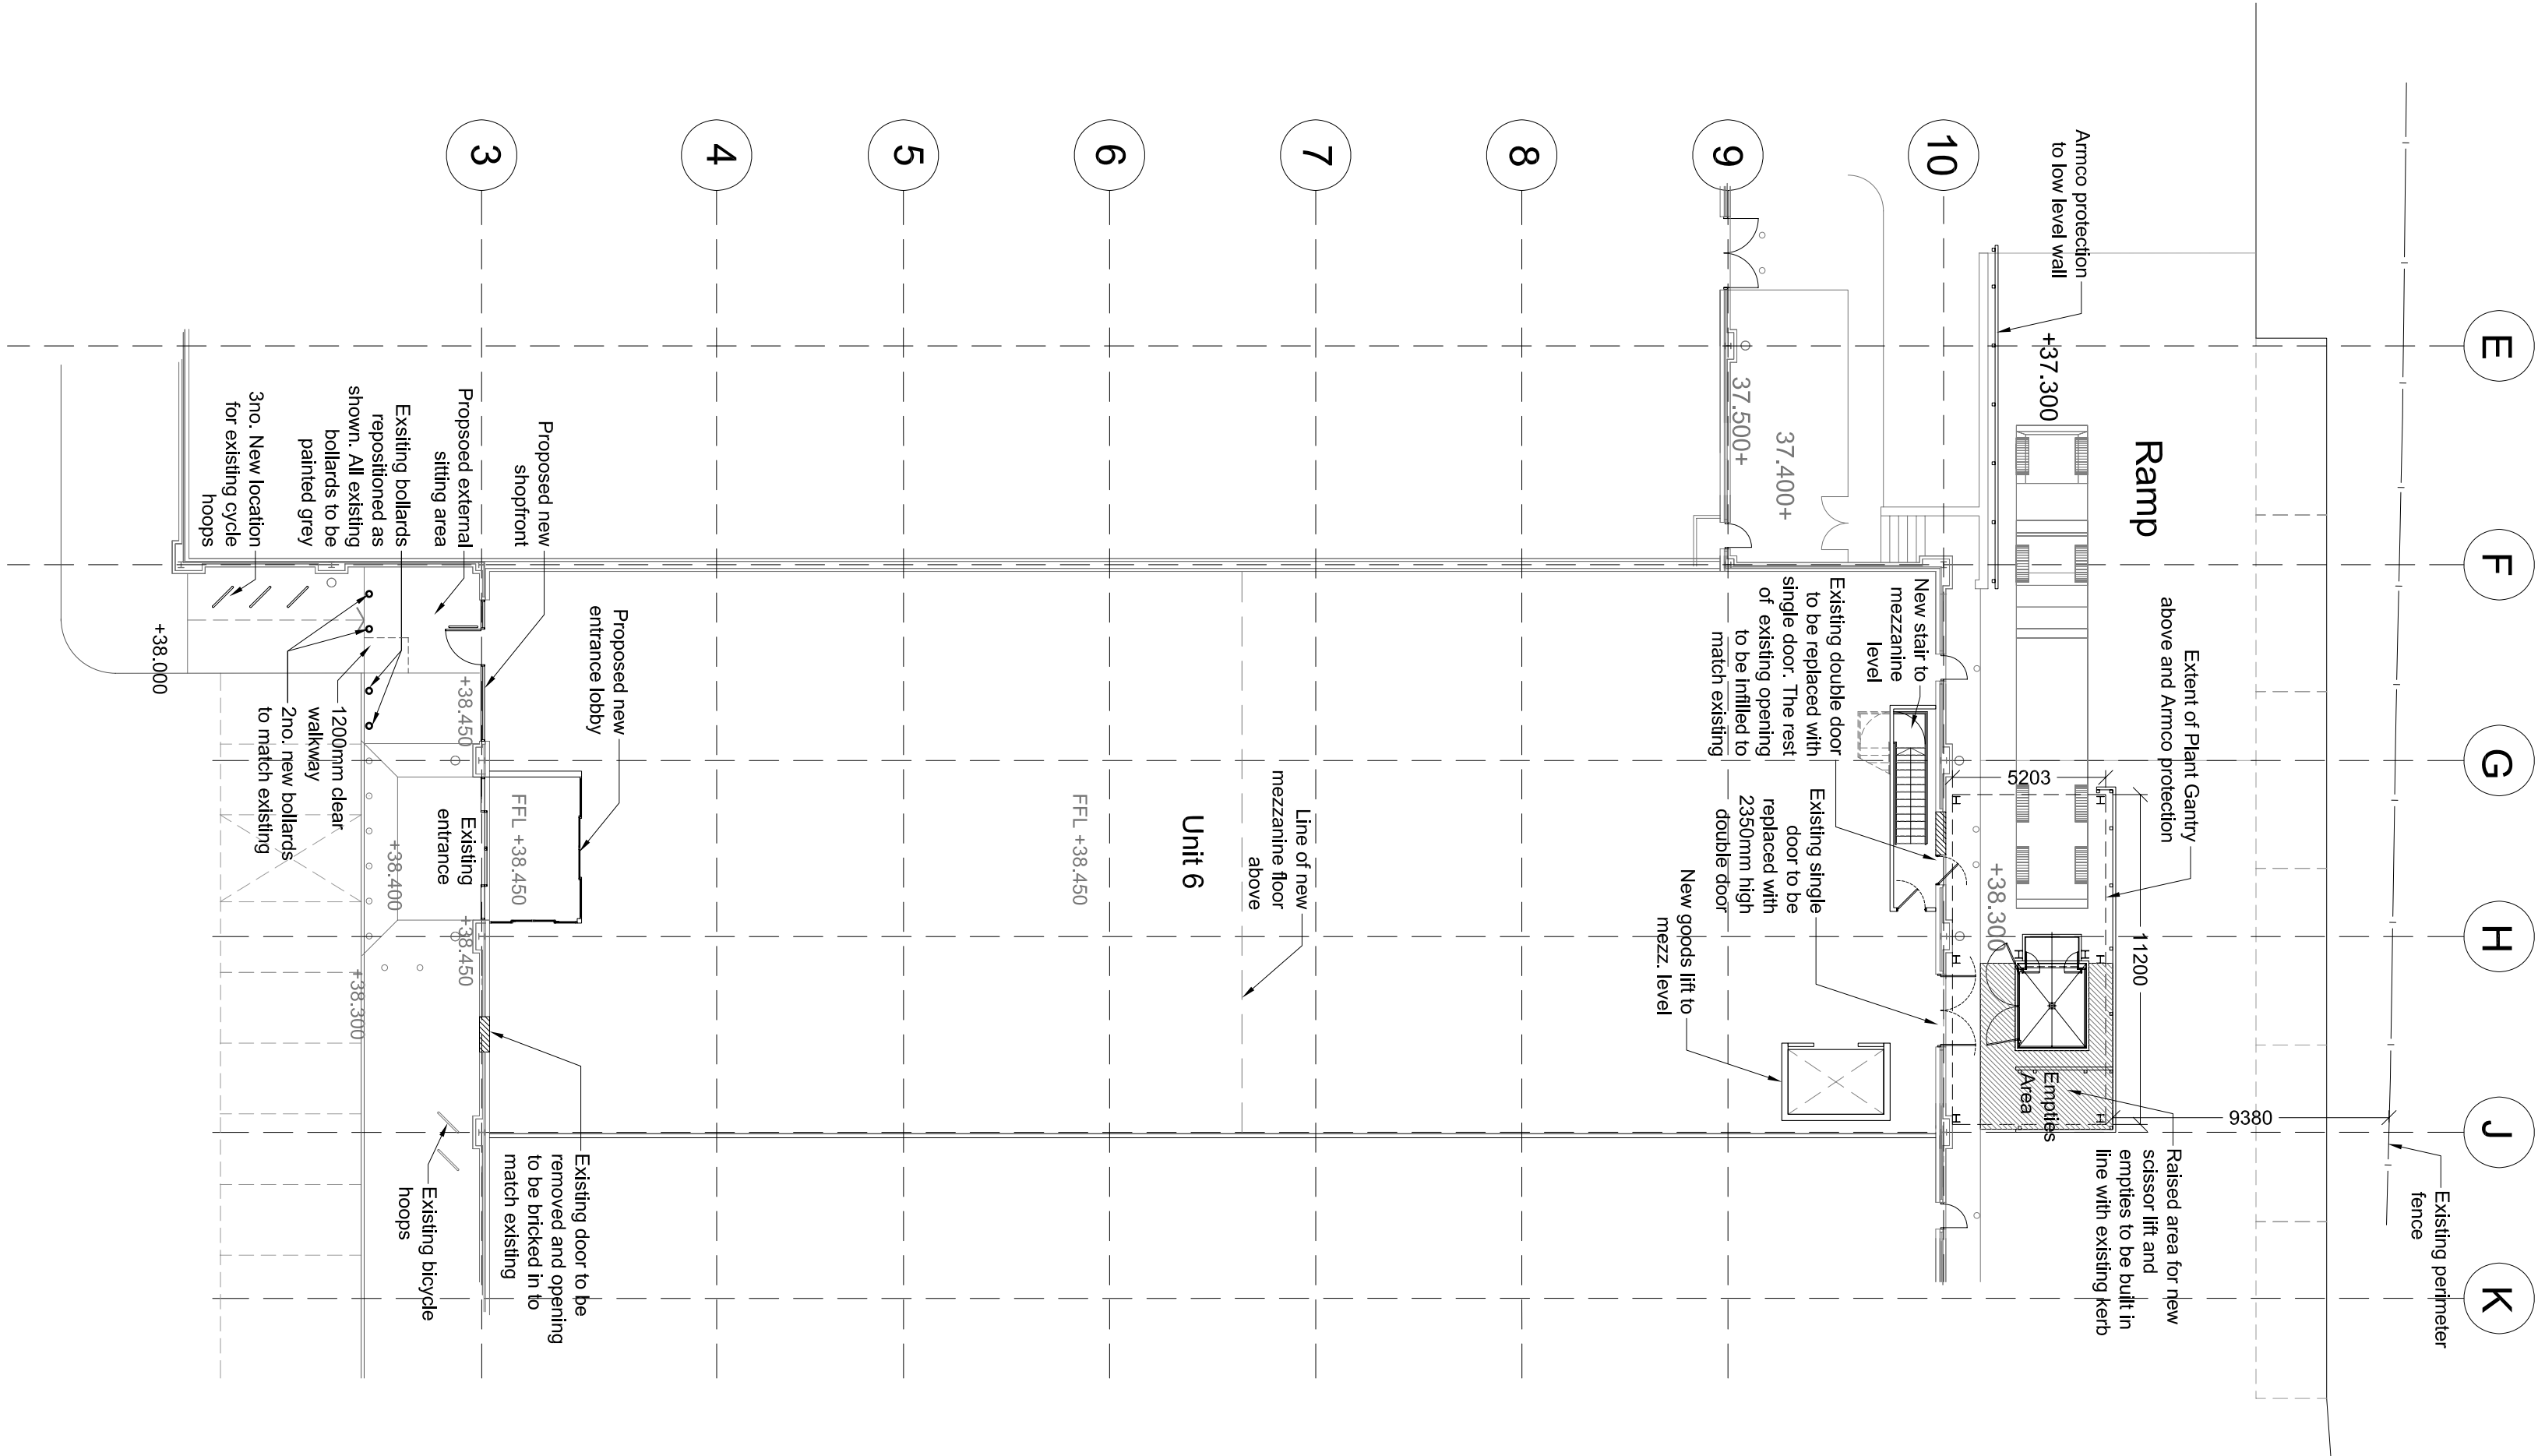

Proposed Ground Floor Plan

DATE
July 13

SCALE
1:200@ A1 208-PL-102.P1

PROJECT TITLE
M&S Simply Food
Wellingdon Retail Park
Waterlooville PO7 7FG

DRAWING TITLE
Proposed Plans

CLIENT
Henderson UK Retail
Warehouse Fund

Derrington Male Polansky
Limited

Chartered Architects
Campbell House
291 High Street
Aldershot
Hampshire GU12 4LT

T +44 (0) 1252 318448
F +44 (0) 1252 318446
E studio@dmpp-architects.co.uk