

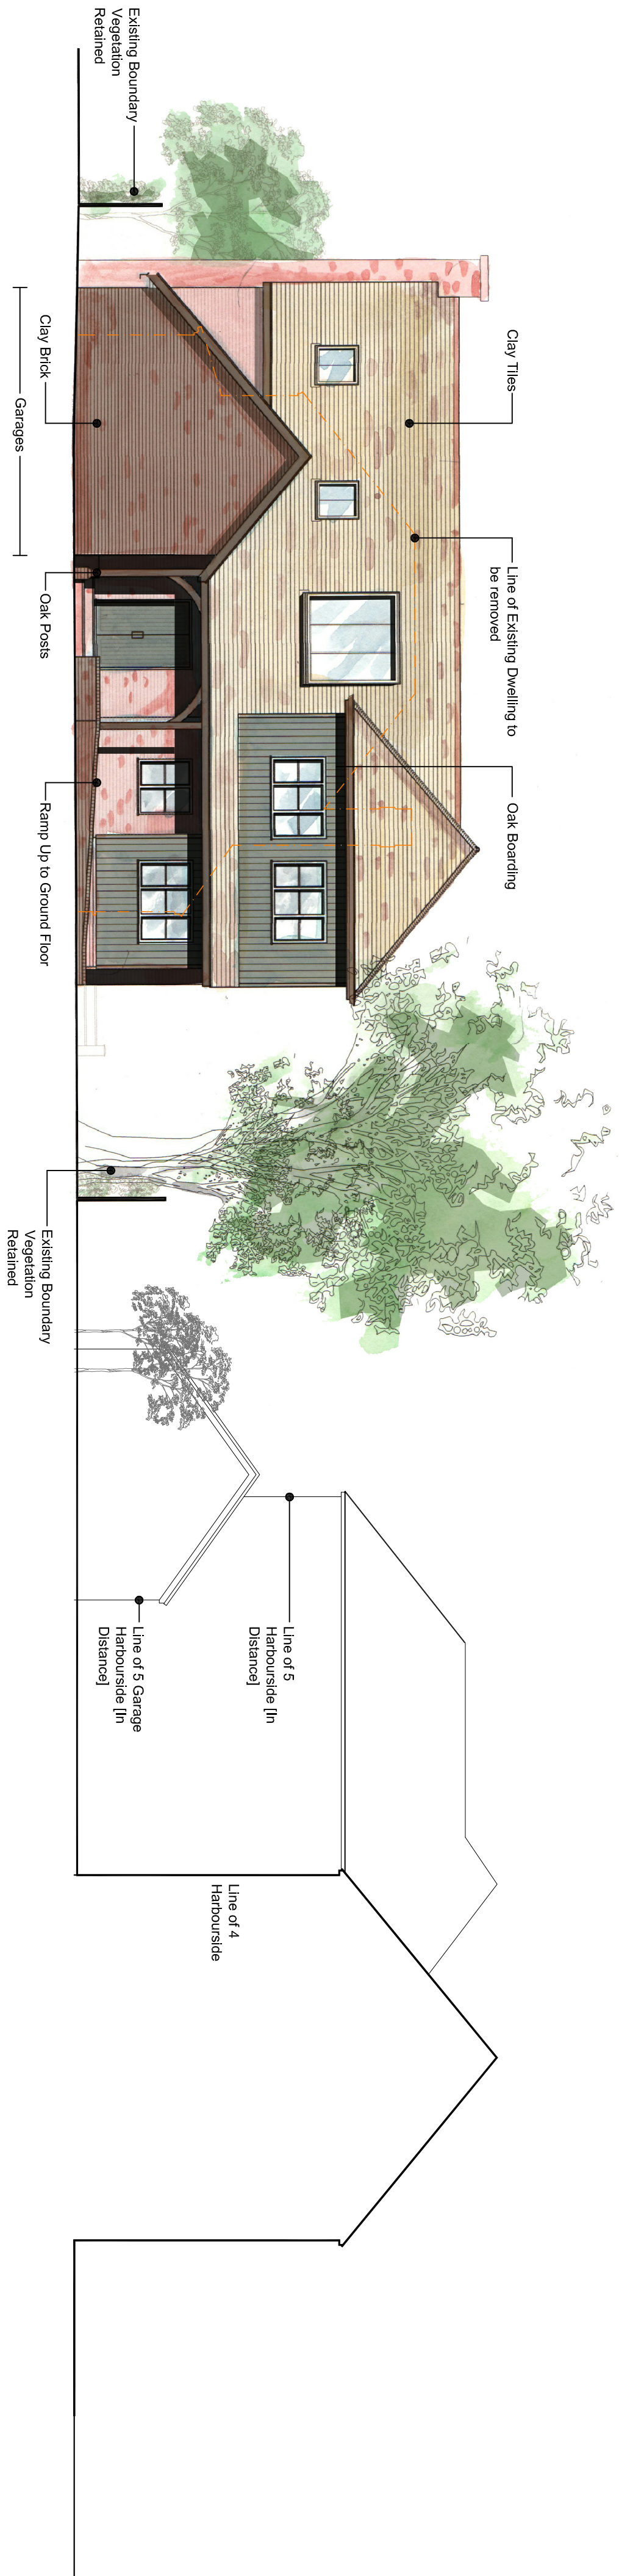



NOTES:
Dimensions to be checked on site before commencing work. Any discrepancies shall be reported to the architect immediately.
Do not scale from these drawings except for plotting purposes.
Use figured dimensions only.
When applicable this drawing is to be read in conjunction with other construction drawings.
The drawings are prepared in conjunction with specification and all other drawings including structural engineer and mechanical and electrical drawings / specification

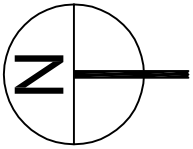


Proposed North Elevation @ 1:100

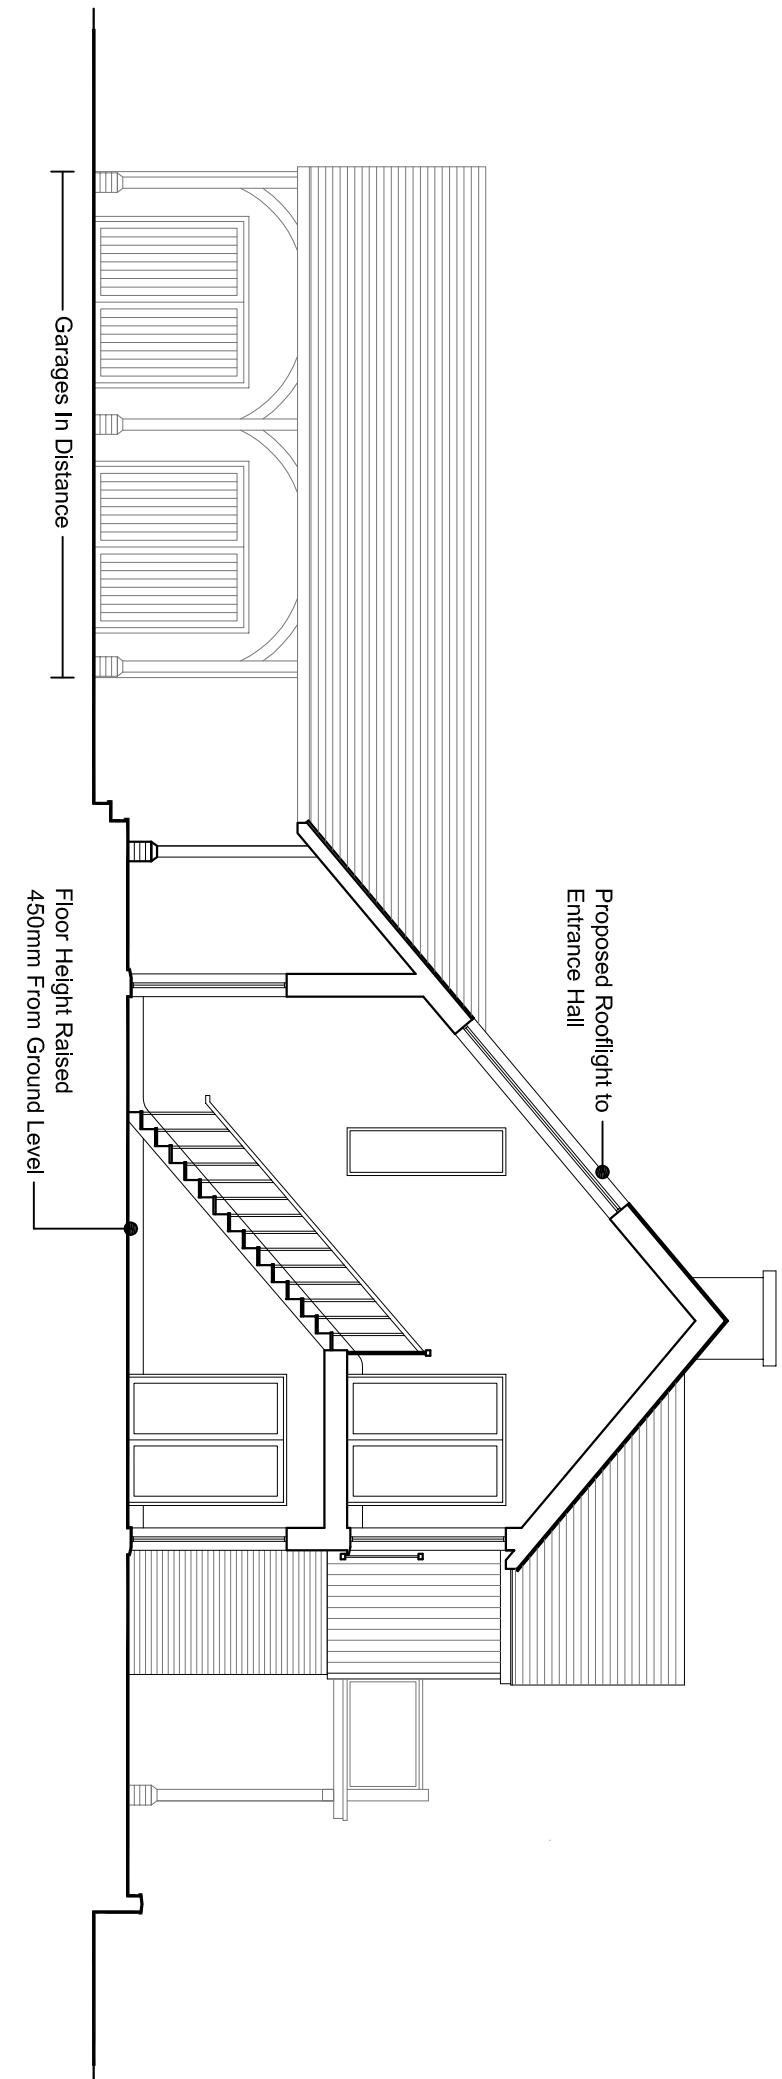


Proposed Section @ 1:100

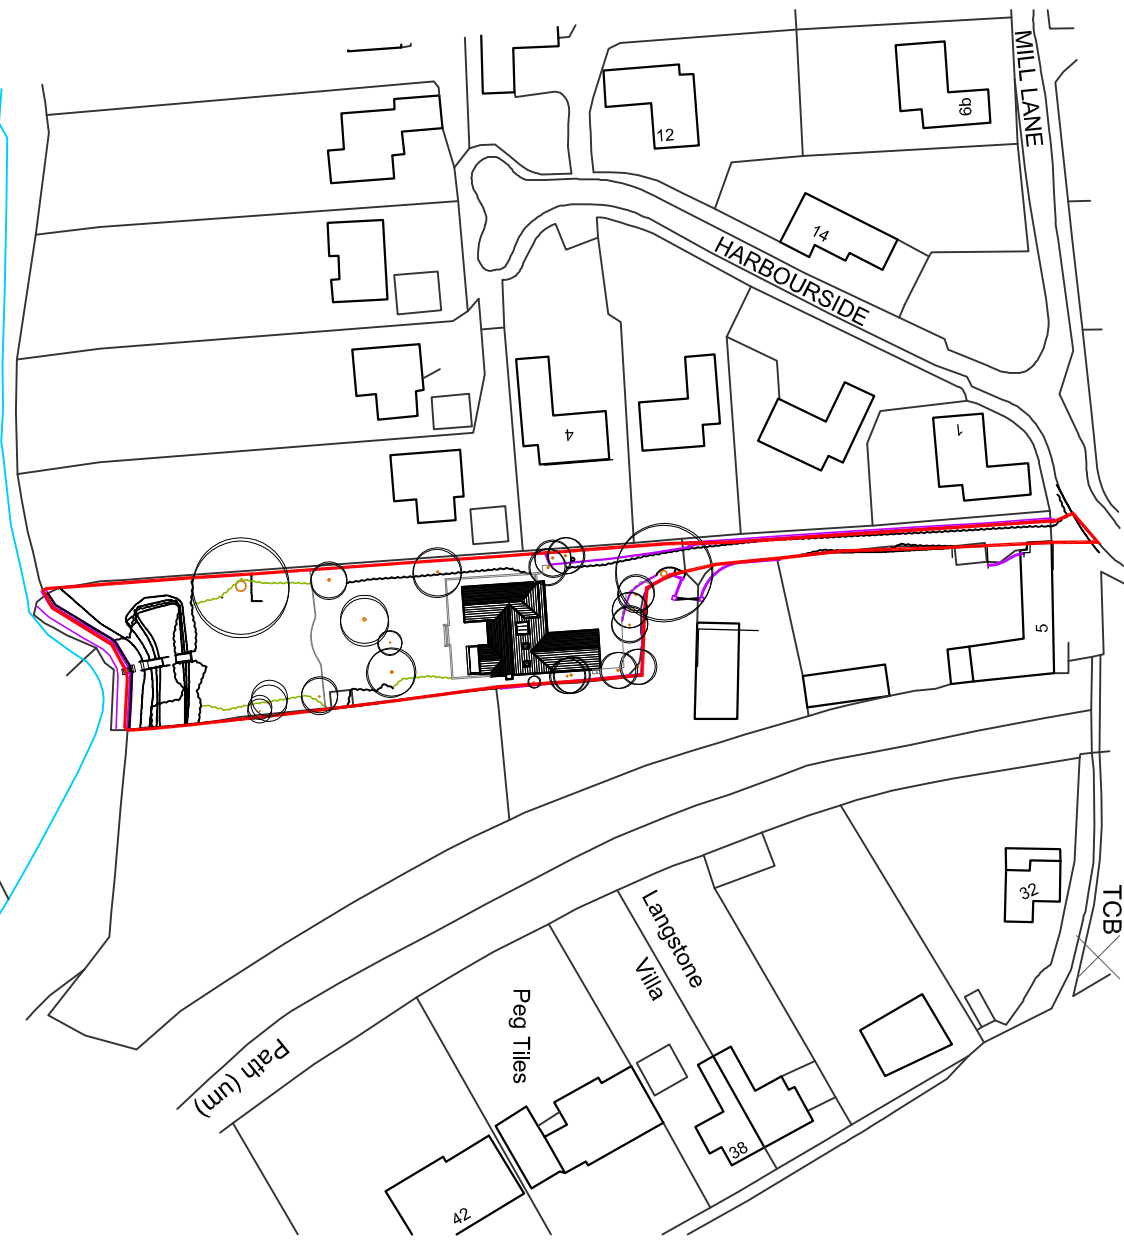

Proposed Site Location Plan @ 1:1250
Ordinance Survey, (c) Crown Copyright 2012. All rights reserved. Licence number 100029419

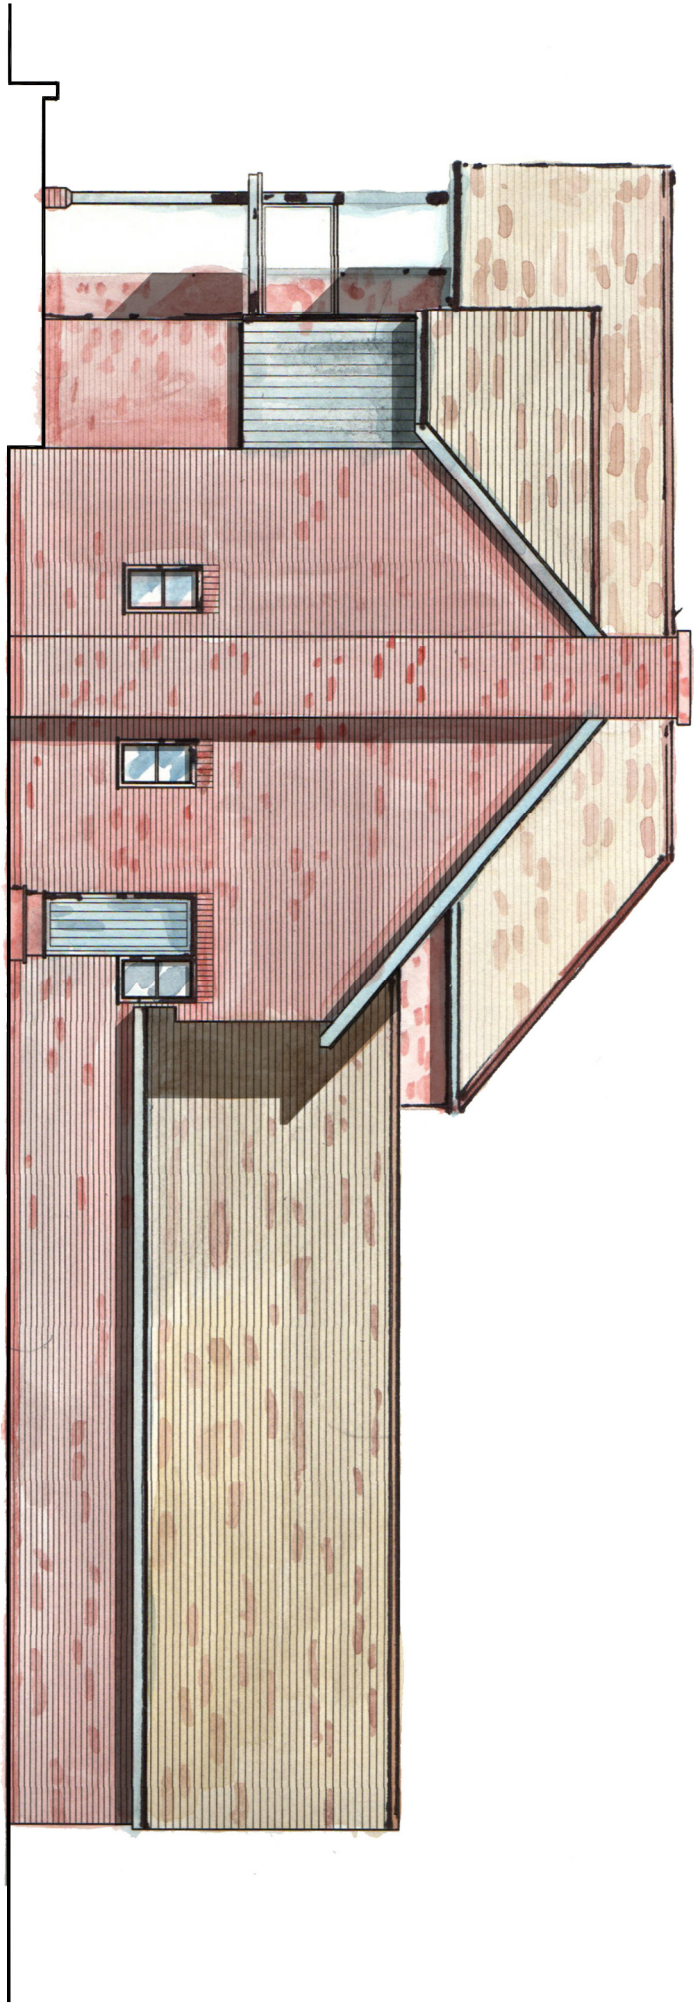

Proposed East Elevation @ 1:100

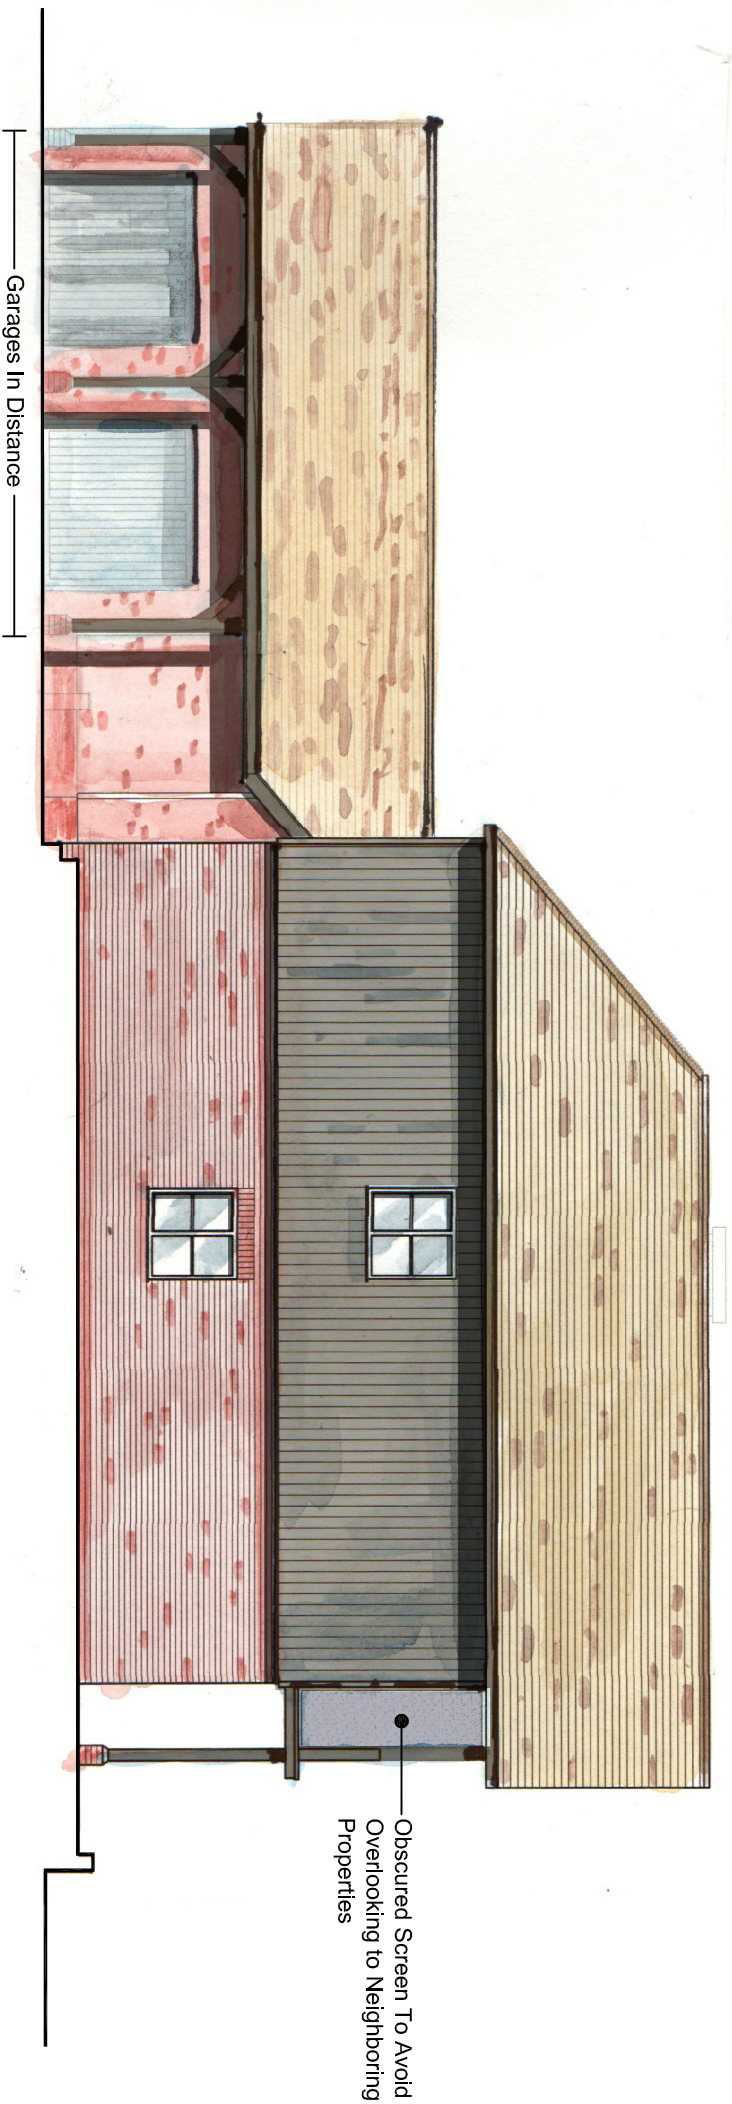

Proposed West Elevation @ 1:100

REV	DATE	AMENDMENT	DRAWN

hd
architects

Hejler Davies Architects Ltd
1 The Old Flour Mill,
Ensworth, PO9 7BT
01243 570 715
www.hdashitects.co.uk mail@hdashitects.co.uk

CLIENT
Mr David Holland

PROJECT
4 Mill Lane
Langstone
Hampshire
PO9 7BX
Proposed Dwelling

DRAWING	SCALE
Proposed	as noted

DATE	June 2013	DRAWN	TD
DRAWING NUMBER	12126/03	REVISION	-