


8 Danbury Court Garage

25 Westborne Avenue

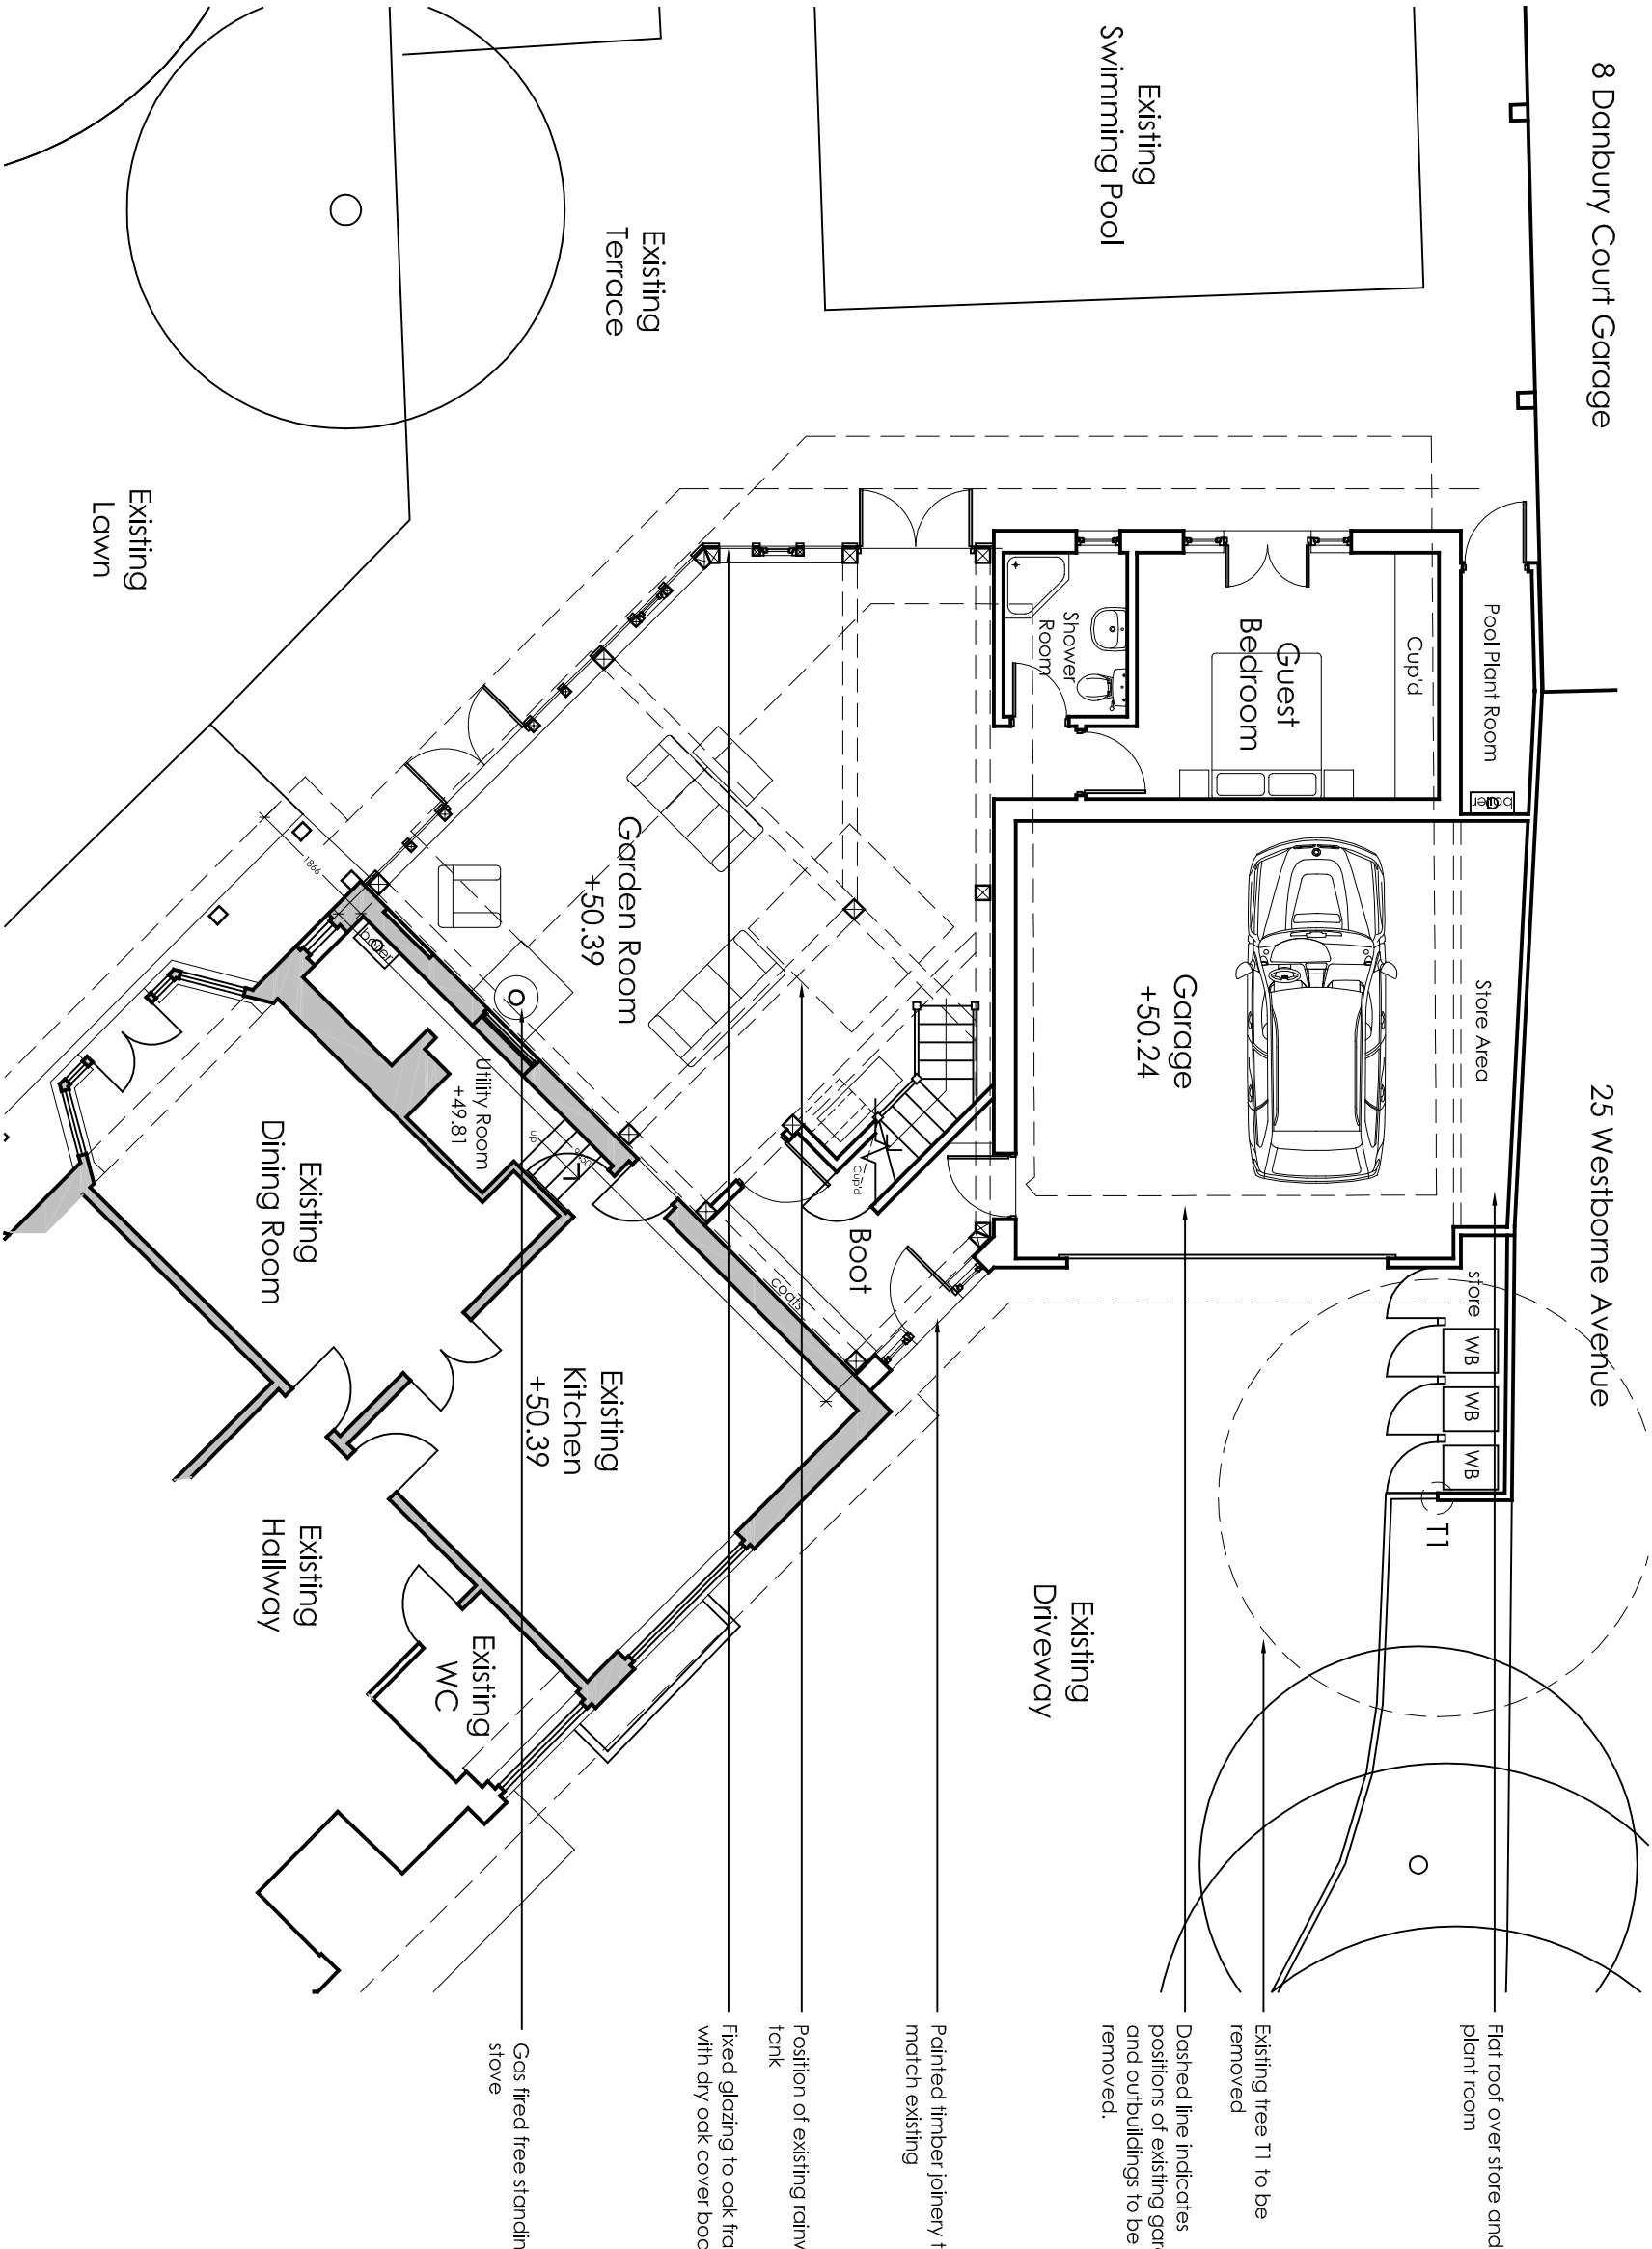

Notes:

1. These drawings are the copyright property of Roderick James Architects LLP.
2. This document should only be used for the purpose indicated by the drawing status below.

Rev C 11/01/13


Gable to north elevation amended to a half-hip. Side boundary wall to 25 Westborne Ave reduced in height.

revision	date	details	chk'd by

drawing status

Planning

project	drawing	dw'n by
Proposed works to 23 Westborne Avenue, Emsworth, Hants, PO10 7QT	Prop. Ground Floor Plan	chk'd by
client Mr & Mrs Gill	drawing number	revision
scale 1:100	date Sept 2012	C

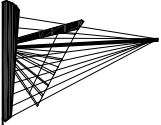

Roderick James Architects LLP

DISCOVERY HOUSE . STEAMER QUAY RD . TOTNES . DEVON . TQ9 5AL
tel: 01803 868000 fax: 01803 864475 email: totnes@rjaarchitects.co.uk

