




Elevations
Scale 1: 200 At A3

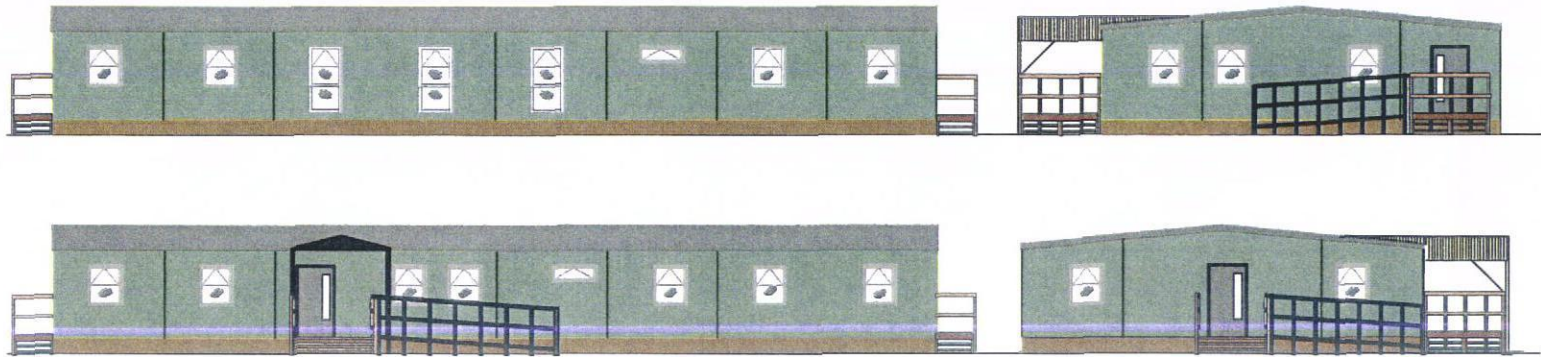


Proposed Modular Temporary Building - Pre-School Nursery

Scale @ A3 = As Shown
Roof: Pitched Felt - Grey
Walls: Plastisol coated metal - Colour, Moorland Green (from Dobel 200XT range)
Drains: To existing foul sewer and new soakaway
External Doors: Merlin Grey
Windows: White UPVC

Floor Plan
Scale 1: 200 At A3

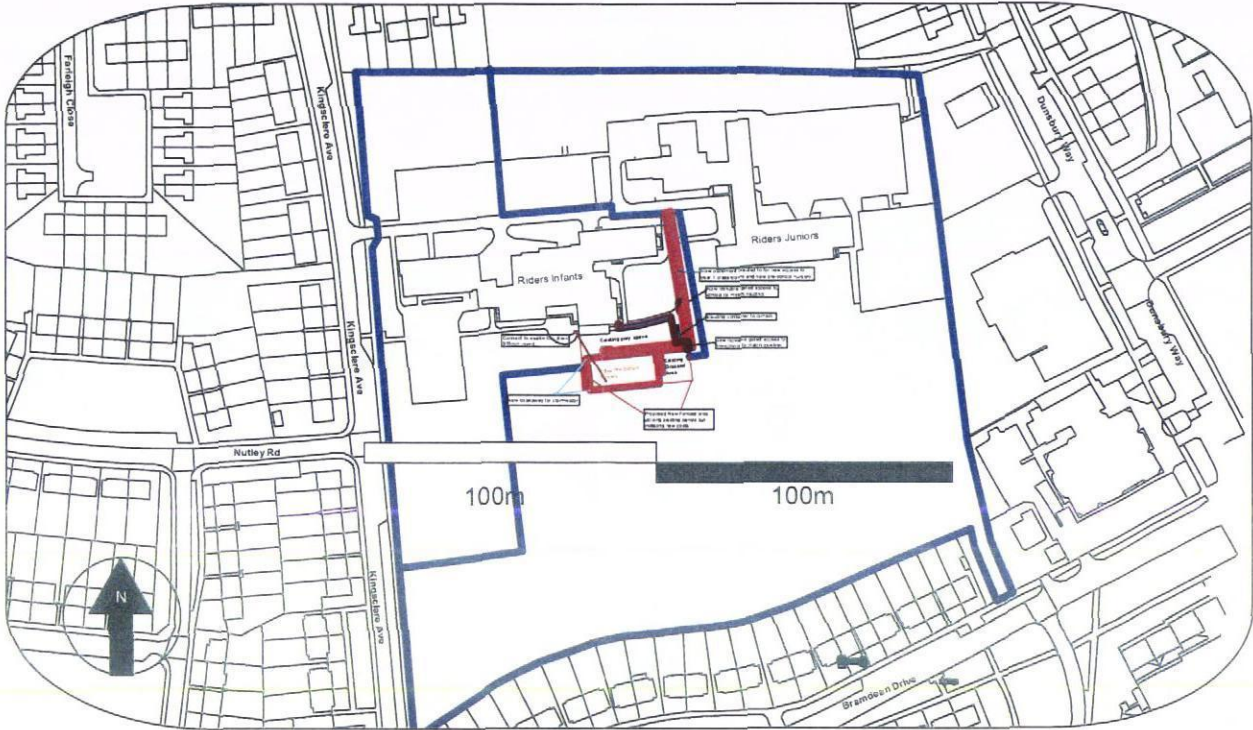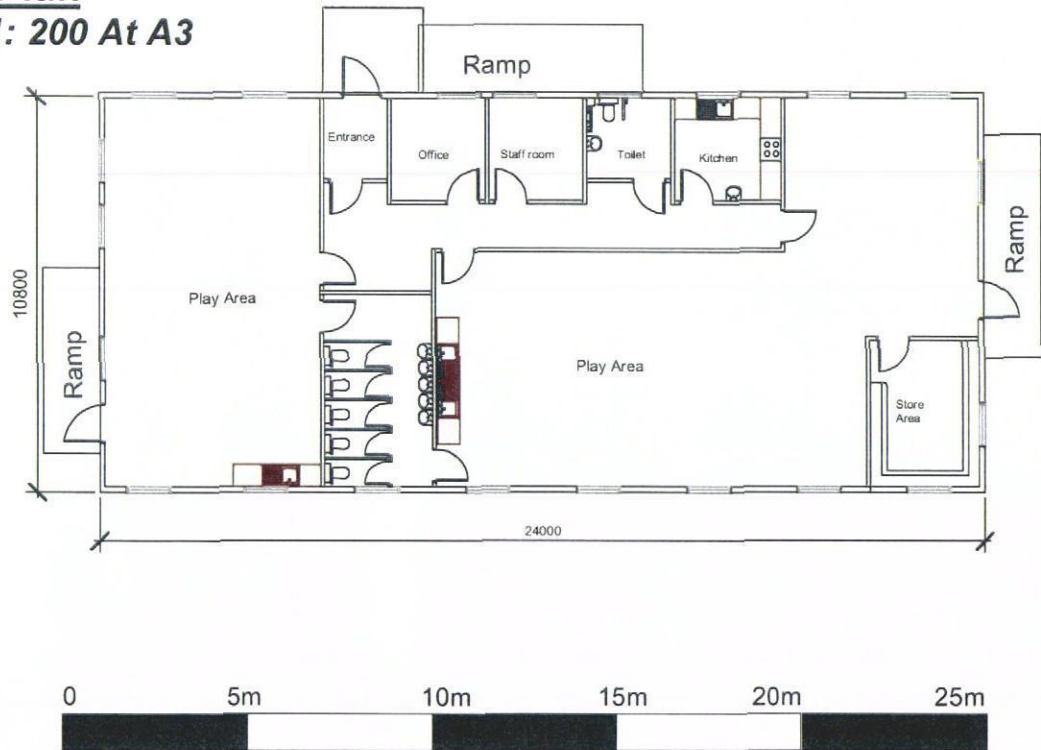

Location Plan - 1:2500 at A3 Showing Proposed Temporary Modular Pre-School Nursery in red and boundary in blue

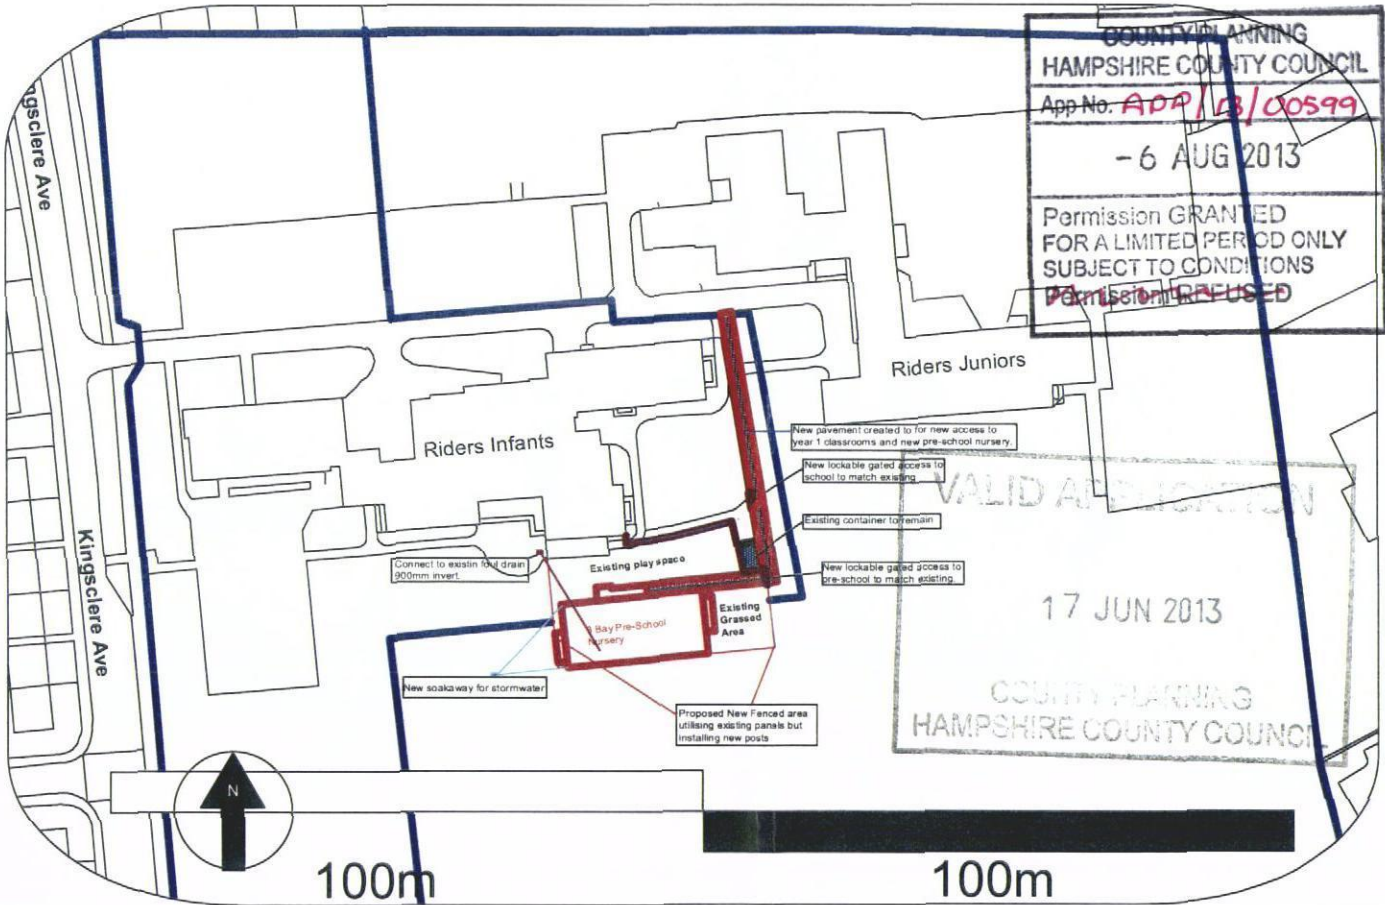

Site Plan - 1:1250 at A3 Showing Proposed Temporary Modular Pre-School Nursery in red and boundary in blue

Notes	
1 This drawing is © copyright Hampshire County Council 2013. No unauthorised reproduction permitted. All rights reserved.	3 This map is reproduced from Ordnance Survey material with the permission of Ordnance Survey on behalf of the controller of Her Majesty's Stationery Office © Crown Copyright. Unauthorised reproduction infringes Crown Copyright and may lead to prosecution or civil proceedings. (100019180), (2013)
2 No dimensions are to be scaled from this drawing	

rev	description	date	by

PROJECT				SHEET CONTENTS			
Riders Infant School Kingsclere Ave, Havant Hampshire, PO9 4RY				Modular Floor Plan & Elevations Site Plan Location Plan			
SCALE	DATE	DRAWN	CHKD	DRAWING No.	P10275/Location100		REVISION
@ A3 as shown	10/06/13	DC	PSM	FILE REF.	File name		A