


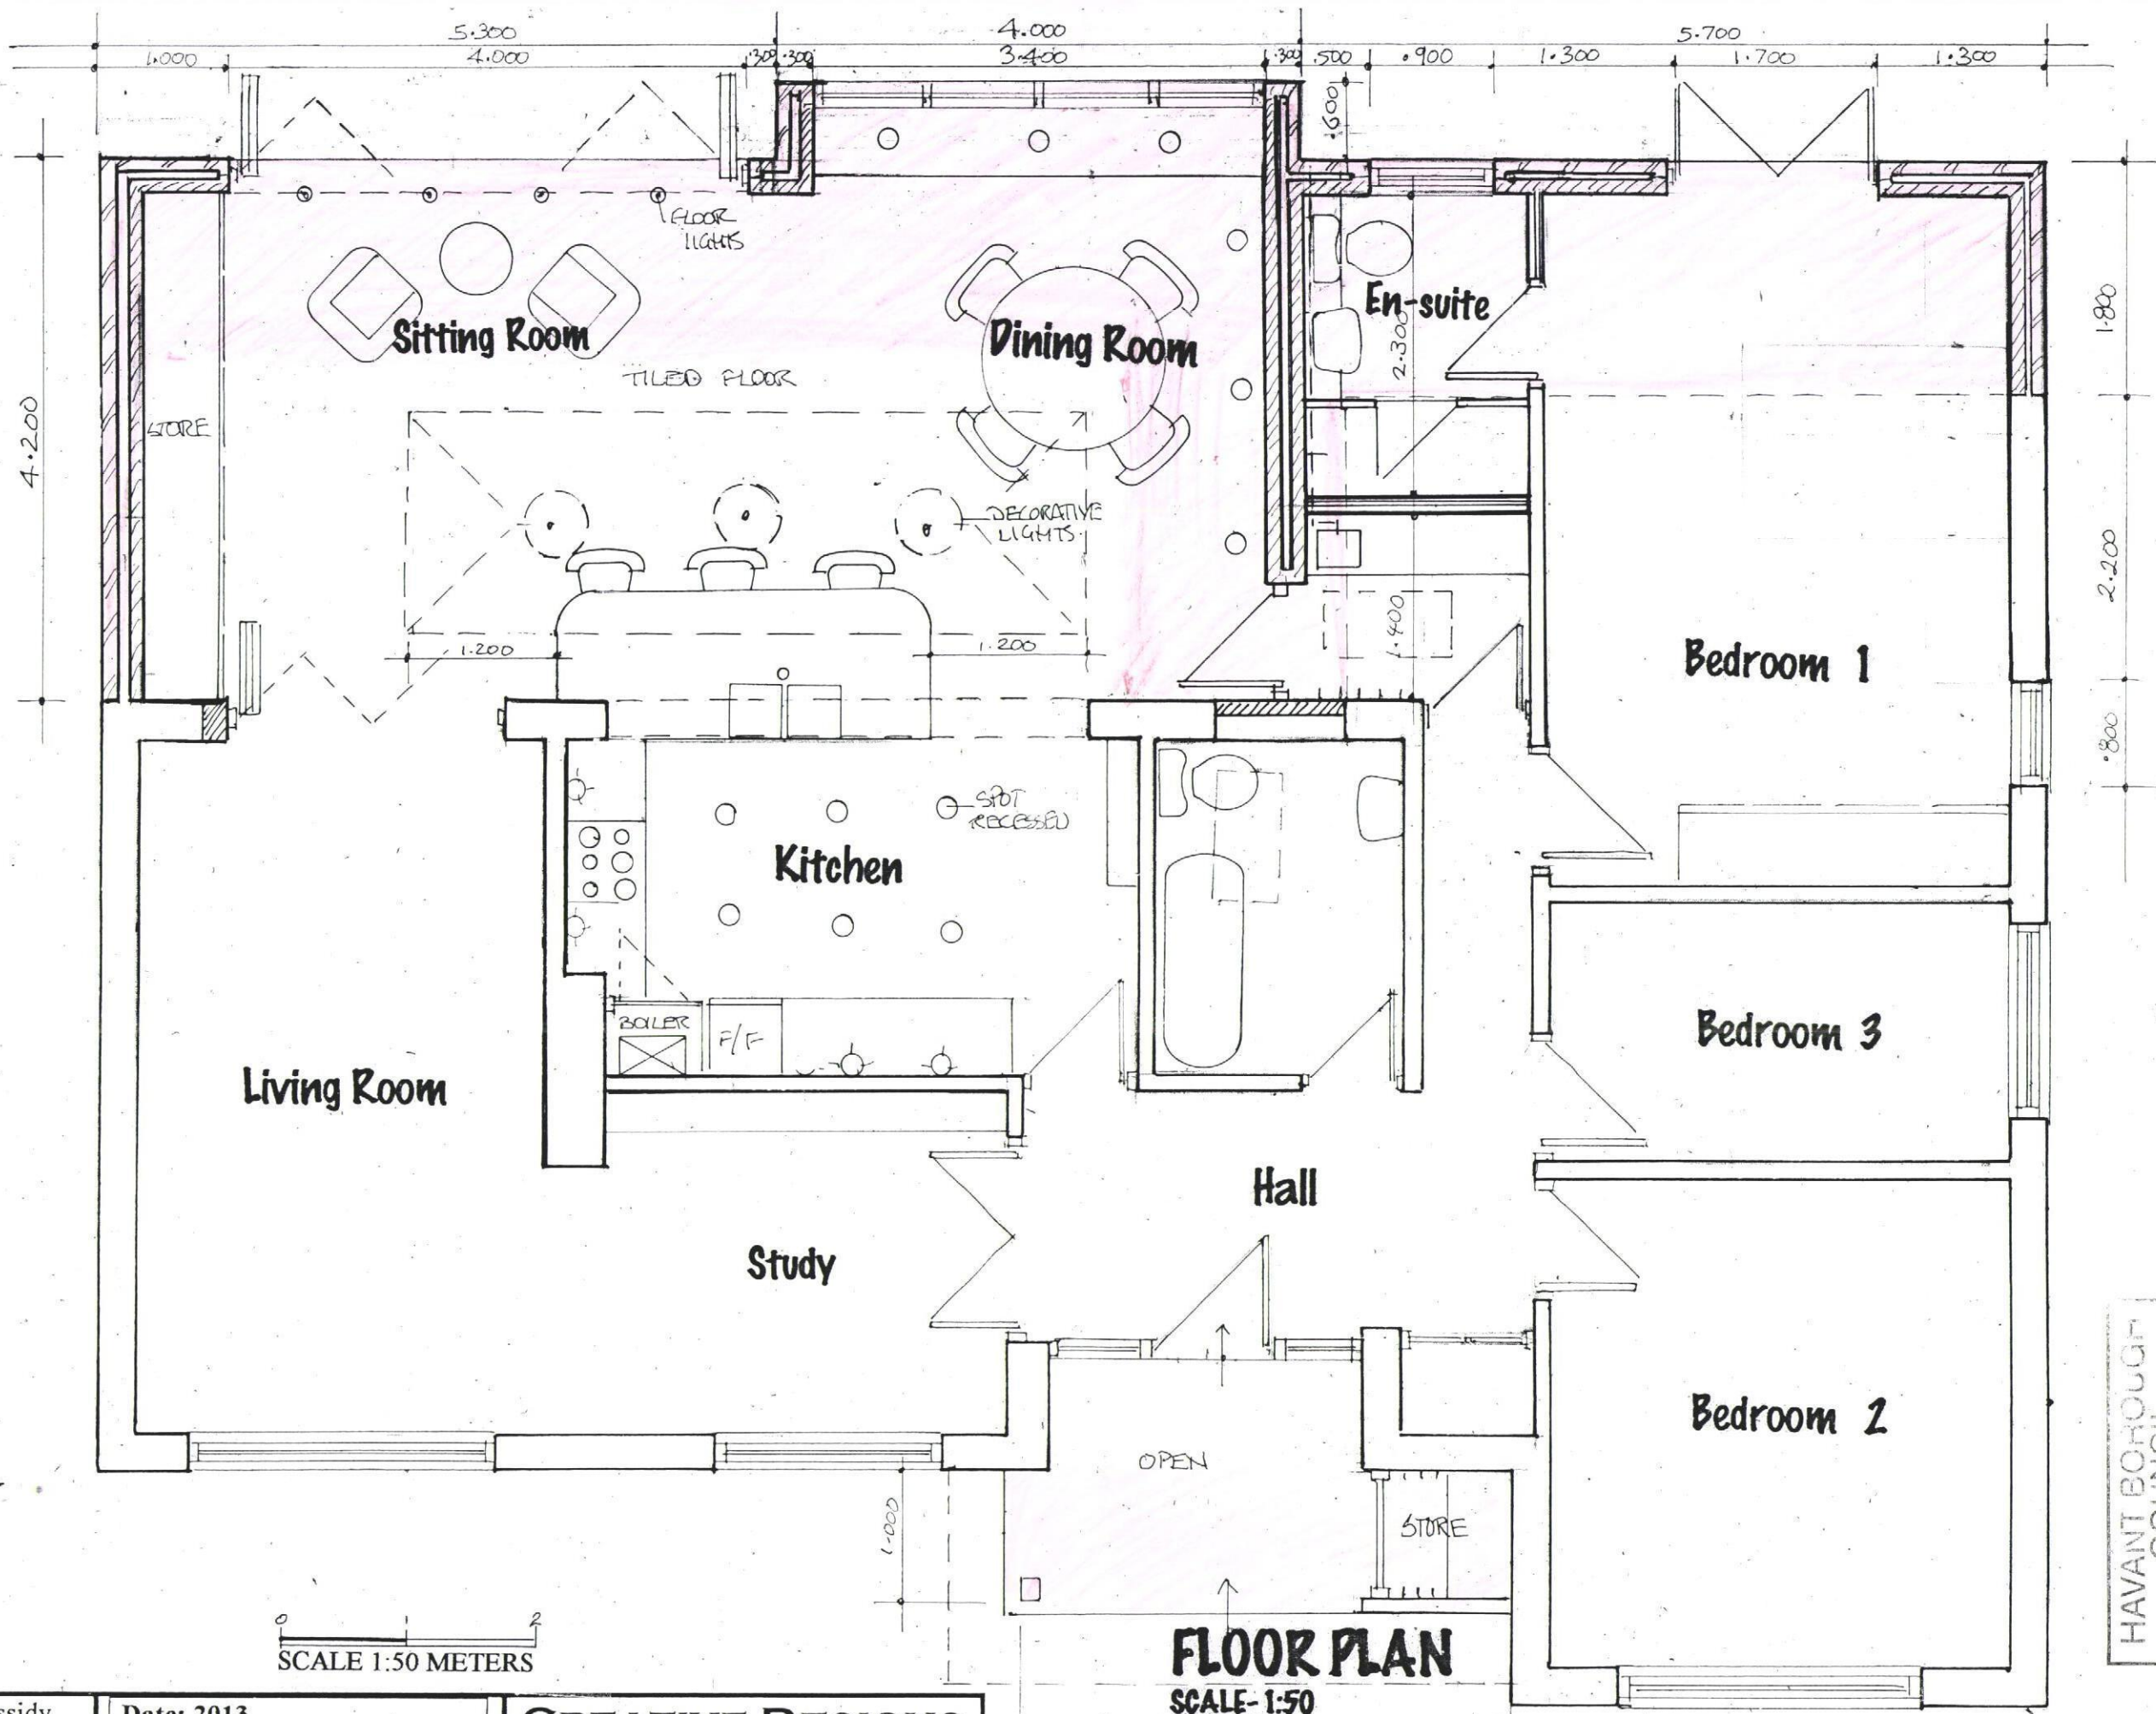

SCALE 1:50 METERS

FLOOR PLAN
SCALE-1:50

HAVANT BOROUGH COUNCIL
-7 OCT 2013
RECEIVED