




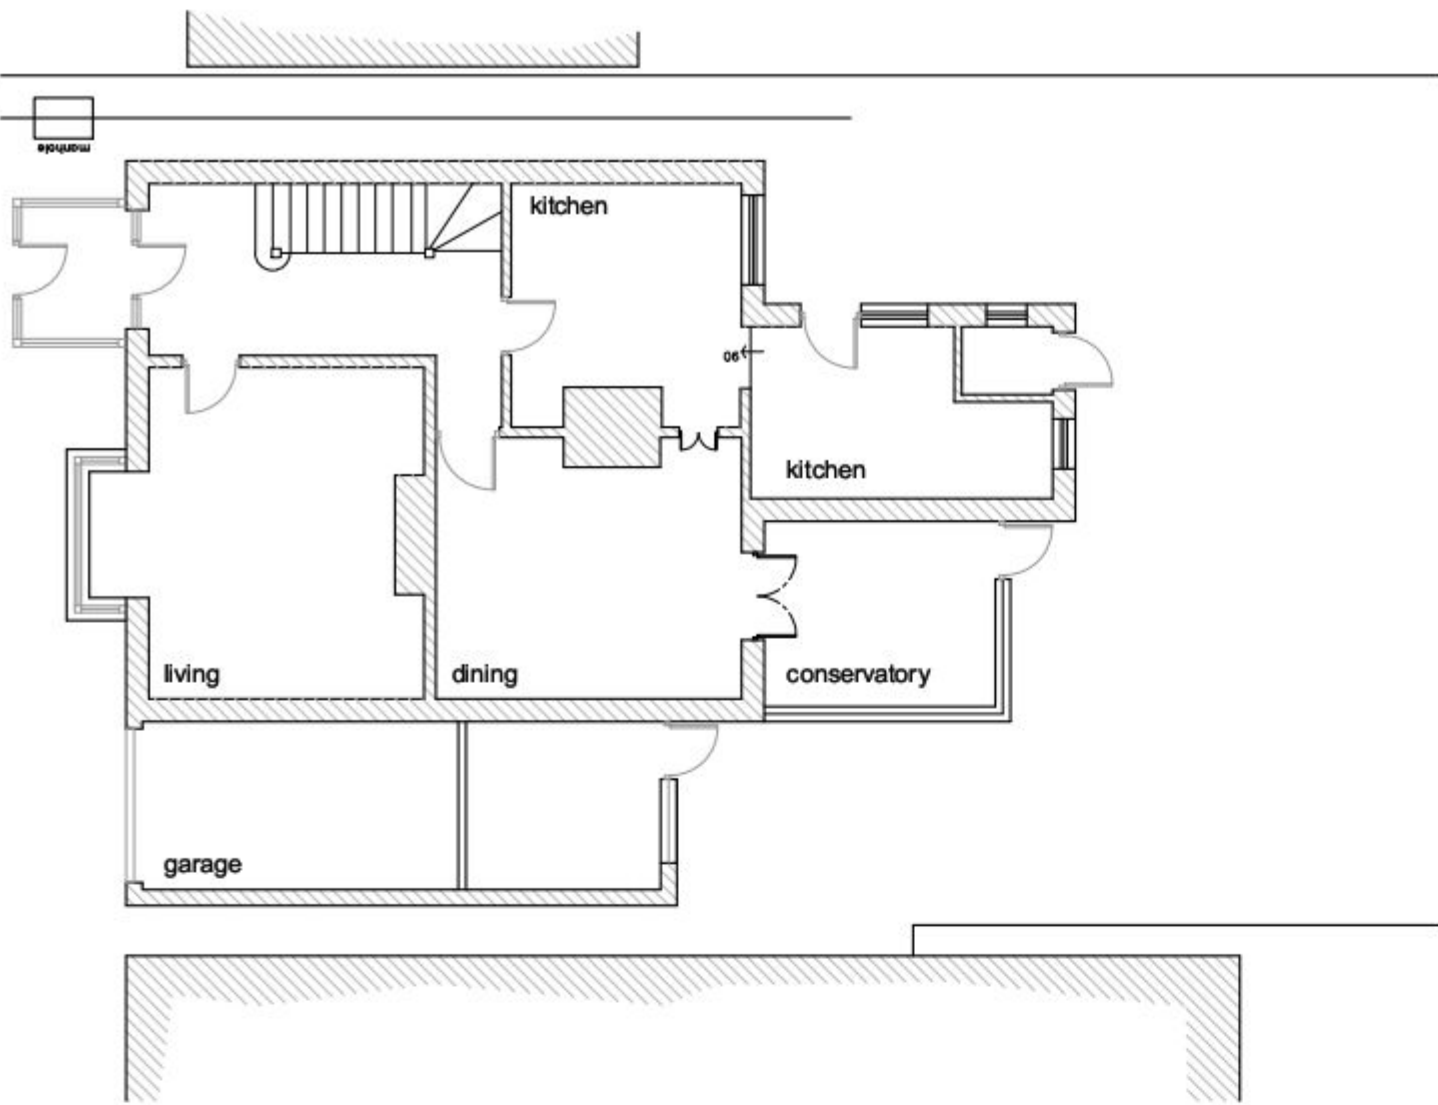


Existing Ground Floor Plan @ 1:100

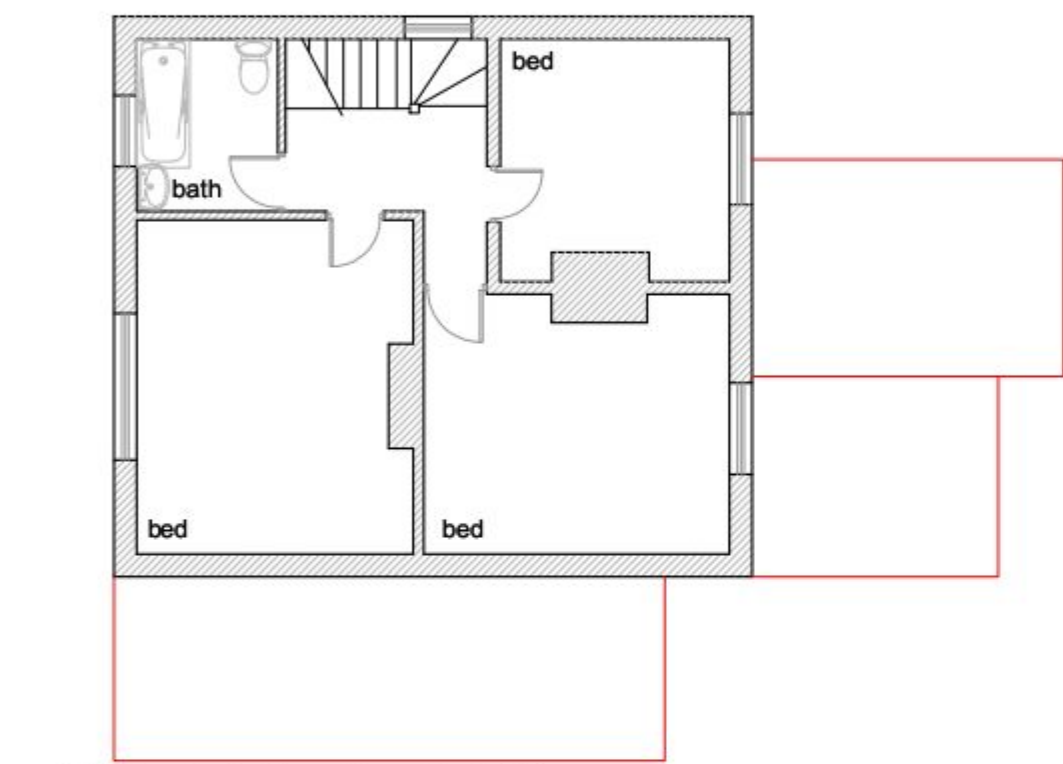


Existing First Floor Plan @ 1:100

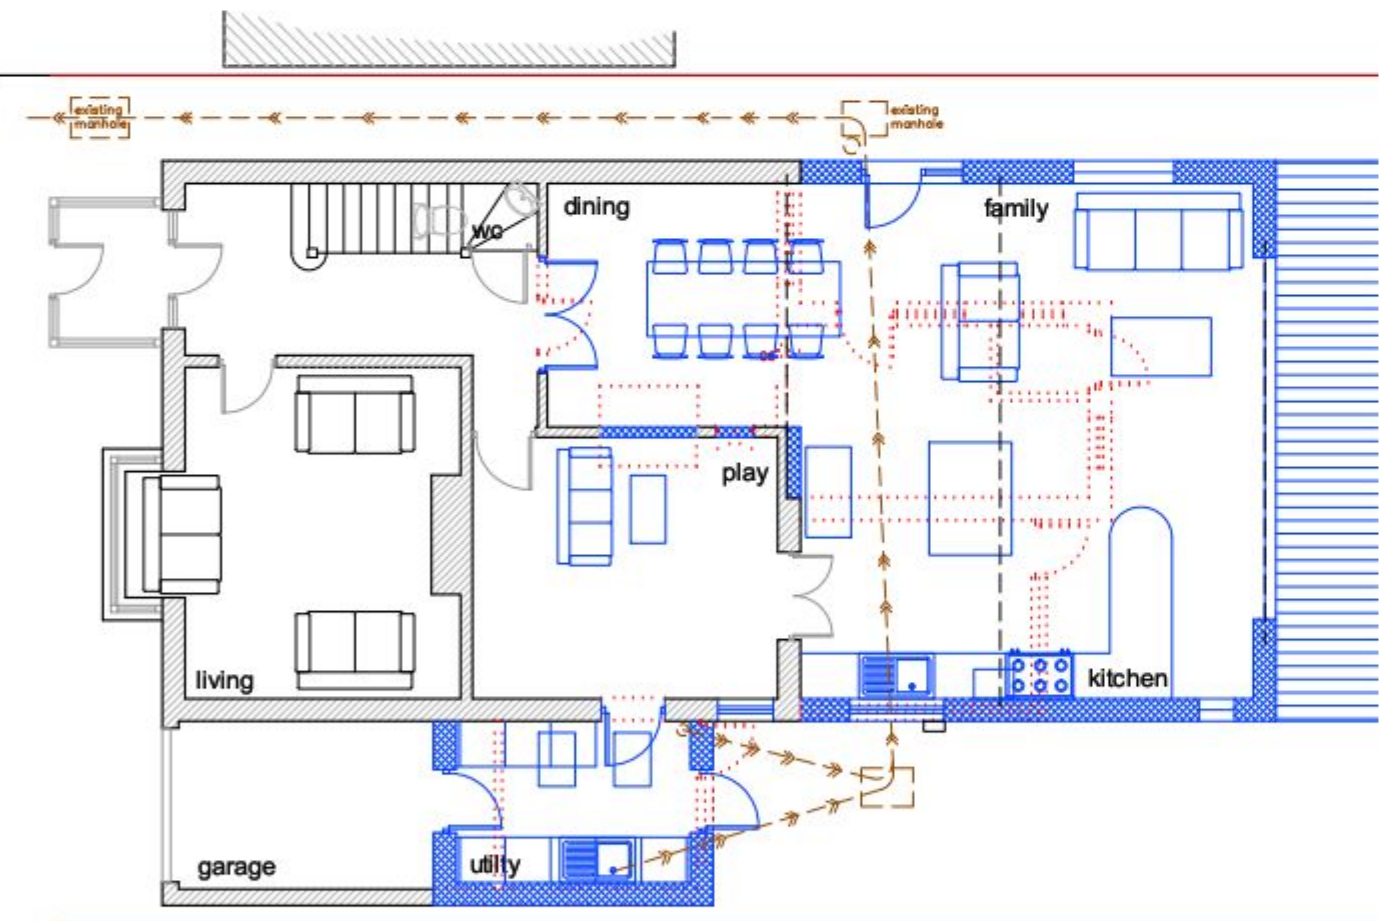


Proposed Ground Floor Plan @ 1:100

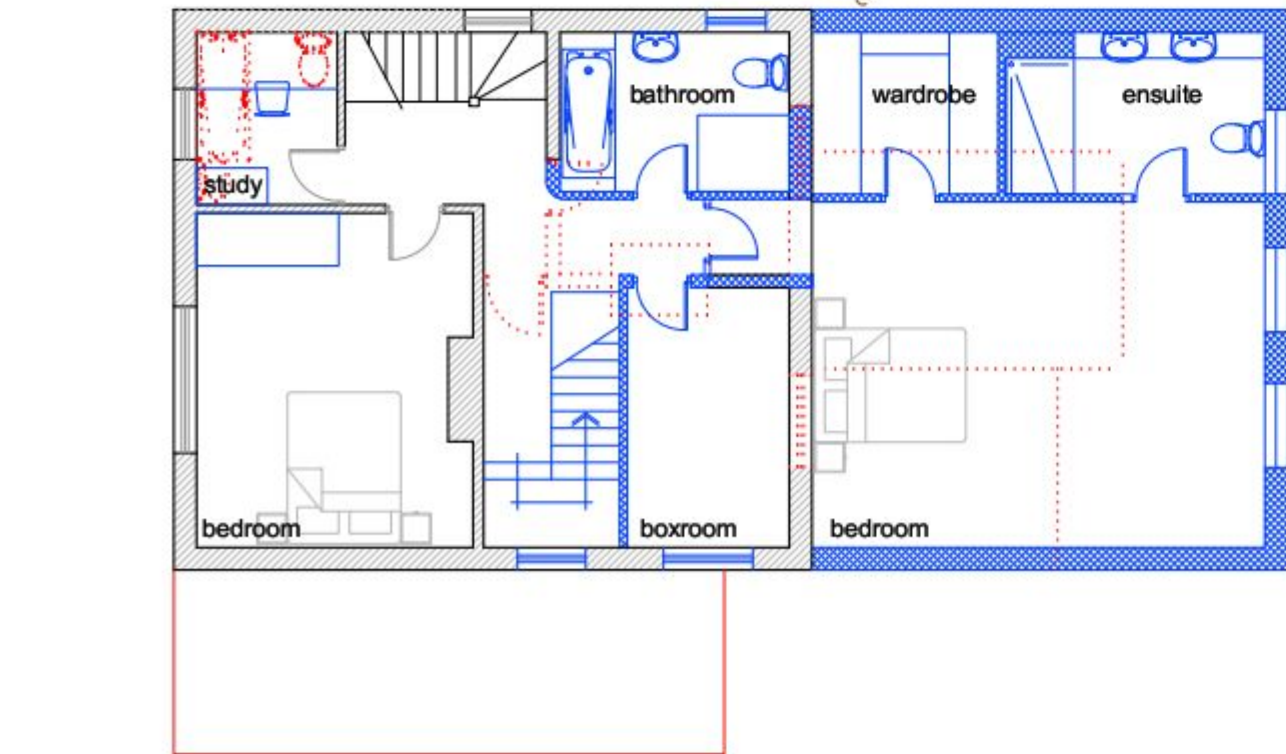


Proposed First Floor Plan @ 1:100

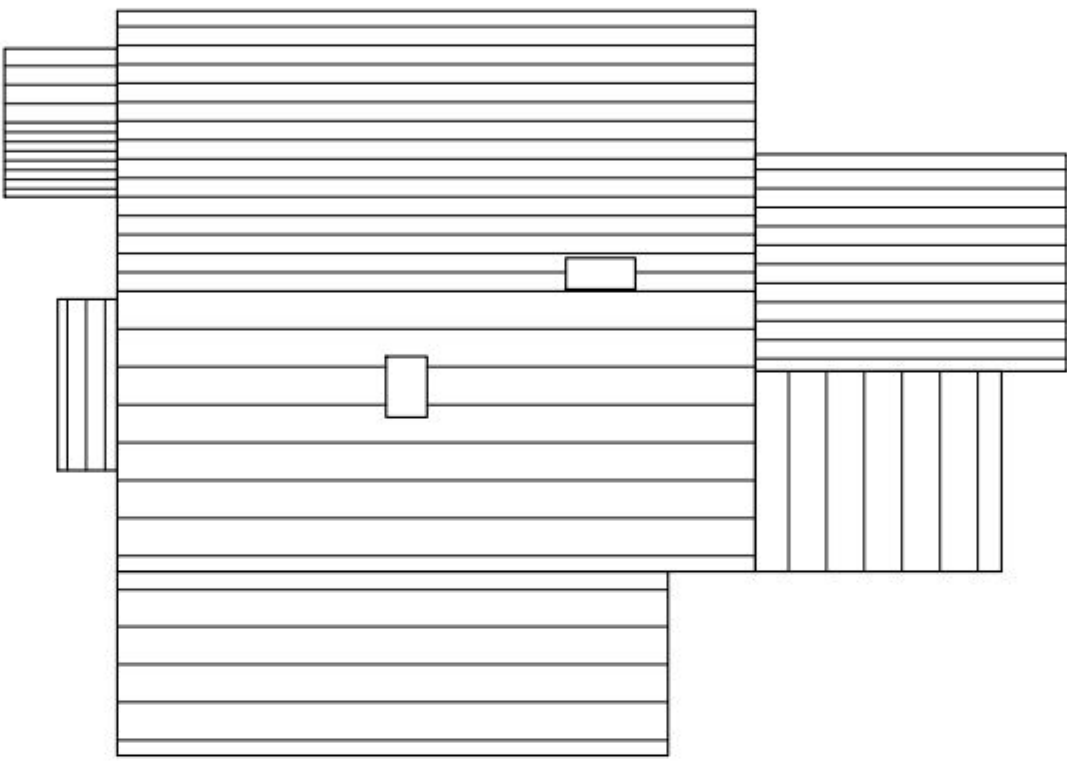

Existing Roof Plan @ 1:100

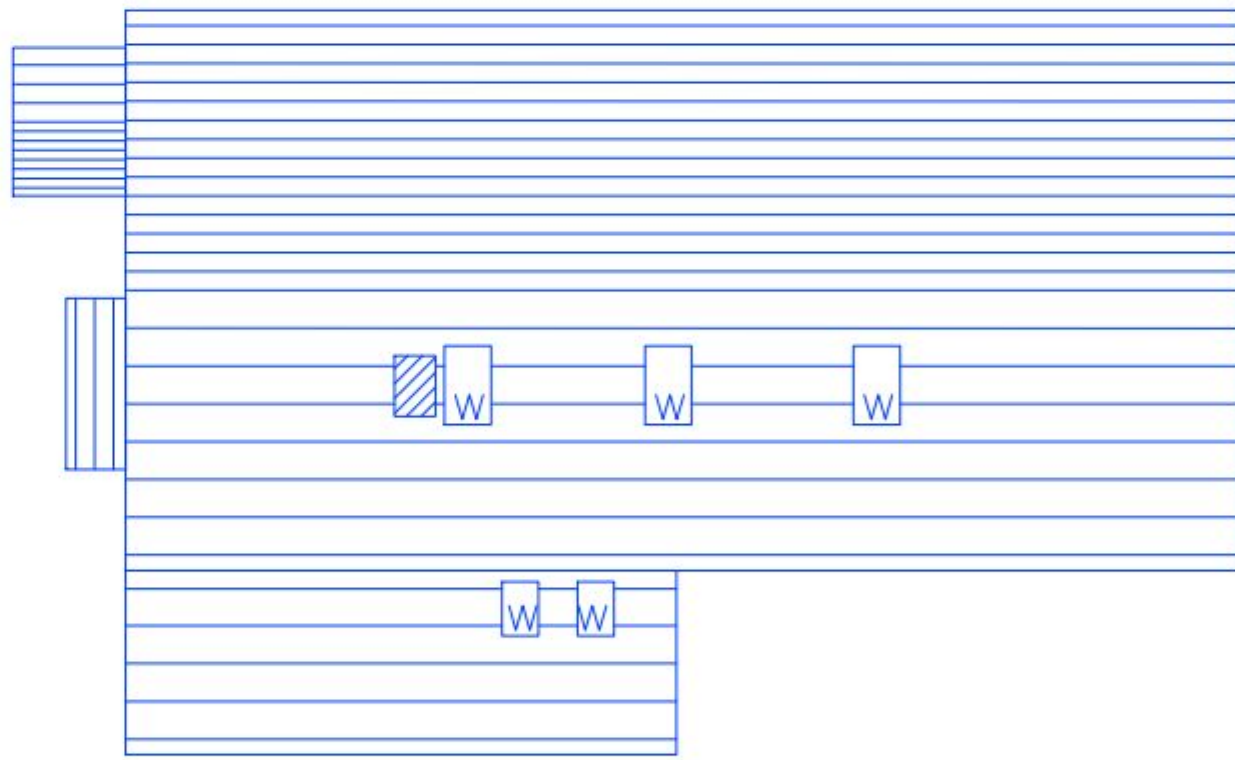

Proposed Roof Plan @ 1:100

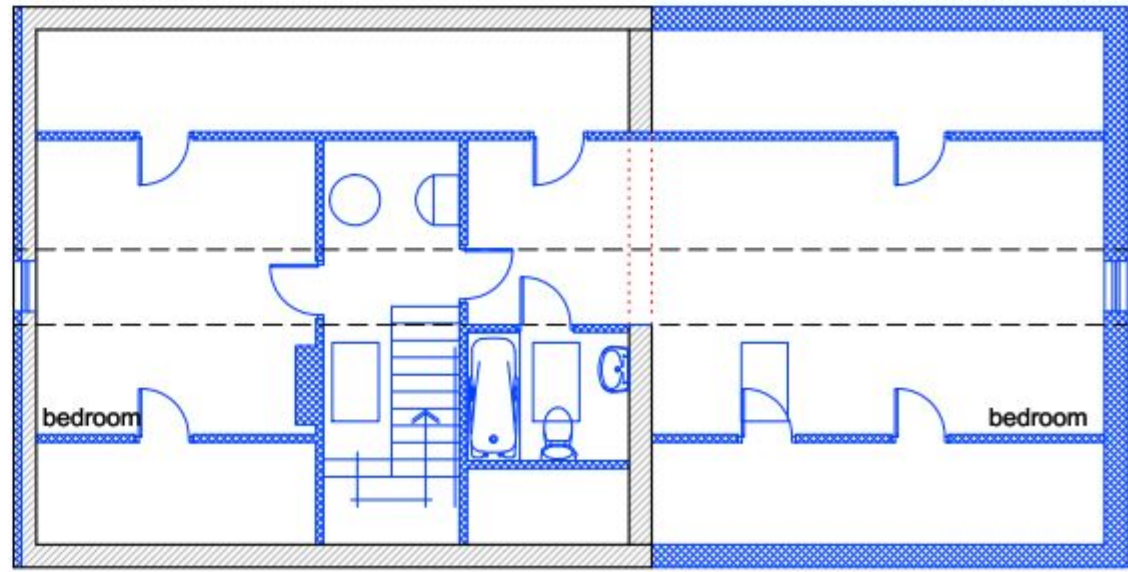

Proposed Attic Floor Plan @ 1:100




Existing West Elevation @ 1:100



Existing North Elevation @ 1:100



Existing East Elevation @ 1:100

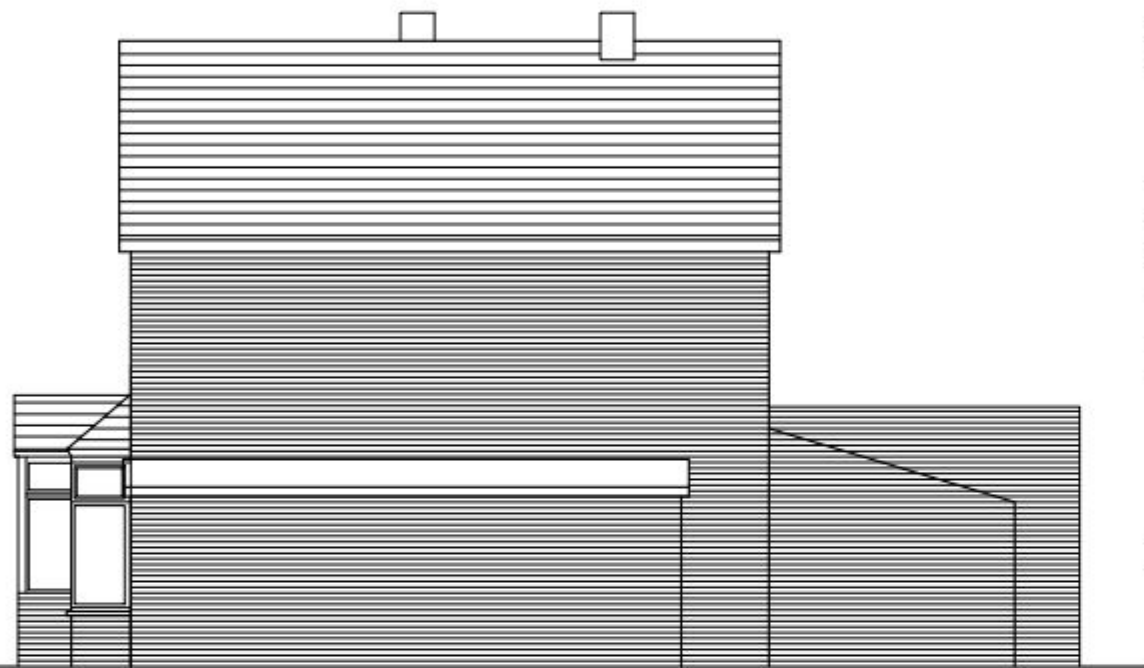

Existing South Elevation @ 1:100



Proposed West Elevation @ 1:100



Proposed North Elevation @ 1:100



Proposed East Elevation @ 1:100




Proposed South Elevation @ 1:100



Proposed Site Location @ 1:1250

© Crown Copyright 2013. All rights reserved. Licence number 100020449

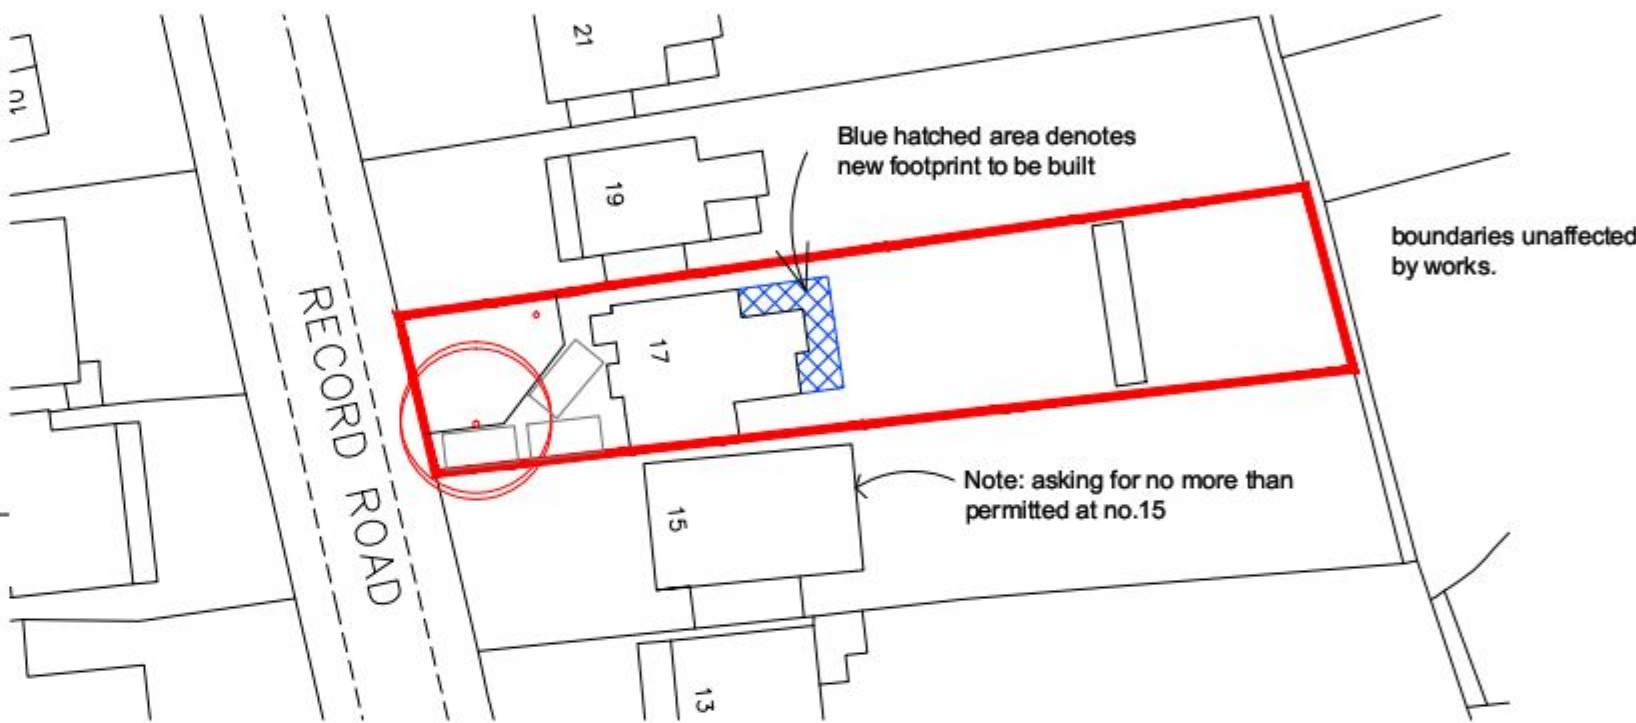

Proposed Block Plan @ 1:500

© Crown Copyright 2008. All rights reserved. Licence number 100020449

NOTES:
Dimensions to be checked on site before commencing work. Any discrepancies shall be reported to the architect immediately.
Do not scale from these drawings except for planning purposes. Use figured dimensions only.
Where applicable this drawing is to be read in conjunction with other consultants' drawings.
All drawings to be read in conjunction with specification and all other drawings including structural engineer and mechanical and electrical drawings / specification



REV	DATE	AMENDMENT	DRAWN

hd
architects
www.hdarchitects.co.uk mail@hdarchitects.co.uk

Helyer Davies Architects Ltd
1 The Old Flour Mill,
Ensworth, PO10 7BT
01243 370 715

CLIENT
Mrs Julie Baron

PROJECT
17 Record Road,
Ensworth,
Hampshire,

DRAWING
Existing and Proposed

SCALE
as noted

DATE 14.11.12 DRAWN MH
DRAWING NUMBER 12132/01 REVISION D