



NOTES:
This drawing has been produced solely for PLANNING/DESIGN.
Do not Scale from this Drawing except for planning purposes.
This drawing is the copyright of MF Designs Ltd.

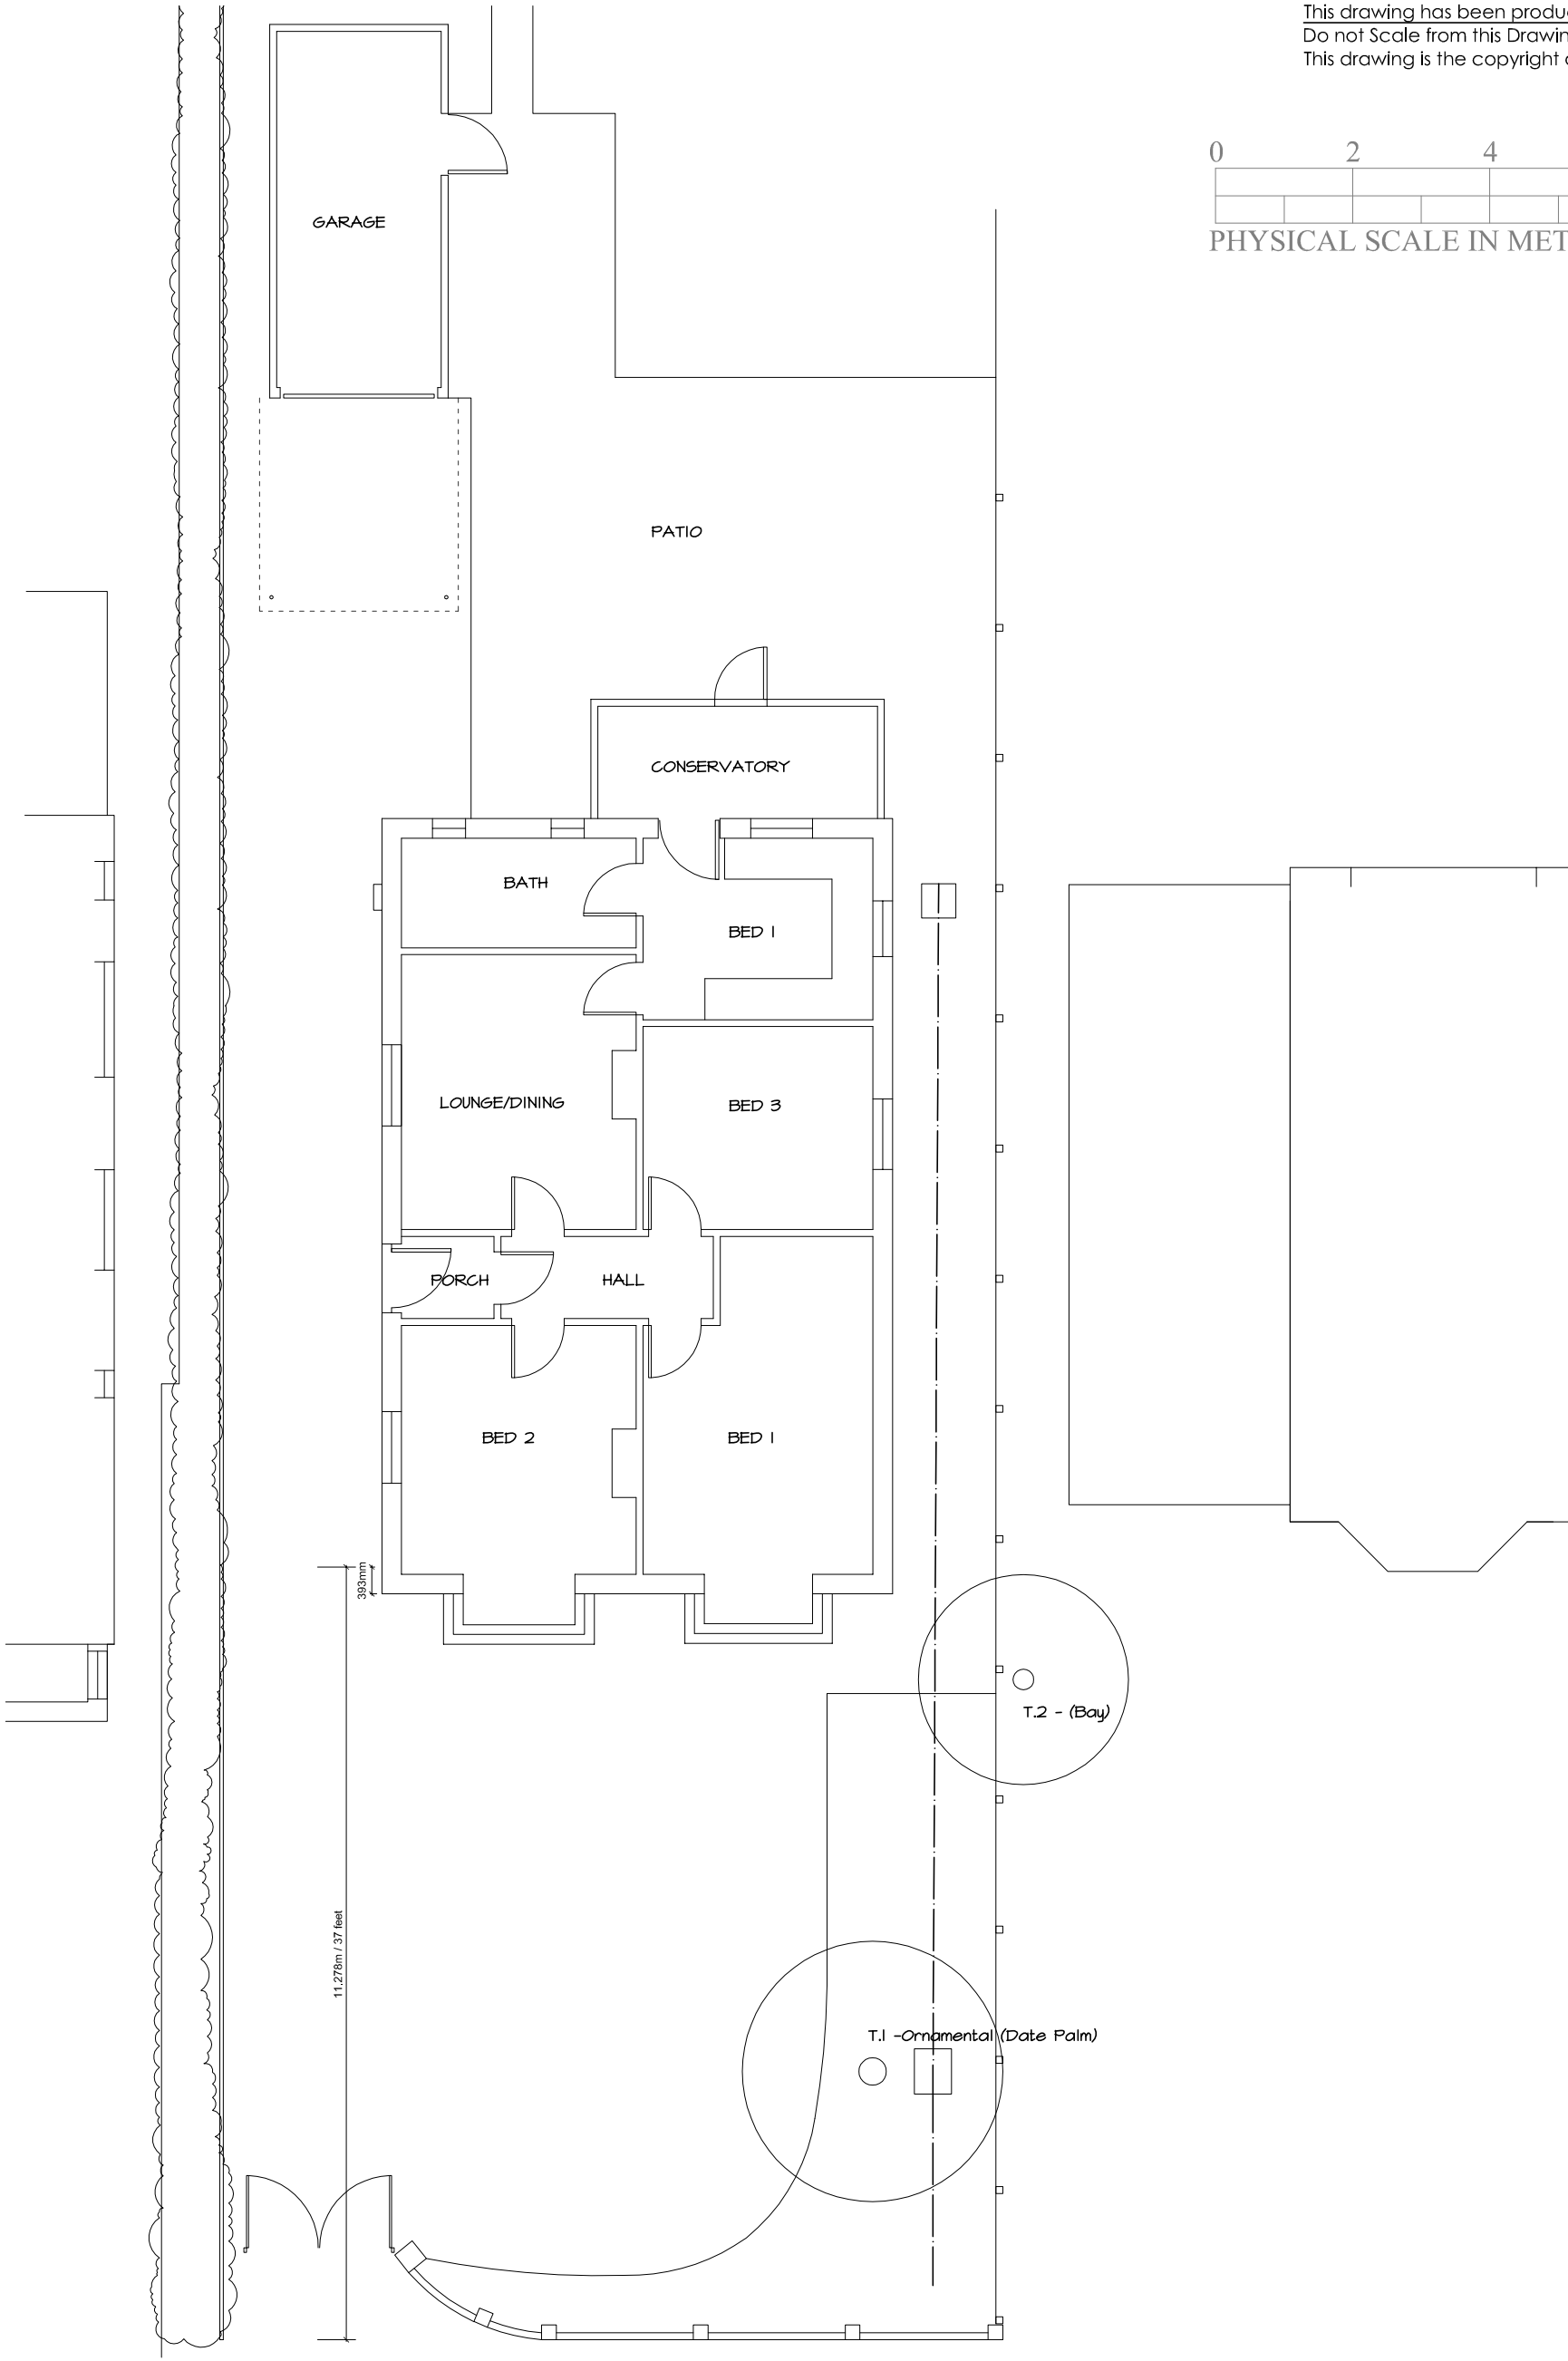

Existing Floor Plan

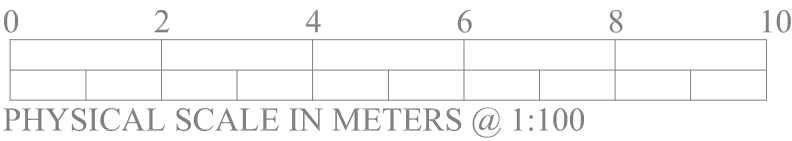

EXISTING SURVEY - PLANS
7 Beach Road, Emsworth. PO10 7JS

mf designs ltd
Chartered Architects



52 King Street • Emsworth • Hampshire • PO10 7AZ
Director: Martin Farrer RIBA • Co Registration No.4507379

U/f 01243 377766
e admin@mfdesigns.org.uk

Date: Dec 2012
Scale: 1:100

Job No: 3059
Drg No: 100