


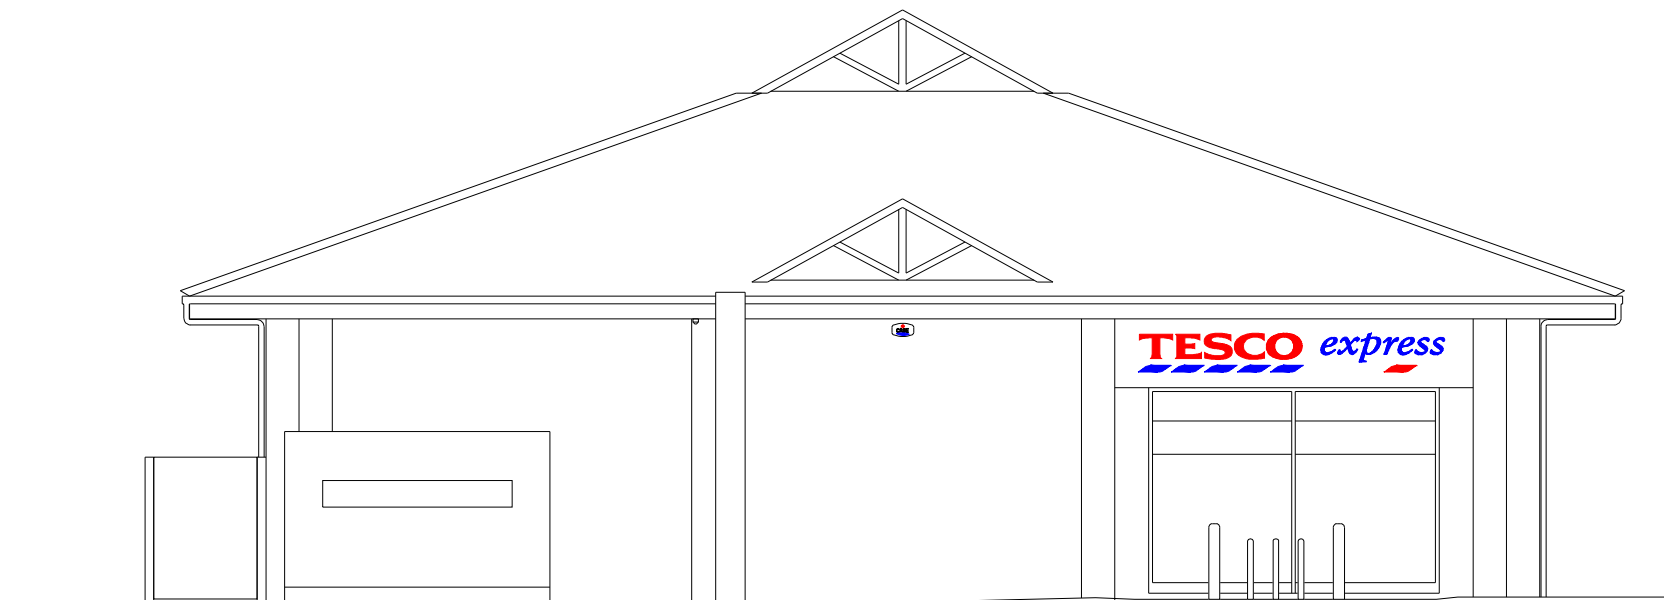


FRONT ELEVATION


BUS STOP



LEFT ELEVATION

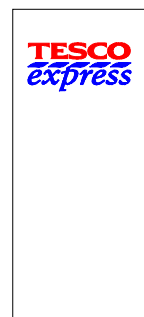

GANTRY

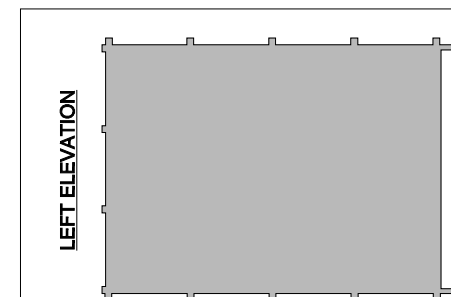

LEFT ELEVATION

FRONT ELEVATION

REV.	AMENDMENTS	DATE	REV.	AMENDMENTS	DATE	DRAWING NO. 2609elev##.dgn	PROJECT 2609	 TESCO STORES LIMITED EXPRESS GROUP P.O. BOX 400, CIRRUS BUILDING, SHIRE PARK WELWYN GARDEN CITY, HERTS. AL7 1AB TELEPHONE : 01707 395150 THE COPYRIGHT AND ALL OTHER RIGHTS IN AND RELATING TO THIS PUBLICATION BELONG TO AND ARE THE SOLE PROPERTY OF TESCO STORES LIMITED. ALL RIGHTS ARE RESERVED. NEITHER THE WHOLE NOR ANY PART OF THIS PUBLICATION MAY BE REPRODUCED OR TRANSMITTED IN ANY FORM OR BY ANY ELECTRONIC OR MECHANICAL MEANS INCLUDING PHOTOCOPYING AND RECORDING OR FROM ANY RETRIEVAL SYSTEM WITHOUT THE PRIOR WRITTEN LICENCE FROM THE OWNER. © 1997 TESCO STORES LIMITED
						PHASE # ISSUE ##	Hayling Island Express	
						SYSTEM ID:		
						SCALE 1:100 @ A3 DATE 06.06.2013	DESCRIPTION EXISTING ELEVATION STANDALONE	
						PLANNER		