




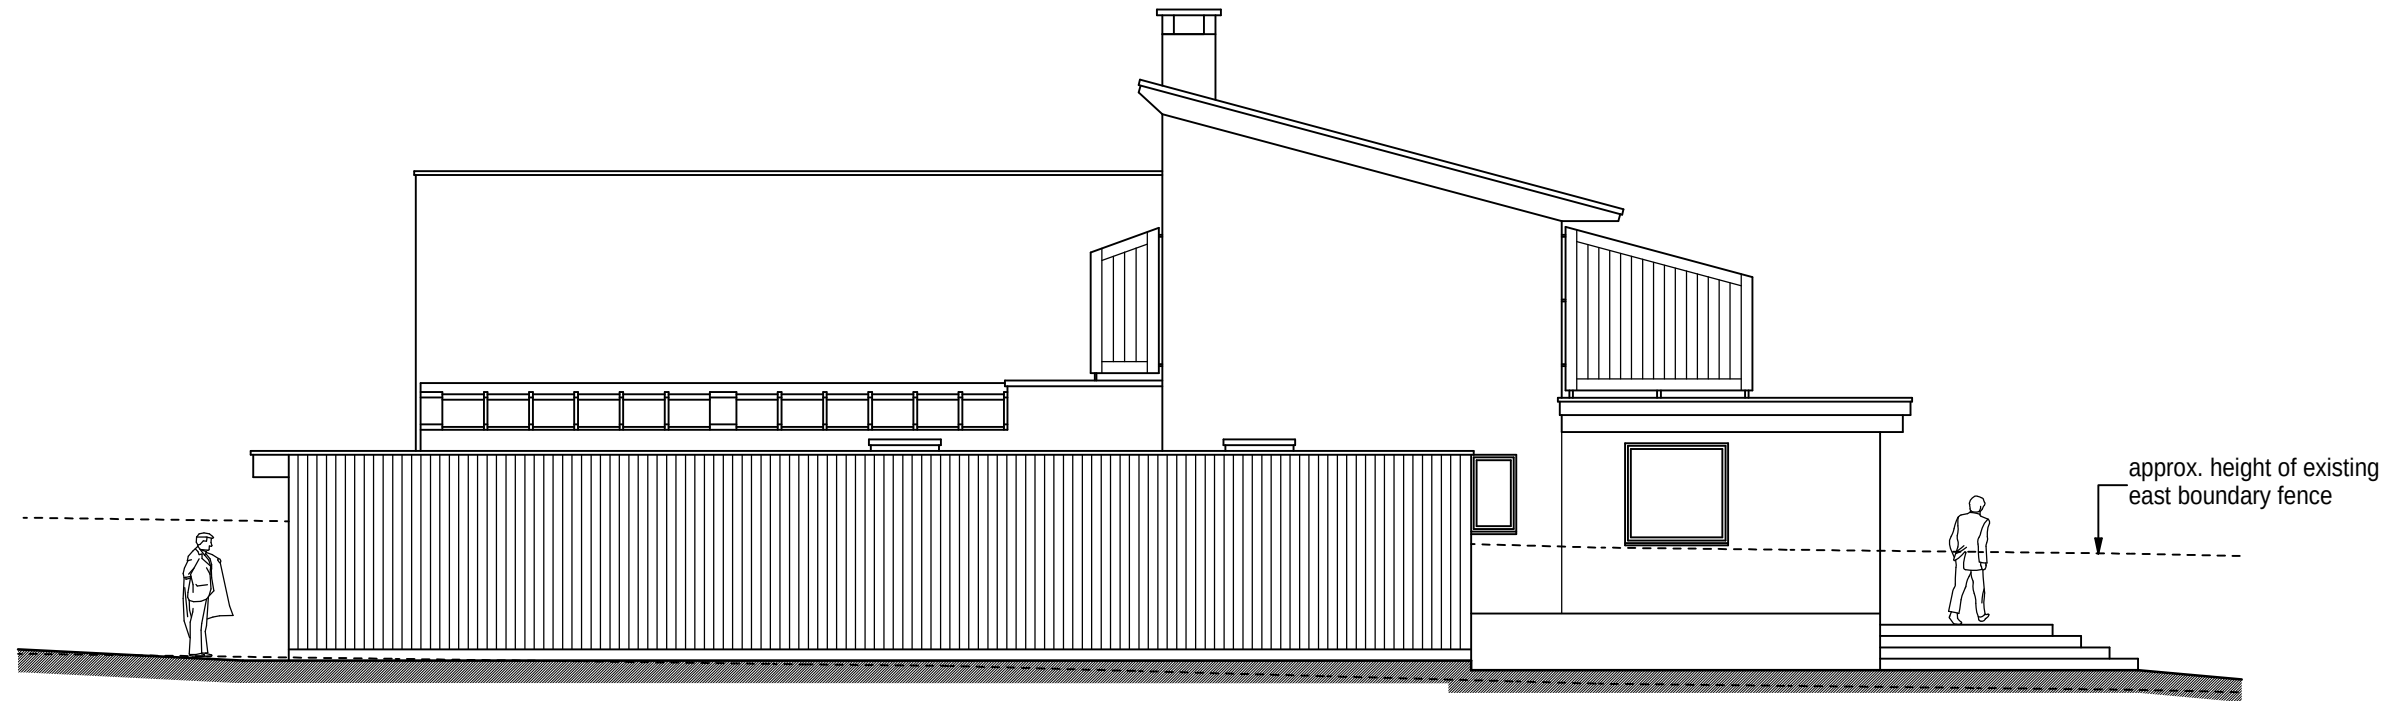

East Elevation

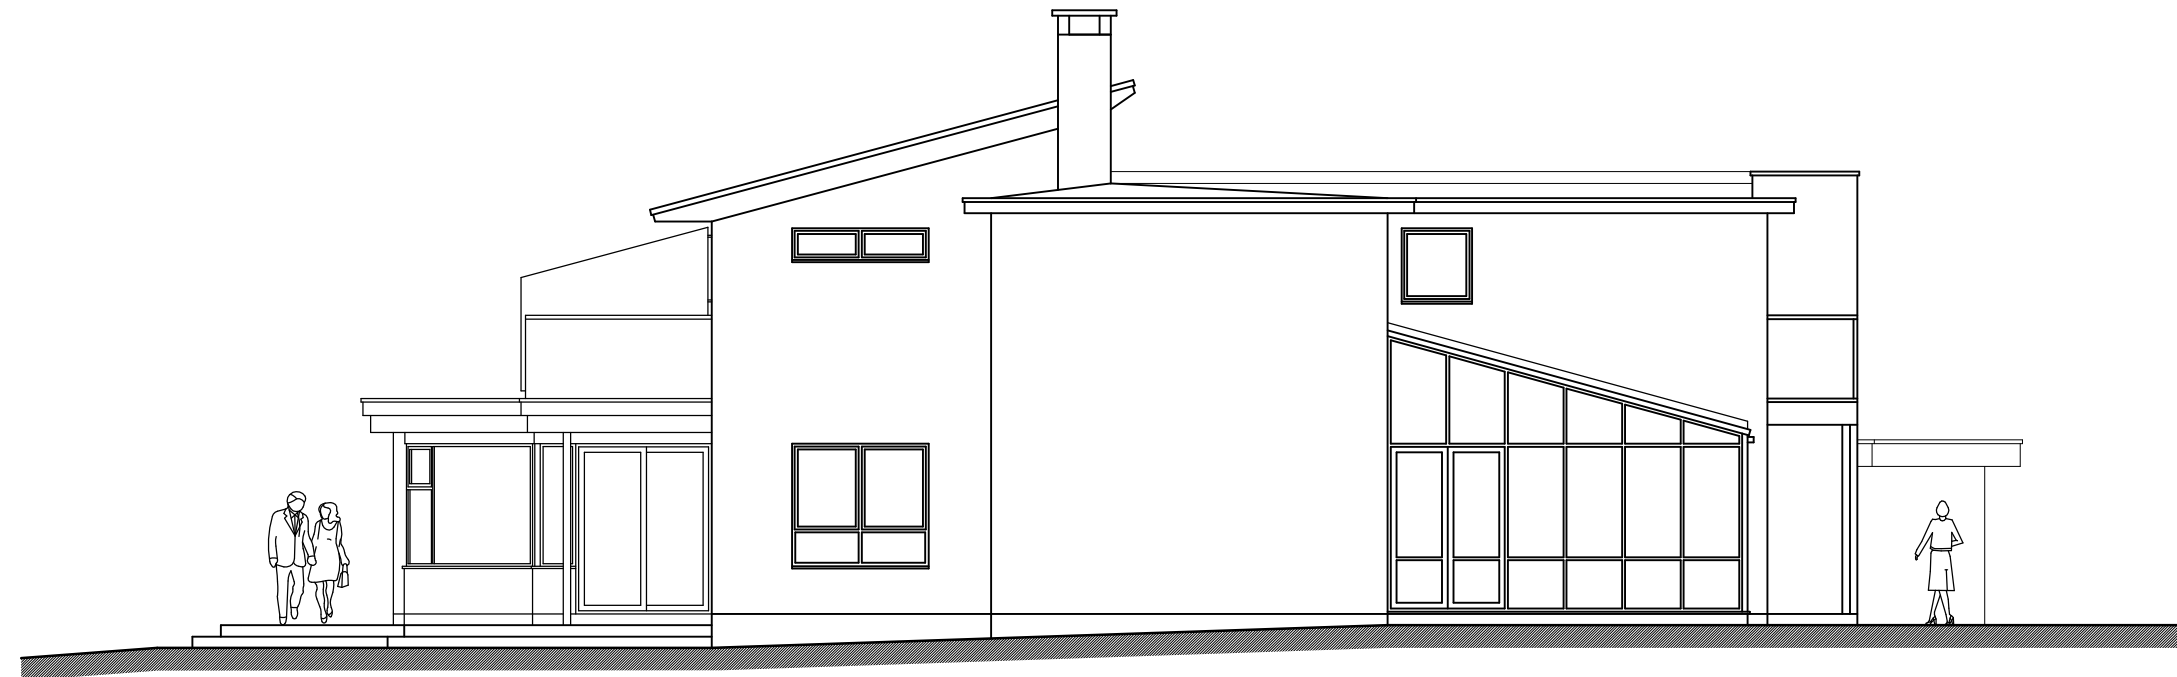

West Elevation

 

B - First floor north facing balcony amended.		26-04-12
A - Design amended to reduce roof height.		13-04-12
revisions		date

This drawing is the copyright of the Architect and must not be reproduced without permission, except by the Local Planning Authority for planning purposes. Figured dimensions to be taken in preference to scaled. Dimensions to be checked on site before work commences. No deviation from this drawing will be permitted without the prior written consent of the Architect. Ground floor slabs, foundations, structure, etc., and all work below ground is shown provisionally and inspection of ground conditions is essential prior to work commencing. Reassessment is essential when the ground conditions are apparent and redesign may be necessary in the light of soil conditions found. The responsibility for establishing the soil and subsoil conditions rests with the Contractor.	drawing	<table><tr><th>drawing no.</th><th>rev.</th><th>date</th><th>scale(s)</th><th>sheet size</th></tr><tr><td>2911/205</td><td>B</td><td>JAN 2012</td><td>1:100</td><td>A3</td></tr></table>			drawing no.	rev.	date	scale(s)	sheet size	2911/205	B	JAN 2012	1:100	A3					
	drawing no.	rev.	date	scale(s)	sheet size														
	2911/205	B	JAN 2012	1:100	A3														
	PROPOSED EAST & WEST ELEVATIONS																		
	client																		
MR & MRS LINES																			
project	<table><tr><td colspan="5">PROPOSED REPLACEMENT DWELLING</td></tr><tr><td colspan="5">5 WARREN CLOSE, HAYLING ISLAND</td></tr><tr><td colspan="5">HAMPSHIRE PO11 0HP</td></tr></table>				PROPOSED REPLACEMENT DWELLING					5 WARREN CLOSE, HAYLING ISLAND					HAMPSHIRE PO11 0HP				
PROPOSED REPLACEMENT DWELLING																			
5 WARREN CLOSE, HAYLING ISLAND																			
HAMPSHIRE PO11 0HP																			
<table><tr><td colspan="4">■ Jeffrey Douglas Chartered Architect</td><td></td></tr><tr><td>■ 114 Havant Road</td><td>■ Hayling Island</td><td>■ Hampshire</td><td colspan="2">■ PO11 0LJ</td></tr><tr><td>■ Tel: (023) 9246 8889</td><td colspan="4">■ E-mail: jdo@jeffreydouglas.co.uk</td></tr></table>					■ Jeffrey Douglas Chartered Architect					■ 114 Havant Road	■ Hayling Island	■ Hampshire	■ PO11 0LJ		■ Tel: (023) 9246 8889	■ E-mail: jdo@jeffreydouglas.co.uk			
■ Jeffrey Douglas Chartered Architect																			
■ 114 Havant Road	■ Hayling Island	■ Hampshire	■ PO11 0LJ																
■ Tel: (023) 9246 8889	■ E-mail: jdo@jeffreydouglas.co.uk																		