

NOTES:


Dimensions to be checked on site before commencing work. Any discrepancies shall be reported to the architect immediately.

Do not scale from these drawings except for planning purposes.


Use figured dimensions only.

Where applicable this drawing is to be read in conjunction with other consultants' drawings.


All drawings to be read in conjunction with specification and all other drawings including structural engineer and mechanical and electrical drawings / specification

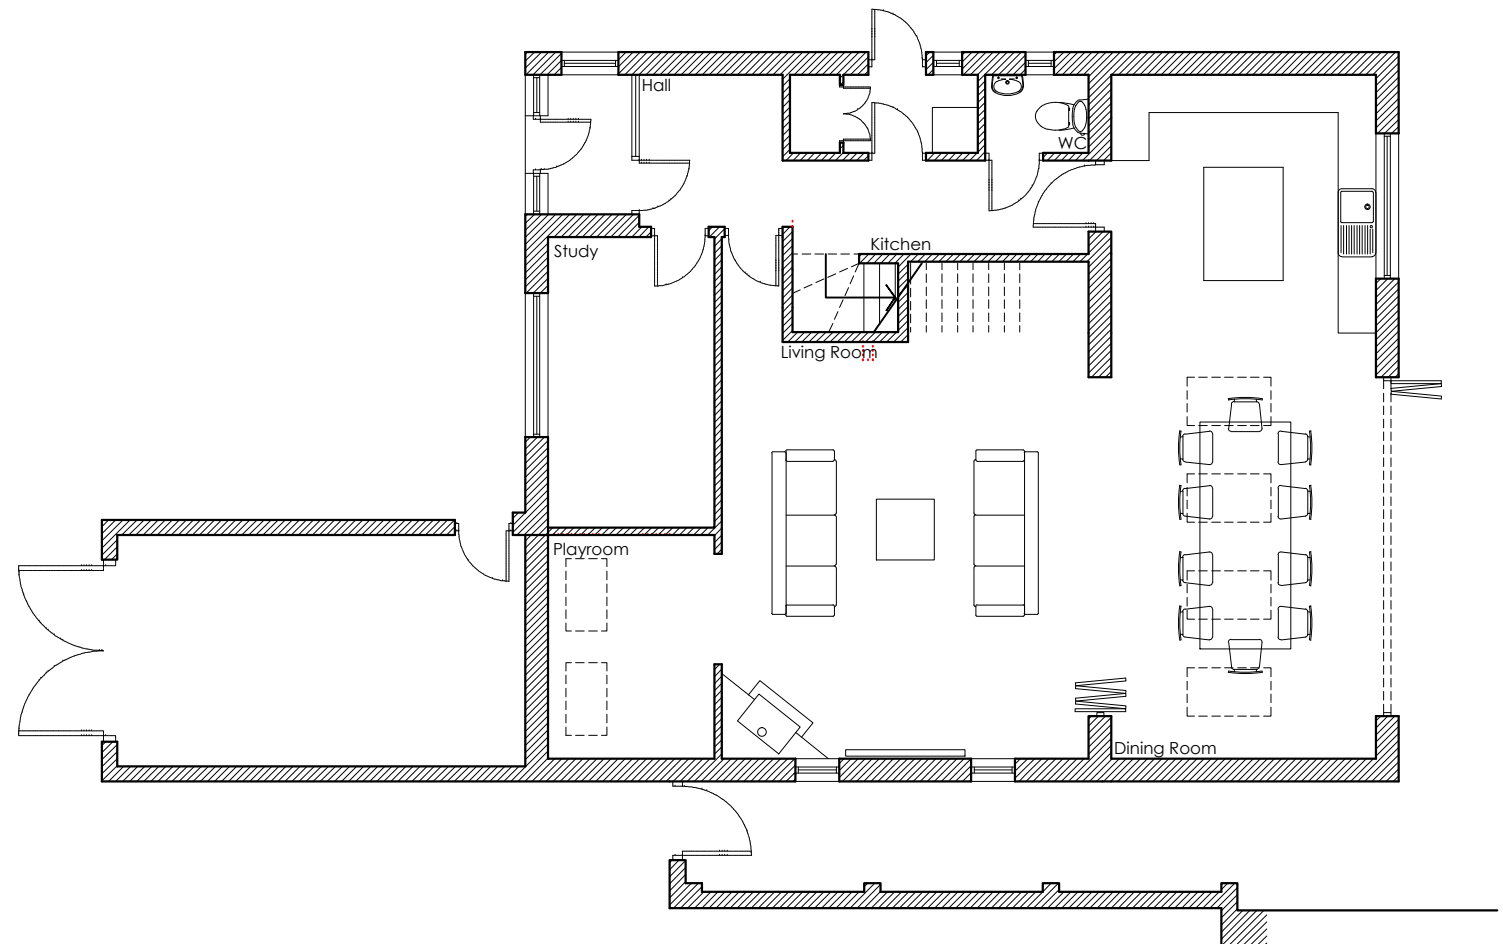

Existing Ground Floor Plan @ 1:100


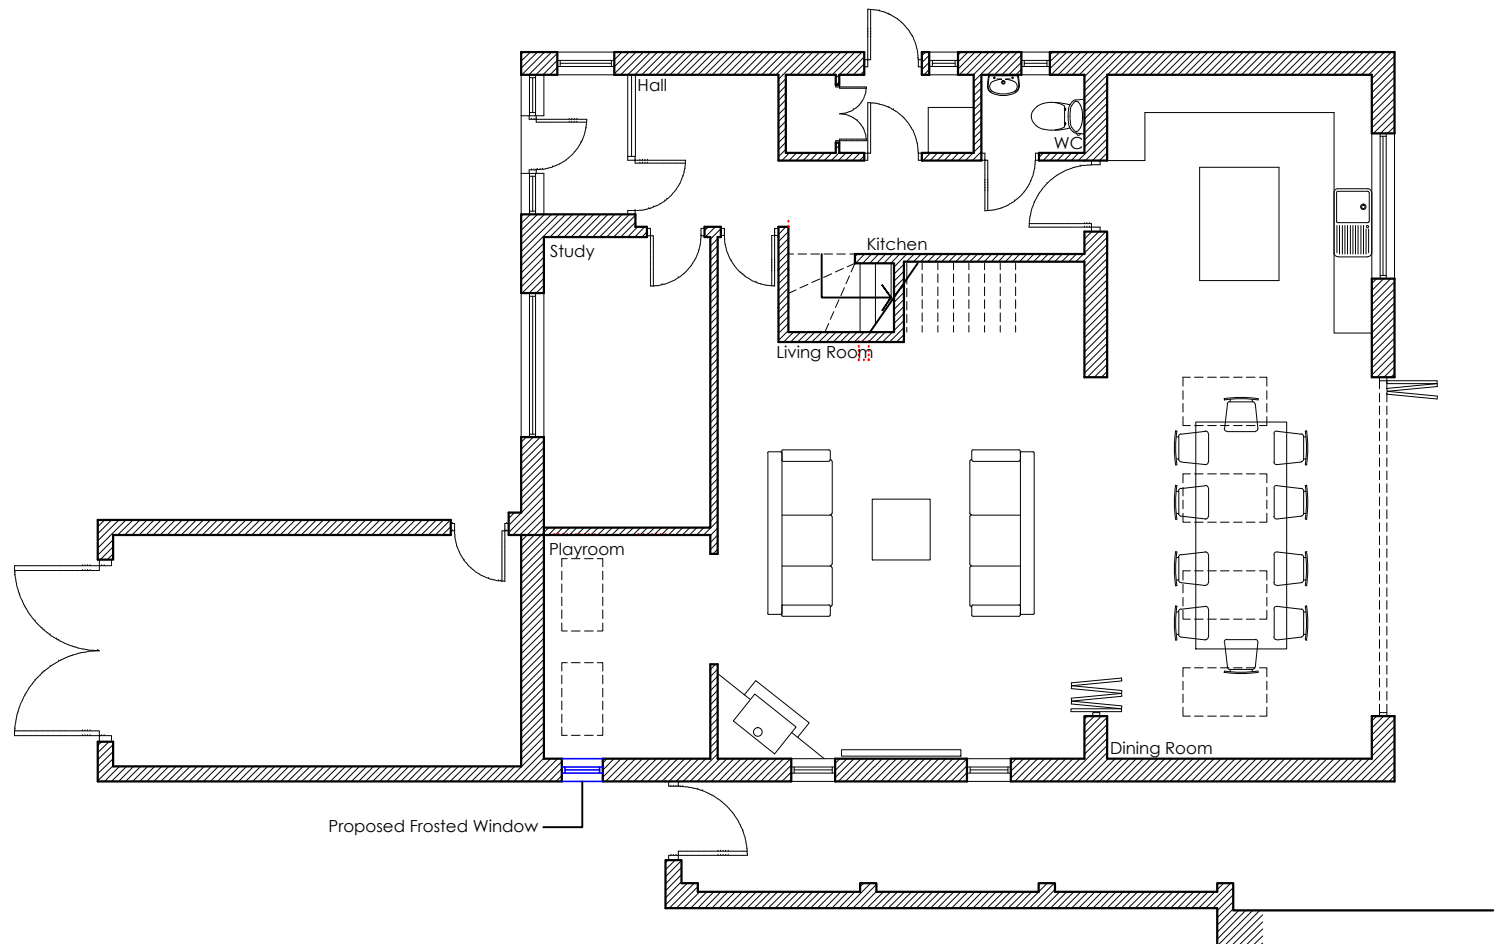


Proposed Ground Floor Plan @ 1:100

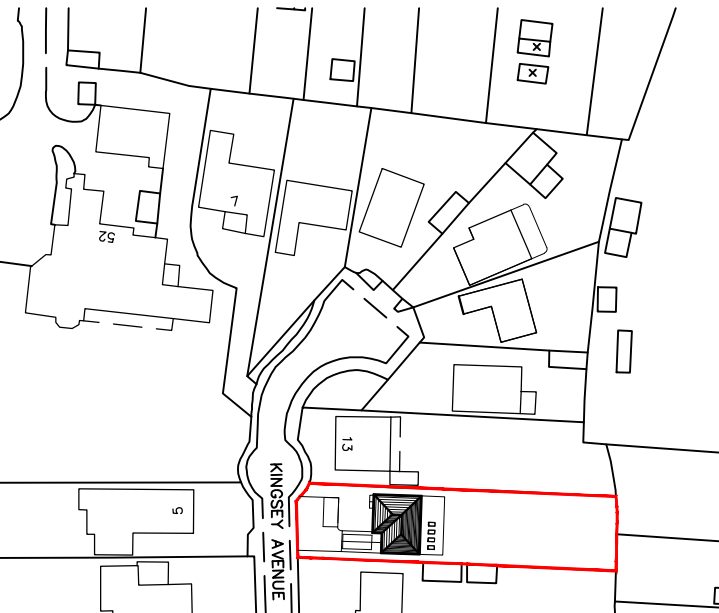


Existing & Proposed Site Location Plan @ 1:1250


© Crown Copyright 2010. All rights reserved. Licence number 100020449
Download Date: 13th December 2011

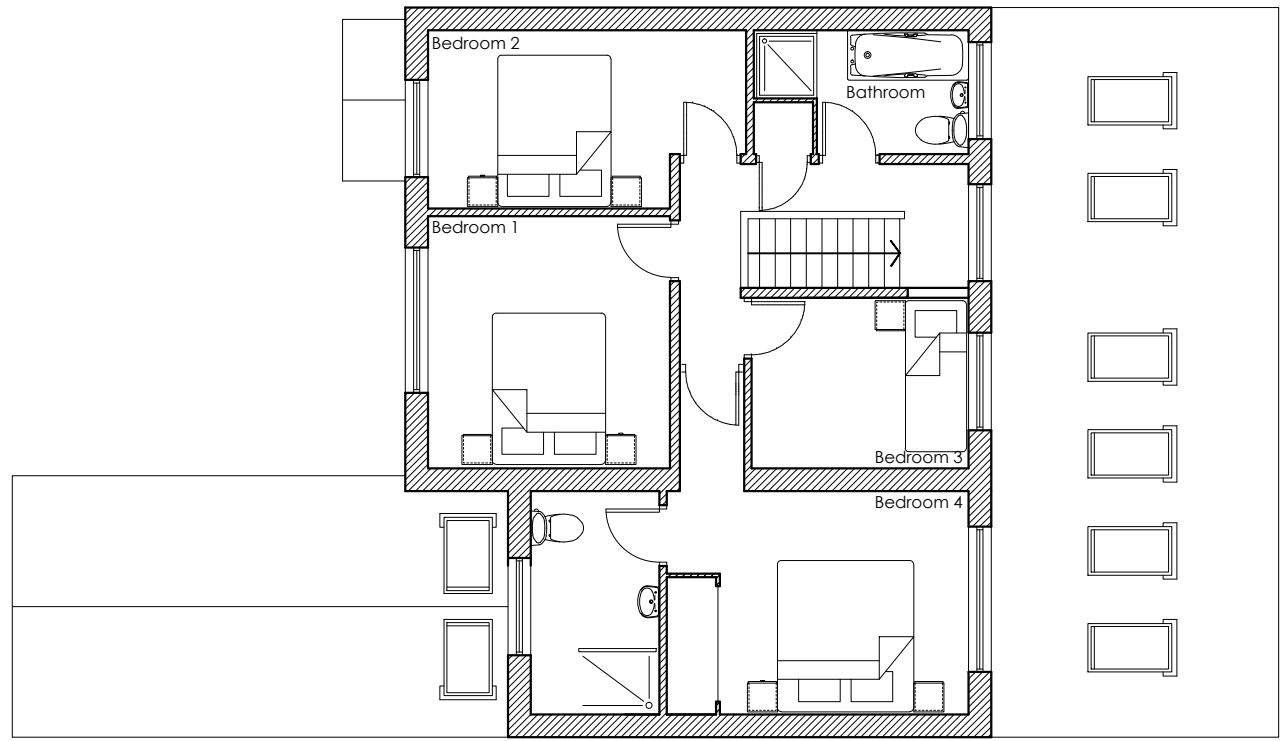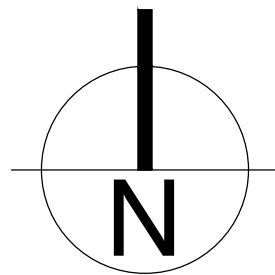

Existing First Floor Plan @ 1:100

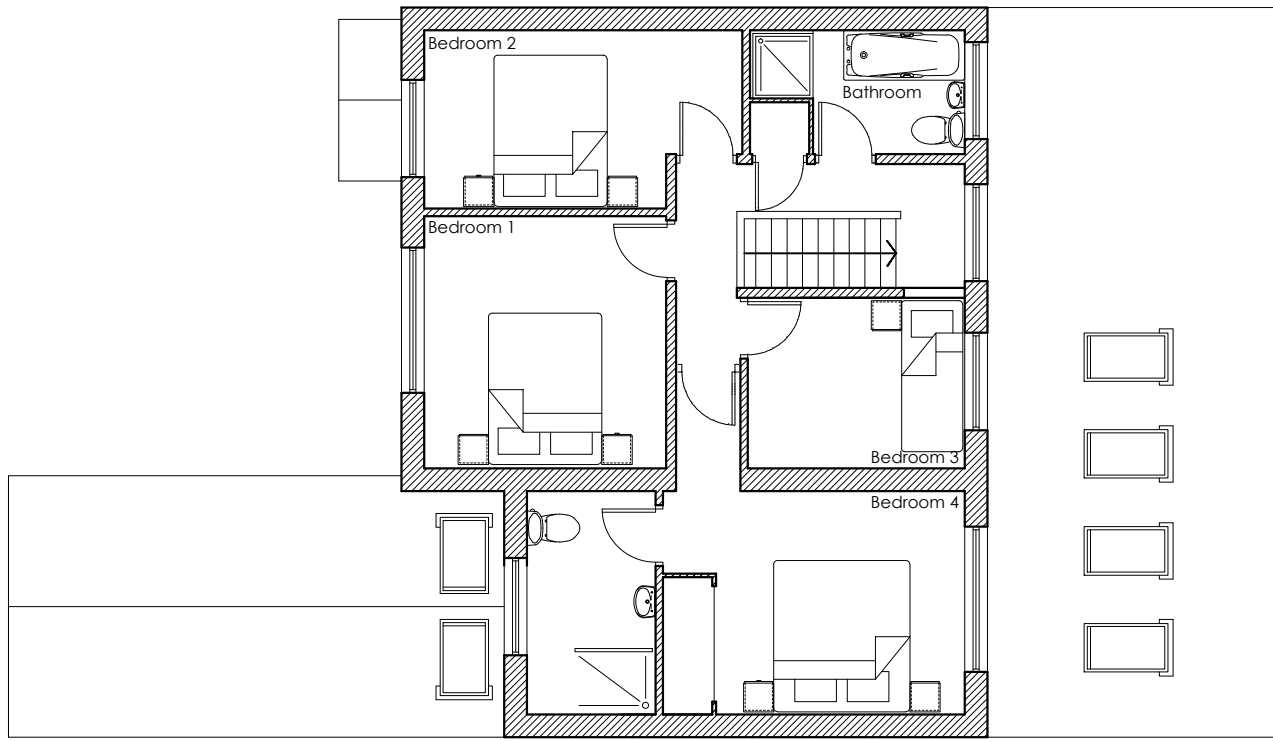


Proposed First Floor Plan @ 1:100

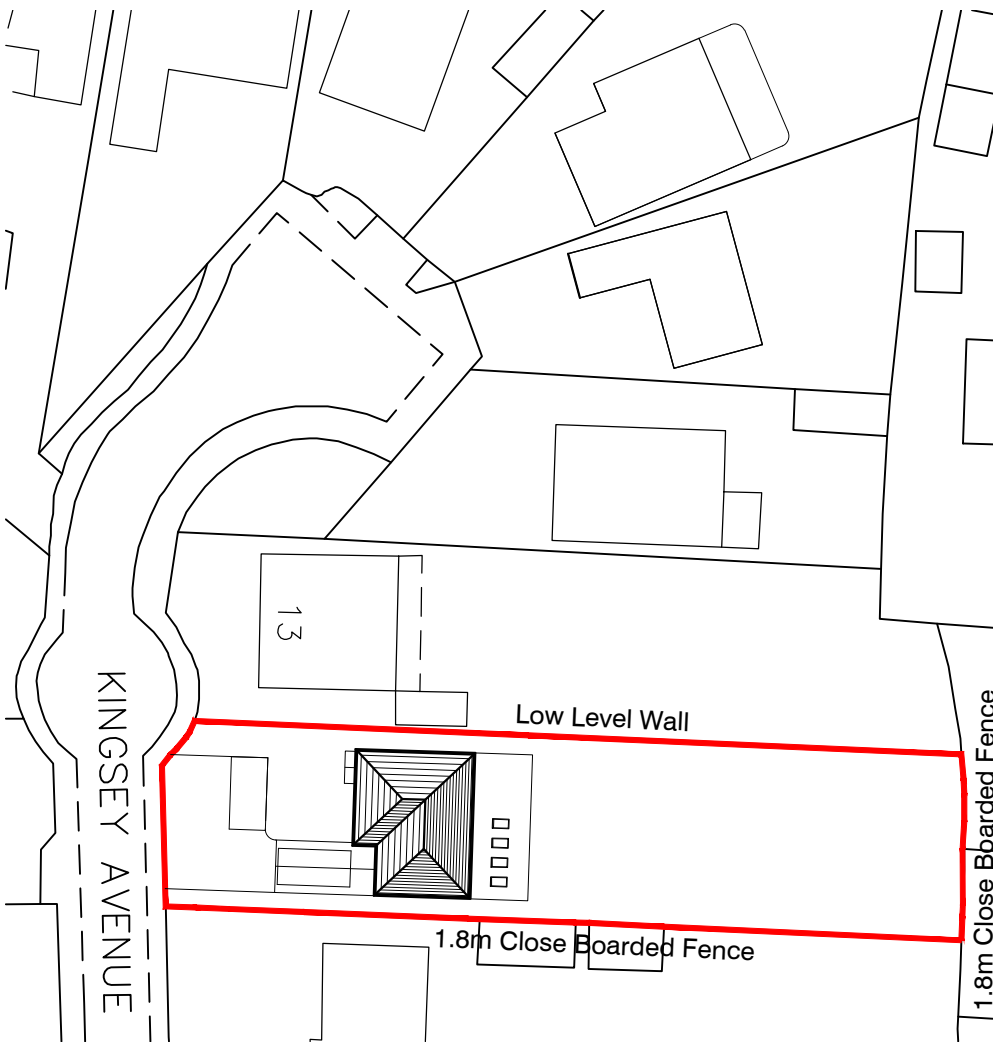


Existing & Proposed Site Block Plan @ 1:500

© Crown Copyright 2010. All rights reserved. Licence number 1000204494
Download Date: 13th December 2011

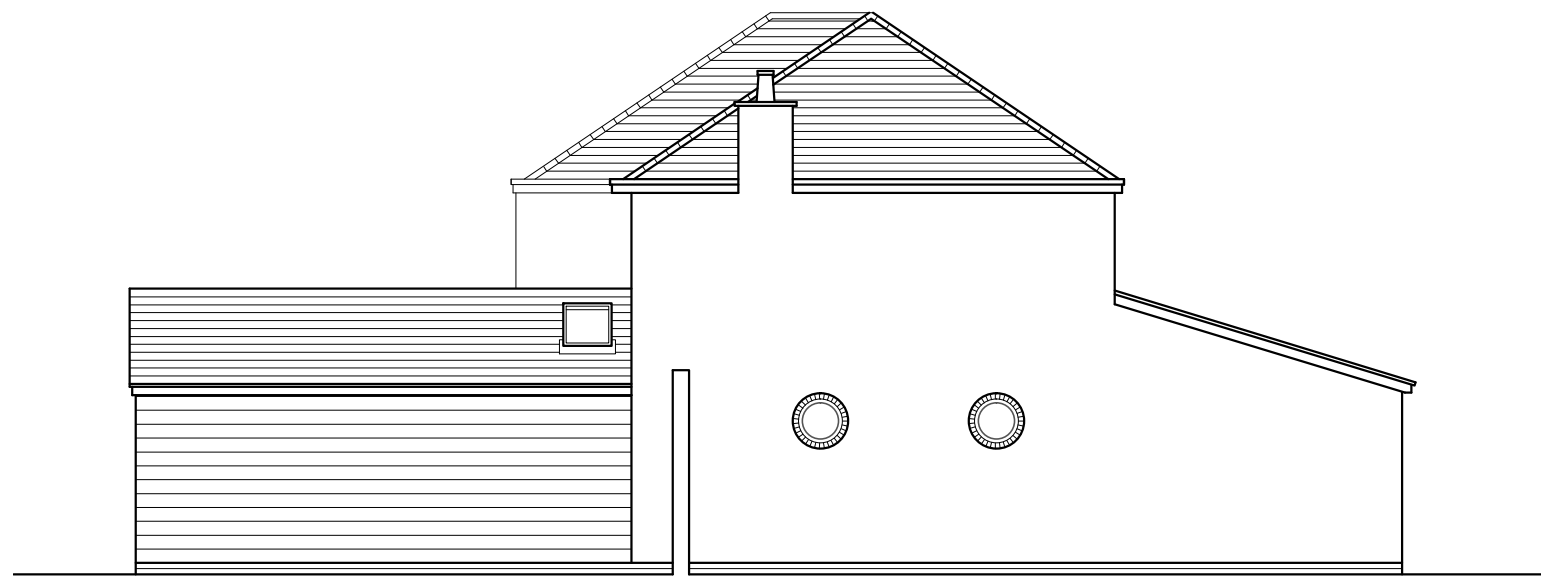

Existing South Elevation @ 1:100

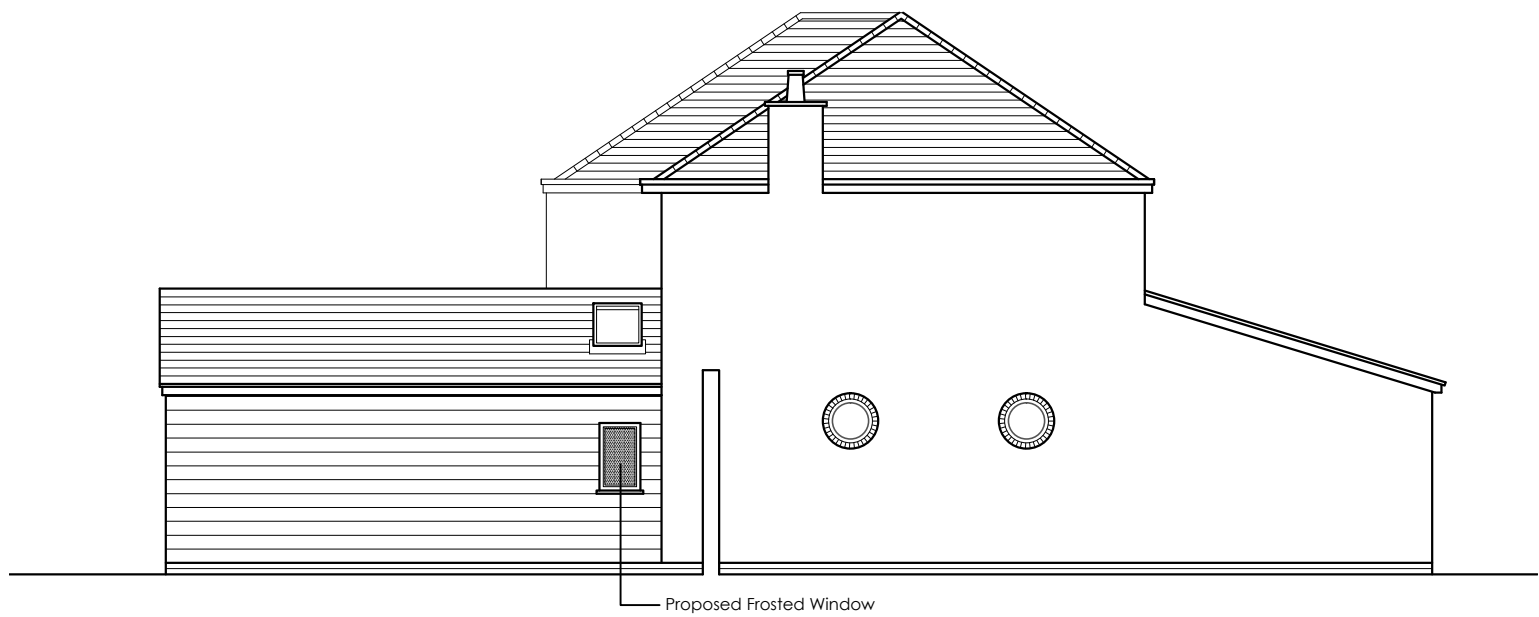

Proposed South Elevation @ 1:100

REV	DATE	AMENDMENT	DRAWN



Helyer Davies Architects Ltd
1 The Old Flour Mill,
Emsworth, PO10 7BT
01243 370 715
www.hdarchitects.co.uk mail@hdarchitects.co.uk

CLIENT
Mr. Ross Down

PROJECT
Proposed Renovation and Extension
14 Kingsey Avenue

DRAWING	SCALE
Existing and Proposed Drawing	Varies

DATE	Dec 2011	DRAWN	TD
DRAWING NUMBER	11173/001	REVISION	-