
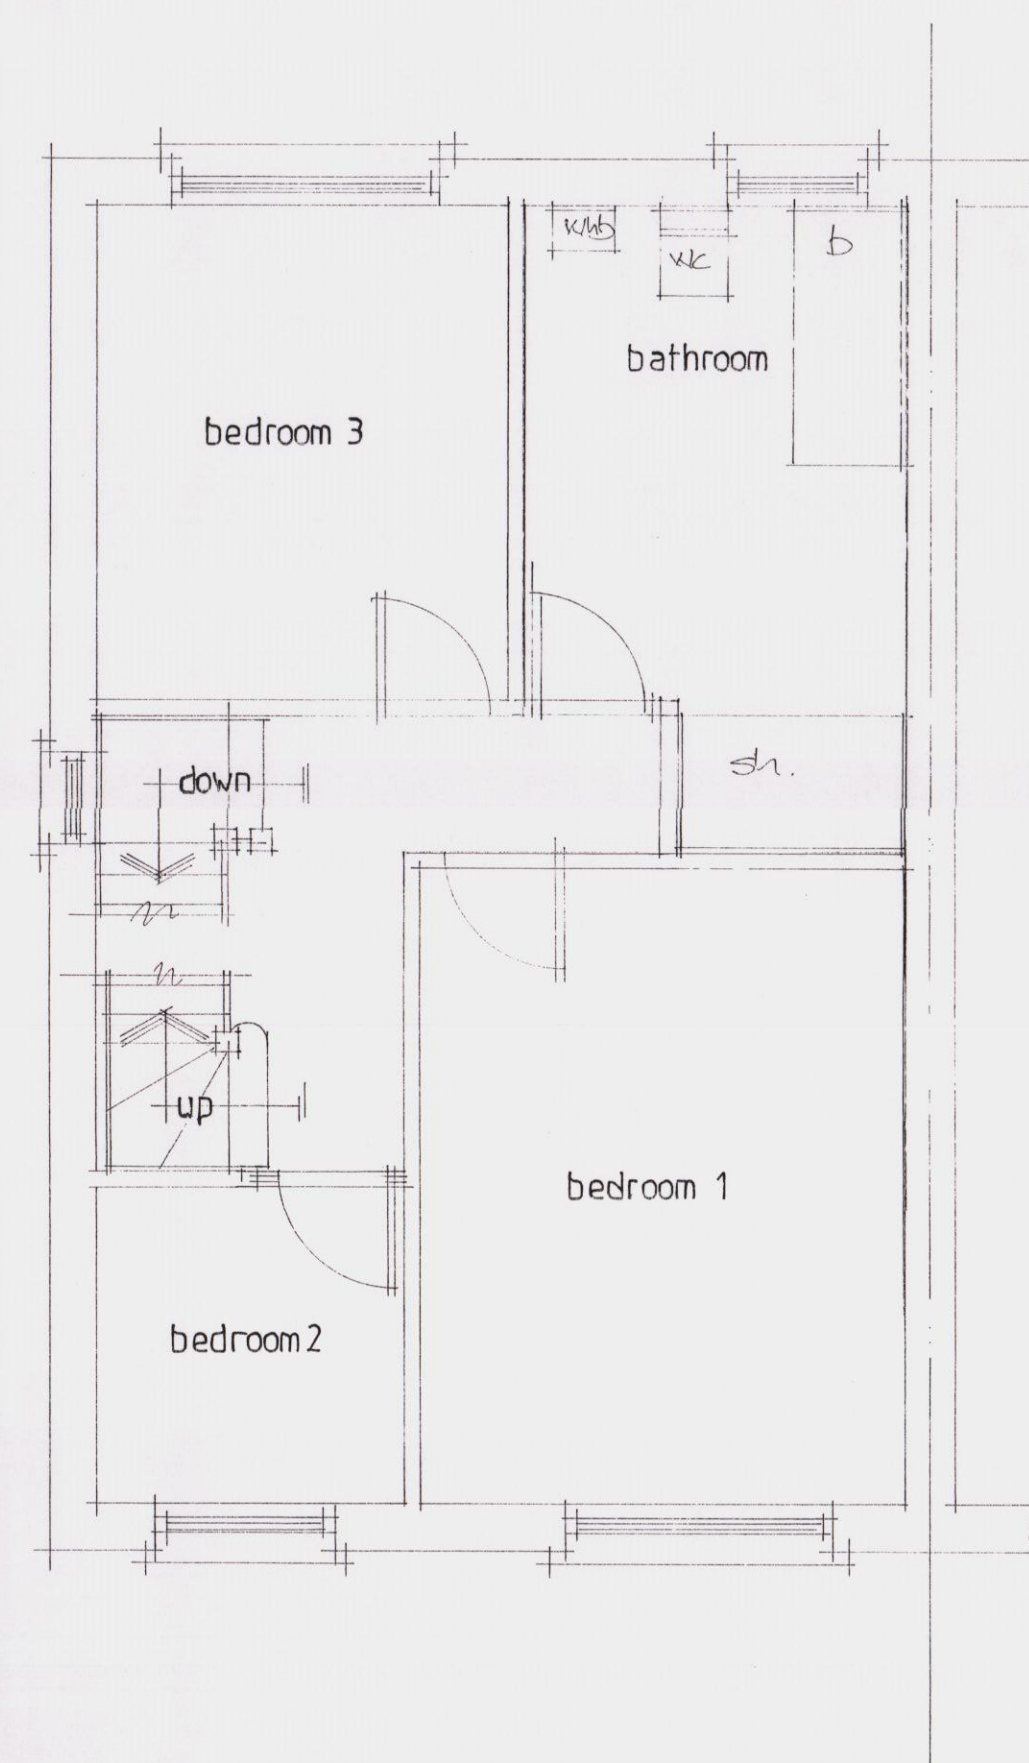
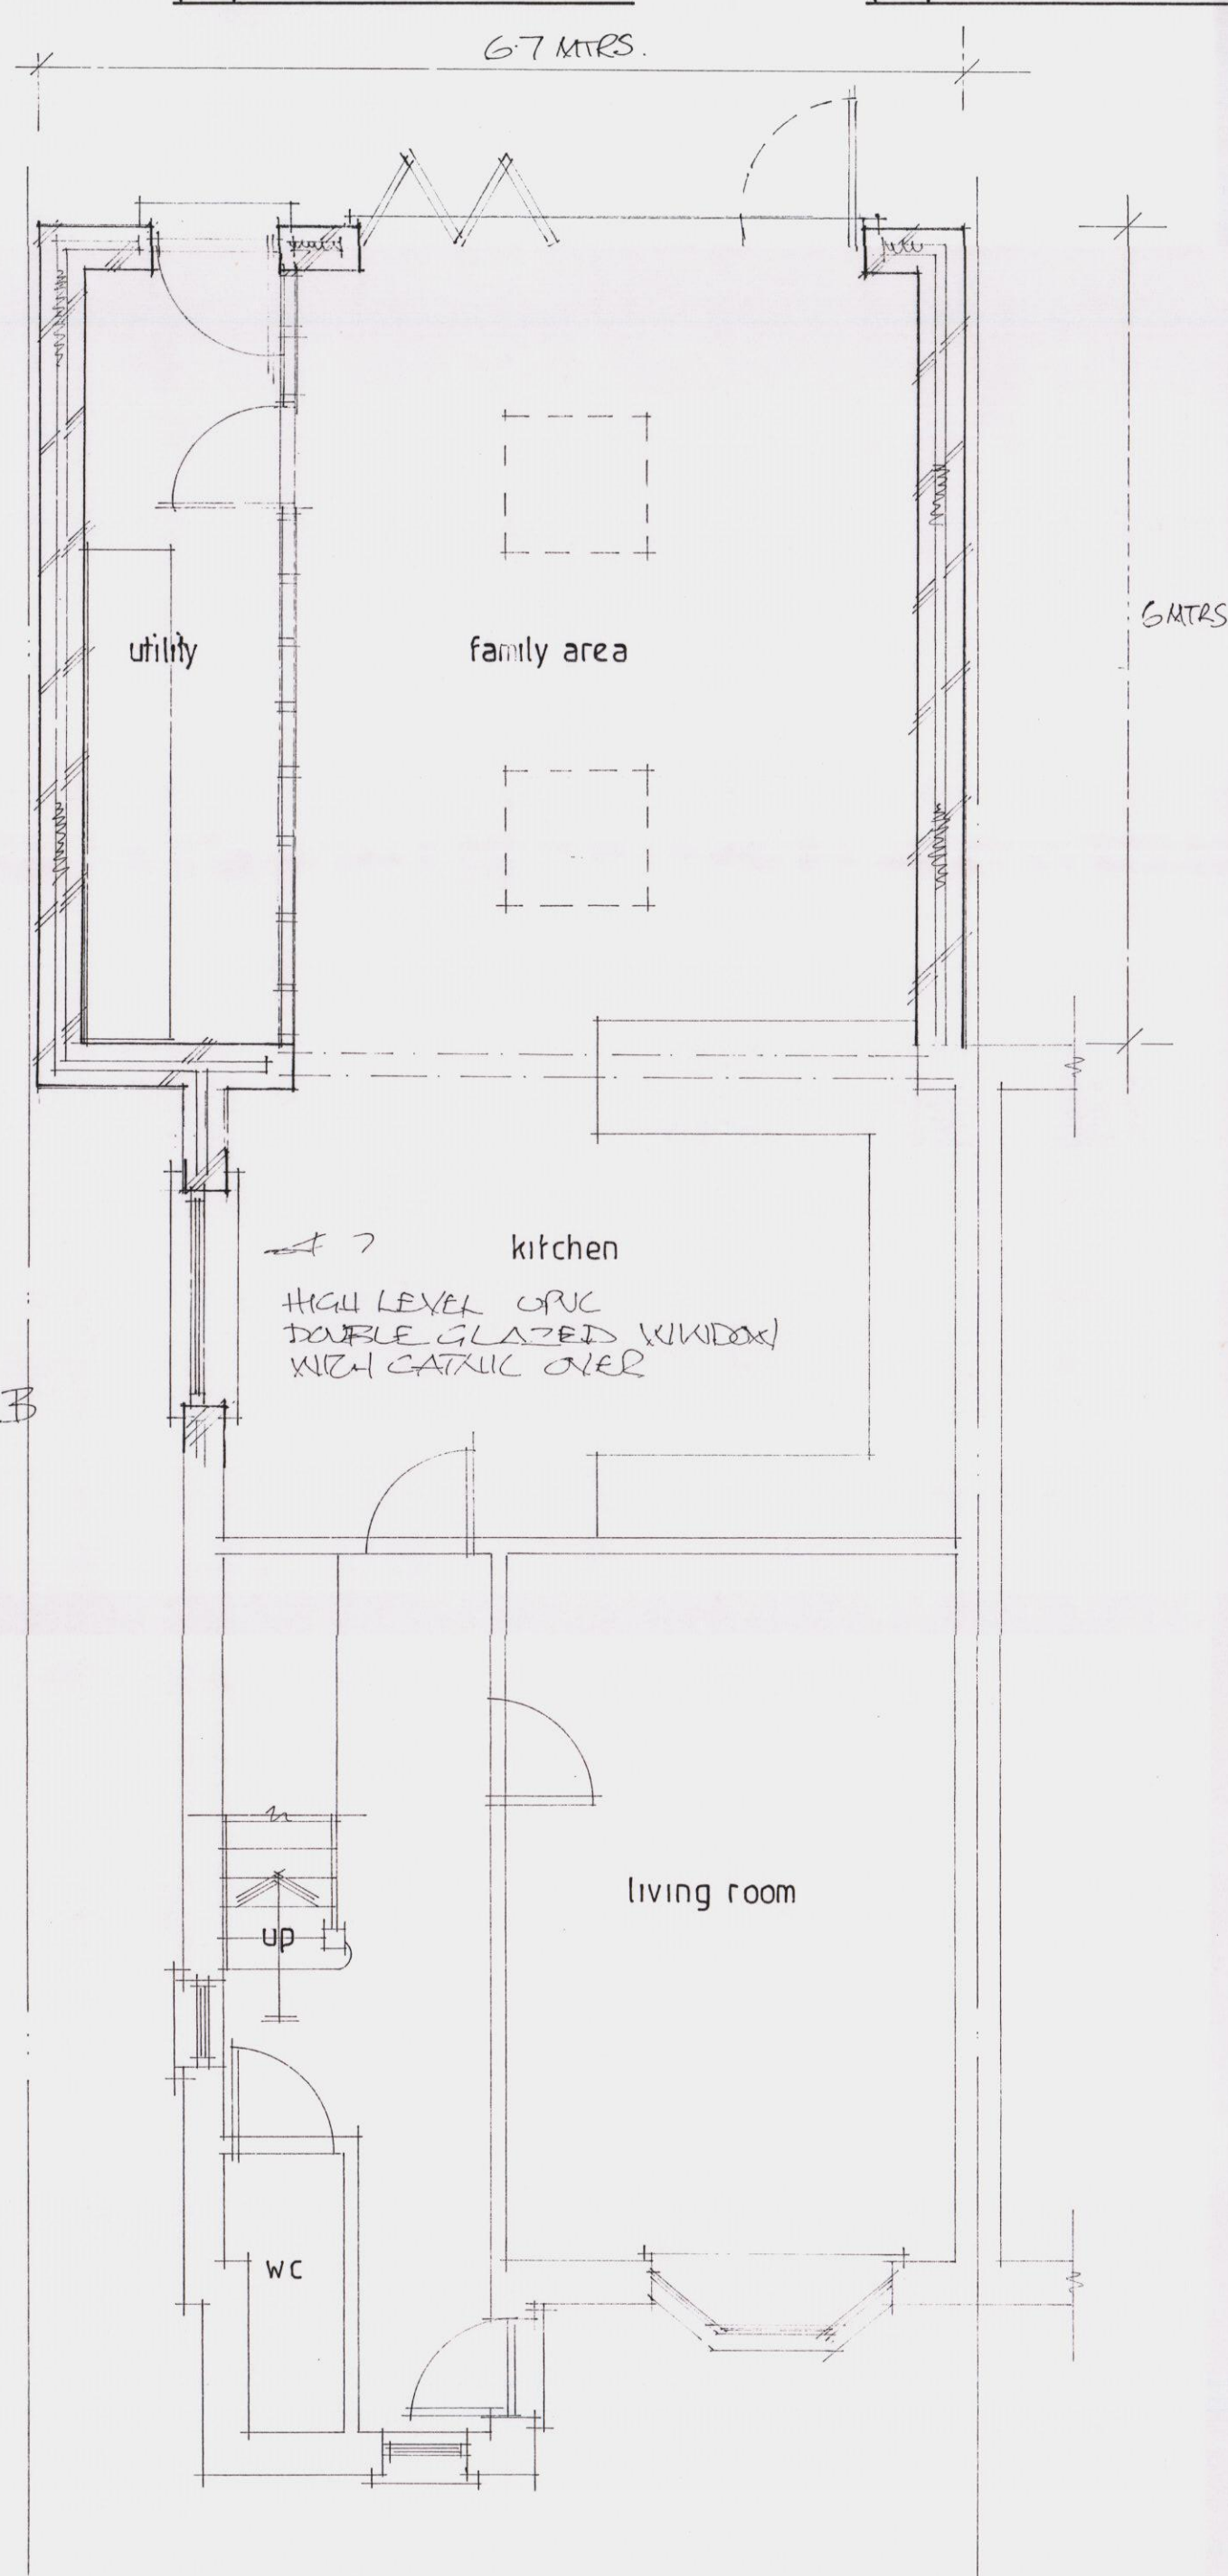
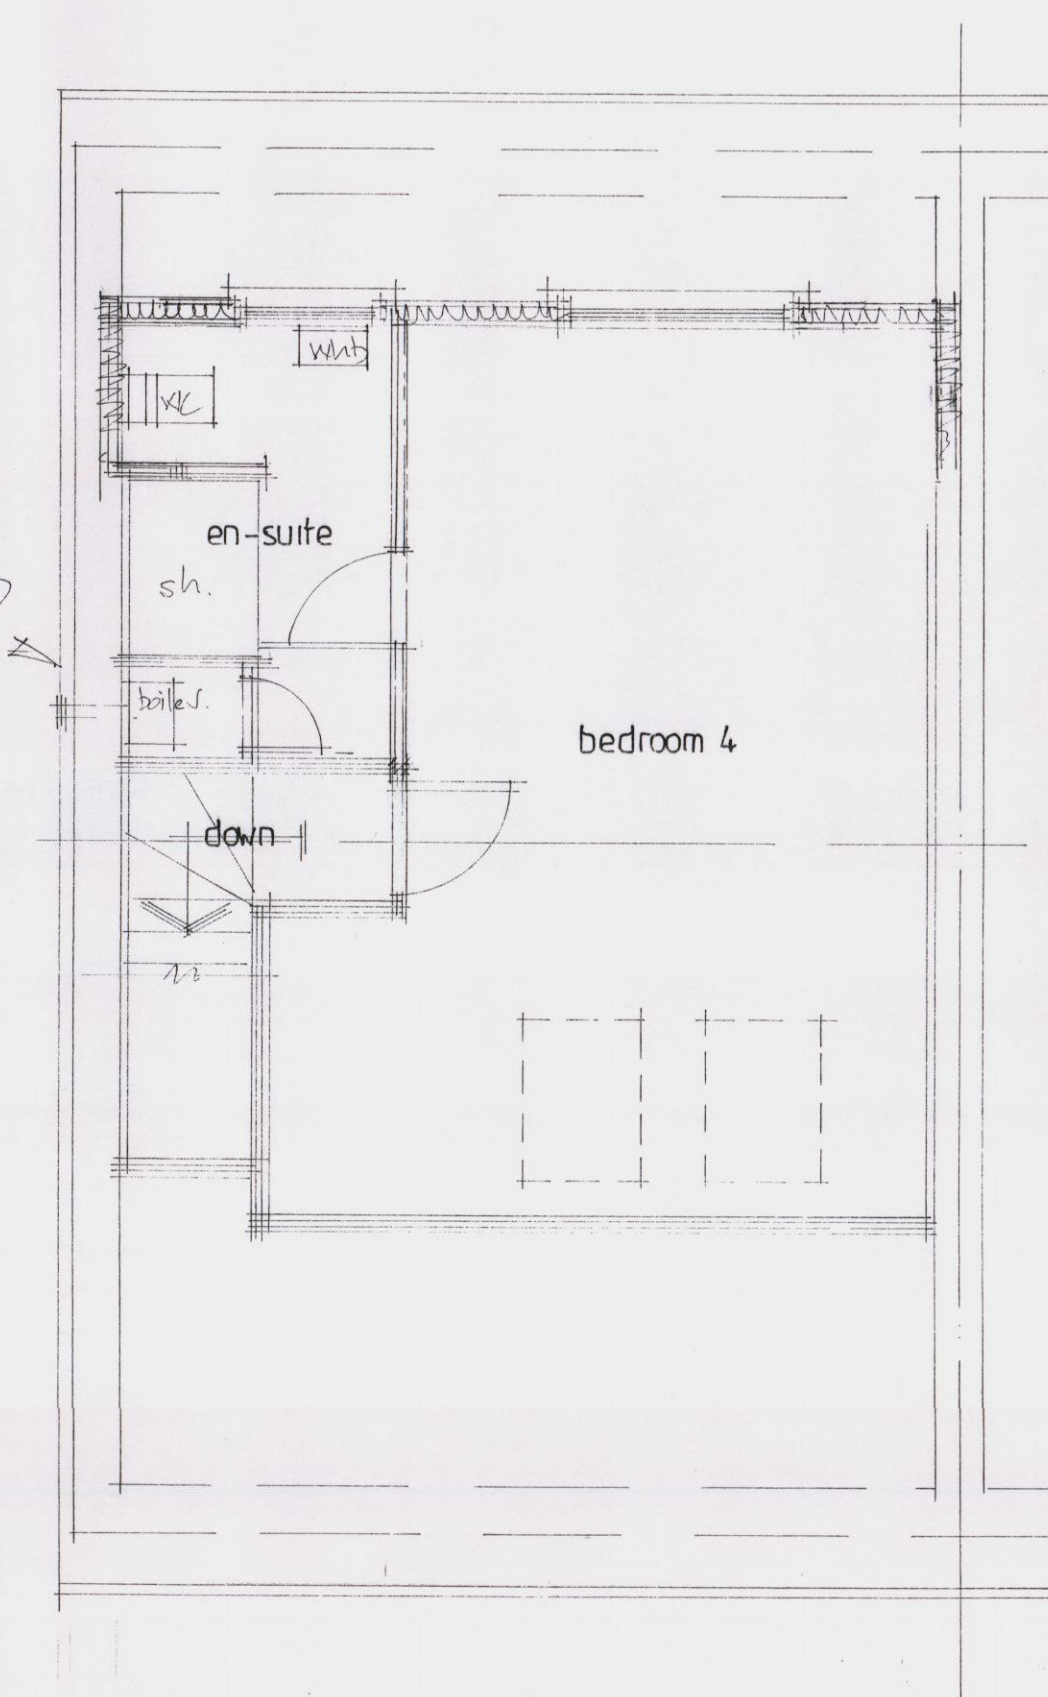
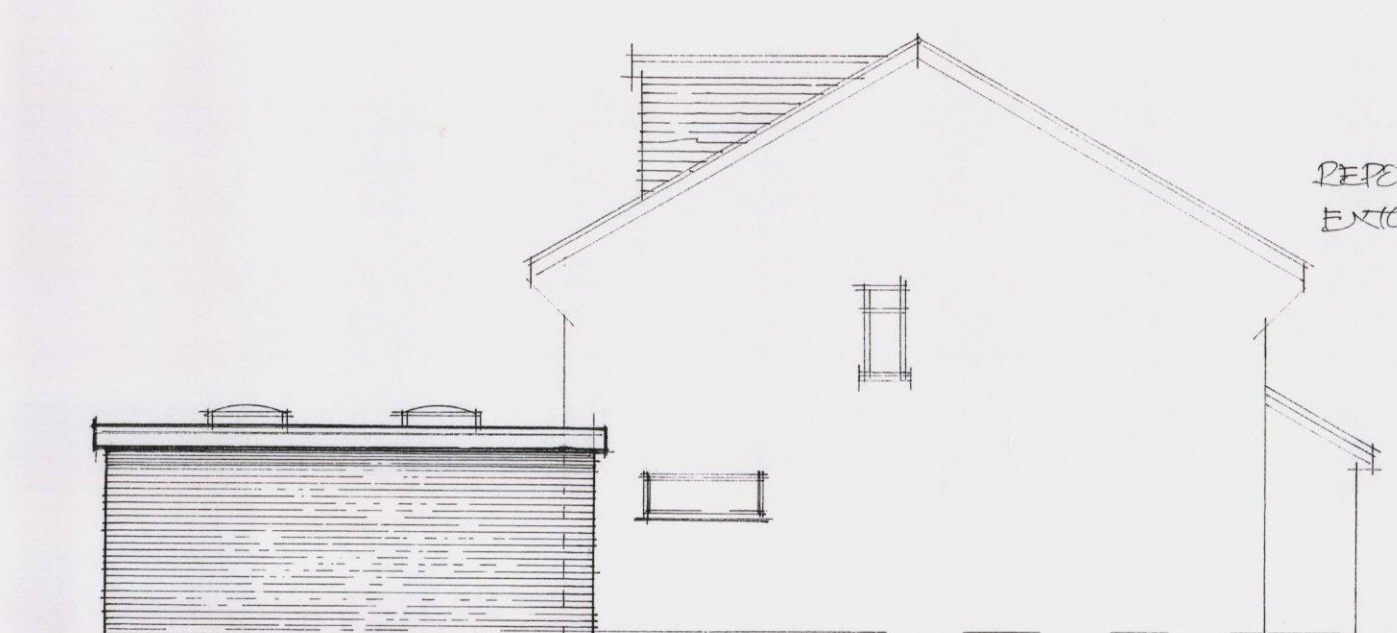
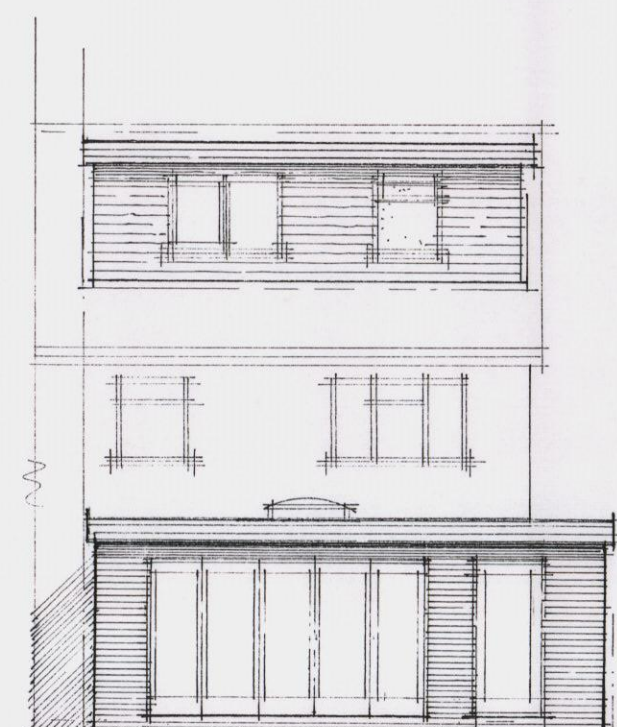
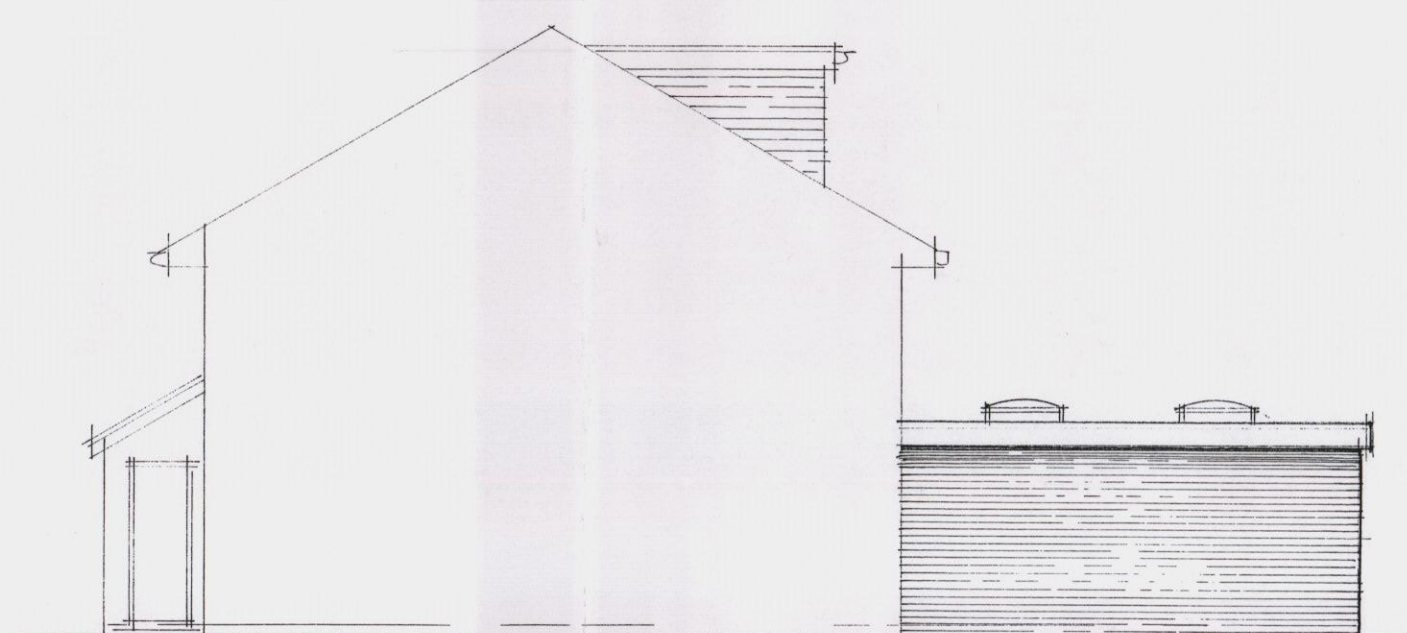


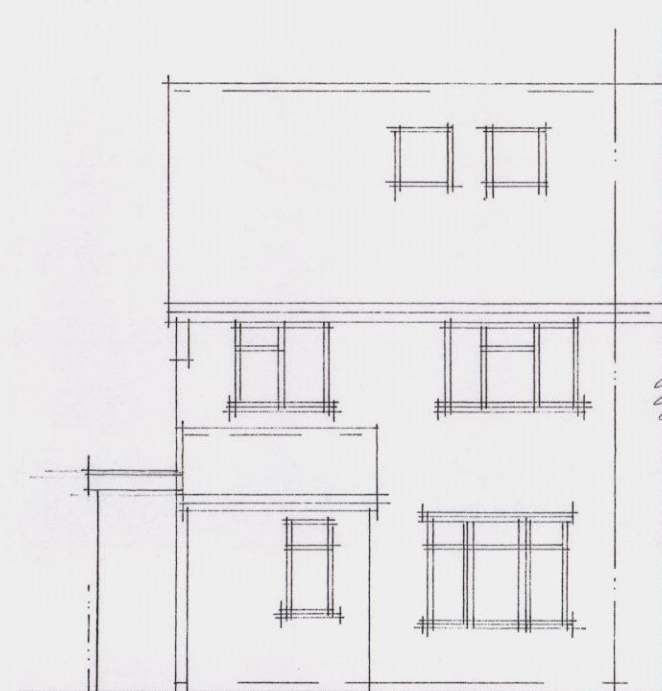

proposed second floor plan

A	Rev. 2012	Client's amendment
	Date	Revision

THORNS-YOUNG
ARCHITECTURAL

THORNS-YOUNG LTD
CHARTERED BUILDING CONSULTANTS
 232 London Road, North End, Portsmouth PO2 9JQ
 Tel: (023) 9267 2883 Fax: (023) 9266 3457
 Website: www.thornsyounge.co.uk

Client

mr franklin

Job Title

2a crofton close
purbrook

Drawing Title

PROPOSED PLANS,
ELEVATIONS + SECTION

Scale 1:100, 1:50

Date	nov '2012	Drawn by	sa
------	-----------	----------	----

Drg. No.	5148 · 12 · 2	Rev.	X
----------	---------------	------	---

HAVANT BOROUGH
COUNCIL
26 NOV 2012
RECEIVED