



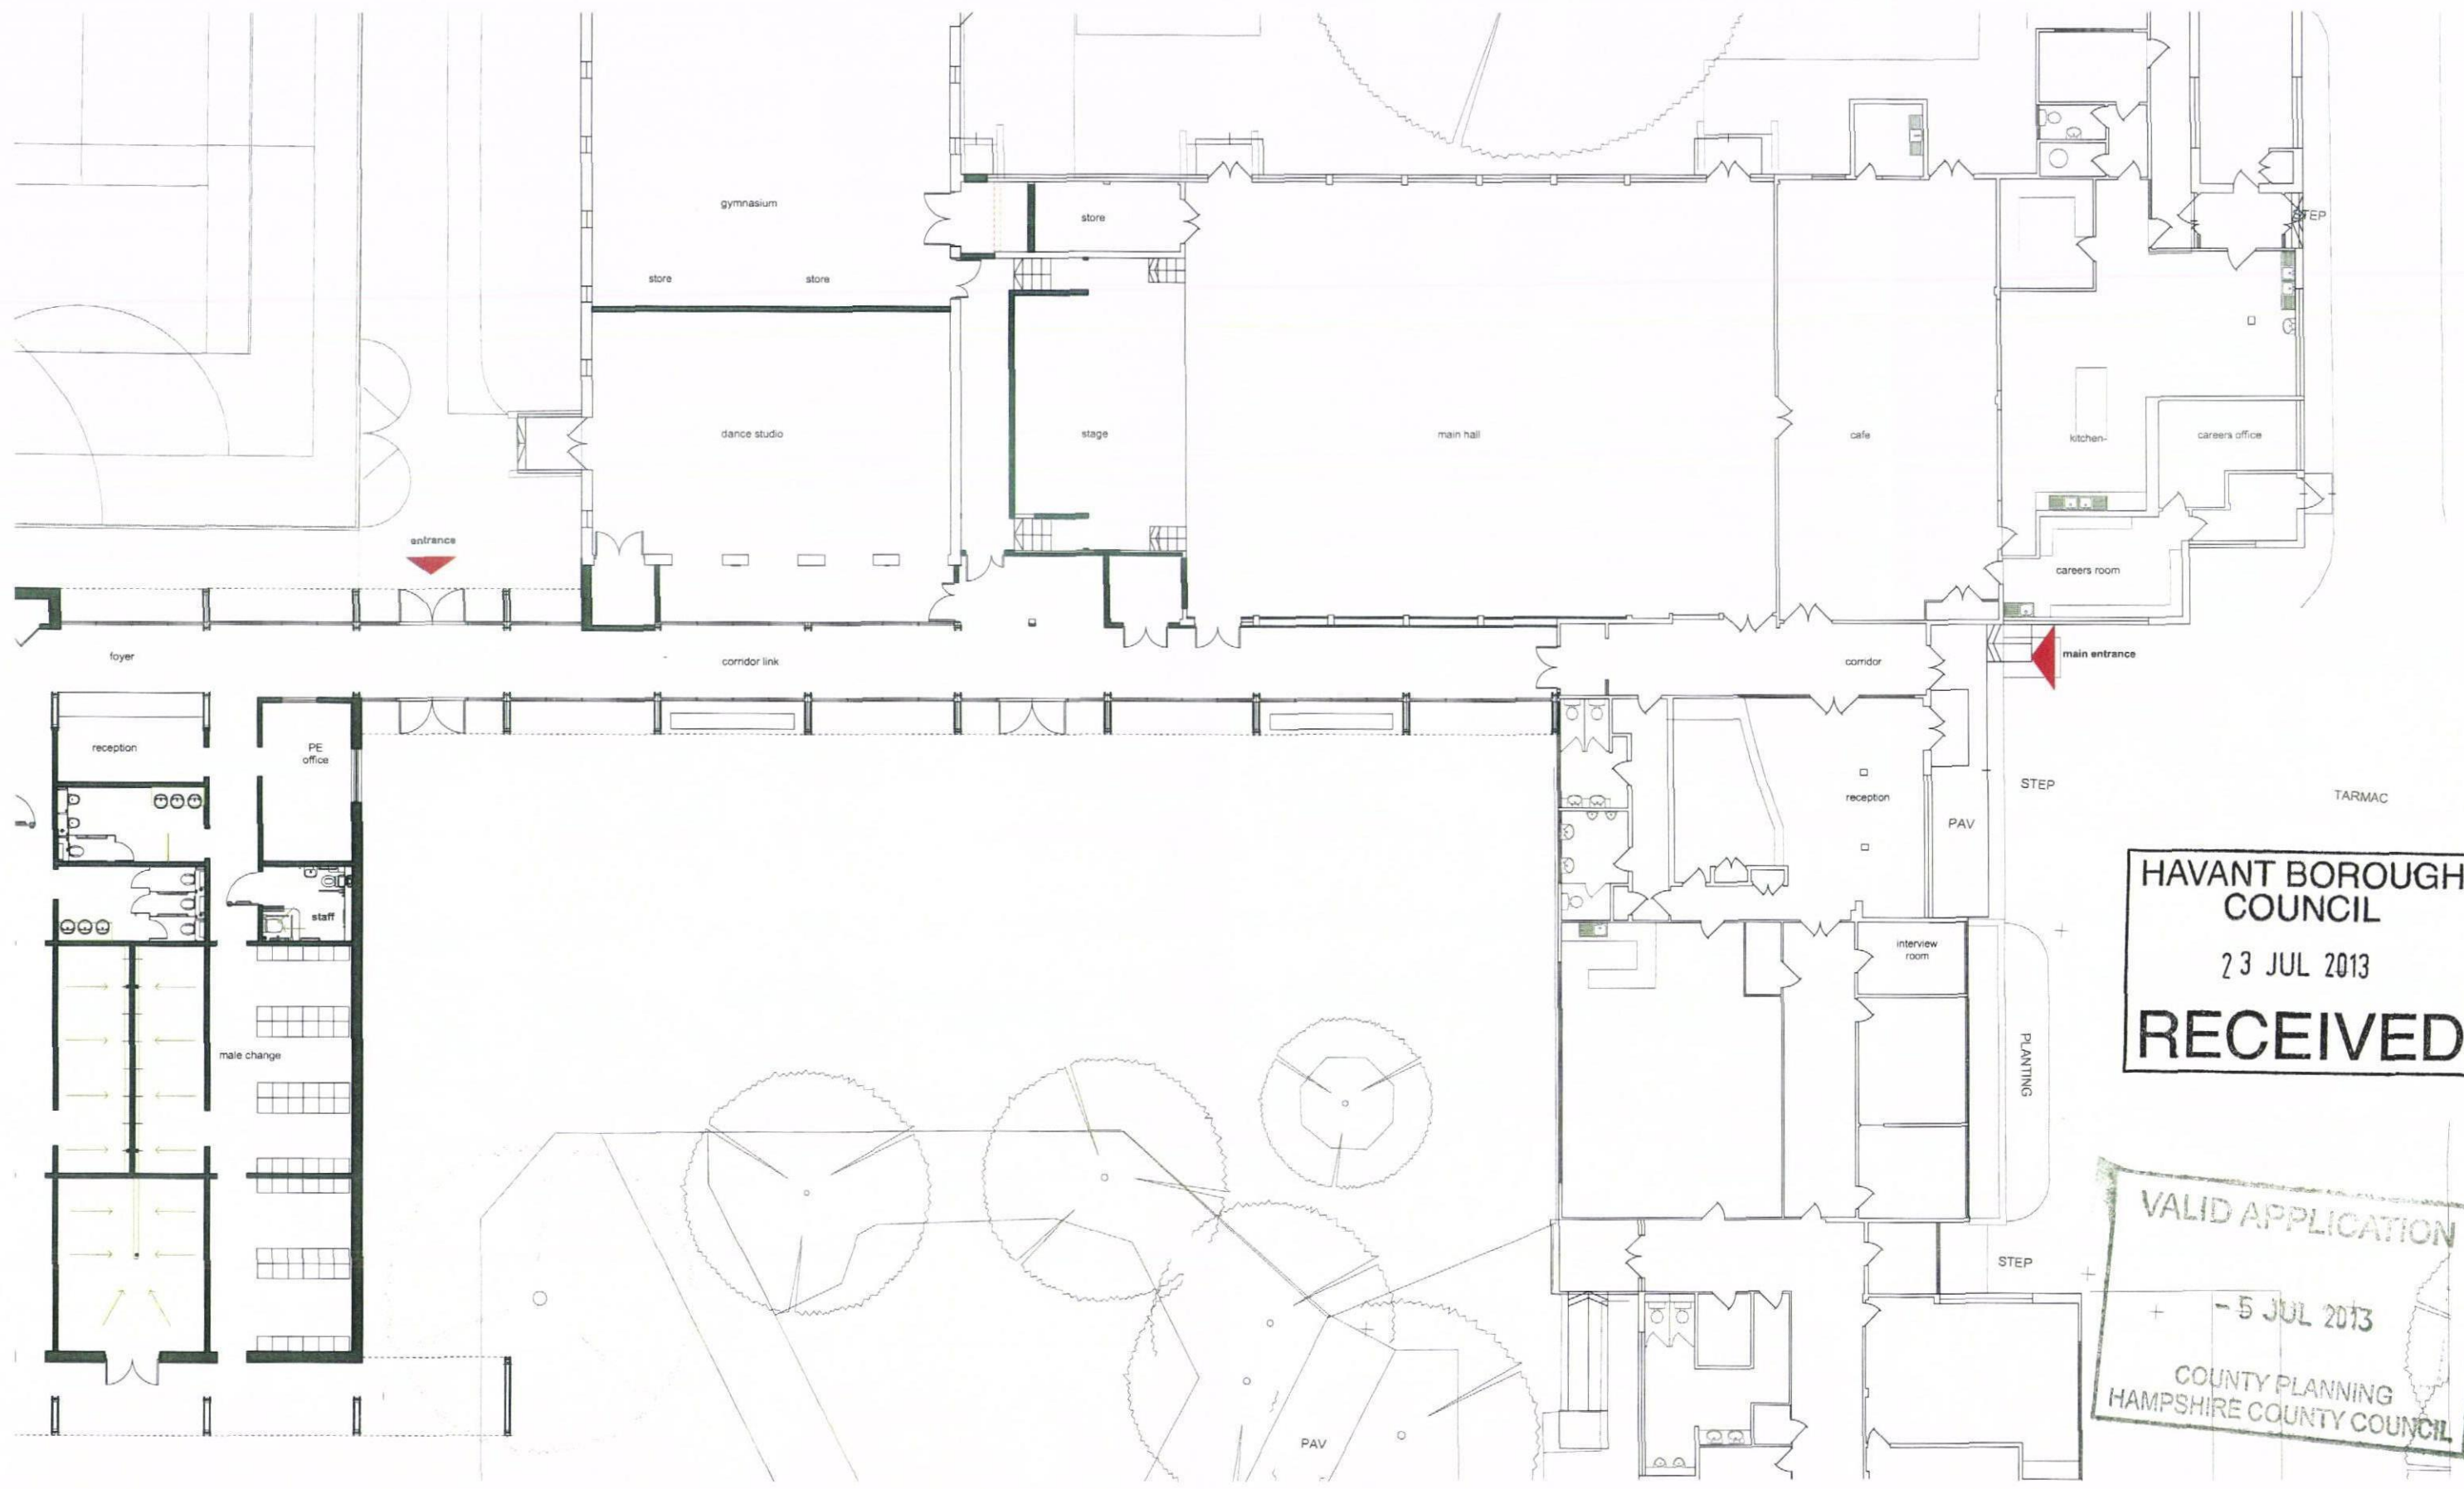

HAVANT BOROUGH
COUNCIL
23 JUL 2013
RECEIVED

VALID APPLICATION
+ - 5 JUL 2013
COUNTY PLANNING
HAMPSHIRE COUNTY COUNCIL

Planning

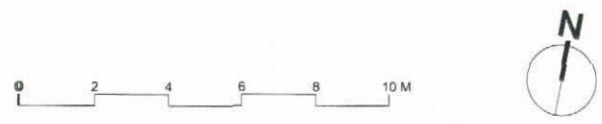

Notes
1 This drawing is © copyright Hampshire County Council 2013. No unauthorised reproduction of any kind is permitted.
2 No Dimensions to be scaled from this drawing.
3 This map is reproduced from Ordnance Survey material with the permission of Ordnance Survey on behalf of the controller of Her Majesty's Stationery Office © Crown copyright. Unauthorised reproduction infringes Crown Copyright and may lead to prosecution or civil proceedings. (100019180). (2013)

rev	description	date	by

Hampshire County Council		HCC Property Services, Three Minsters House, 76 High Street, Winchester SO23 8UL. tel: (01962) 847801	
PROJECT Warblington school Sports Development		SHEET CONTENTS Proposed Floor Plan Sheet 2 sports hall	
SCALE 1:100 @A1 1:200 @A3	DATE 27.6.13	DRAWN MC	CHKD.
DRAWING No P09949-PL-202		REVISION	
FILE REF. P09949-203			