




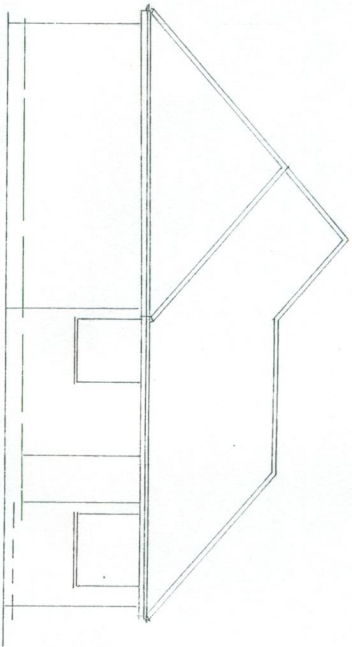


Existing North Elevation

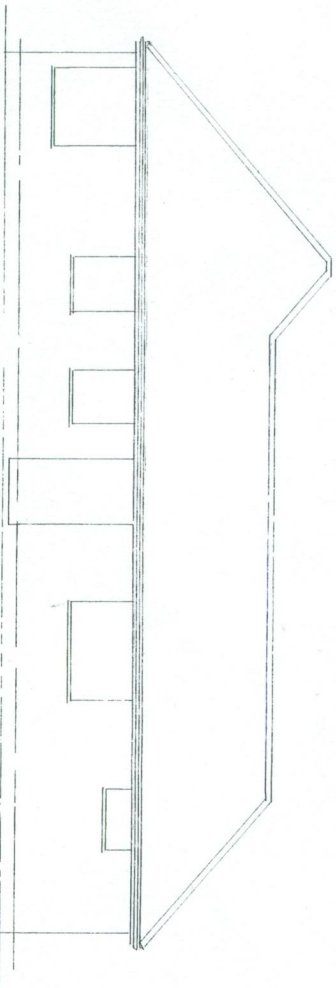

Existing East Elevation

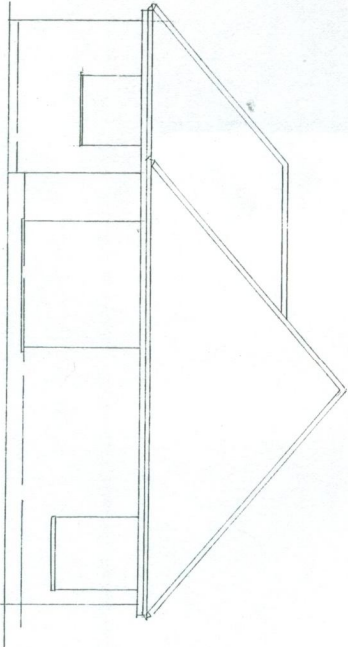

Existing South Elevation

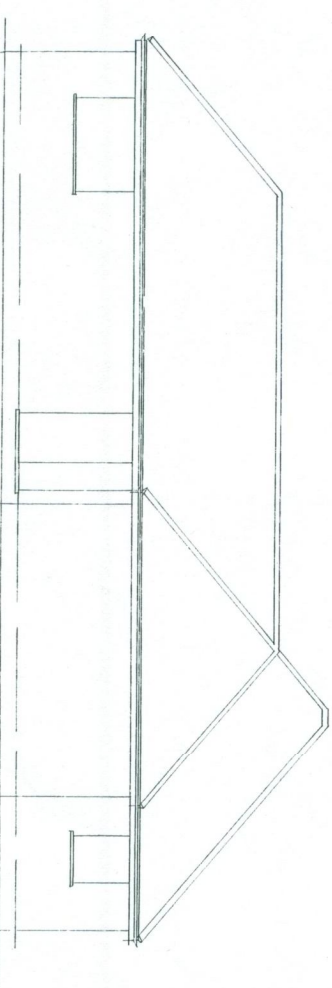

Existing West Elevation

Existing Elevations

Proposed part First Floor Extension

48, Bembridge Drive,
Hayling Island, Hants.

Rose Hadley Drg No RCS/102

Scale: 1:50 (A1) and 1:100 (A3) September, 2013

Anthony Leggett Associates
Architectural Services

82 Baitenberg Avenue, Portsmouth, PO2 0SW

tel: 02392 469351 mobile: 0790333289