



PHYSICAL SCALE IN METERS @ 1:500

 

PHYSICAL SCALE IN METERS @ 1:100

NOTES:
This drawing has been produced solely for PLANNING/DESIGN.
Do not Scale from this Drawing except for planning purposes.
Any drainage shown is presumed and to be checked with record drawings, before any commencement on site.
This drawing is the copyright of MF Designs Ltd.

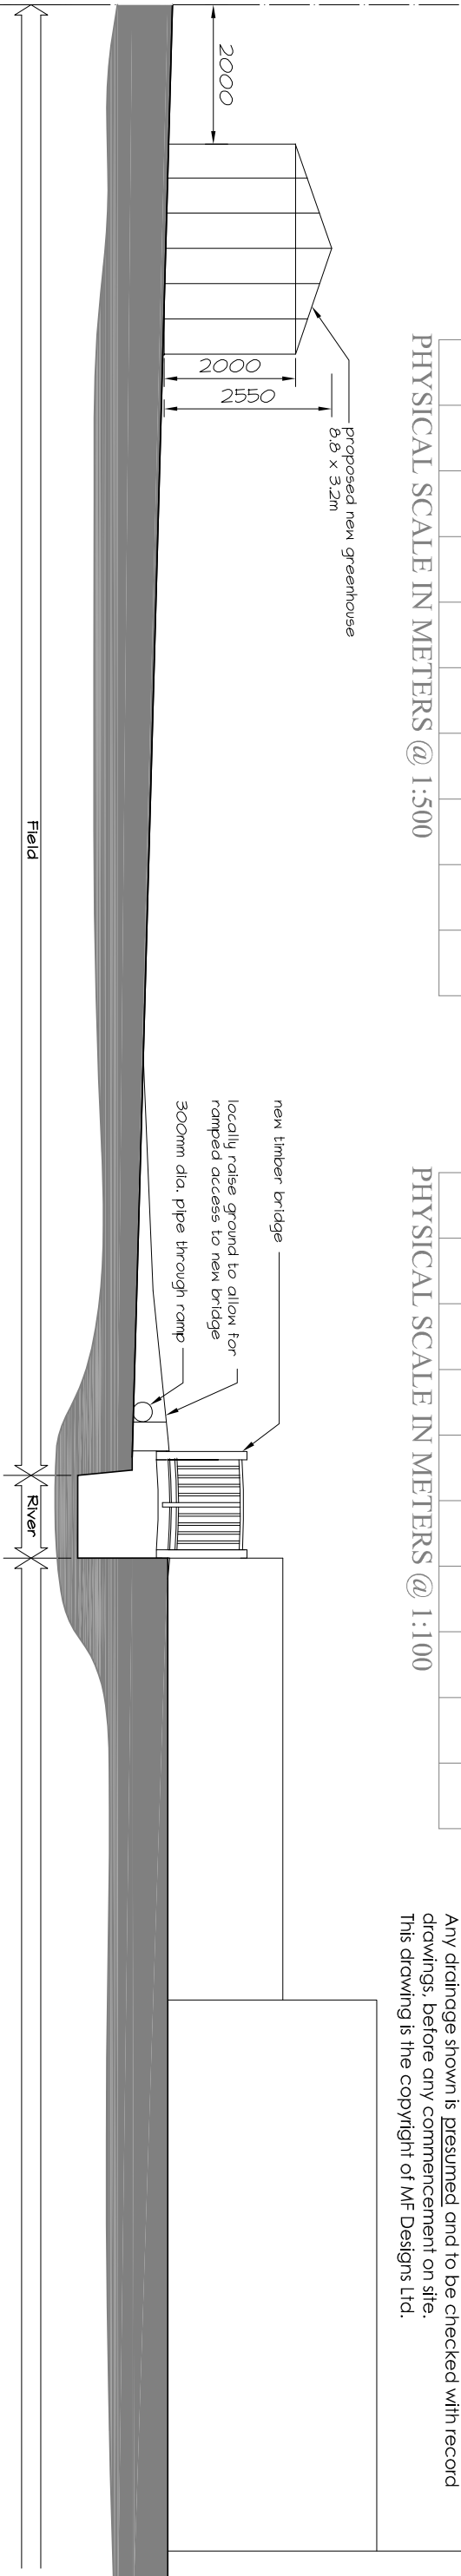


Proposed North Elevation

NB: North elevation of bridge equal but handed




Block Plan

Proposed Greenhouse West Elevation

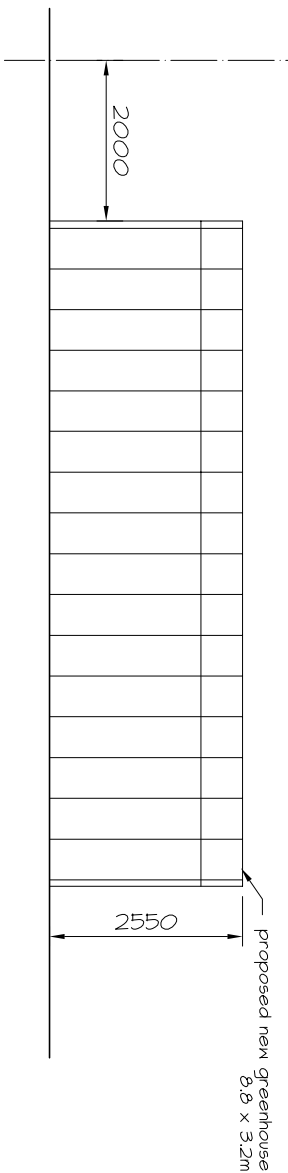

Proposed Greenhouse East Elevation

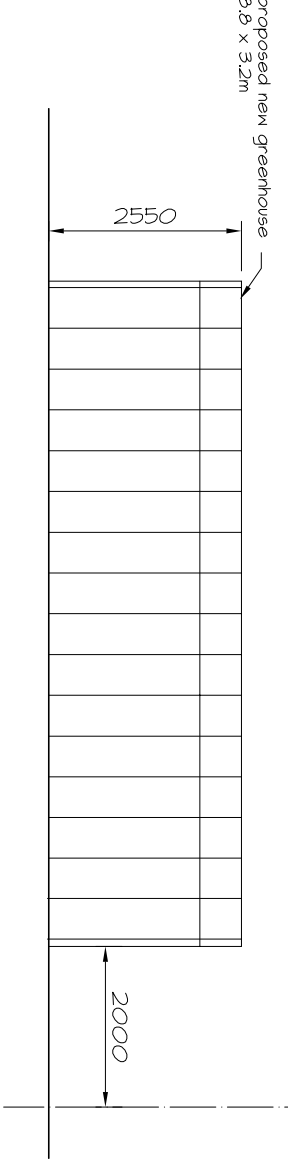

NEW BRIDGE OVER RIVER AND NEW GREENHOUSE WITHIN GARDENFIELD

1 Bridge Road, Emsworth, Hampshire. PO10 7DT



mf designs ltd

Chartered Architects



52 King Street • Emsworth • Hampshire • PO10 7AZ
Director: Martin Farrer RIBA • Co Registration No.4507379
Date: Aug 2013
Scale: 1:100/500

01243 377766
admin@mfdesigns.org.uk
Job No: 3071
Dwg No: P_02