




East

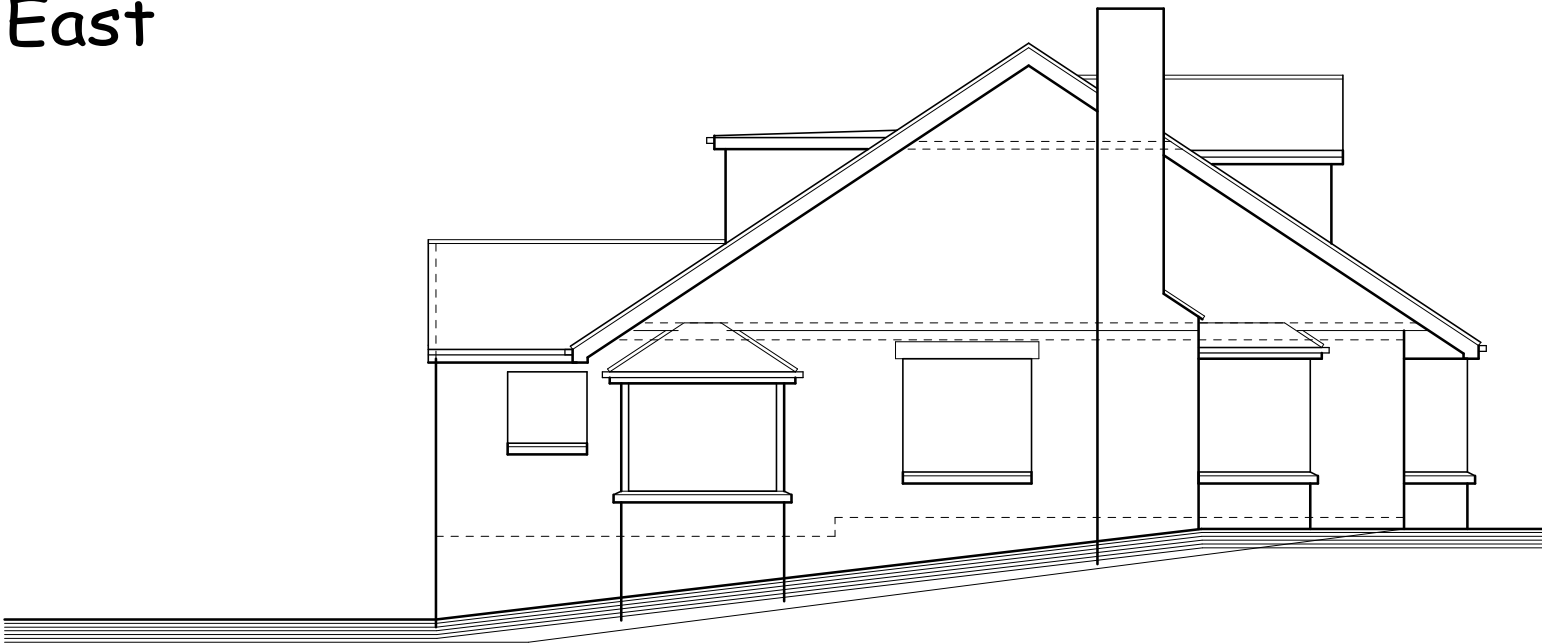



West

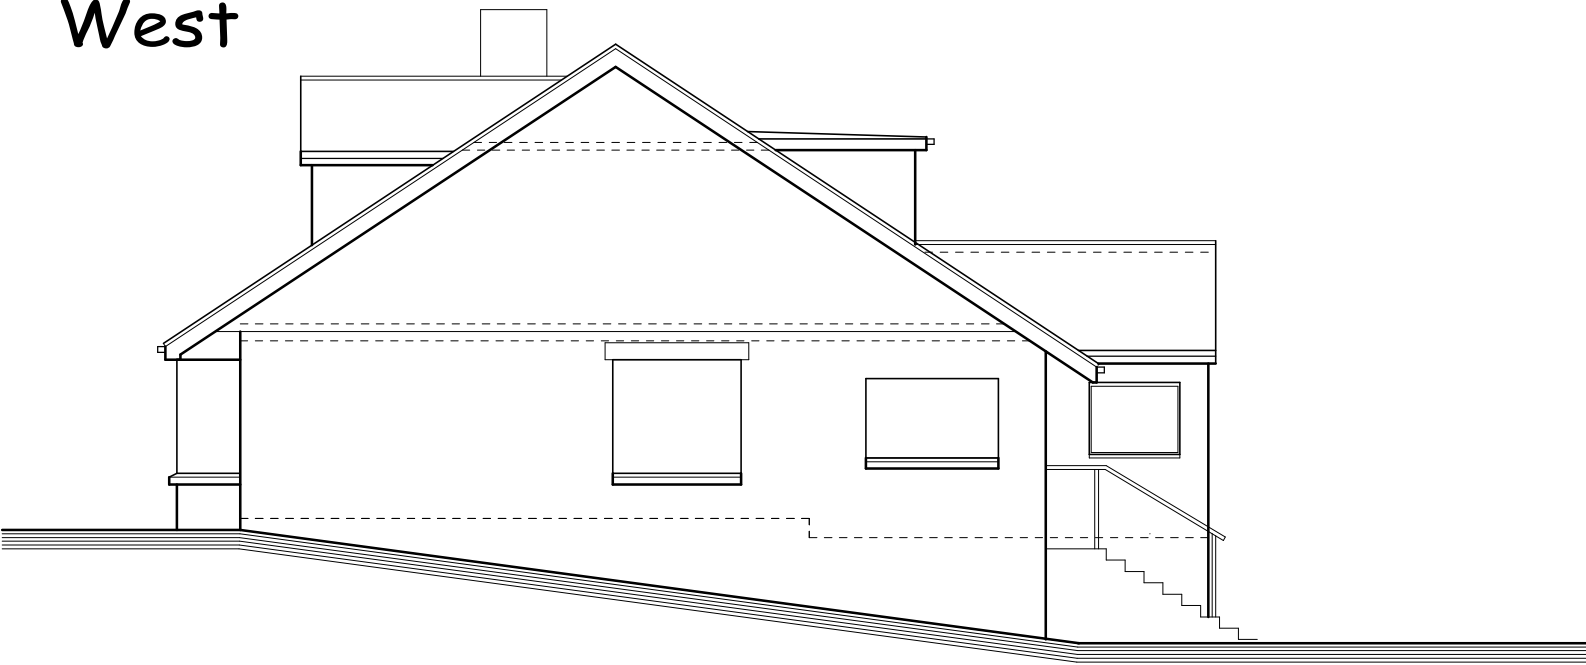

Section


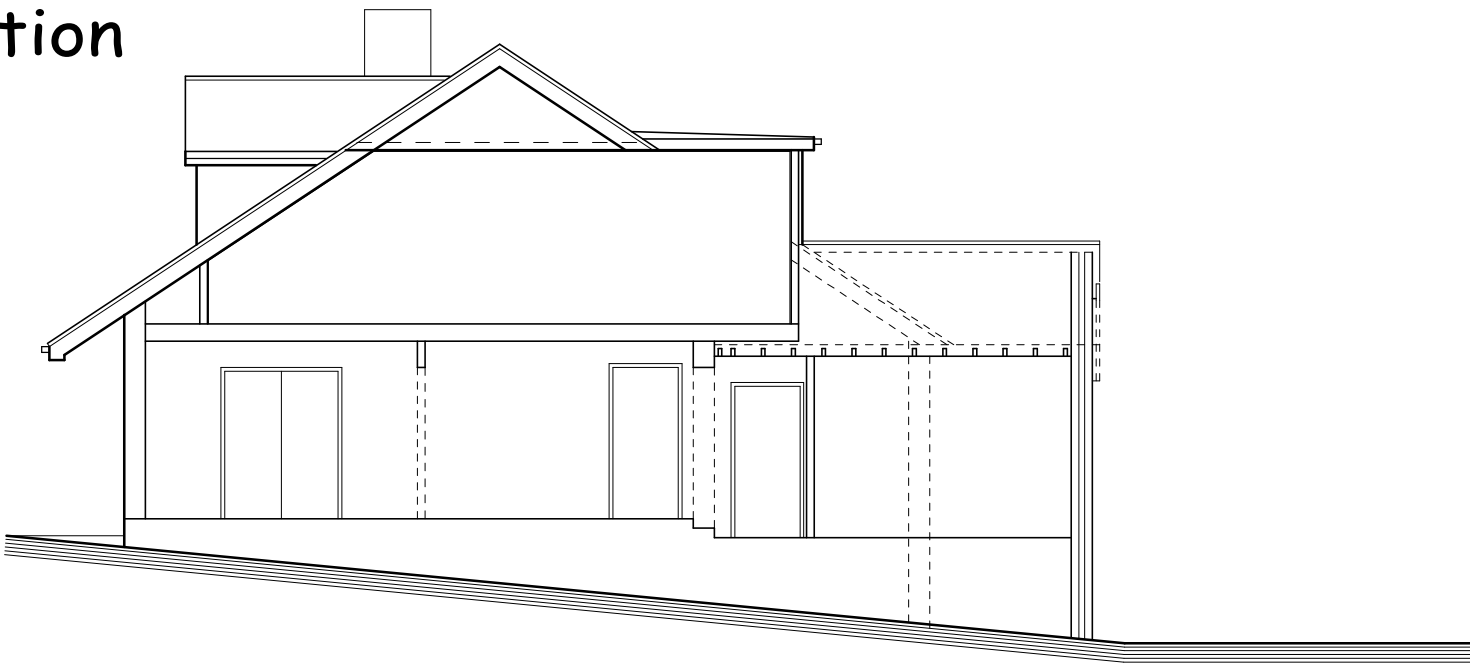


Existing Floor Plan

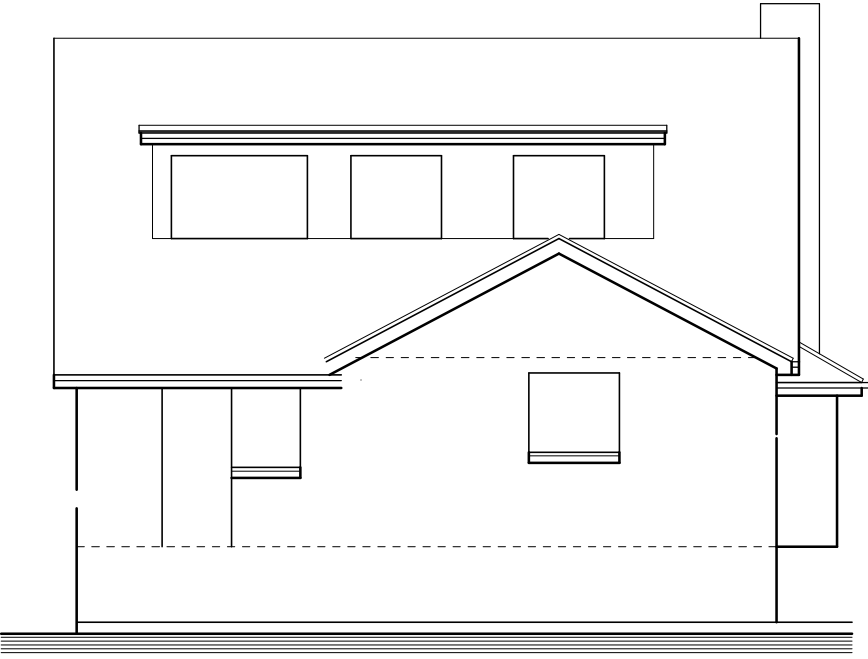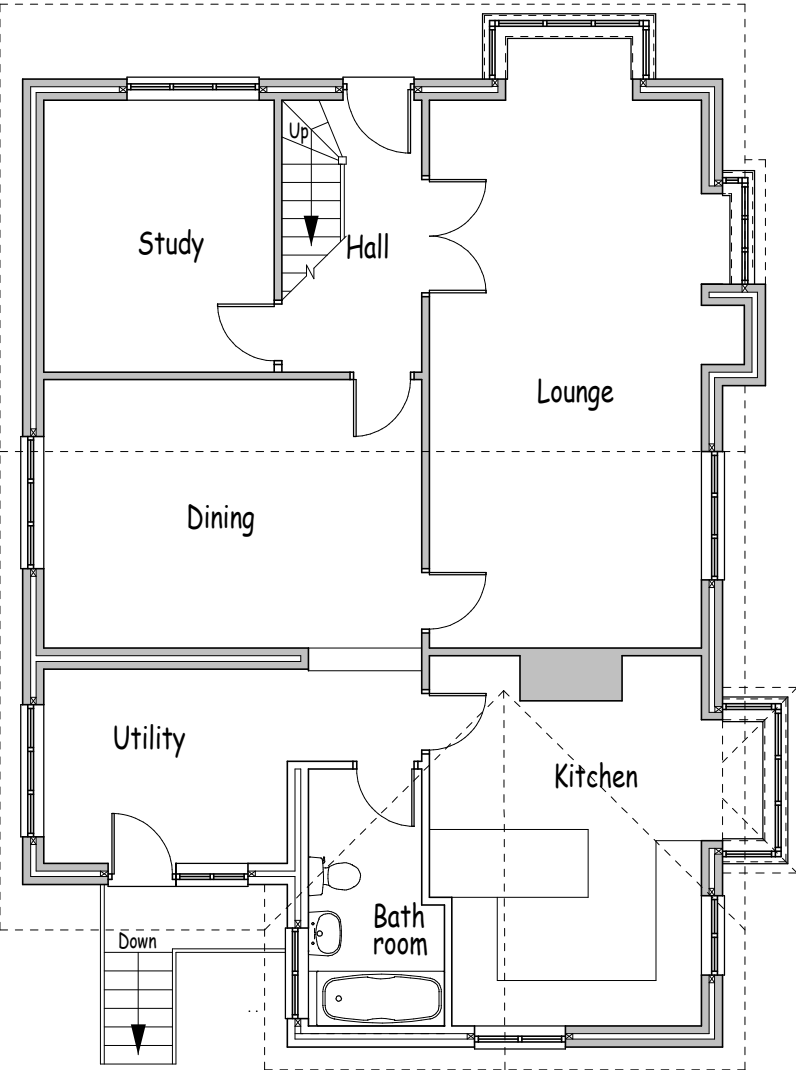

North

Location Plan Scale: 1:1250

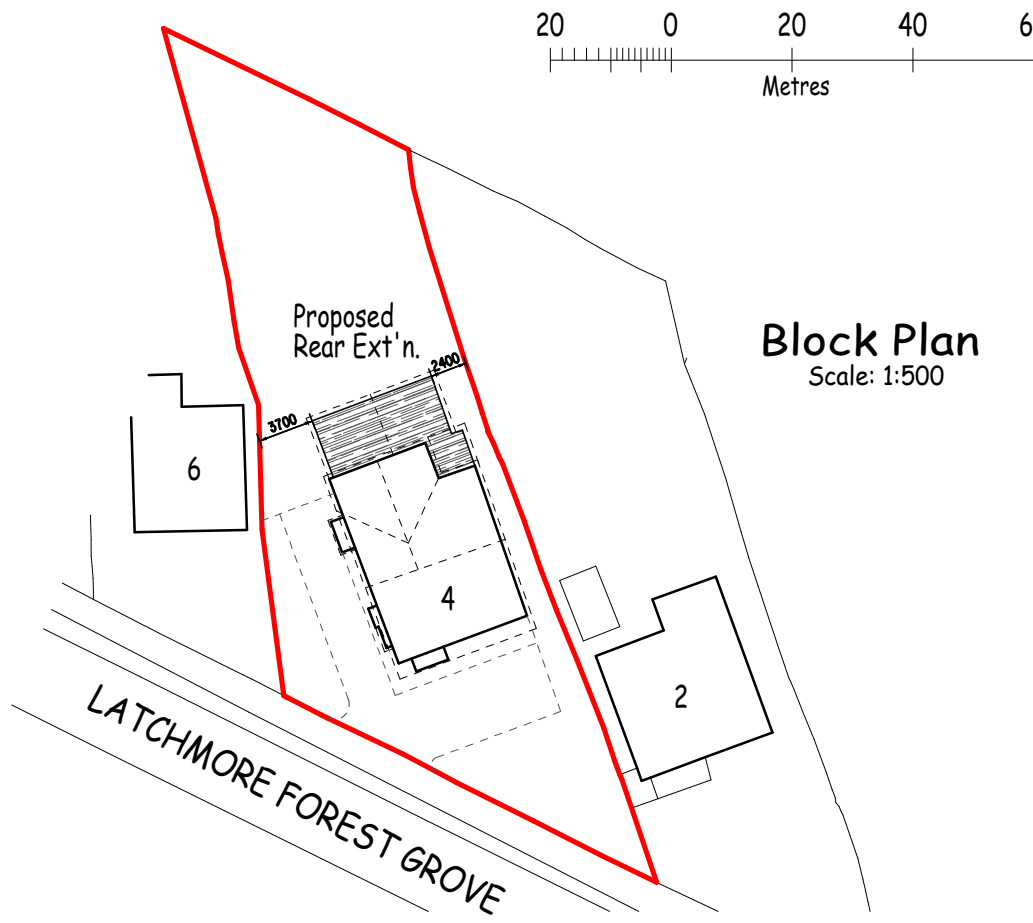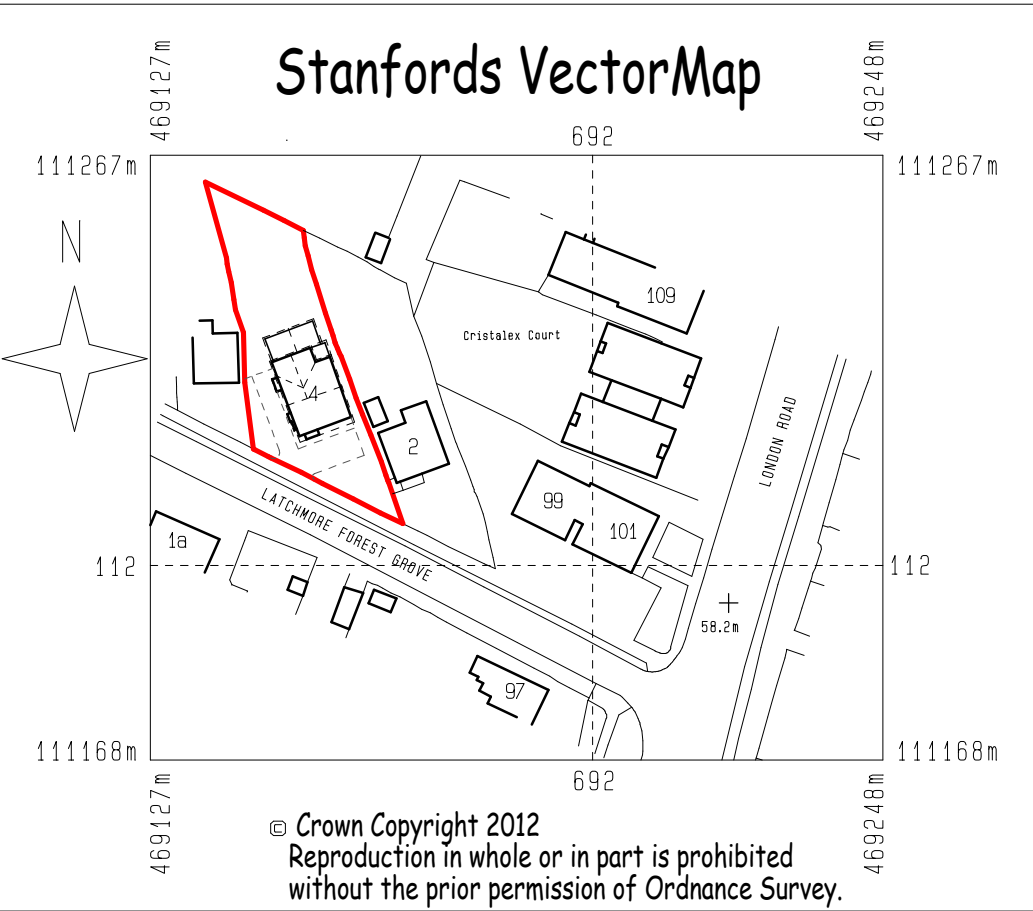

Drawing Coyright of The Church & Gospel Halls Trust.

Proposed Alterations & Extension
4 Latchmore Forest Grove,
Cowplain, Waterloooville.

Existing Floor Plans,
Elevations & Section. Scale: 1:100@A2
Date: 26th Dec'12

For Mr A. Smallridge

Revisions: Drawing No:
A - Initial scheme for P.A. - 26.12.12
B - Final Scheme for PA Submission - 4.5.13

4LFG-1-B