


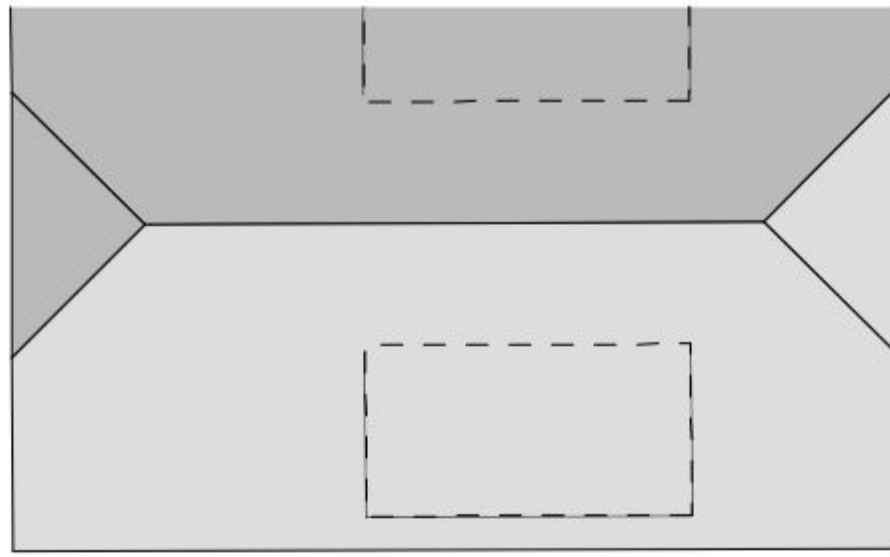


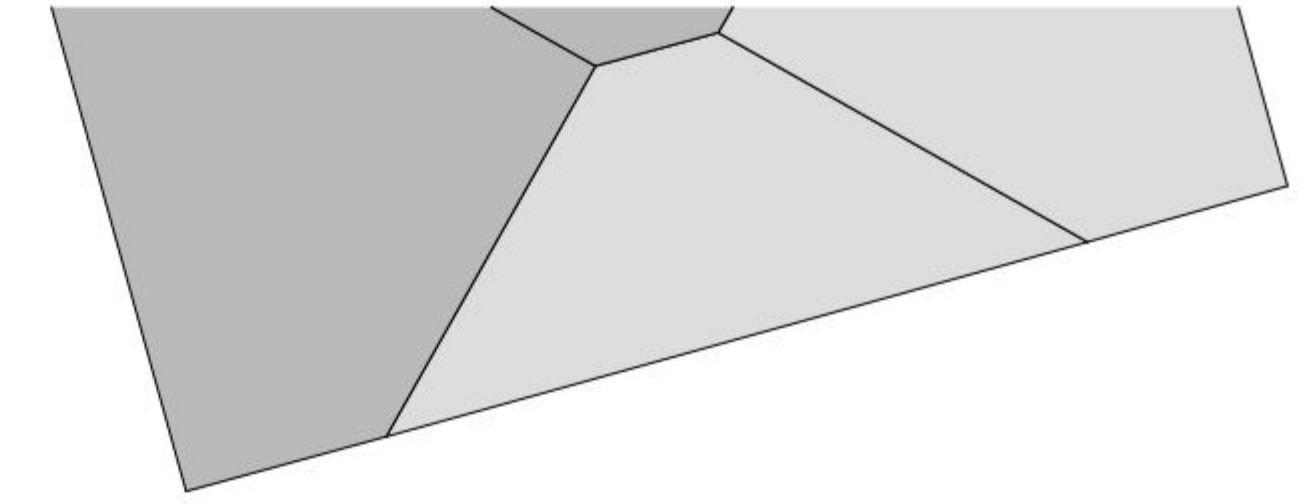


SUPERSEDED

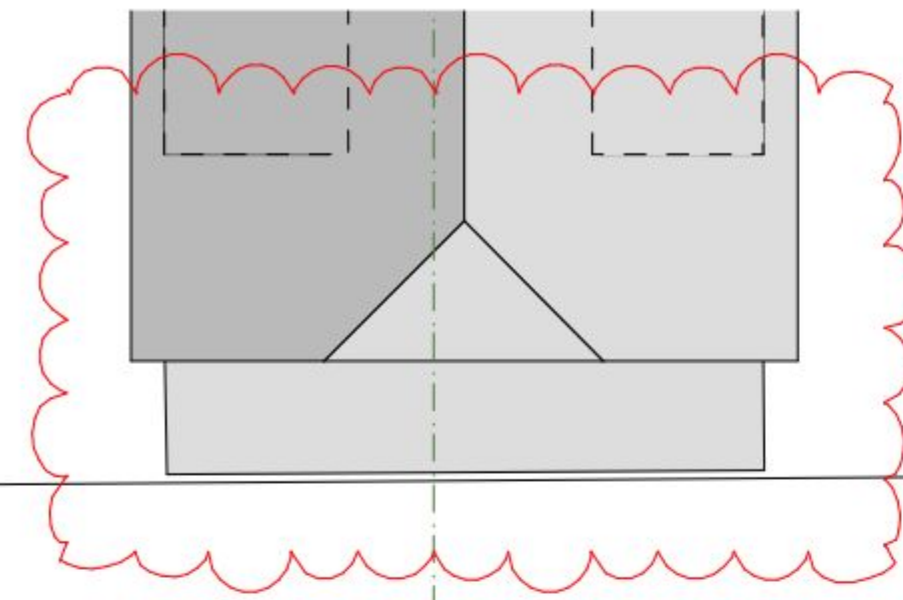

Scheme 2

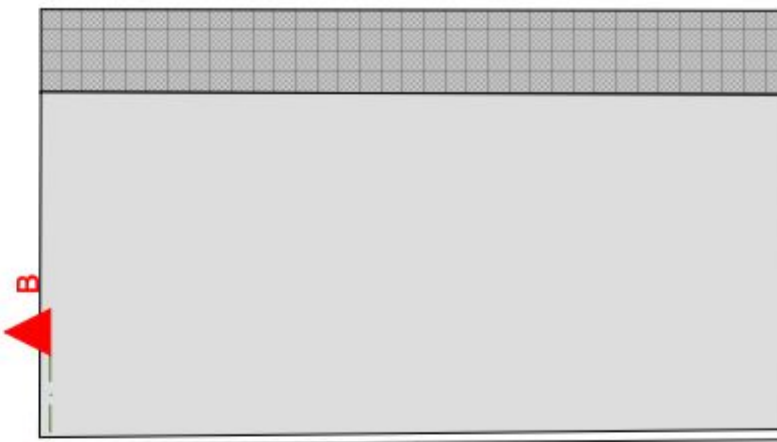

REVISED
FOLLOWING
SITE VISIT

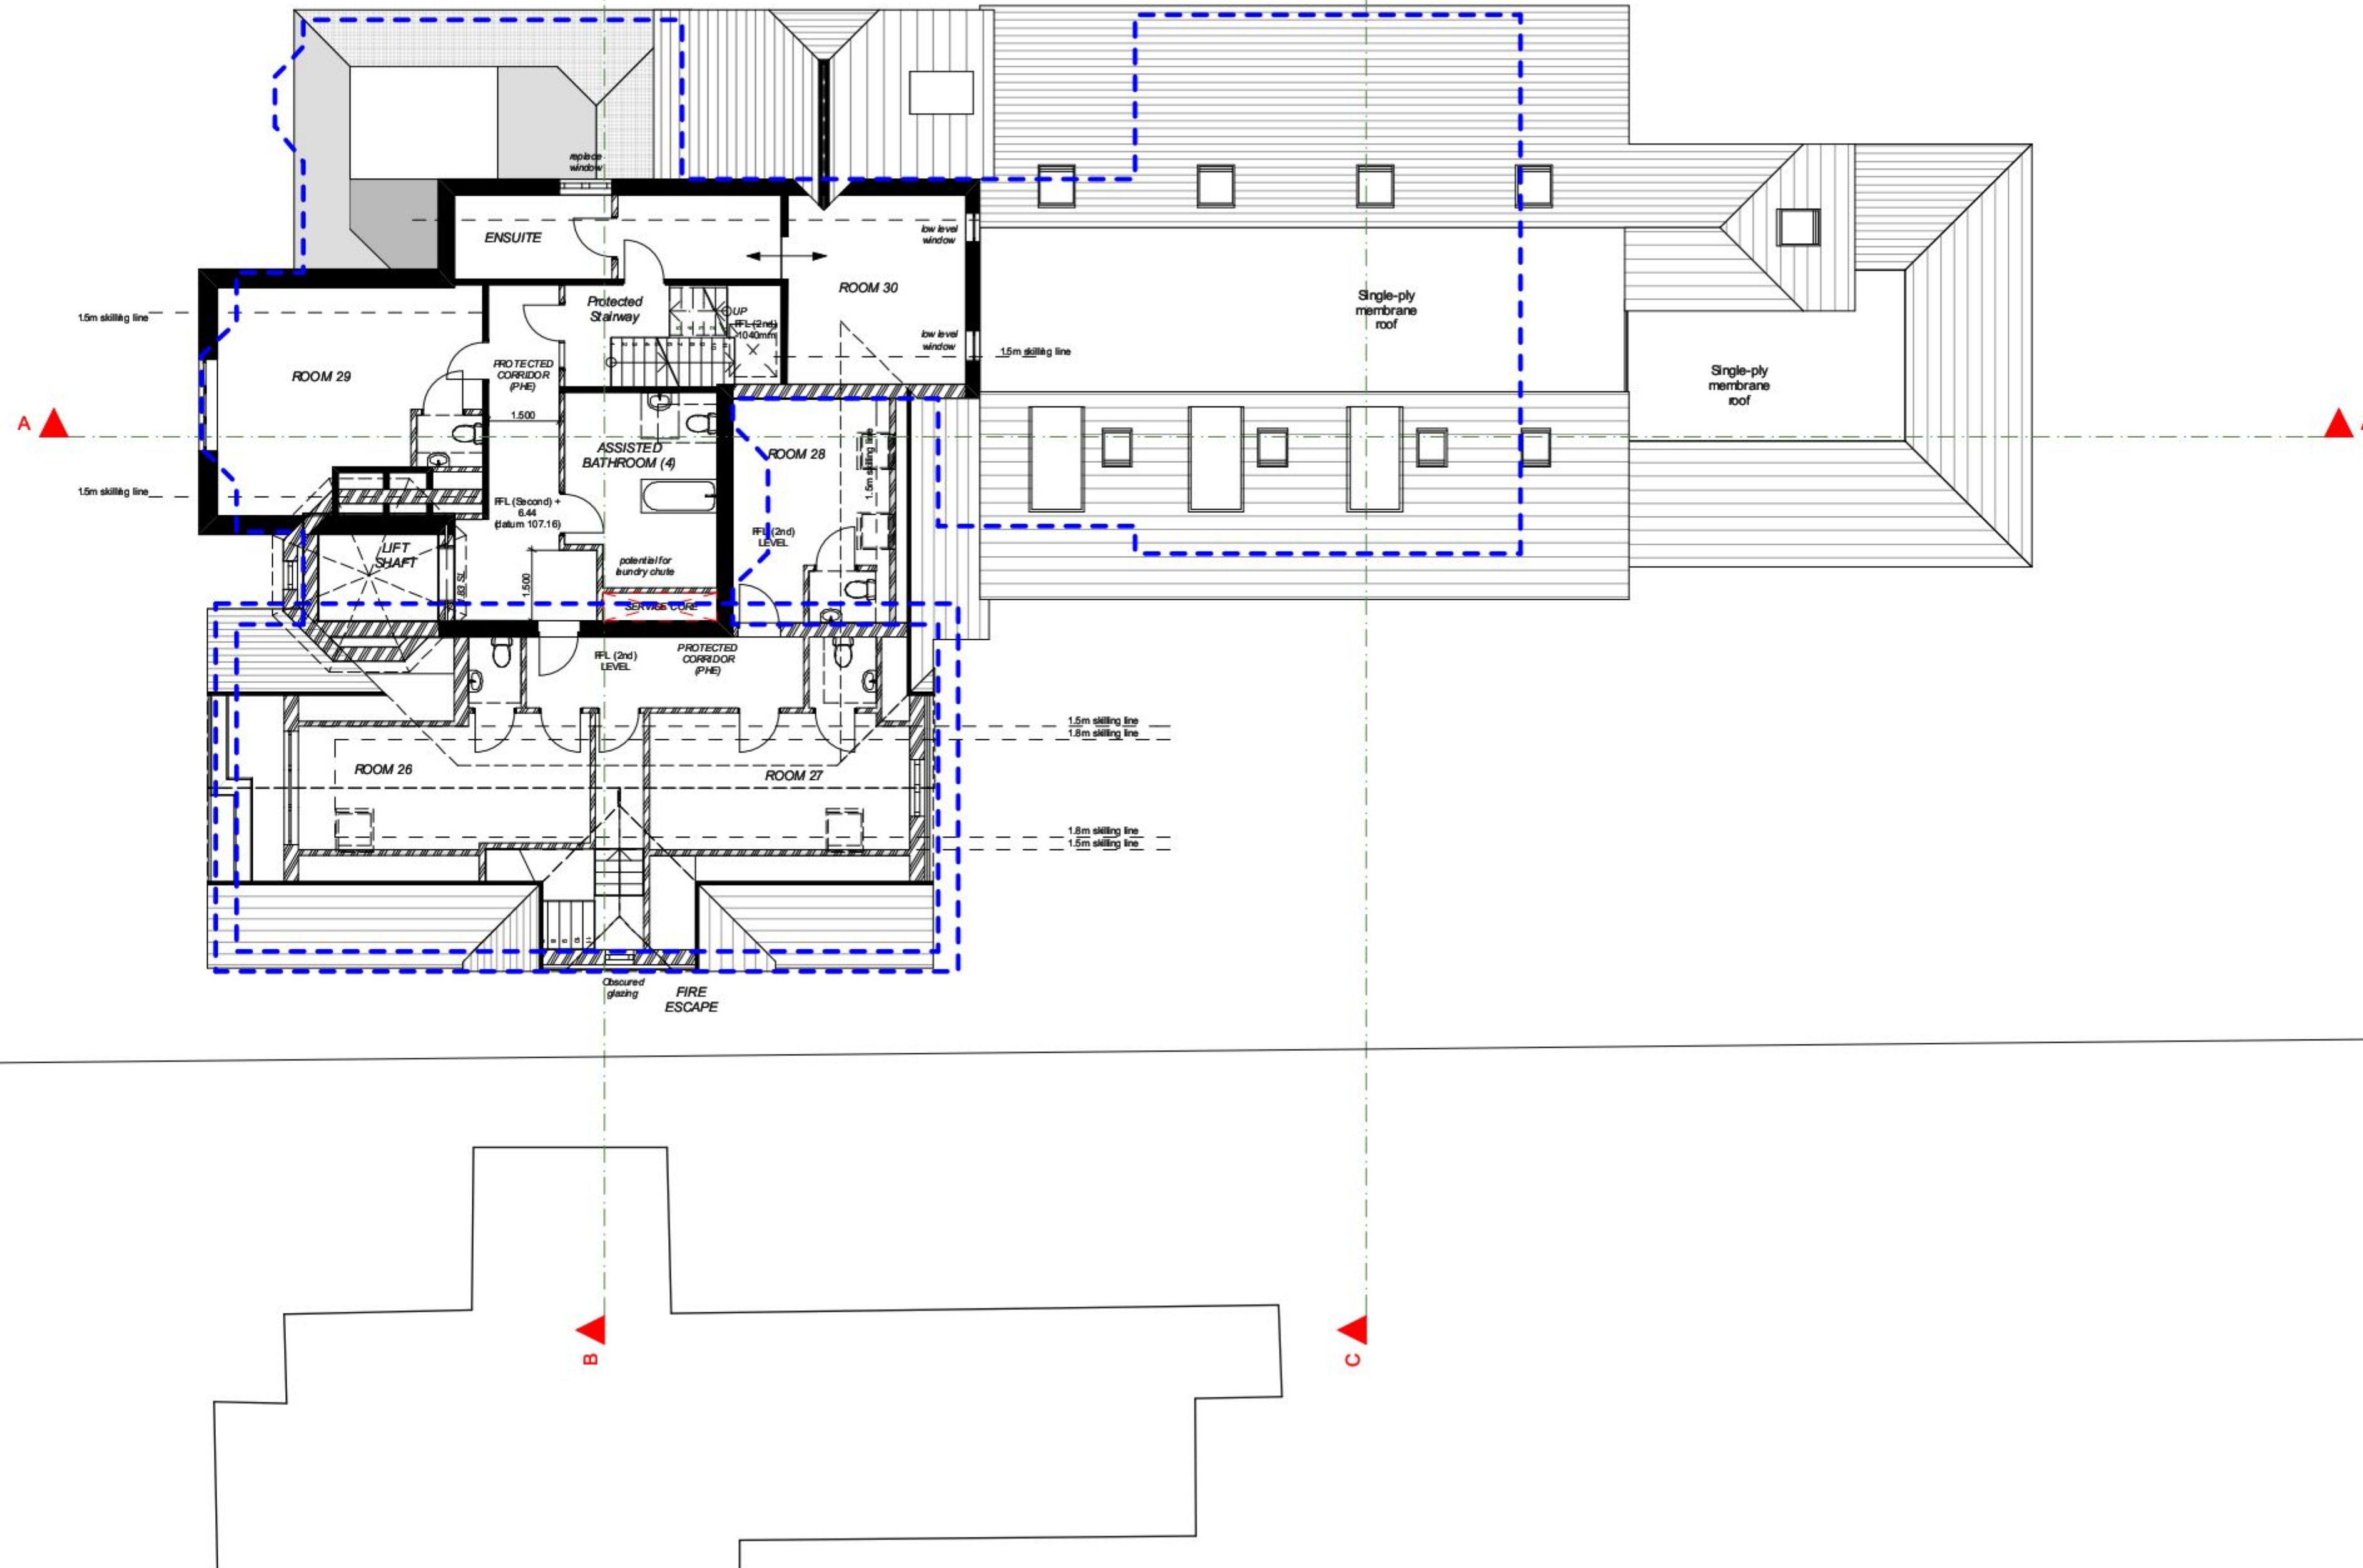

Second Fl

Proposed

1:100



revisions & notes:	A	18.03.13	HLB	Issued for Planning
	B	06.06.13	HLB	REVISED SCHEME - Issued for pre-application advise
	C	01.08.13	HLB	REVISED SCHEME - Issued for Planning
	D	20.08.13	HLB	Revised as per revision cloud, issued to HBC

project: Caldwell Group Ltd
Alterations & Extension
Merok House
Emsworth

drawing name: Second Floor Plan

status: PLANNING
date: December 2012
scale: 1:100 @A1
drawn: HLB



61 South Street, Havant, Hampshire PO9 1BZ
t: 023 9248 2494
e: design@pwp-architects.com
w: www.pwp-architects.com

Project No. 4963
drawing No. 1203 rev D

Note: All dimensions to be checked on site by the contractor before fabrication and erection. Figured dimensions to be taken in preference to scaled dimensions. This drawing is the copyright of the architects and must not be reproduced or used without their express consent, except for the purposes of a planning application. Electronic issue of this drawing to be confirmed by paper hard copy only.