

UNIT TYPE	AREA sq.m	AREA sq.ft
FLAT TYPE 2BF1 - AFF	67.2	723
FLAT TYPE 2BF2 - AFF	67.2	723

UNIT TYPE	PLOT Nos THIS	PLOT Nos HANDED
FLAT TYPE 2BF1 - AFF	26, 29, 32 245, 248, 251	152, 155, 158
FLAT TYPE 2BF2 - AFF	27, 30, 33 150, 153, 154 246, 249, 252	28, 31, 34 151, 154, 157 247, 250, 253

REV	DATE	CHANGES	BY	CHK	ISSUE FOR
A	16.04.13	FIRST ISSUE	GO	PW	COMMENT
B	21.05.13	NOTES AMENDED ETC	CO	PW	COMMENT
C	05.07.13	ISSUED FOR PLANNING	OK	PW	PLANNING

- NOTES
- DO NOT SCALE THIS DRAWING - USE STATED DIMENSIONS.
 - AREAS GIVEN ARE GROSS INTERNAL AND ASSUME PARTY WALL THICKNESS OF 300mm AND EXTERNAL WALL THICKNESS OF 320mm TO PLASTER FINISHES. AREAS WILL BE LESS IF THESE ARE INCREASED.
 - PLANS, ELEVATIONS AND PLOT NUMBERS INDICATED AS HANDED (-H) ARE AS SHOWN ON THE SITE LAYOUT. PLOT Nos THIS IN THE TABLE INDICATES UNHANDED PLOTS (THE AS DRAWN BLOCK TYPE MAY CONTAIN HANDED AND UNHANDED HOUSE TYPES).
 - ELEVATIONS SHOWING GARAGE POSITIONS ETC ARE INDICATIVE AND MAY VARY DEPENDING ON FINAL SITE LEVELS.
 - SIDE WINDOWS SHALL BE OMITTED WHERE THEY WOULD OTHERWISE CLASH WITH GARAGES ETC.
 - ALL BATHROOM AND EN-SUITE SHOWER ROOM WINDOWS SHALL HAVE OBSCURED GLAZING.
 - FOR GARAGE AND PEDESTRIAN DOOR LOCATIONS REFER TO SITE LAYOUT DRAWING 1924-A-1010.
 - SOLAR THERMAL PANELS WHERE SHOWN ON ELEVATIONS ARE INDICATIVE OF HEIGHT AND SIZE - FOR PRECISE LOCATIONS TO SUIT PLOT SPECIFIC ROOF ASPECT SEE SITE LAYOUT DRAWING 1924-A-1011.

OMEGA
PARTNERSHIP

OLENAYON HOUSE - 39 COMARON ROAD - CLAYGATE, SURREY - KT10 0HQ
TEL: 01372 470 313 - FAX: 01372 470 358 - E-MAIL: info@omegapartnership.co.uk





client:
GRAINGER PLC

project:
WOODCROFT FARM, HAVANT

description:
**BLOCK TYPE AJ - FLATS 2BF1-AFF & 2BF2-AFF
PLOTS 26-34, 150-158, 245-253
FLOOR PLANS**

project number	drawing number	revision
1924	A-3160	C
scale	date	
1:100 @ A1 1:200 @ A3	APRIL 2013	
status		
PLANNING		

1924-A-3160-C

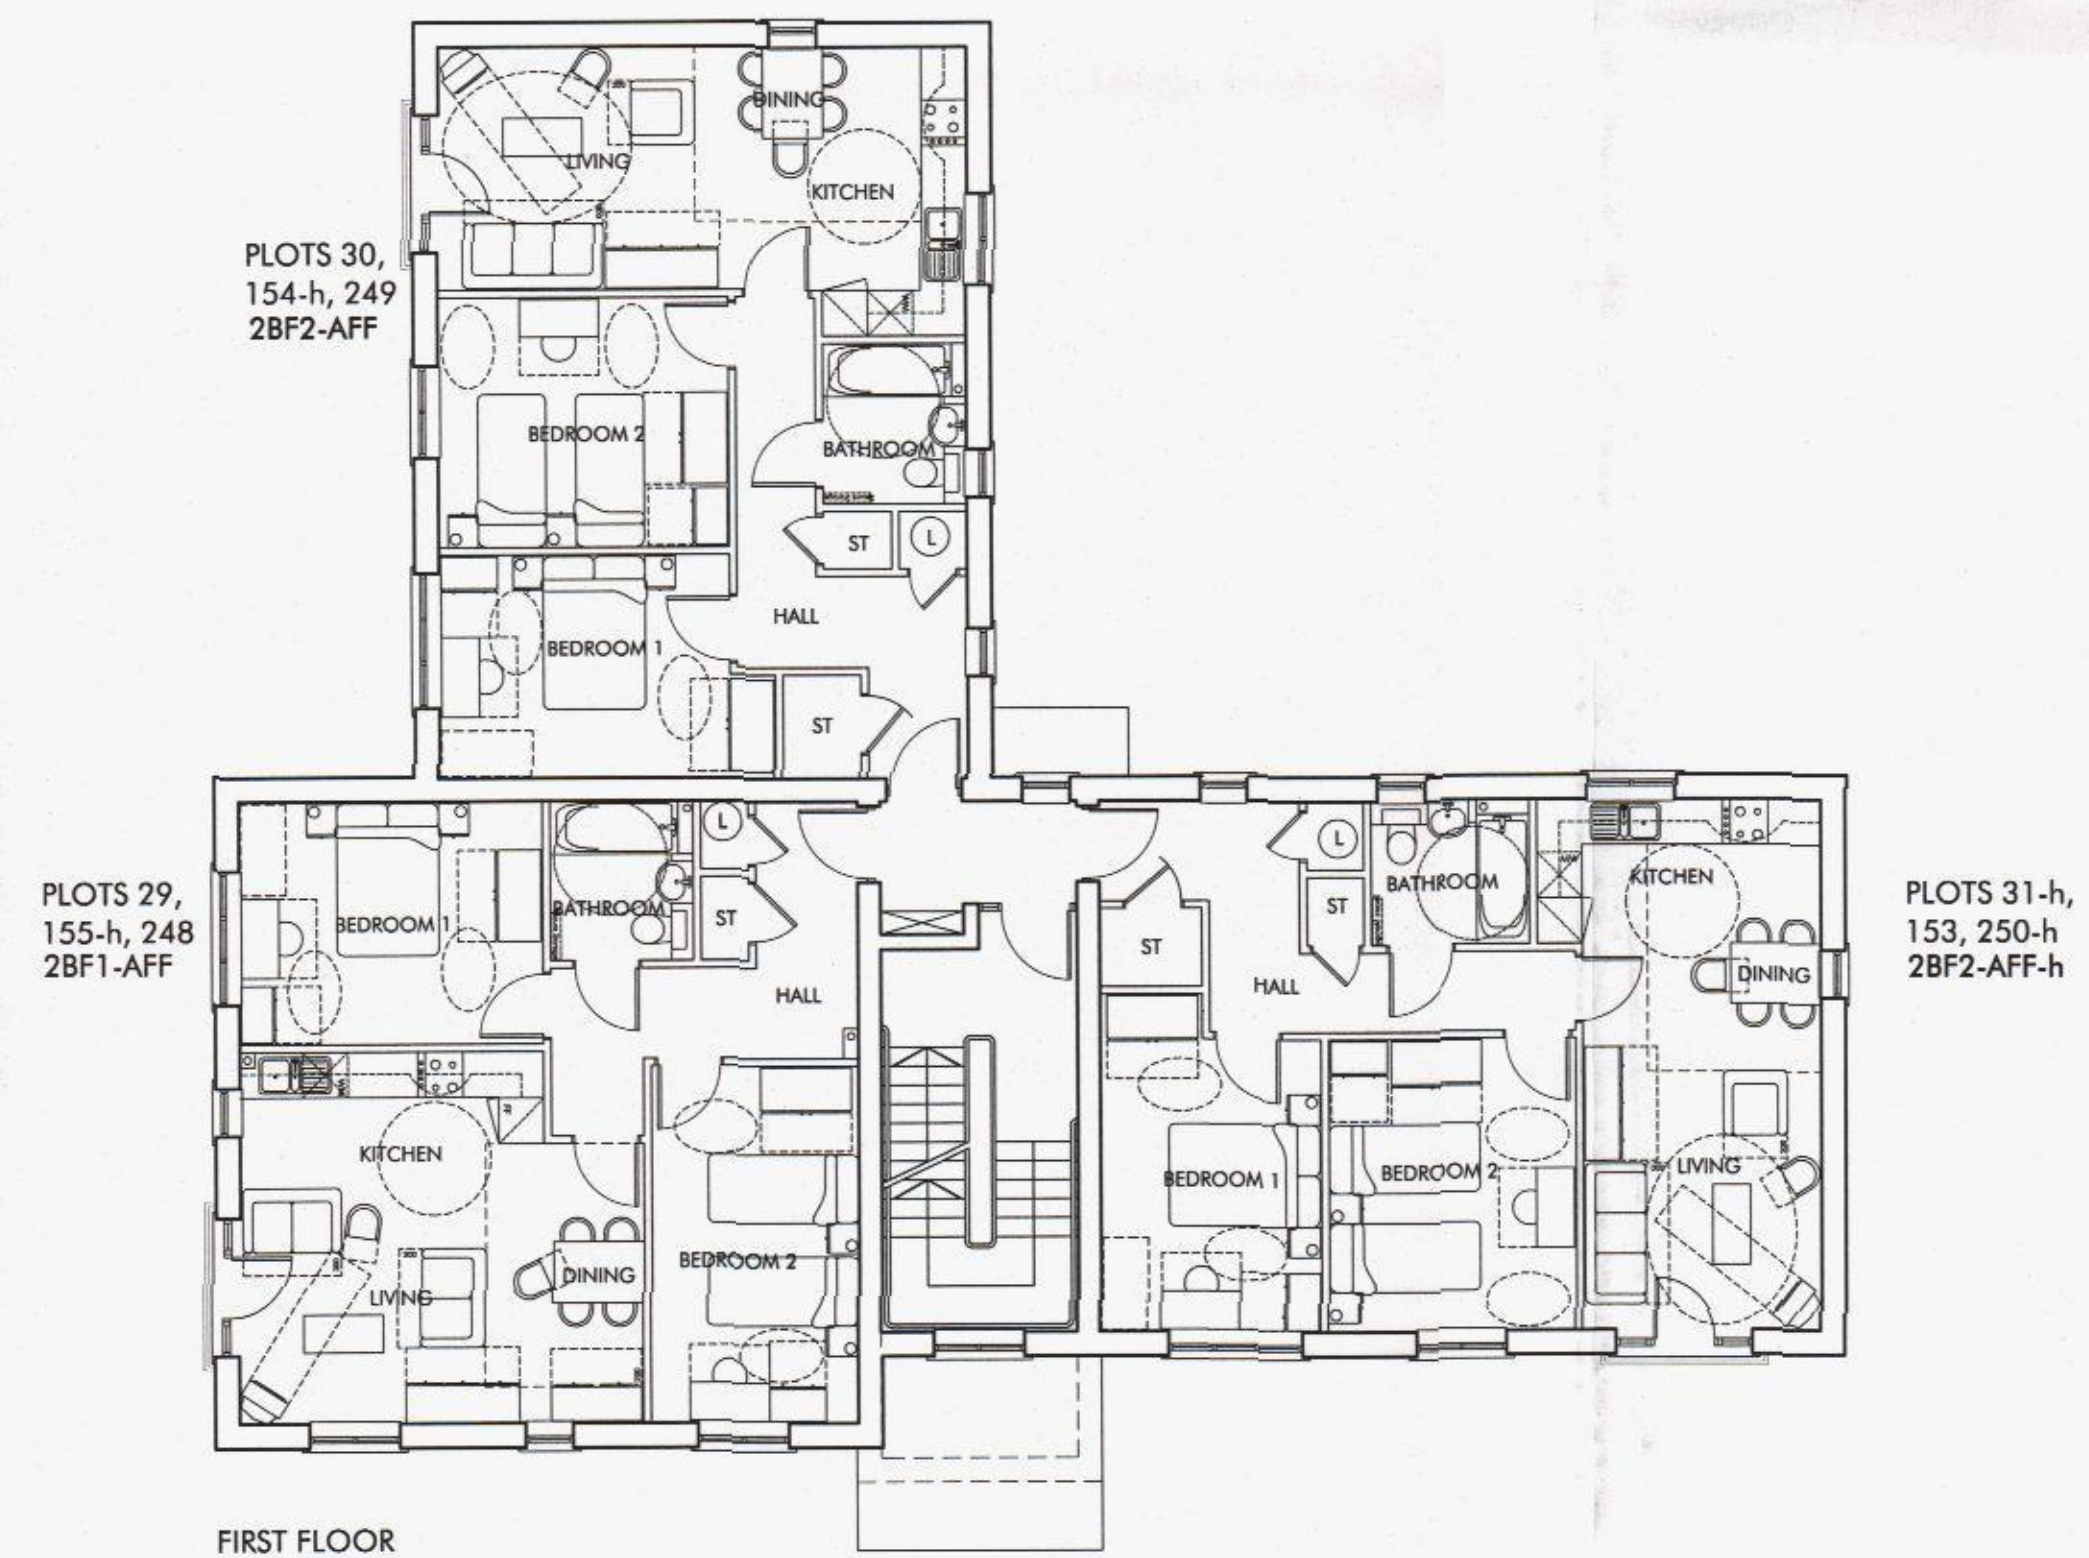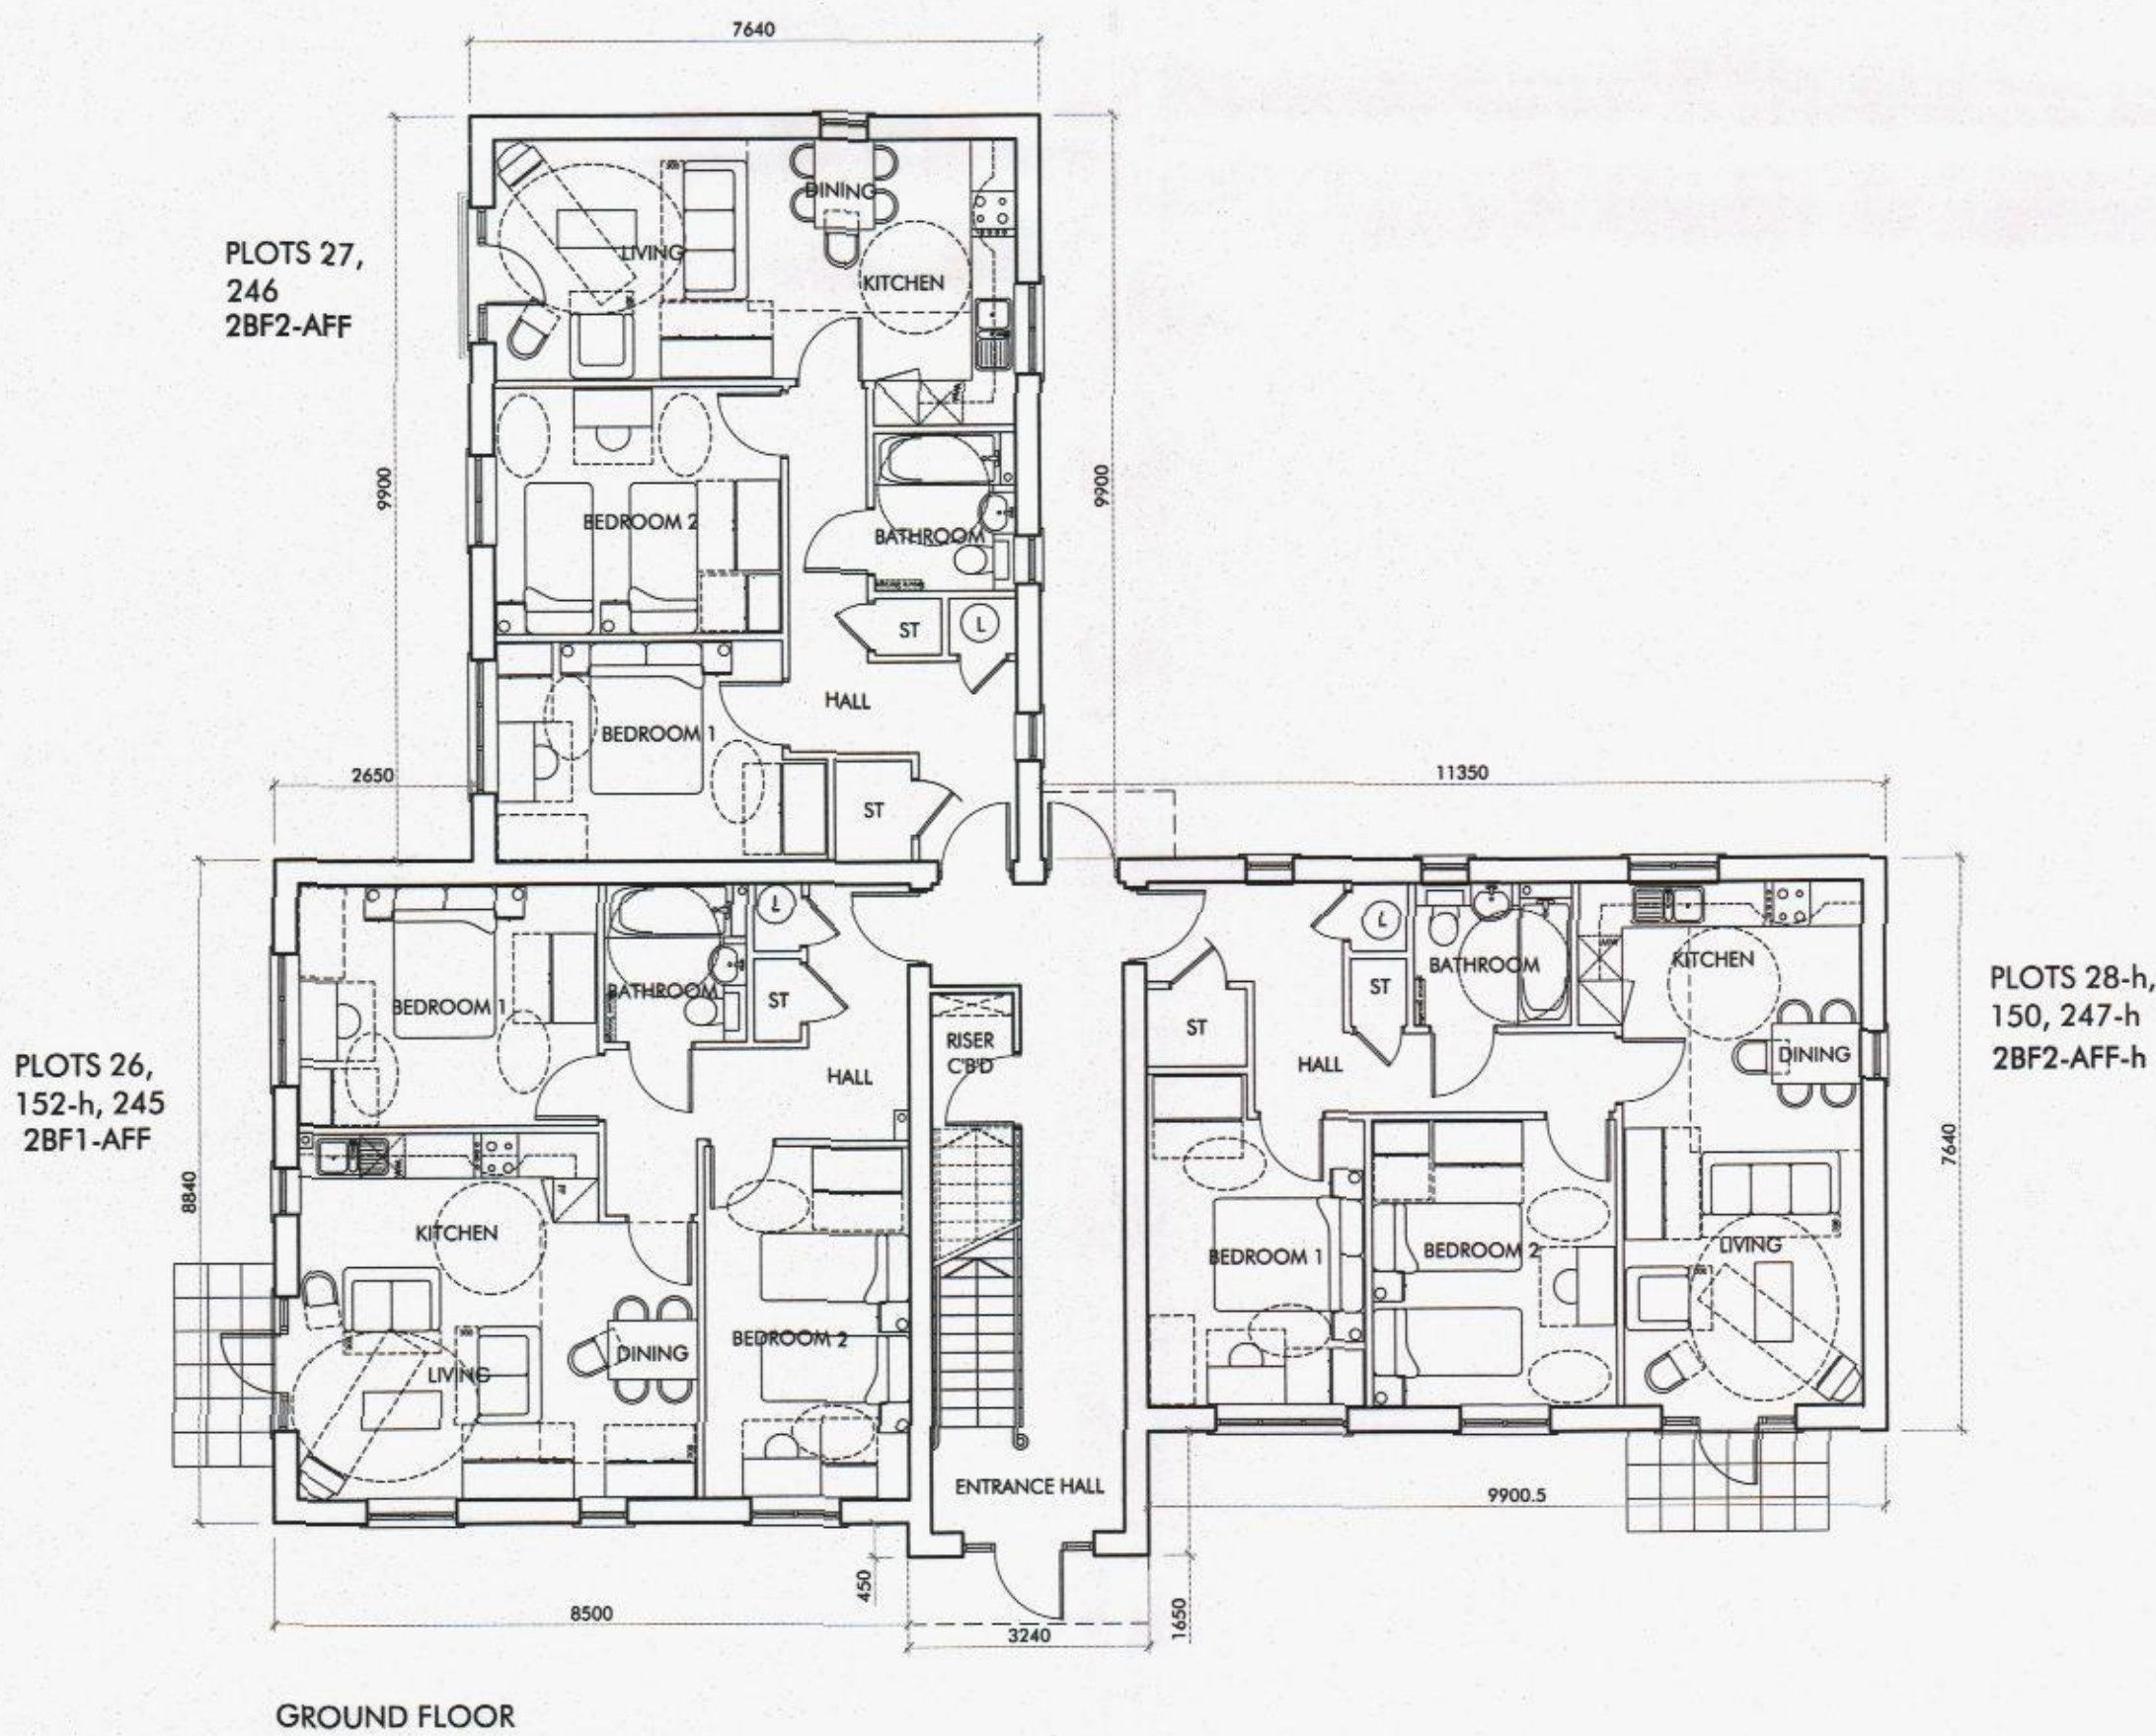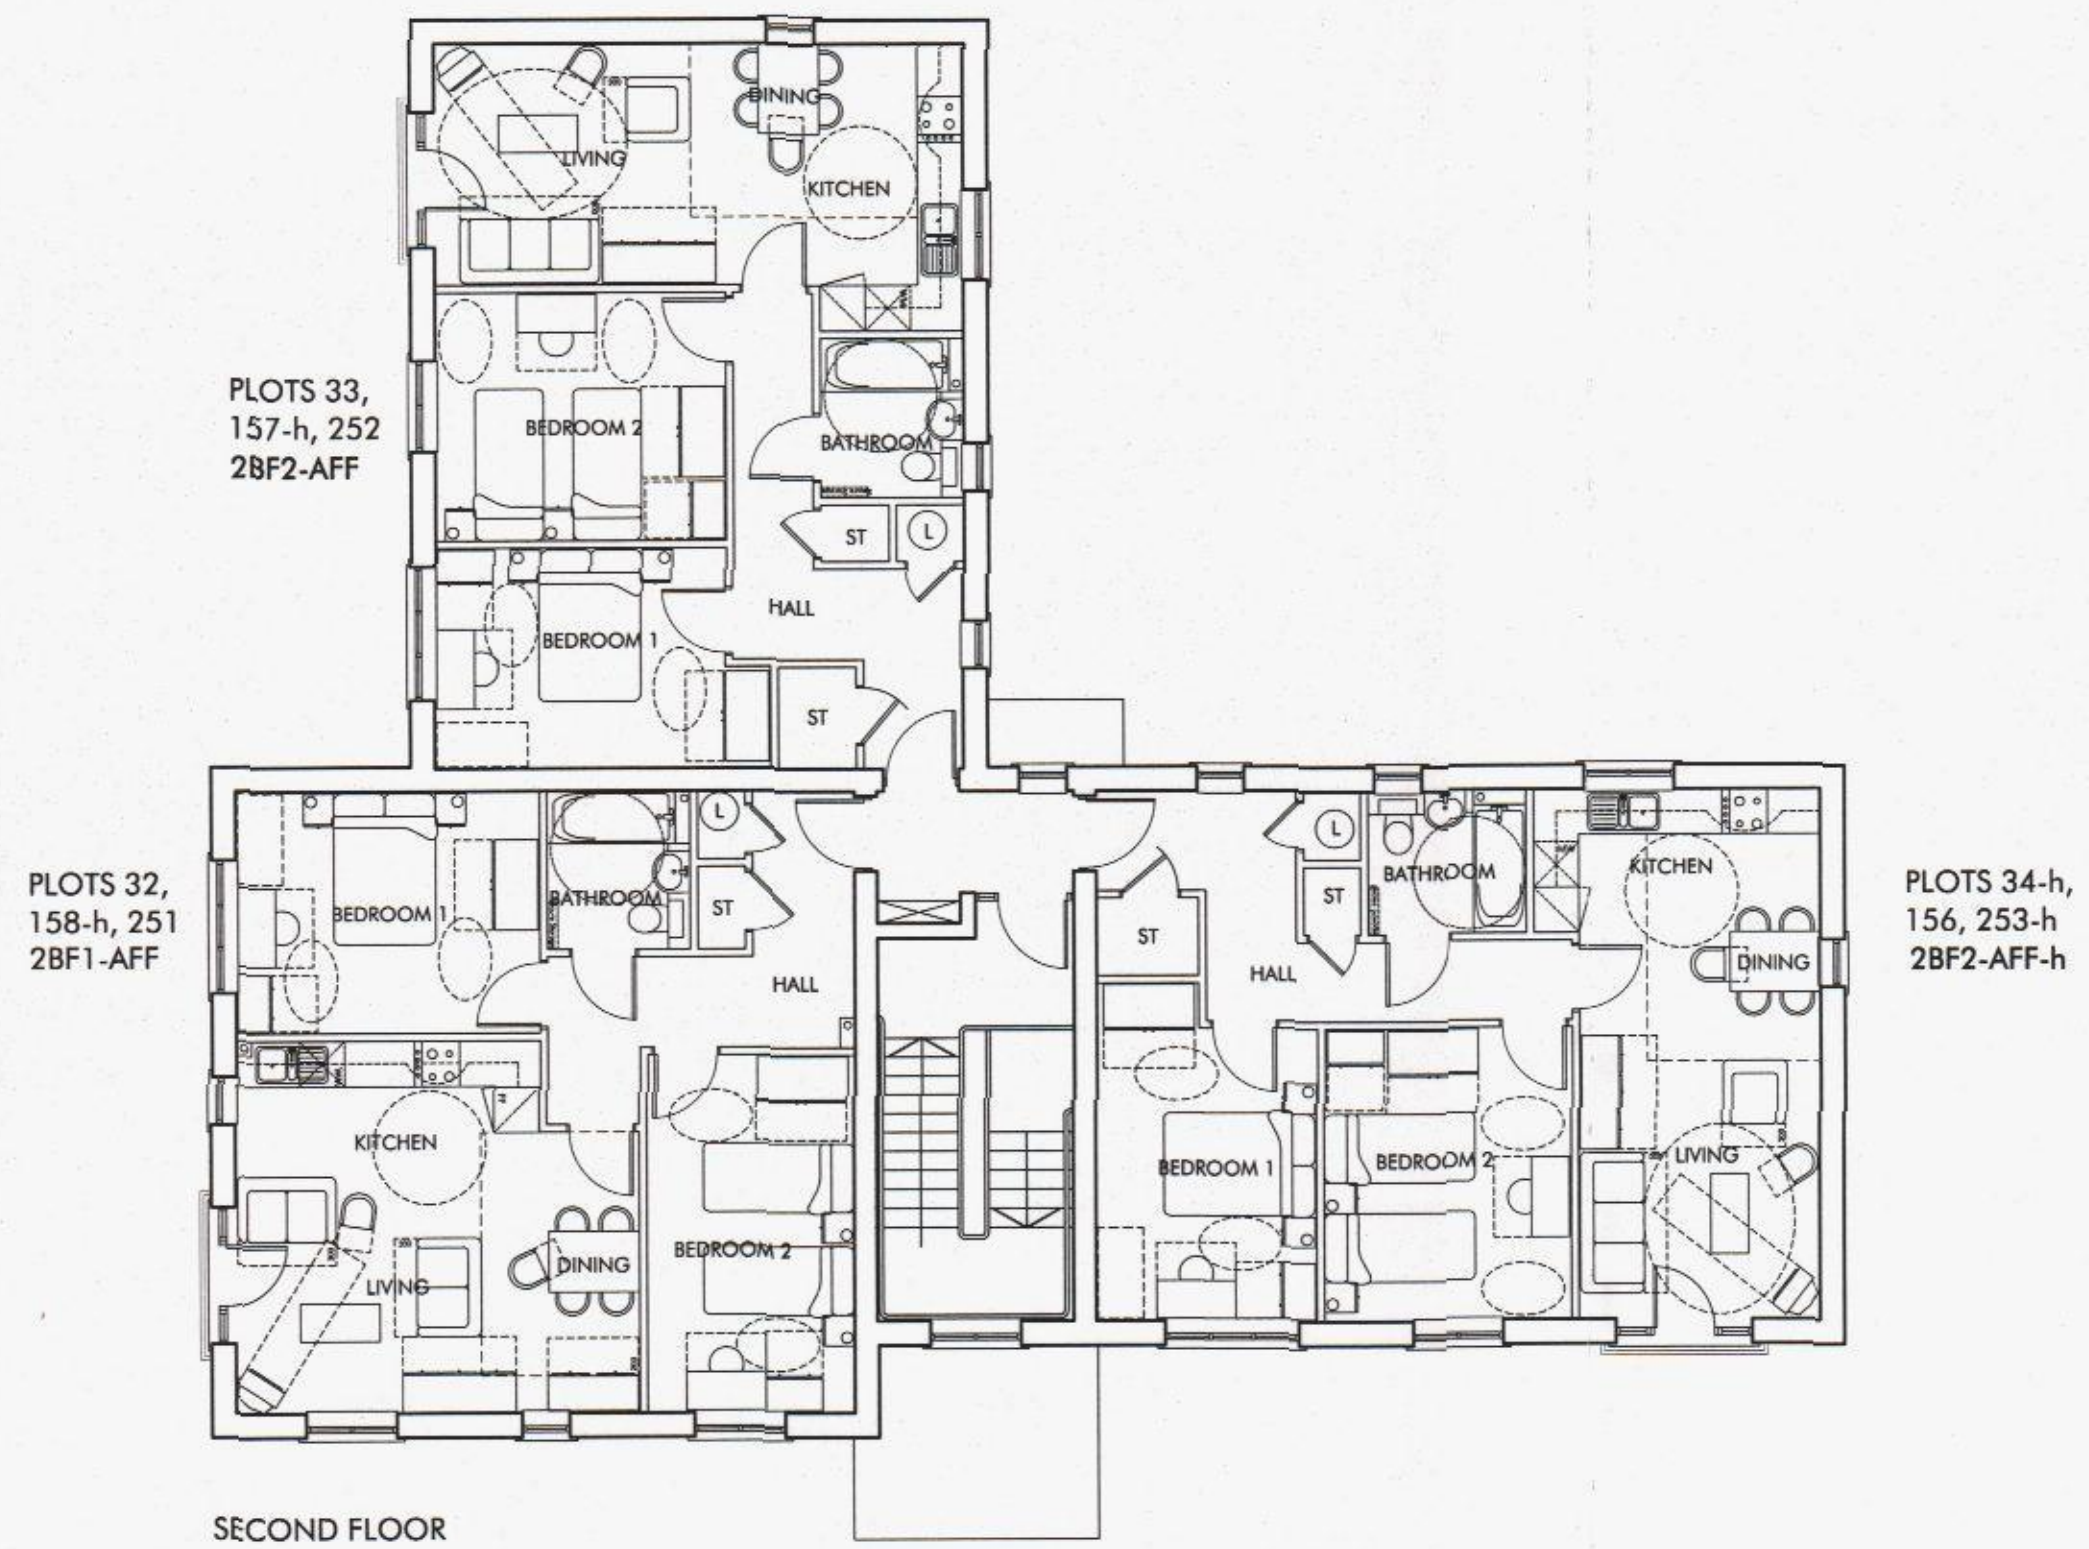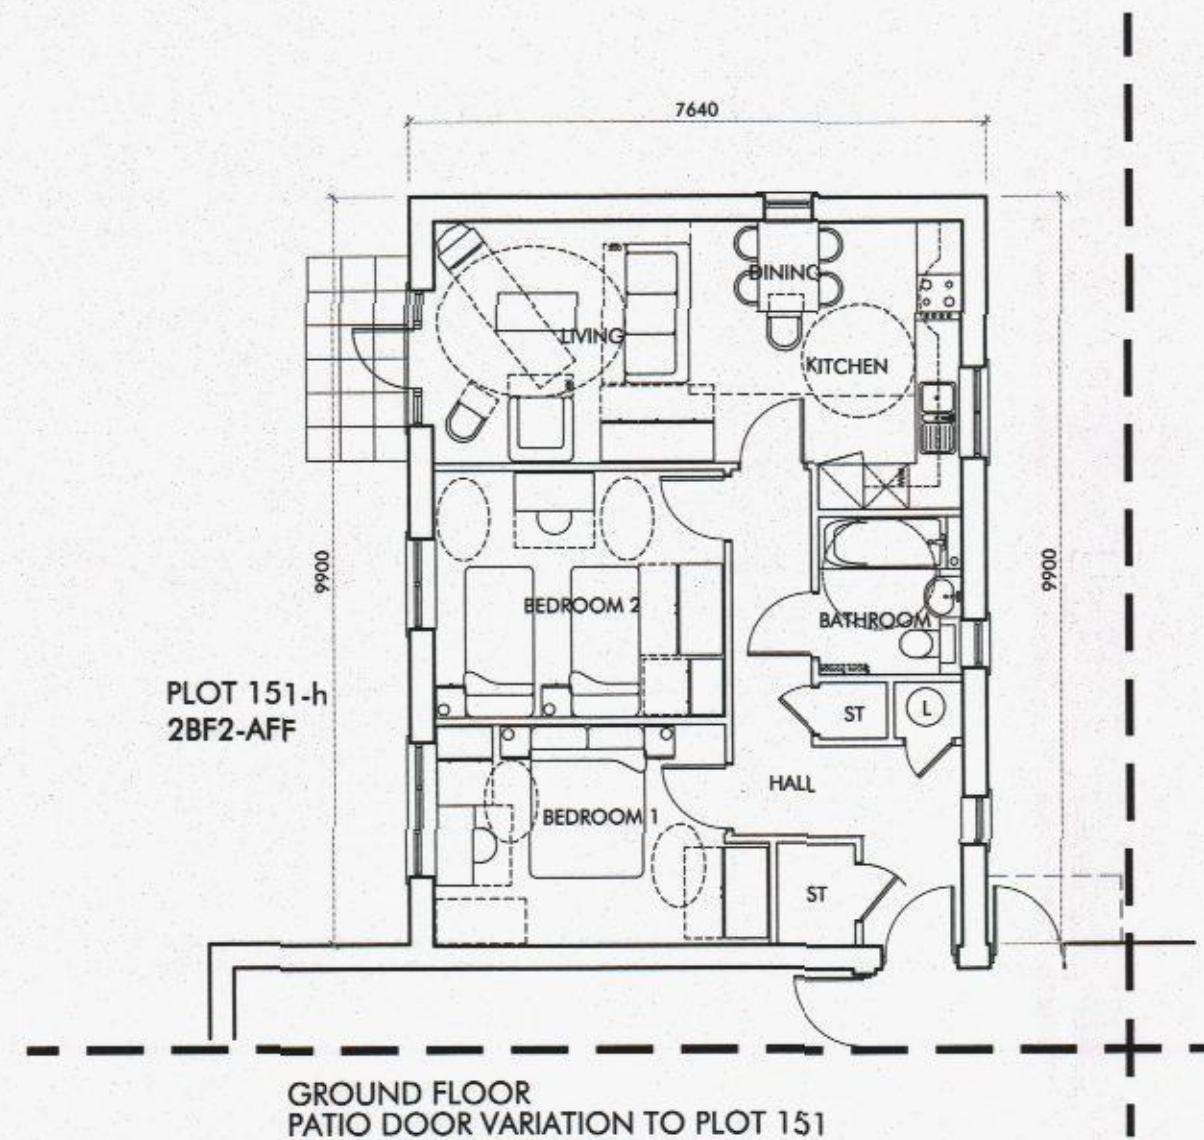

HAVANT BOROUGH
COUNCIL
7 AUG 2013
RECEIVED