




front elevation

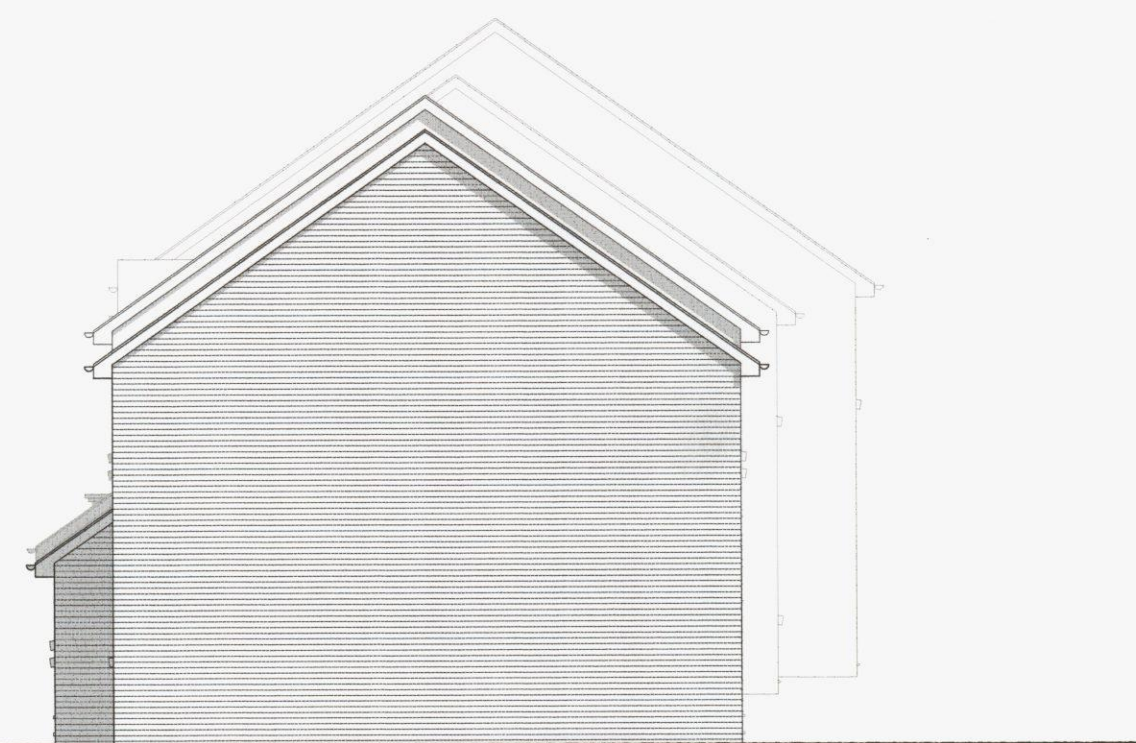


side elevation plot 38





rear elevation

Materials Schedule	
Plots 38 & 39	
Roof	- grey concrete interlocking tiles matching half round ridge and hip tiles
Walls	- orange/red facing bricks generally red features
Fascia	- white Upvc
Gutters	- black Upvc
Windows	- white Upvc
Front Door	- hardwood
Plot 40	
Roof	- terracotta concrete interlocking tiles matching half round ridge and hip tiles
Walls	- orange/red facing bricks generally red features
Fascia	- white Upvc
Gutters	- black Upvc
Windows	- white Upvc
Front Door	- hardwood
Plot 41	
Roof	- grey concrete interlocking tiles matching half round ridge and hip tiles
Walls	- orange/red facing bricks generally red features, Ivory through colour
Fascia	- white Upvc
Gutters	- black Upvc
Windows	- white Upvc
Front Door	- hardwood
Plots 42 & 43	
Roof	- terracotta concrete interlocking tiles matching half round ridge and hip tiles
Walls	- buff facing bricks generally red features
Fascia	- white Upvc
Gutters	- black Upvc
Windows	- white Upvc
Front Door	- hardwood
Plots 44 & 45	
Roof	- grey concrete interlocking tiles matching half round ridge and hip tiles
Walls	- buff facing bricks generally red features
Fascia	- white Upvc
Gutters	- black Upvc
Windows	- white Upvc
Front Door	- hardwood

HAVANT BOROUGH
COUNCIL
18 JUL 2013
RECEIVED

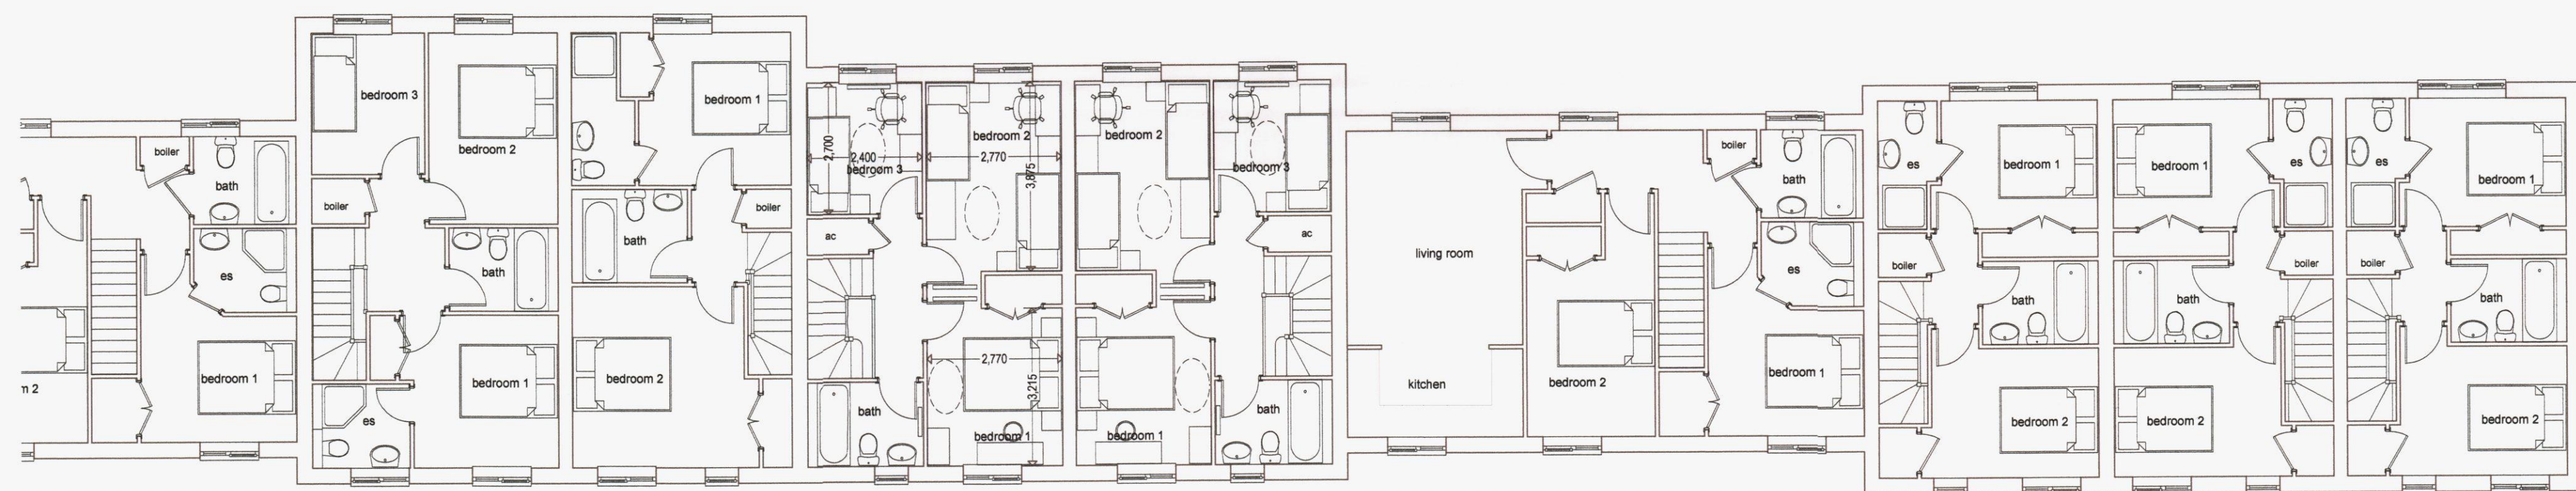


first floor

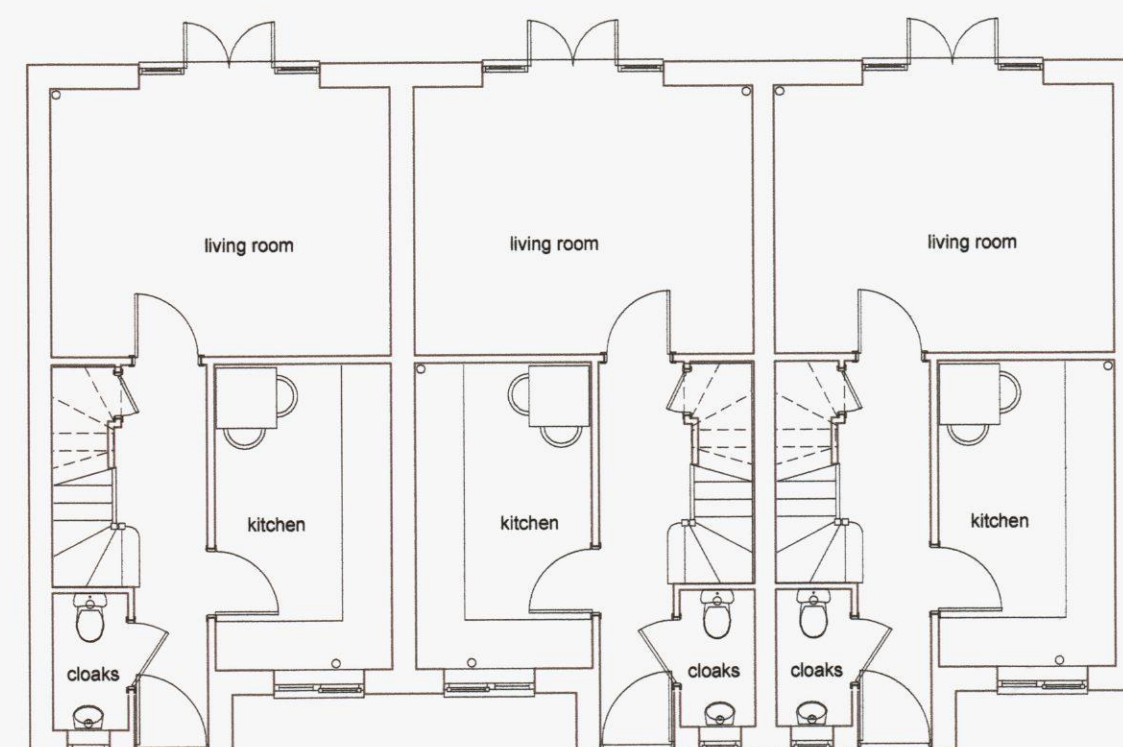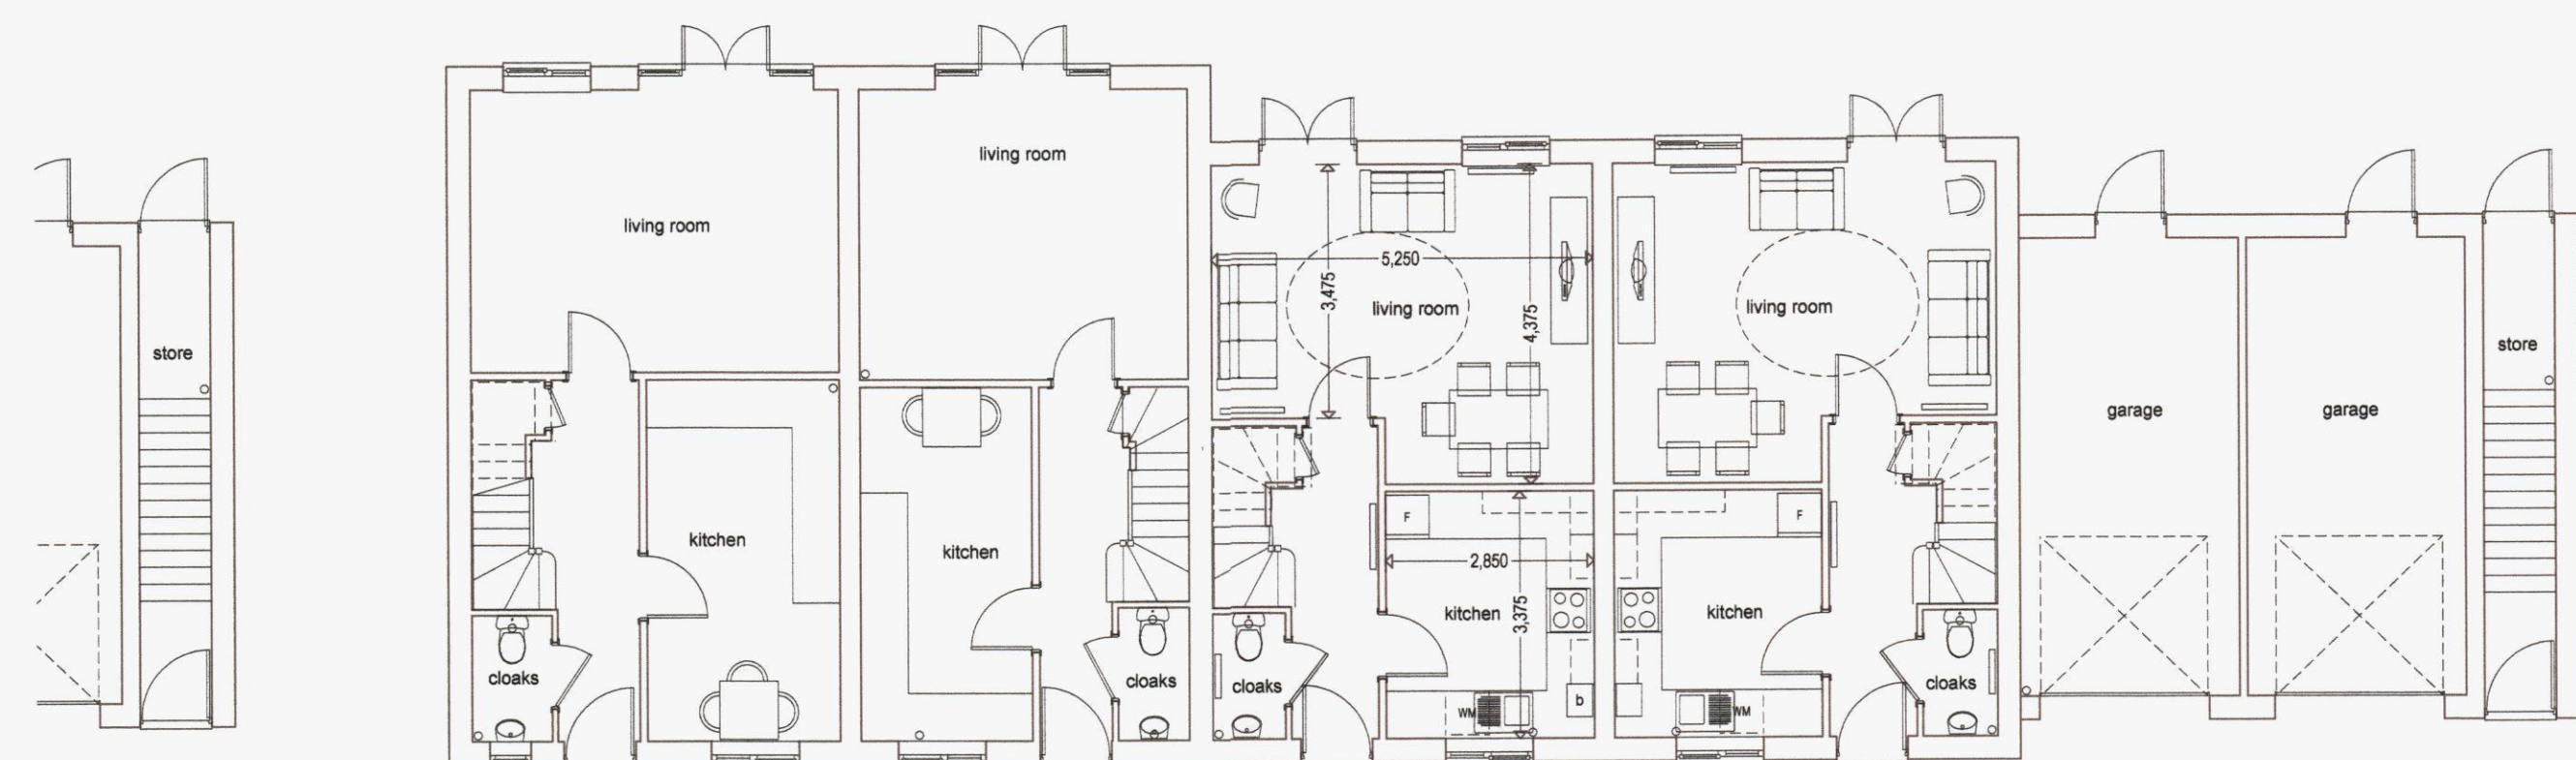

ground floor

rev b 09.06.13 material schedule added
rev a 15.03.13 affordable housing units layout amended & furniture added

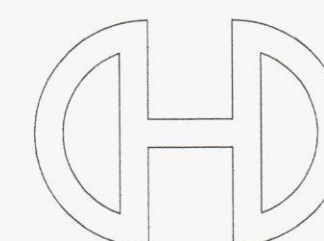

Victoria House 14 St John Road Hedge End Southampton Hampshire SO30 4AB
Tel: 01483 773277 Fax: 01483 787111 E-mail: sales@crayfernhomes.co.uk

PLOTS 38 - 45

DEVELOPMENT AT
SCRATCHFACE LANE
BEDHAMPTON
HAMPSHIRE

FOR
CRAYFERN HOMES LIMITED
SCALE: 1:100 @ A1 DATE: OCT 2012 DRAWING NO: 02.12_217b

0 1 2 3 4 5
scale bar 1:100 @ A1