




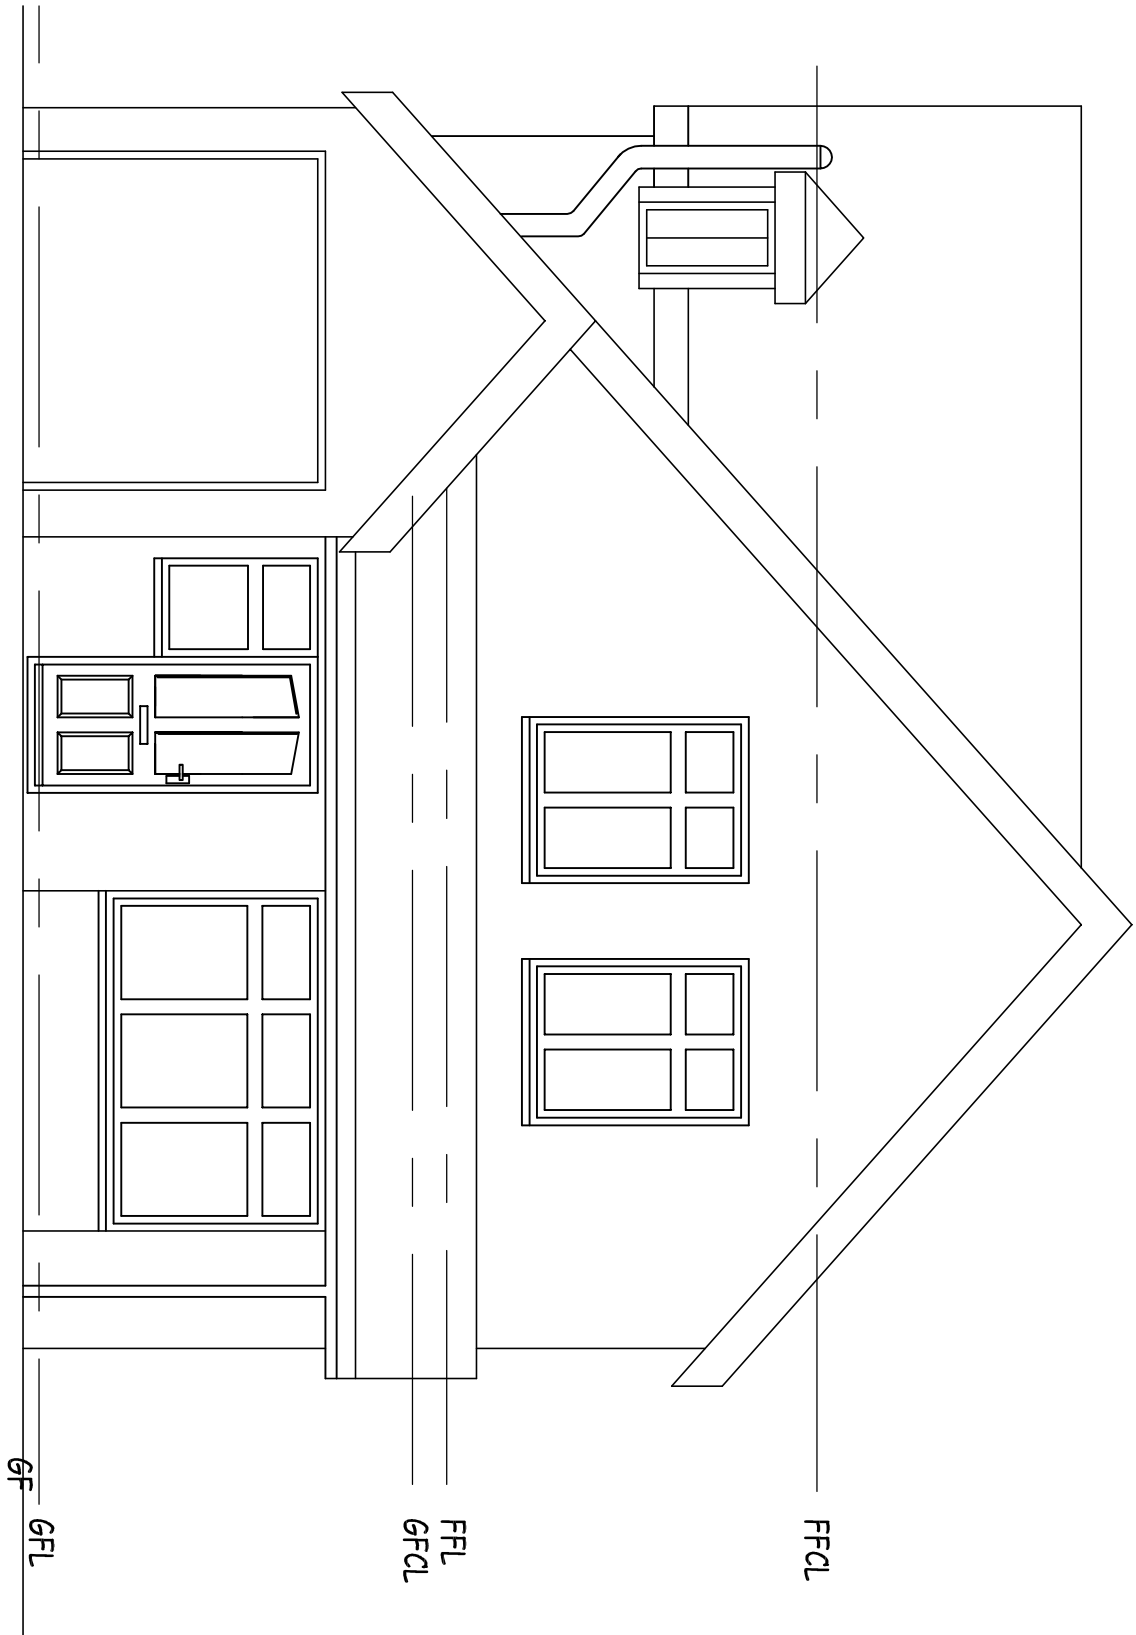


PROPOSED FRONT ELEVATION (NO CHANGE)

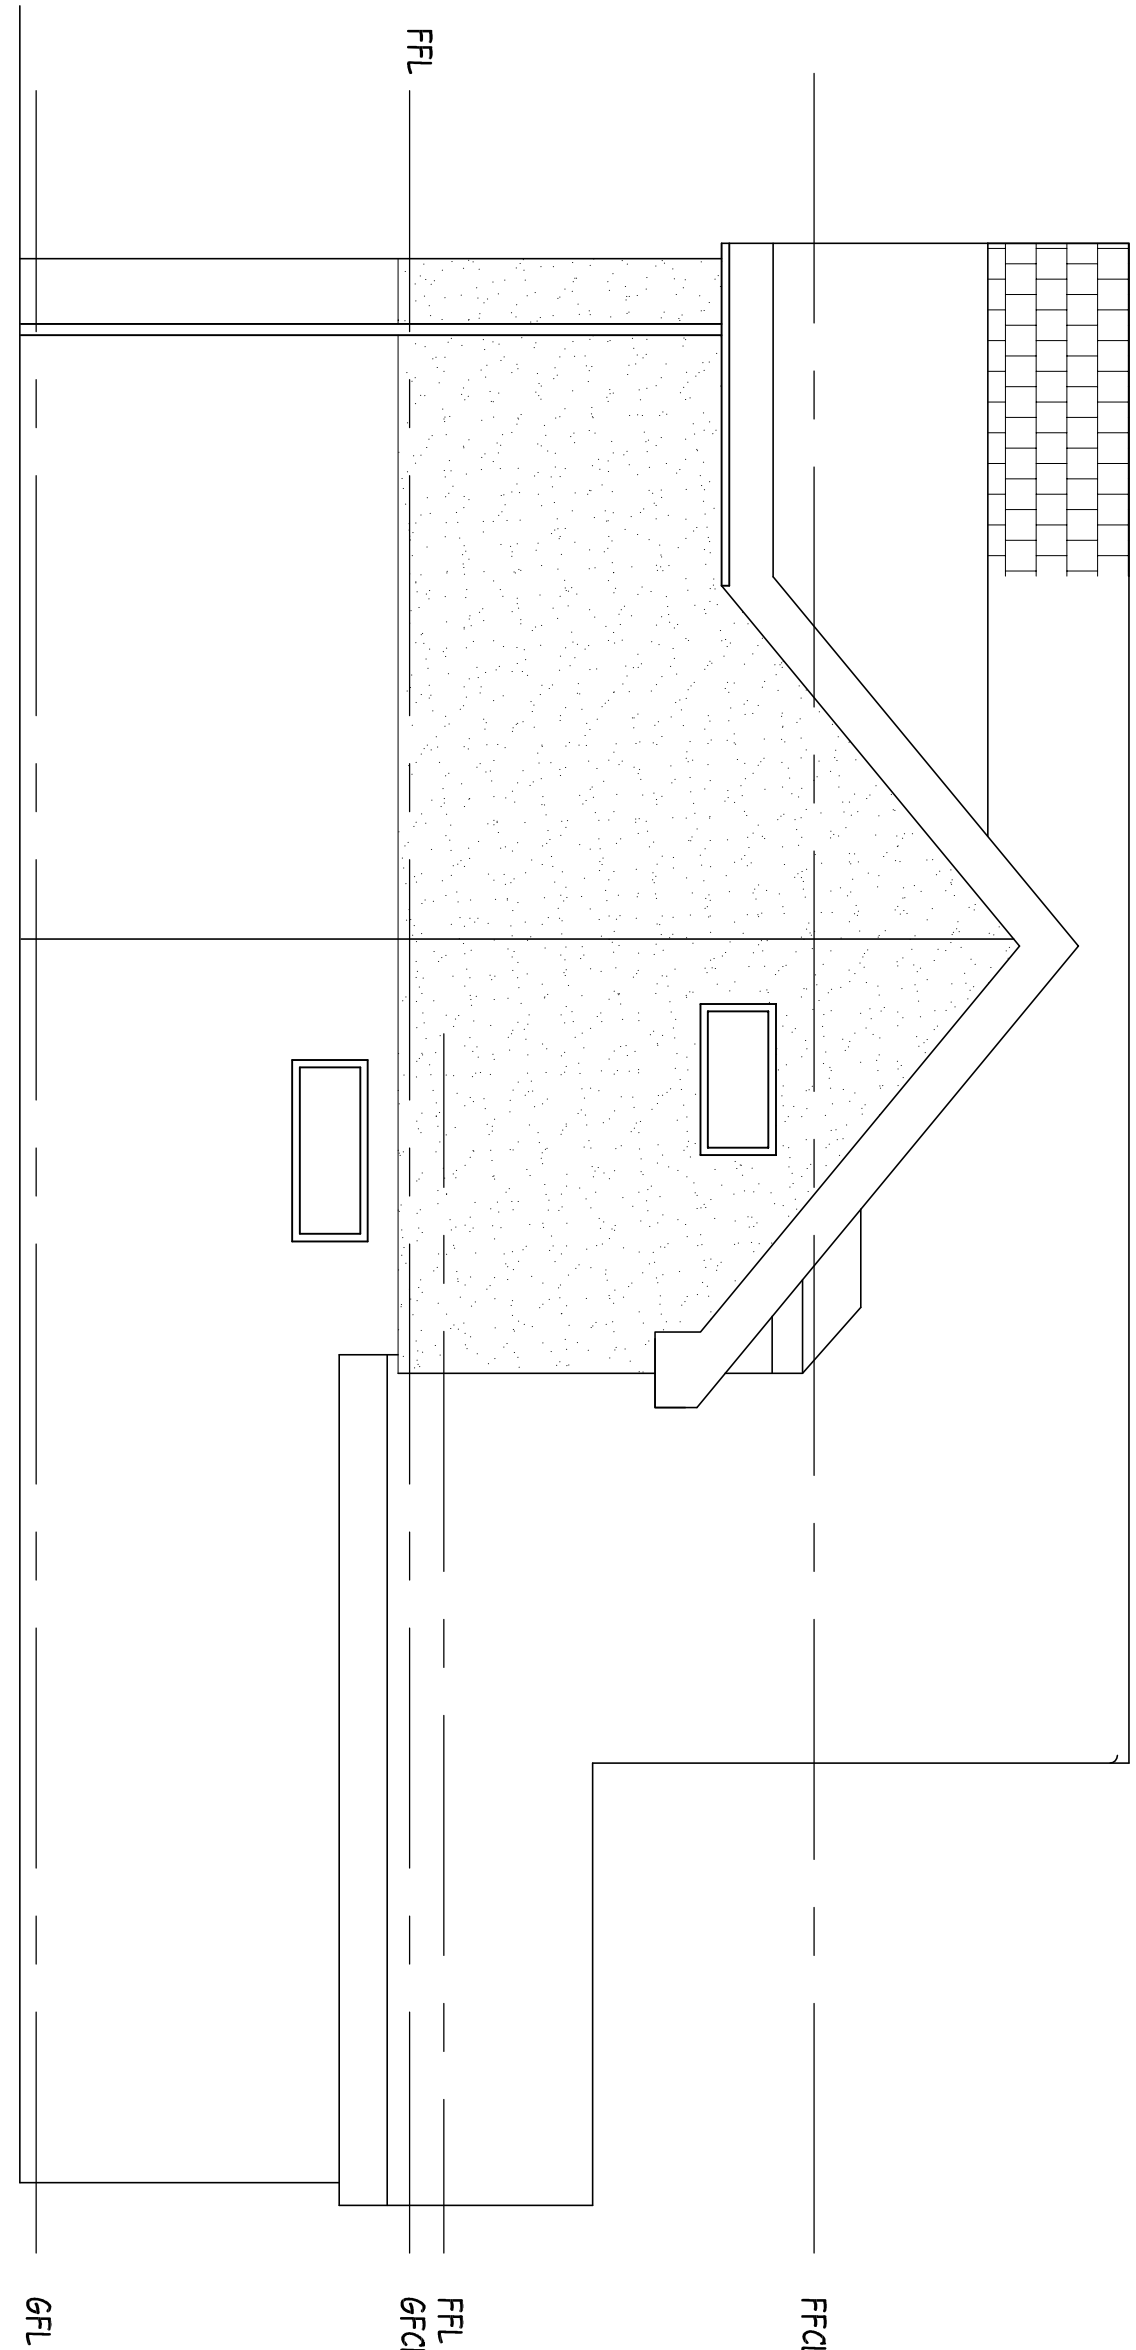


PROPOSED SIDE ELEVATION

 

Scale

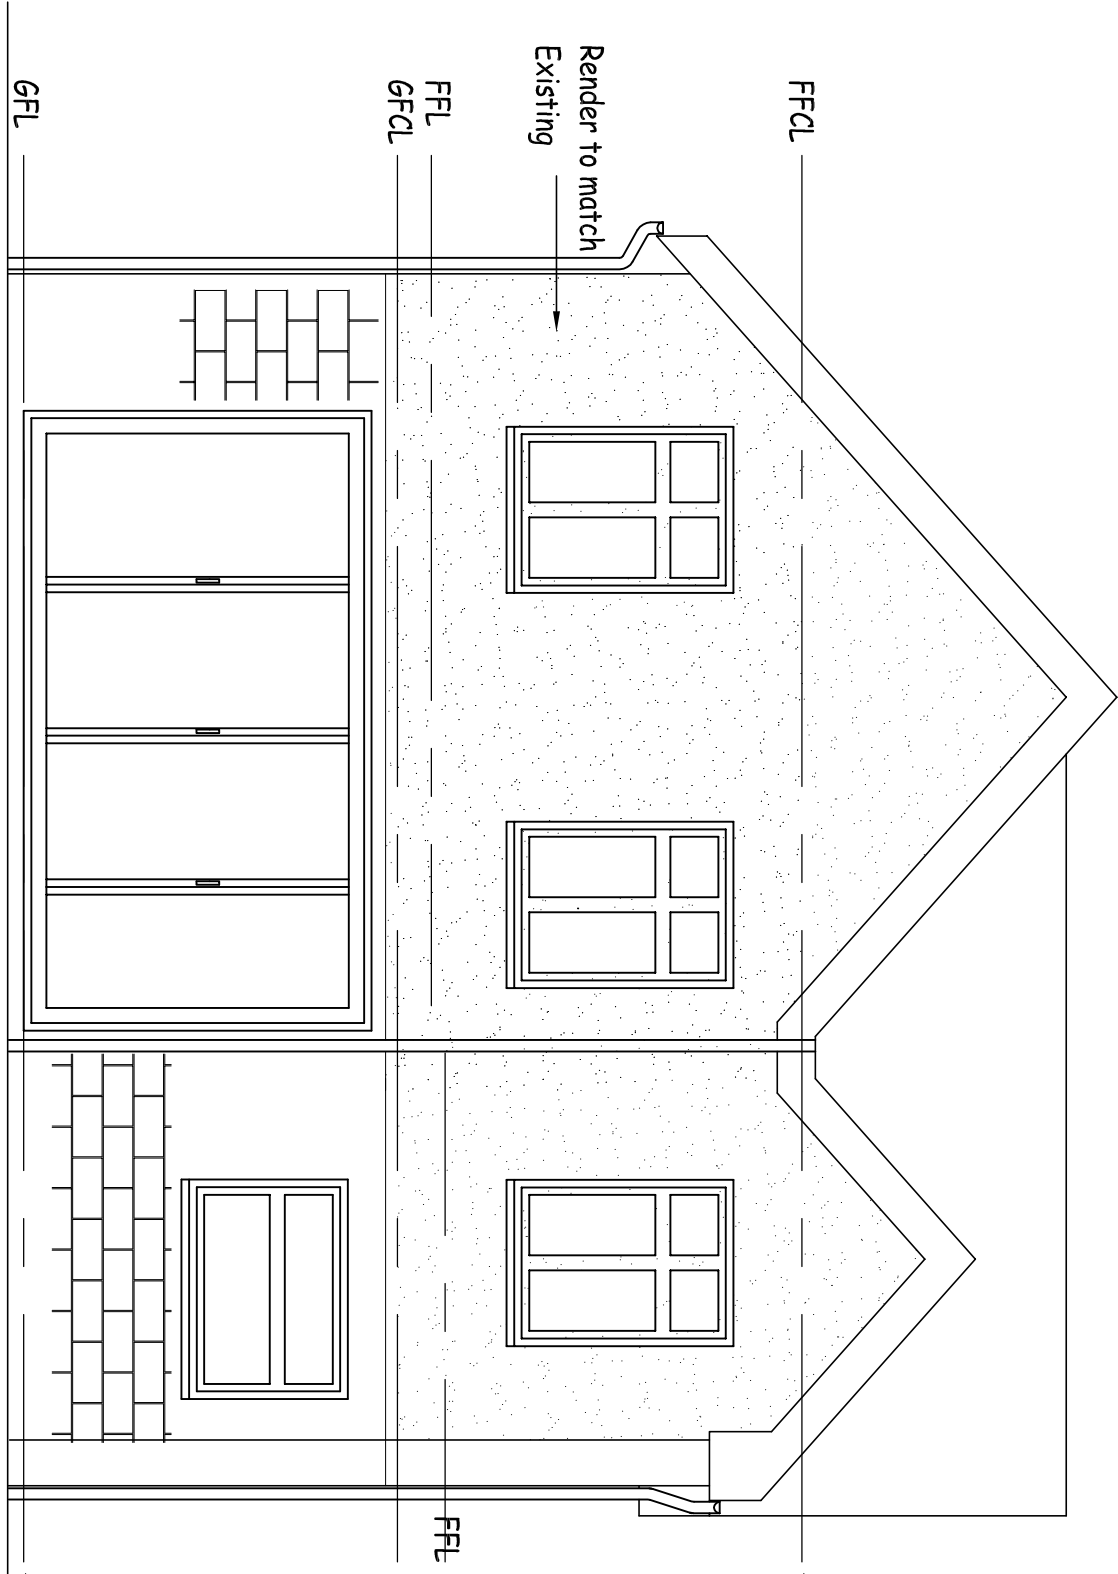

PROPOSED REAR ELEVATION

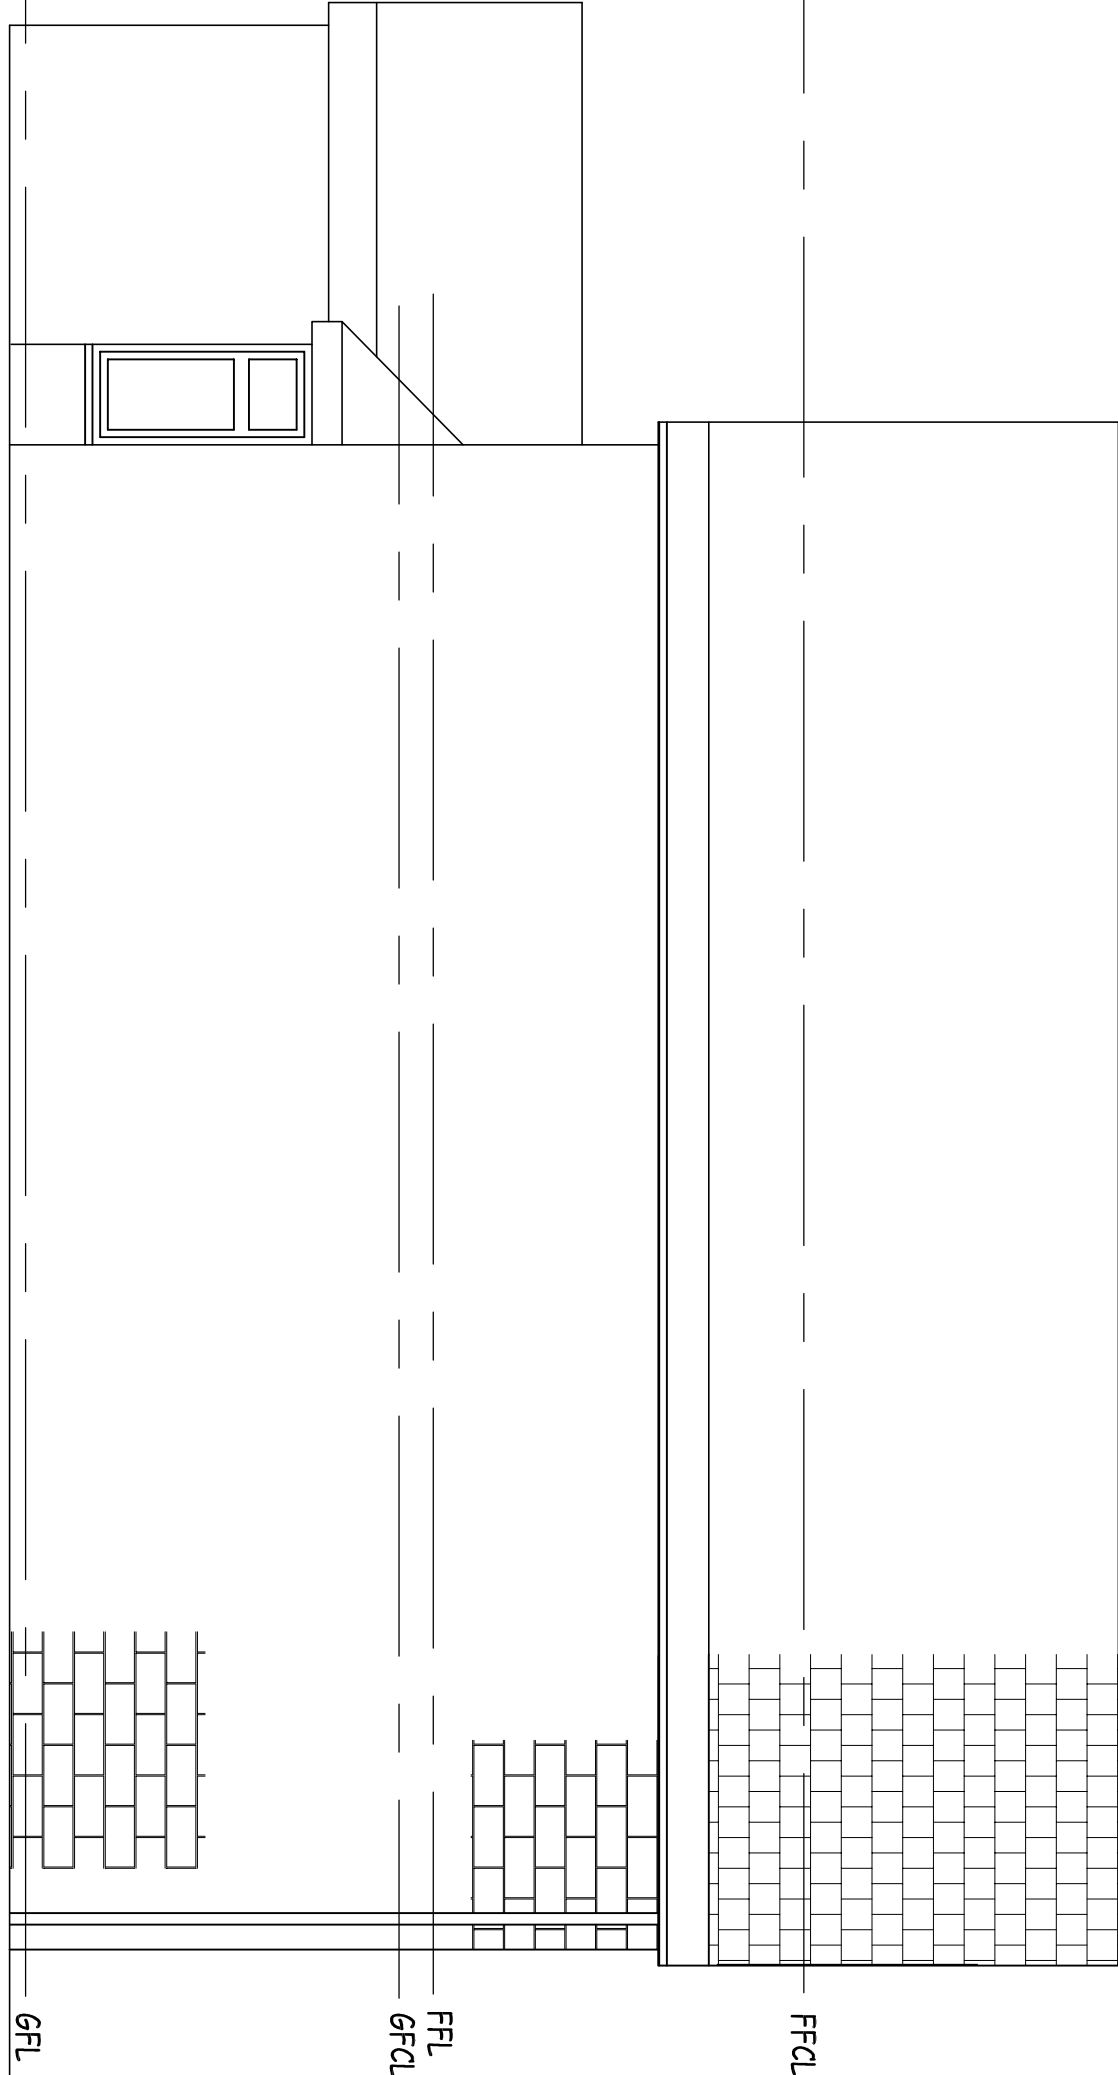

PROPOSED SIDE ELEVATION

This drawing may be scaled for planning purposes only.
For all other purposes dimensions must be checked on
site and not scaled from the drawing.

Client: Mr & Mrs Dunaway
Project: 16 St Hermans Road
Drawing Title: Hayling Island, PO11 9NA
Proposed Elevations

Drawn By: SD
Date: Mar 12
Drawing No: ST Hermans-004
Scale: 1:50@A2
Issue: A