




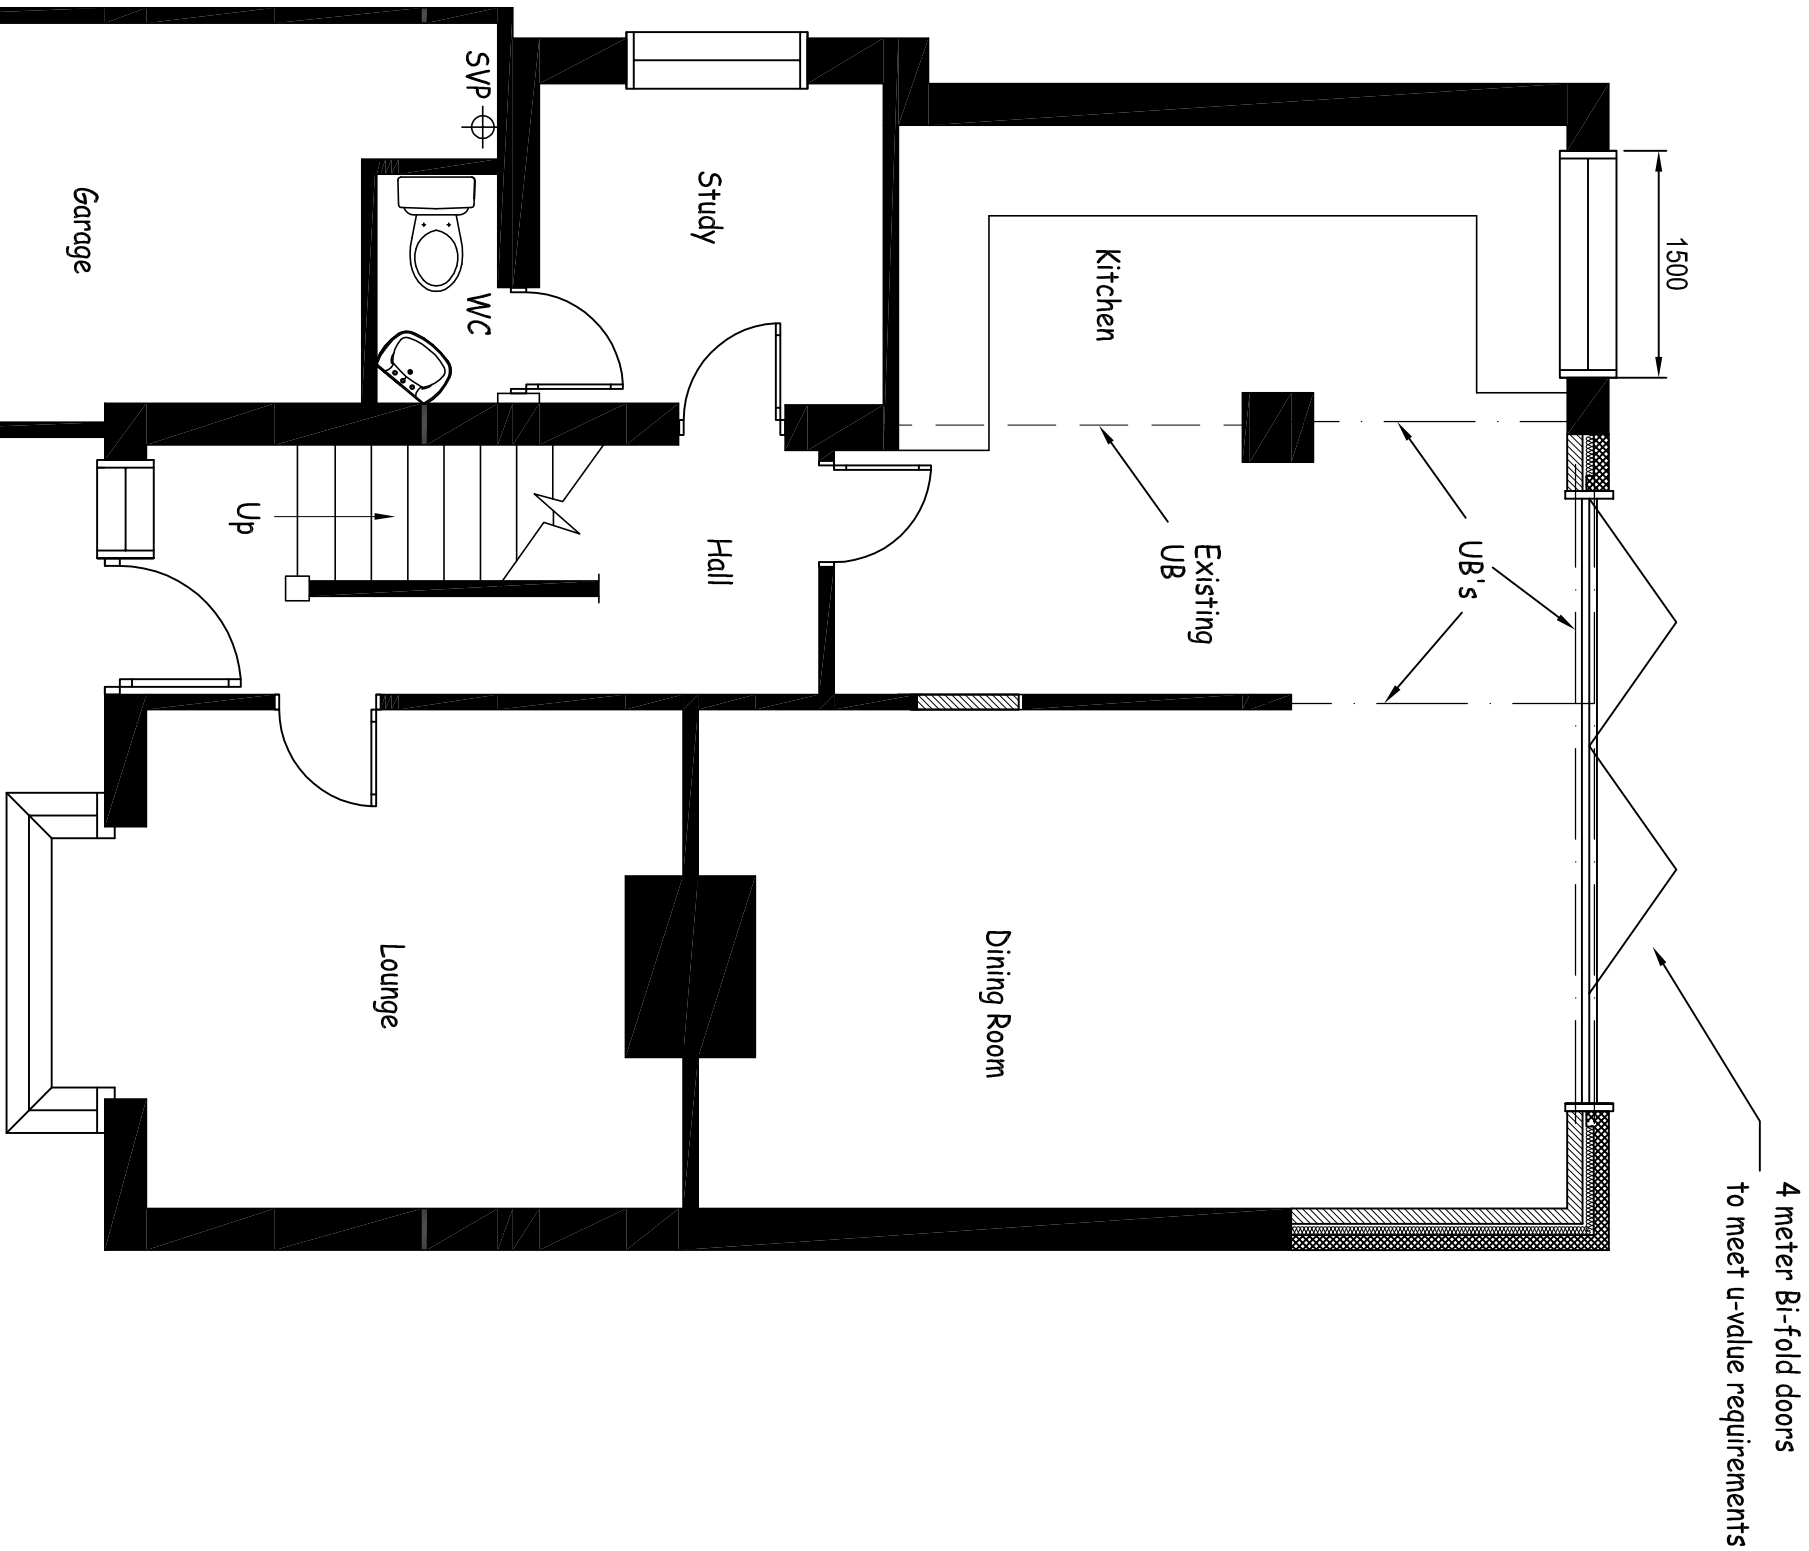


PROPOSED GROUND FLOOR PLAN

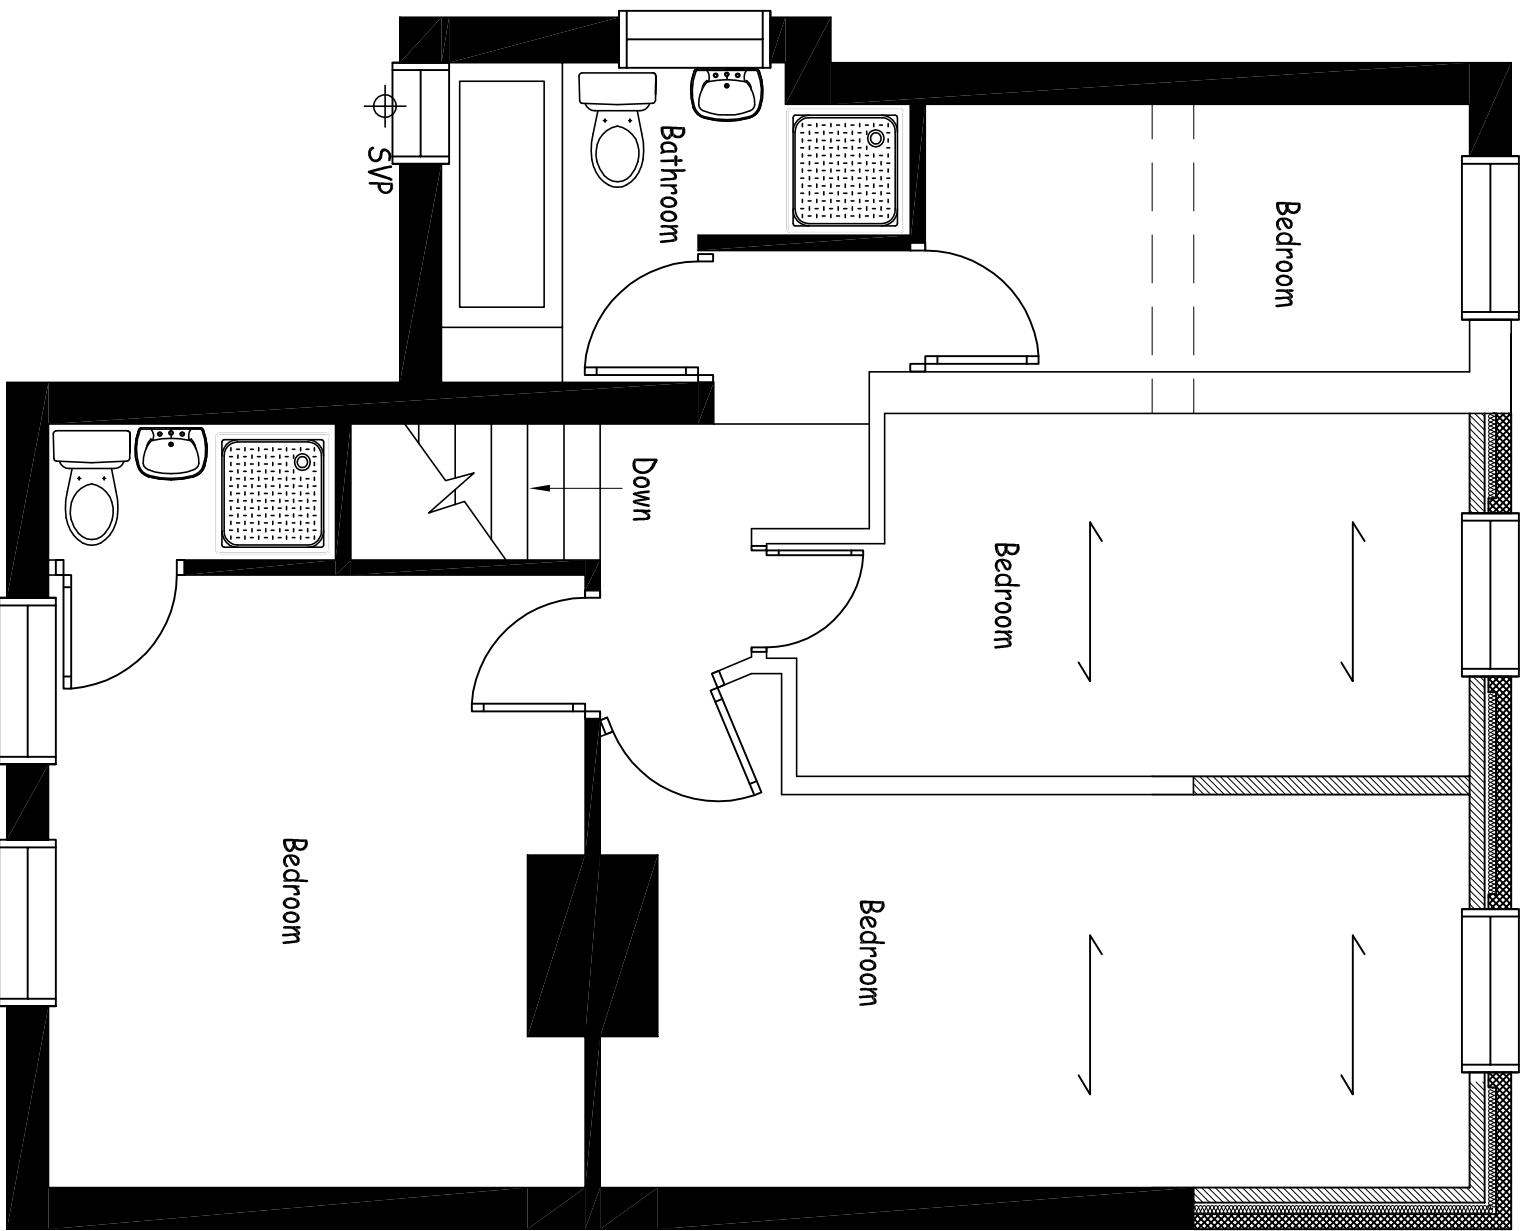

PROPOSED FIRST FLOOR PLAN

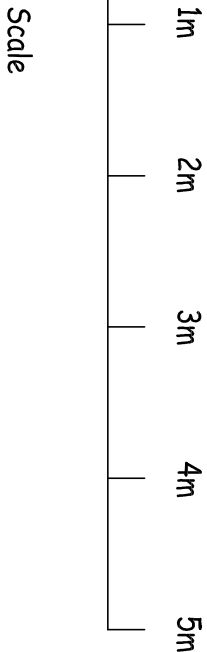

Scale

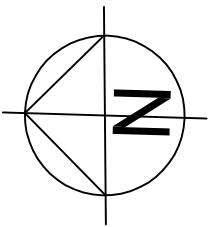

This drawing may be scaled for planning purposes only.
For all other purposes dimensions must be checked on
site and not scaled from the drawing.

Client:	Mr & Mrs Dunaway
Project:	16 St Hermans Road
	Hayling Island, PO11 9NA
Drawing Title:	Proposed Plans
Drawn By :	SD
Date:	Mar 12
Drawing No:	ST Hermans-002
	Issue: A
	Scale : 1:50@A2