


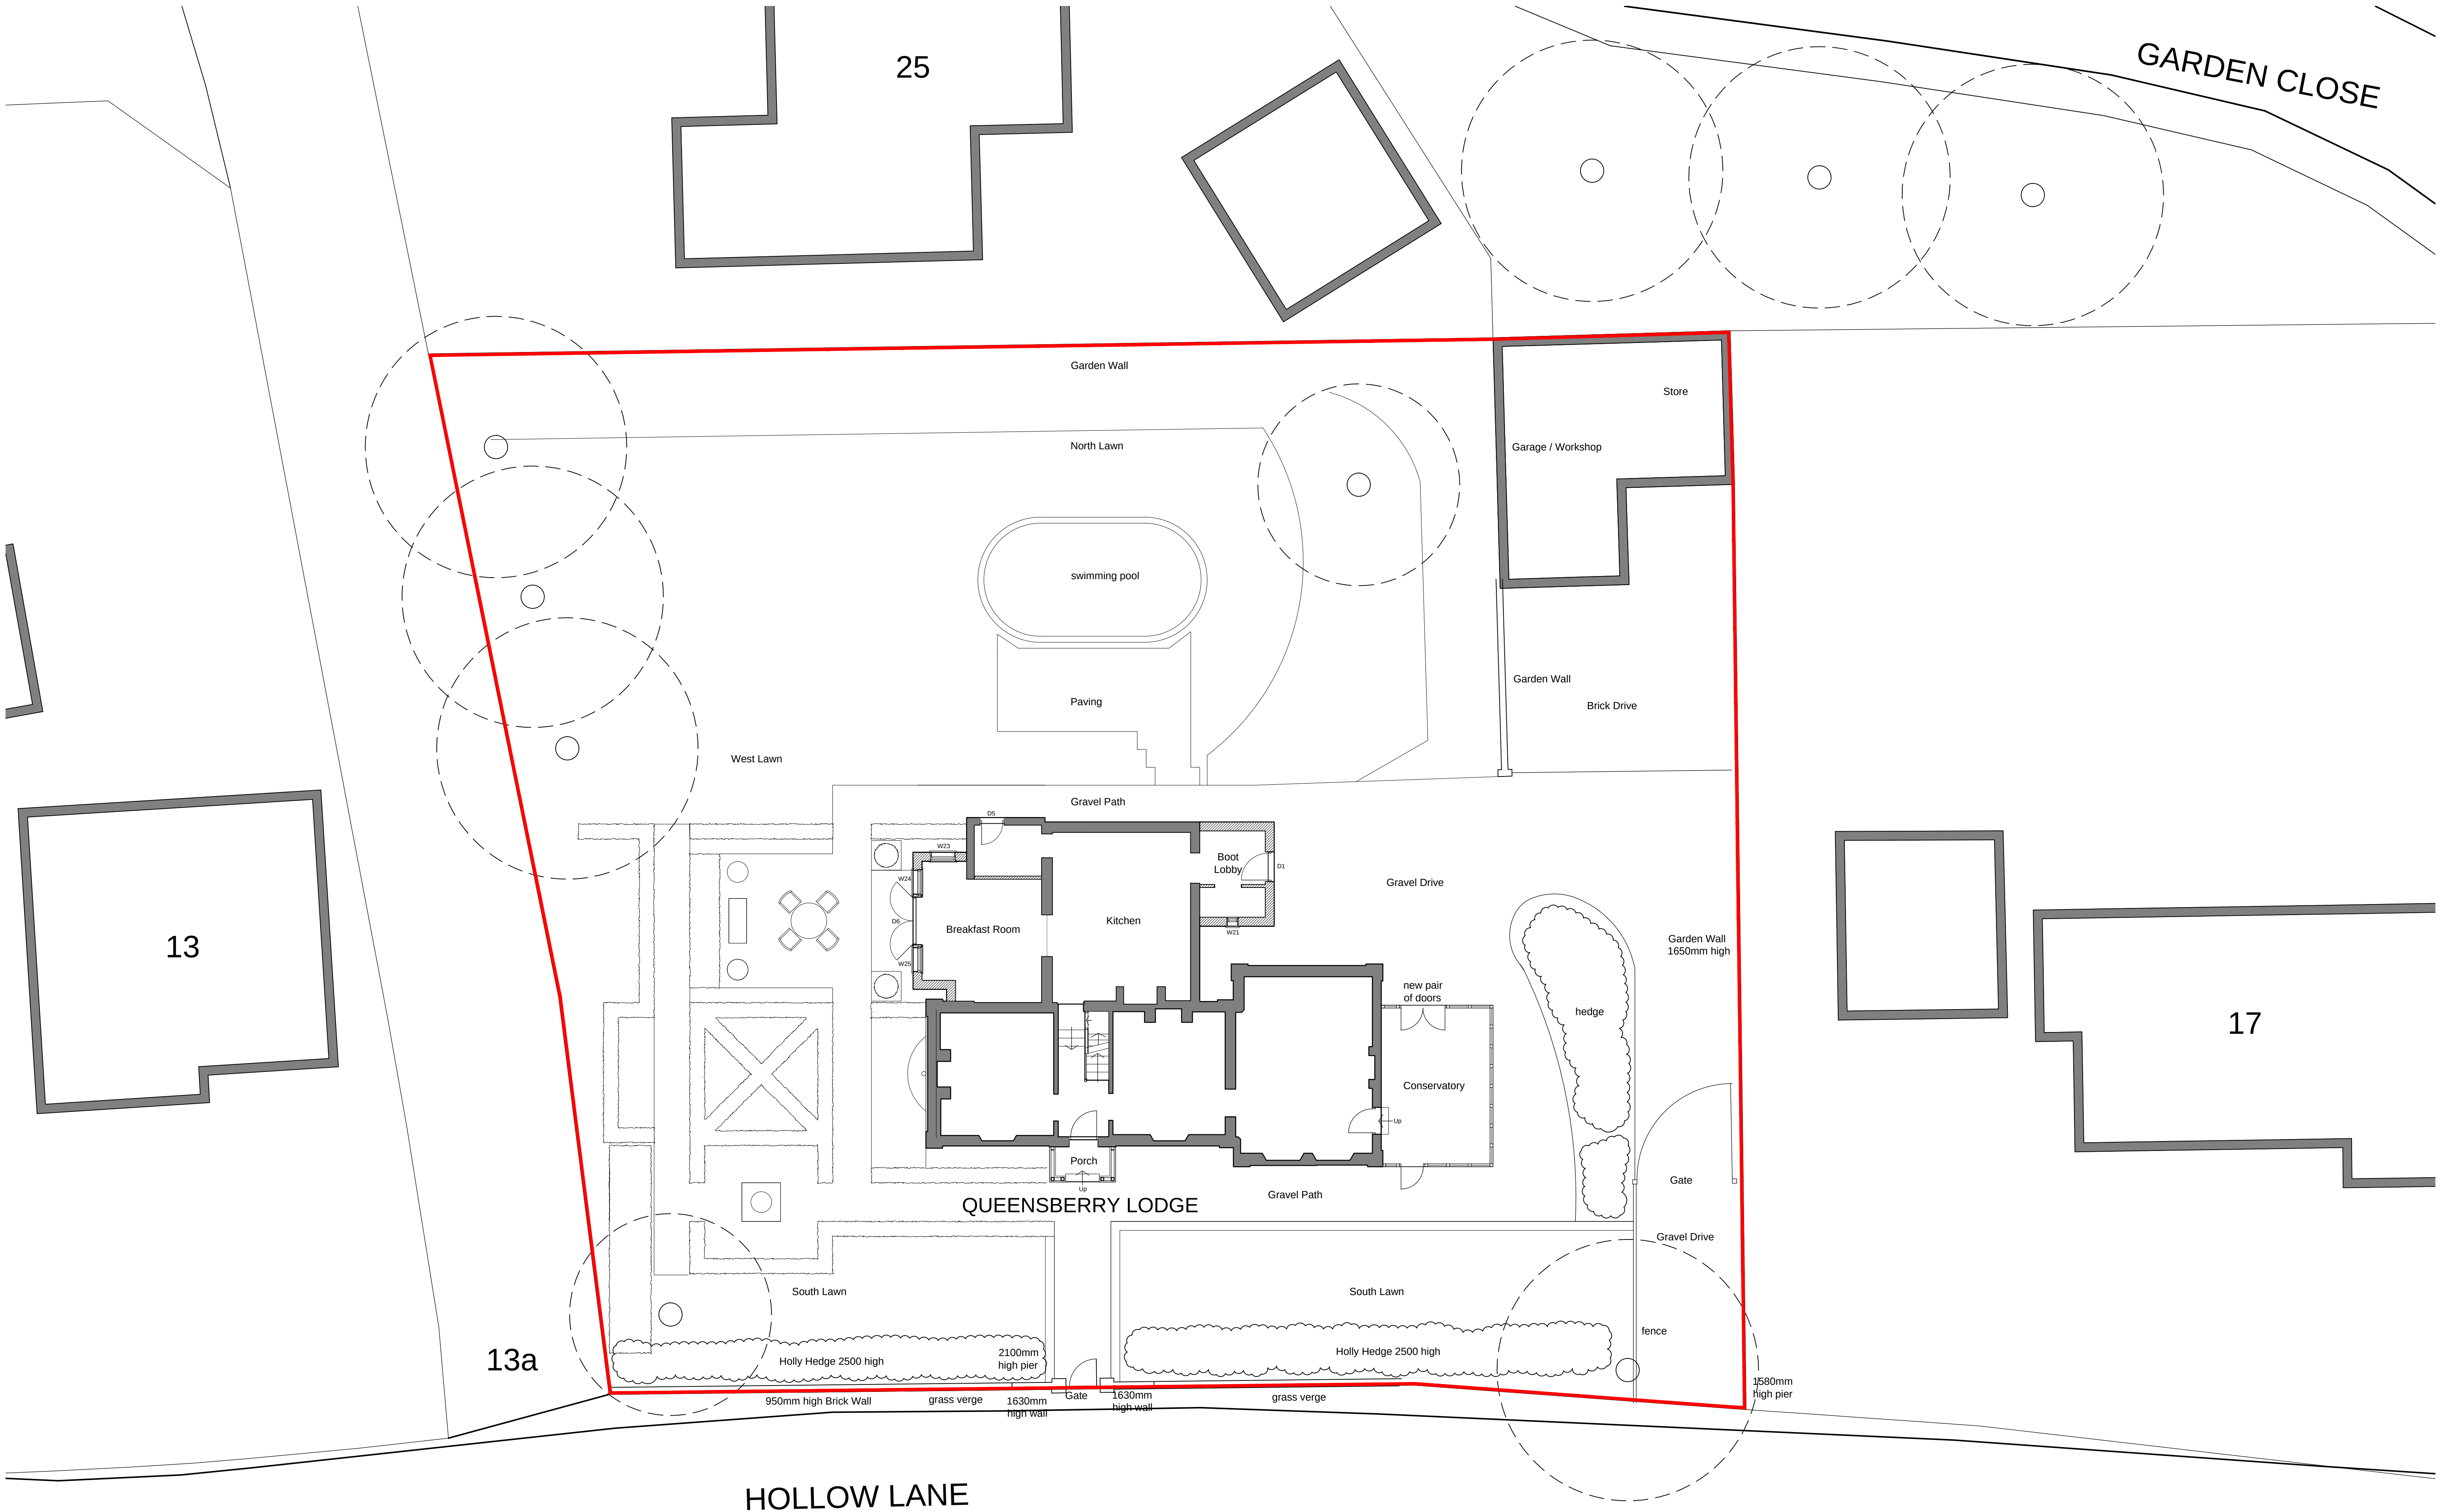

notes:

revisions: -- | 12.12.12 | JG | INFORMATION
A | 18.03.13 | SJB | Garden layout added. For Planning

revisions:

Mr & Mrs Holden

Alterations & Extension

15 HOLLOW LANE, HAYLING ISLAND

drawing information

title: PROPOSED SITE PLAN

status:

date:

scale:

drawn:

chk'd:

LISTED BUILDING & PLANNING

DECEMBER 2012

1:100 at A1

JG

JS

job:

dwg:

rev:

4901

1102

A

PWP Architects Ltd

61 South Street, Havant, Hampshire PO9 1BZ

t: 02392 482494 f: 02392 481152

e: design@pwp-architects.com

www.pwp-architects.com

NOTE: The contractor is responsible for checking all site dimensions and levels. These should be checked prior to the ordering of any components and before the commencement of the works. All discrepancies should be brought to the attention of the Contract Administrator