

Schedule of Accommodation

Cottages

Ground Floor:

- 1 No. 1 bed 1 person flat - 42.8sqm
- 1 No. 1 bed 1 person flat - 47.7sqm (Accessible)

First Floor

- 1 No. 1 bed 1 person flat - 37.4sqm
- 1 No. 1 bed 1 person flat - 48.1sqm
- Second Floor
- 1 No. 1 bed 1 person flat - 43.1sqm

Extension to Existing:

Ground Floor:

- 1 No. 1 bed 1 person flat - 40.8sqm
- 1 No. 1 bed 1 person flat - 40.7sqm
- First Floor
- 1 No. 1 bed 1 person flat - 40.7sqm
- 1 No. 1 bed 1 person flat - 44.6sqm

Existing:

Ground Floor:


- 1 No. 1 bed 1 person flat - 30.4sqm
- 1 No. 1 bed 1 person flat - 35.0sqm
- First Floor:
- 1 No. 1 bed 1 person flat - 35.0sqm
- 1 No. 1 bed 1 person flat - 35.0sqm
- Second Floor:
- 1 No. 1 bed 1 person flat - 50.0sqm

Total

14 Flats

Amenities

- Refuse Store
- Cycle Store

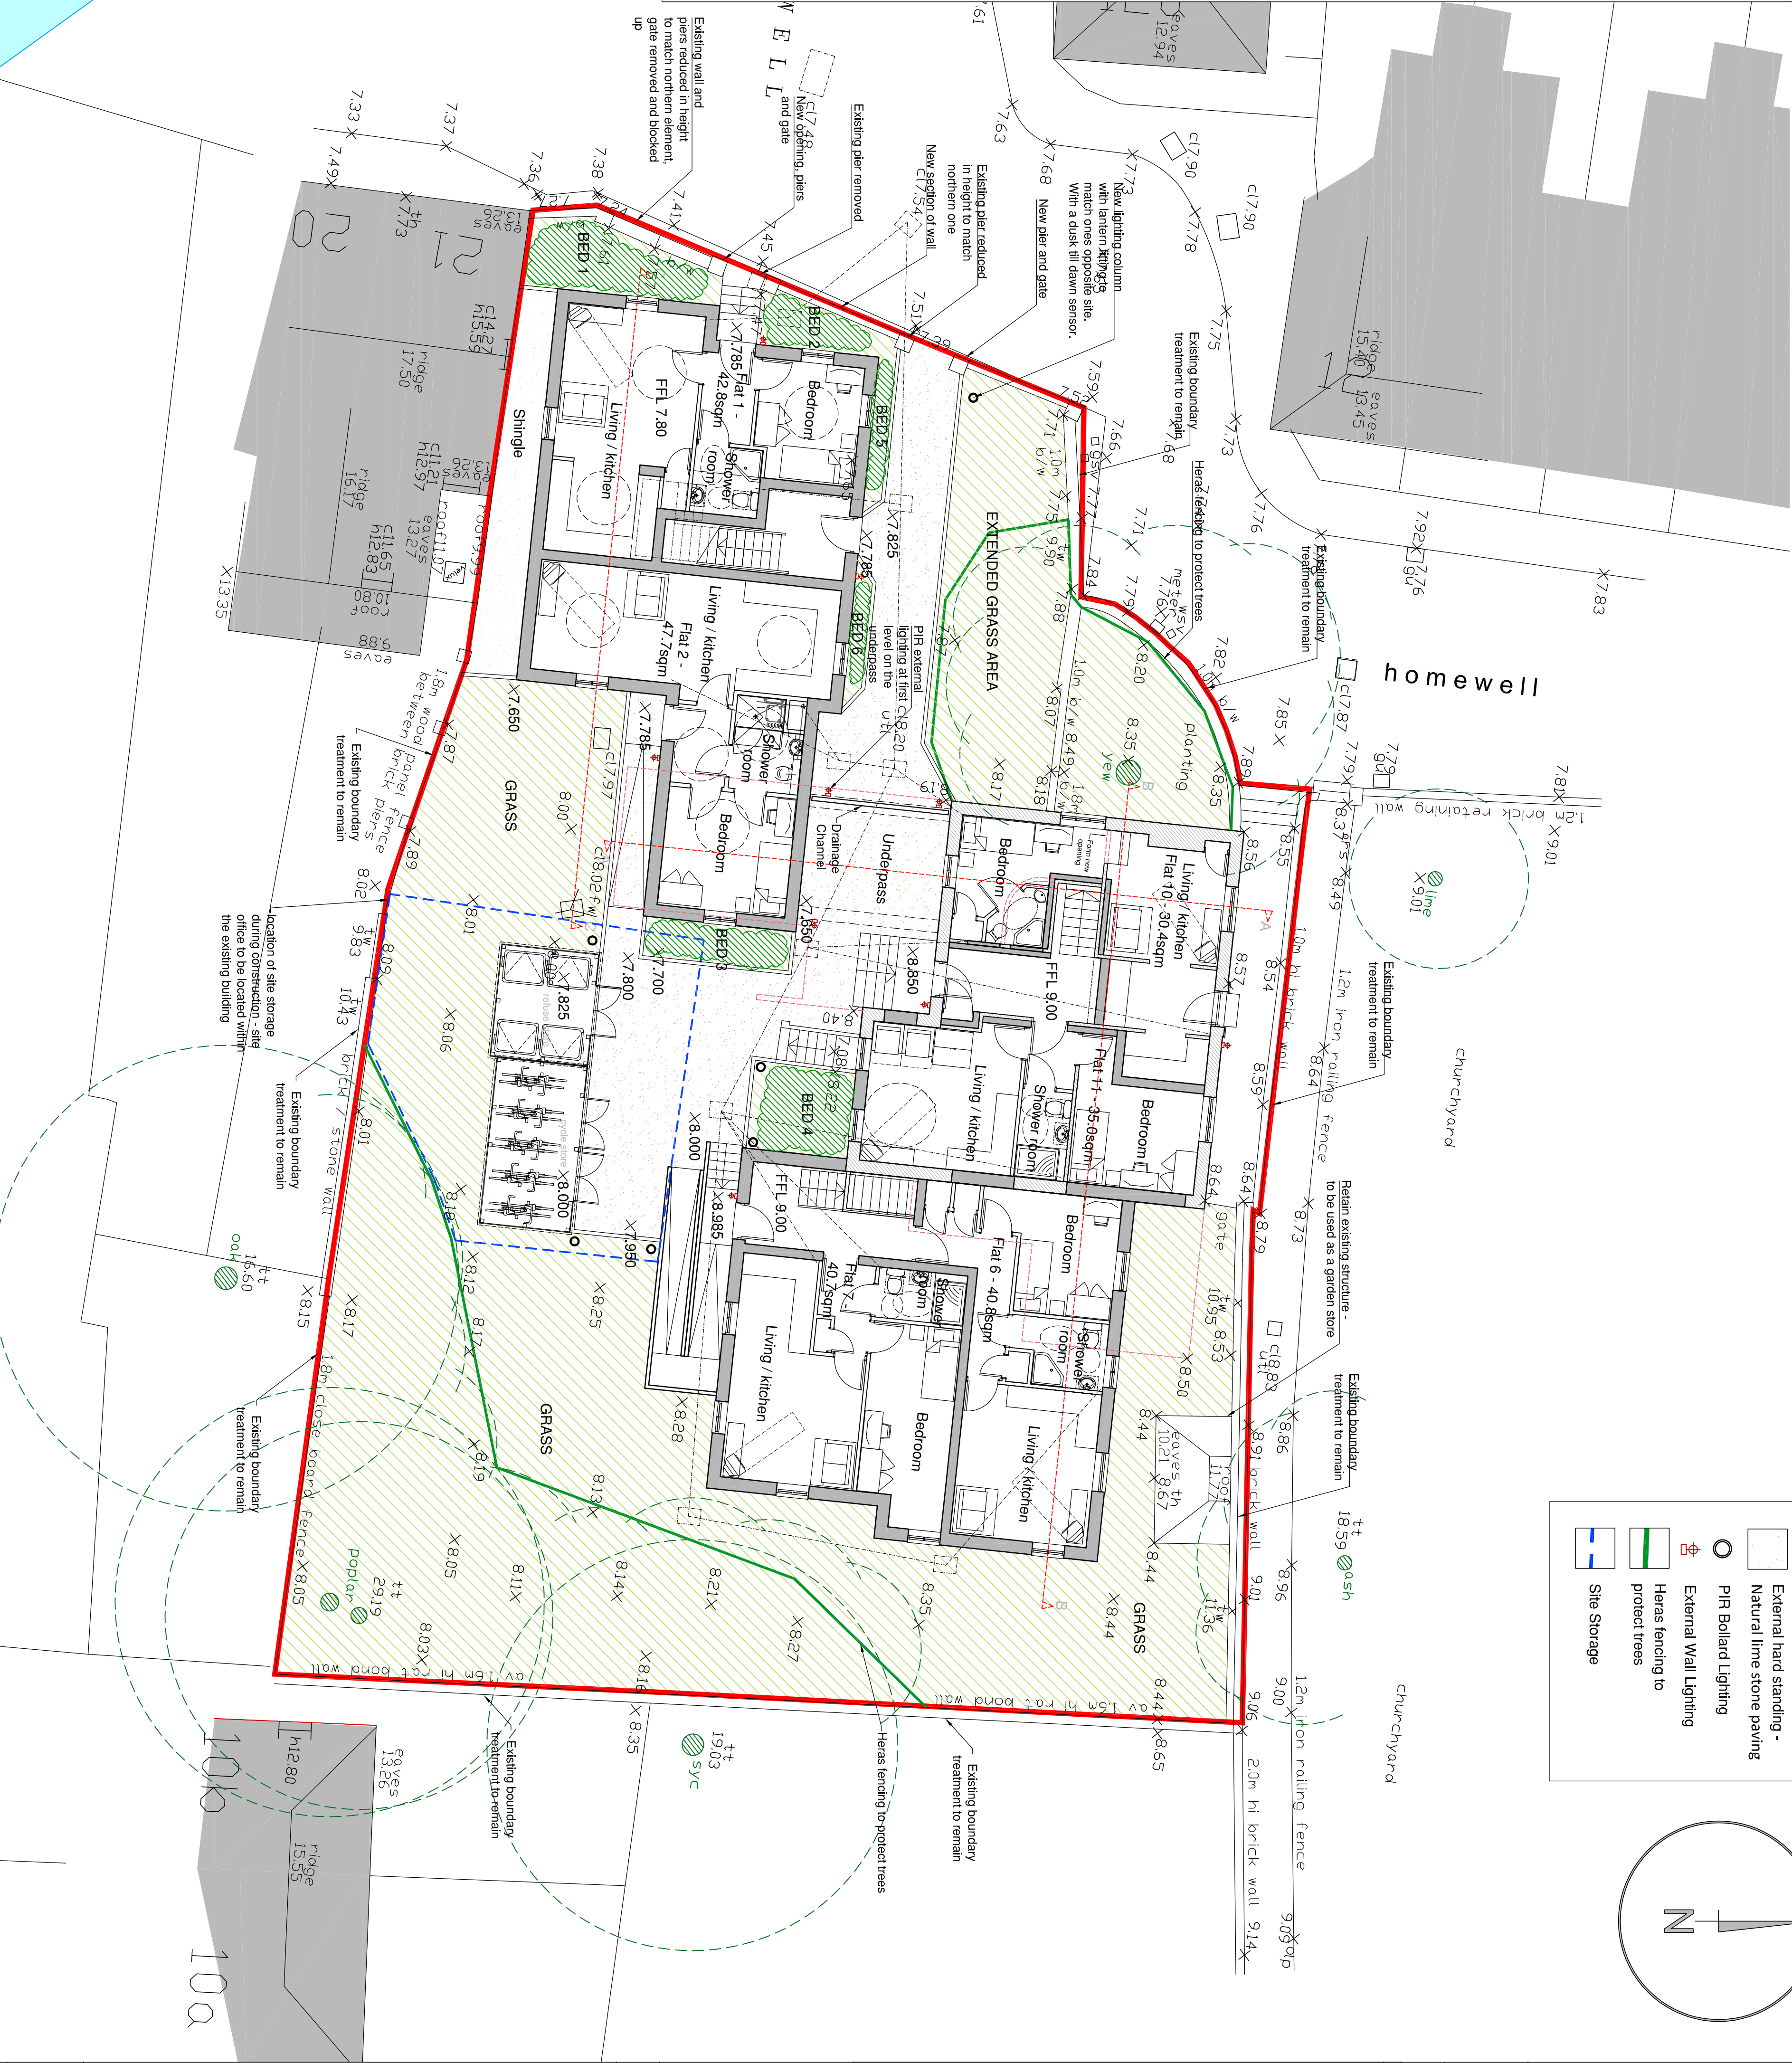

Key:

- External hard standing -
- Natural lime stone paving
- PIR Boland Lighting
- External Wall Lighting
- Heras fencing to protect trees
- Site Storage

site layout plan

notes

This drawing is the copyright of the pdp architecture llp and must not be reproduced in whole or part or used for the execution of works without their permission. All dimensions to be checked on site prior to commencement of construction works and the architect notified of any discrepancy. Figured dimensions are to be used in preference to scaled dimensions. No deviation from this drawing will be permitted without prior consent of the architect. All drawings are prepared subject to a full measured and structural survey of the buildings and site. All structural work is subject to the appointment of a structural engineer to confirm and agree the structural proposals. OS promap licence no. 100009449.

Health & safety: exceptional risks involving specific methods of construction or exceptional maintenance issues:


NO SIGNIFICANT RISK

revision	notes	date	drawn/checked
A	Revised following comments from local Authority	12-11-12 HM	MBW
B	Further amendments made to g/f plan	16-11-12 HM	MBW
C	Revised following comments from local Authority	26-11-12 HM	MBW
D	Revised following comments from Conservation Architect	21-12-12 HM	MBW
E	Revised following comments from local Authority	02-01-13 HM	MBW
F	Authority Noted added about garden store	29-01-13 HM	MBW
G	Revised following consultation with the Local Authority	25-03-13 HM	MBW

client

W
Walthams Ltd
BUILDING CONTRACTORS & DEVELOPERS

PLANNING

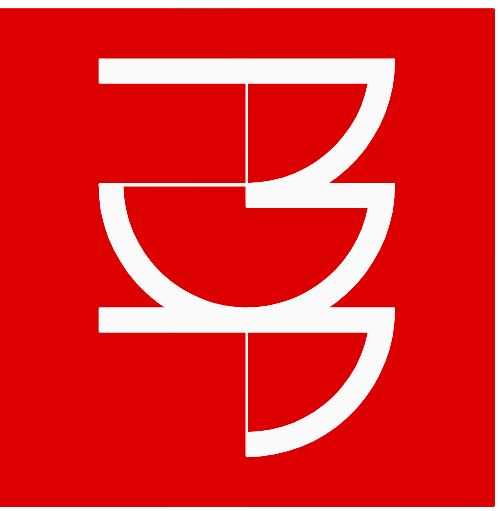

pdp architecture llp
chartered architects town planning
interior design consultants
2 beechworth road havant
hampshire po9 1ax
tel 023 9248 1100
fax 023 9247 5050
email pdp@pdp-architects.co.uk
www.pdp-architects.co.uk

project	Proposed Development Homewell House Havant
detail	Site Plan
drawn	HM
date	Sept 2012
at scale	a3 scale
1:100	1:200
status	PLANNING
ref	27940-PD106