



ANY DIMENSIONS ARE TO BE CHECKED ON SITE. THESE DETAILS ARE FOR LOCAL AUTHORITY PLANNING AND BUILDING REGULATION PURPOSES ONLY AND ARE NOT WORKING DRAWINGS. ANY DISCREPANCIES ARE TO BE MADE KNOWN TO THE ARCHITECT AS SOON AS POSSIBLE.

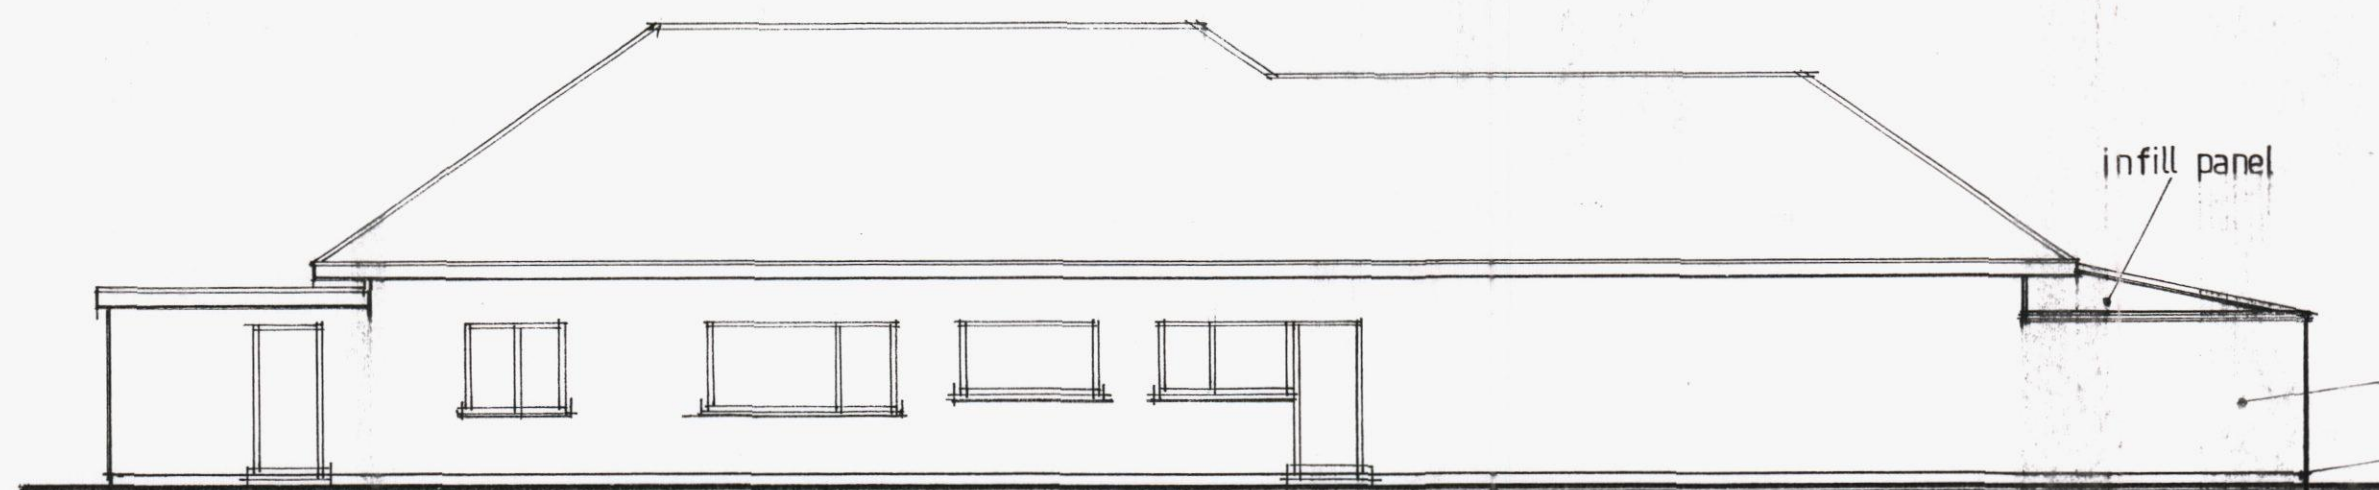


proposed side elevation. west.

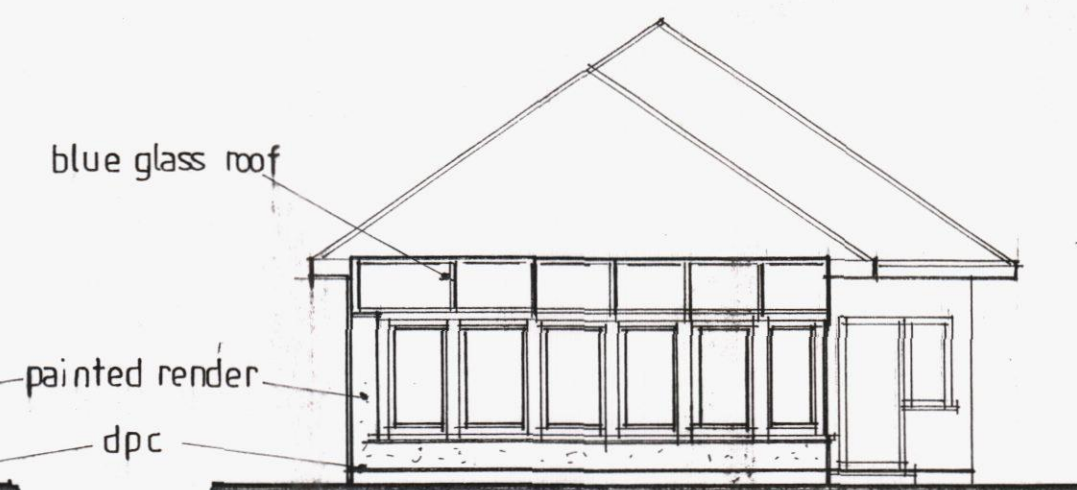


proposed front. south.

light oak upvc frames

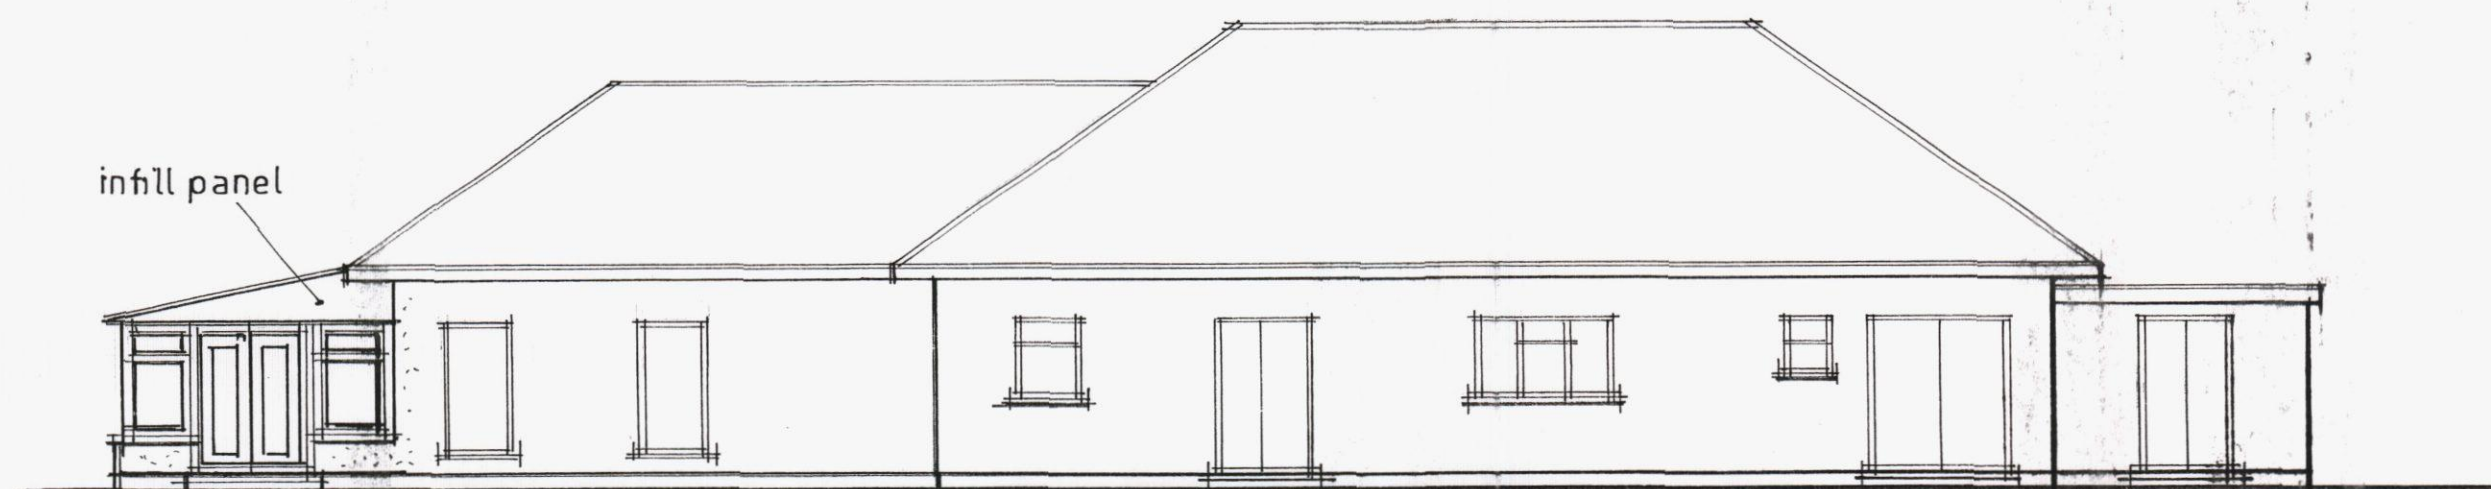

proposed side elevation. east.

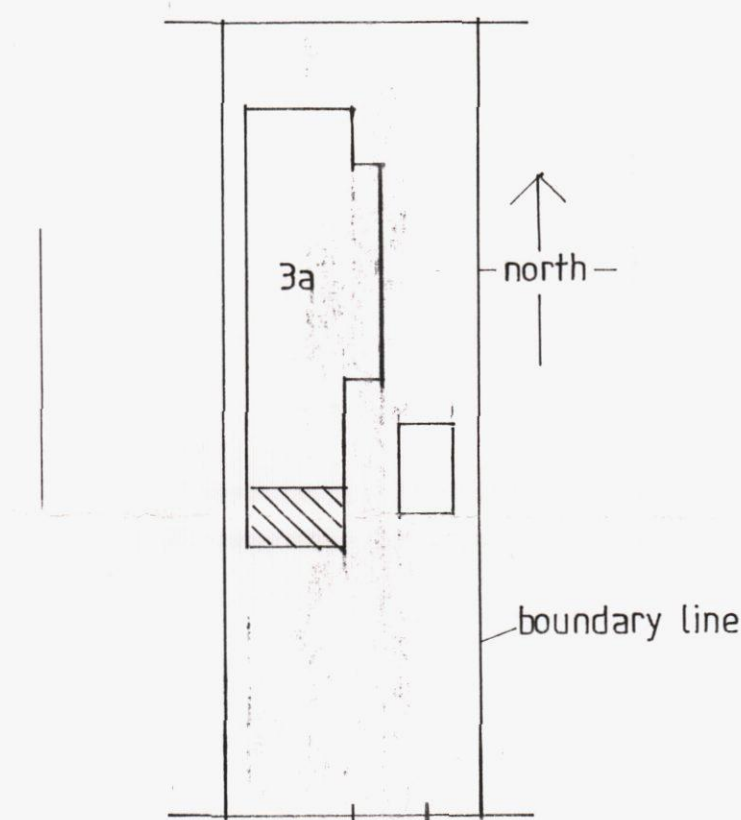


THE PROPERTY OWNERS ARE TO ENSURE THAT ALL/ANY REQUIREMENTS OF THE PARTY WALL ACT ARE COMPLIED WITH AT LEAST TWO MONTHS PRIOR TO COMMENCEMENT OF WORKS. ADVICE CAN BE OBTAINED FROM THE ARCHITECT.

NO NEW WORKS ARE TO PROTRUDE INTO NEIGHBOURING PROPERTIES.

COMMENCE OF ANY WORKS PRIOR TO GAINING THE NECESSARY LOCAL AUTHORITY PLANNING OR BUILDING REGULATION APPROVAL IS ENTIRELY AT THE CLIENT'S RISK.

ANY CHANGES TO THE PROPOSED SCHEME ARE TO BE APPROVED BY THE ARCHITECT AND LOCAL PLANNING AUTHORITY PRIOR TO BEING APPLIED.

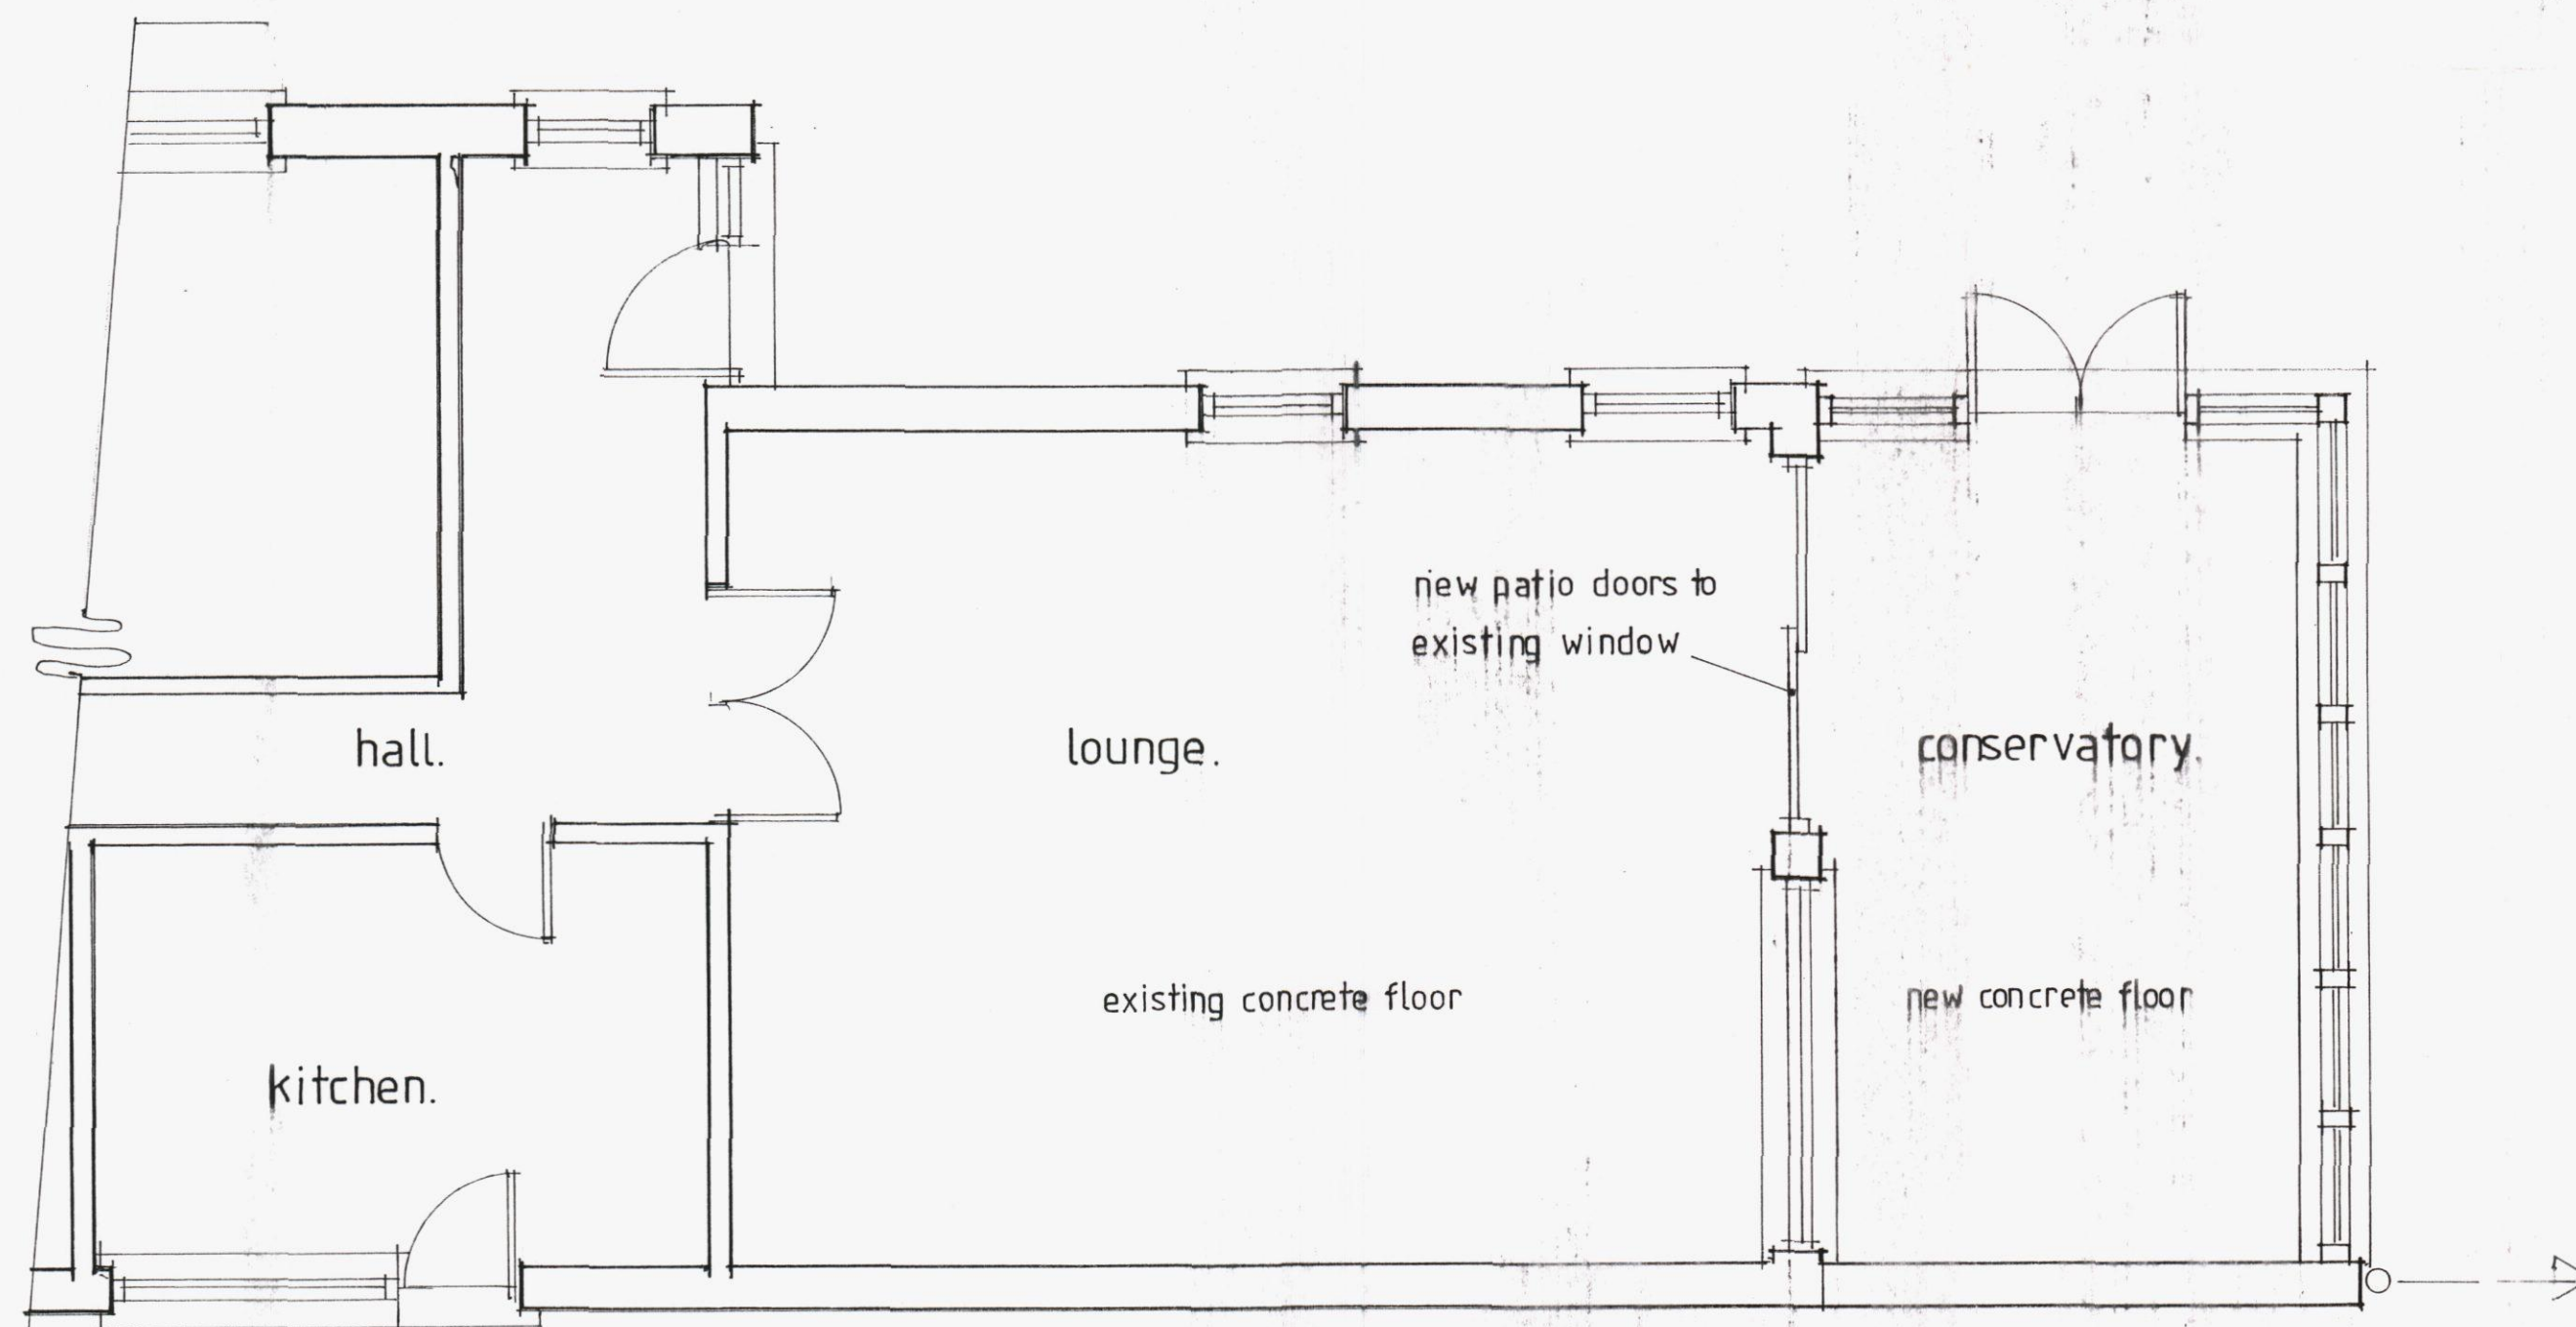

part proposed floor plan.

A	Date	Revision
---	------	----------

© copyright
B HINDLE
42 NOBES AVENUE
GOSPORT
HAMPSHIRE PO13 0HT
077877 11781
beej1969@hotmail.co.uk

Client
MR+MRS duRIEU

Job Title
3a SALTERNS LANE
HAYLING ISLAND
HAMPSHIRE
PO11 9PH

Drawing Title
PROPOSED CONSERVATORY
TO FRONT ELEVATION

Scale 1:100, 1:50, 1:500,

Date FEB 2013 Drawn by B J H

Drg. No. 01.13SOLAR.	Rev.
-------------------------	------