



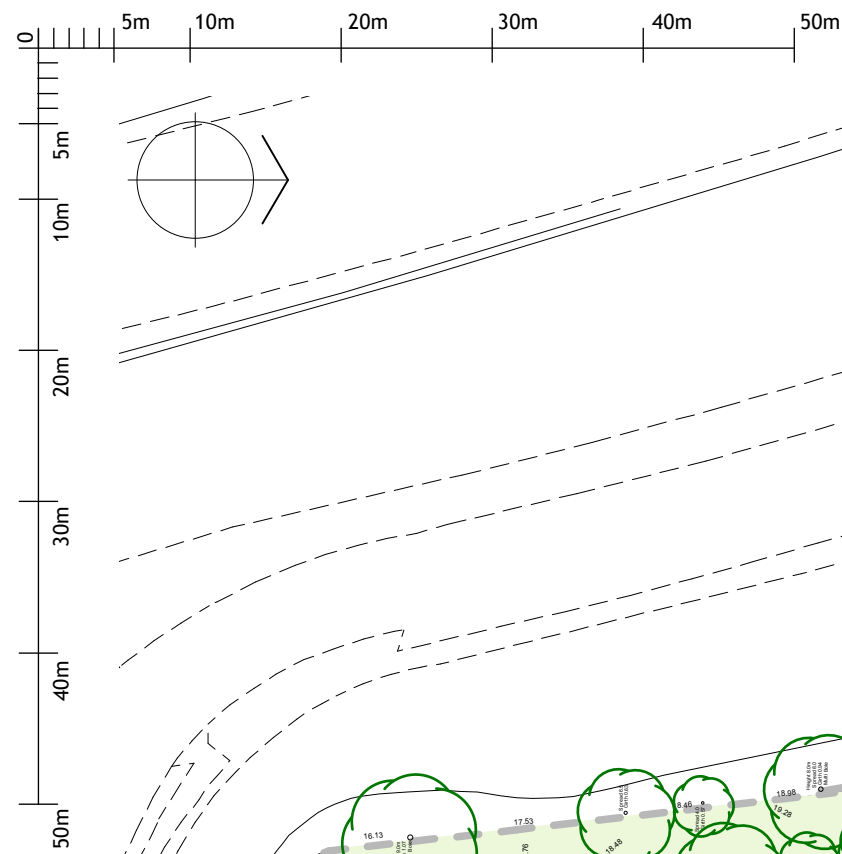

This drawing is the copyright of Axiom Architects. It is for planning application purposes only & may not be reproduced in whole or in part without permission. Drawings lodged for planning approval may be reproduced by the Planning Authority in accordance with the Copyright (Material Open to Public Inspection) (Marking of Copies of Plans and Drawings) Order 1990 and must carry the relevant copyright restriction note.

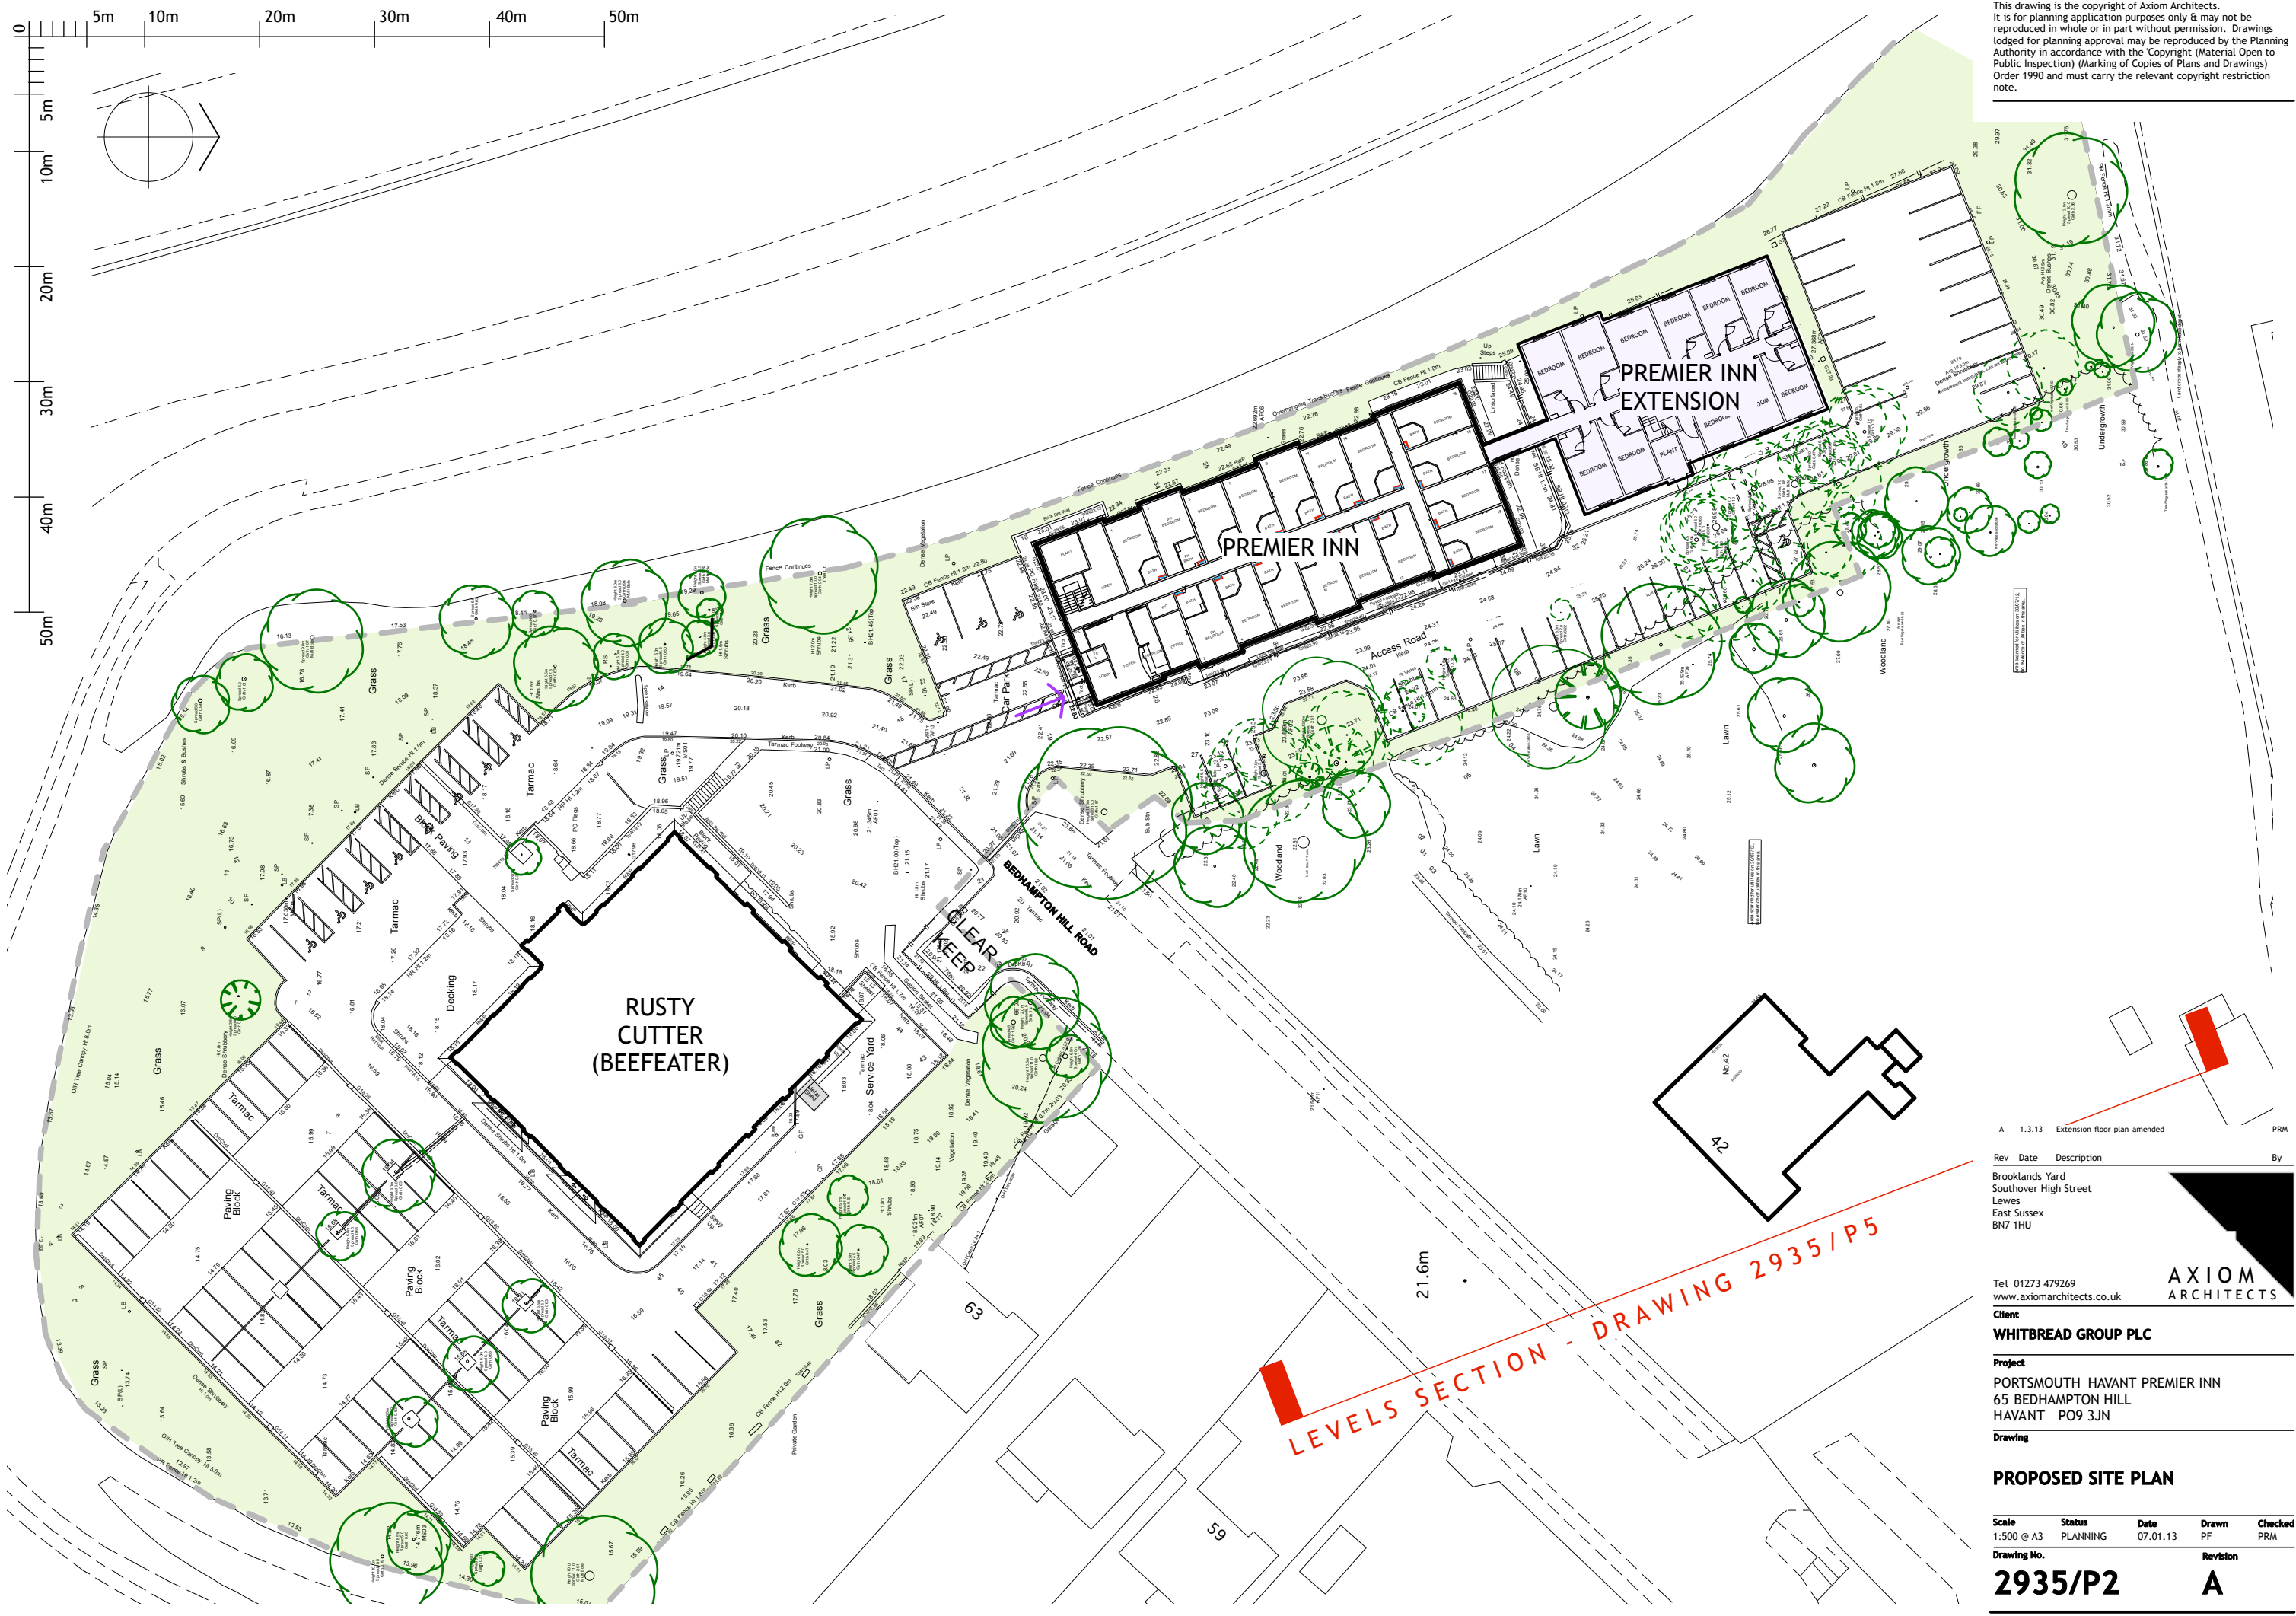

| A   | 1.3.13 | Extension floor plan amended                                                | PRM |
|-----|--------|-----------------------------------------------------------------------------|-----|
| Rev | Date   | Description                                                                 | By  |
|     |        | Brooklands Yard<br>Southover High Street<br>Lewes<br>East Sussex<br>BN7 1HU |     |

Tel 01273 479269  
www.axiomarchitects.co.uk

**Client**  
**WHITBREAD GROUP PLC**

**Project**  
PORTSMOUTH HAVANT PREMIER INN  
65 BEDHAMPTON HILL  
HAVANT PO9 3JN

**Drawing**

|                           |          |          |       |         |
|---------------------------|----------|----------|-------|---------|
| <b>PROPOSED SITE PLAN</b> |          |          |       |         |
| Scale                     | Status   | Date     | Drawn | Checked |
| 1:500 @ A3                | PLANNING | 07.01.13 | PF    | PRM     |
| Drawing No.               | Revision |          |       |         |
| <b>2935/P2</b>            | <b>A</b> |          |       |         |