


NOTES:

Dimensions to be checked on site before commencing work. Any discrepancies shall be reported to the architect immediately.
Do not scale from these drawings except for planning purposes.

Use figured dimensions only.

Where applicable this drawing is to be read in conjunction with other consultants' drawings.

All drawings to be read in conjunction with specification and all other drawings including structural engineer and mechanical and electrical drawings / specification

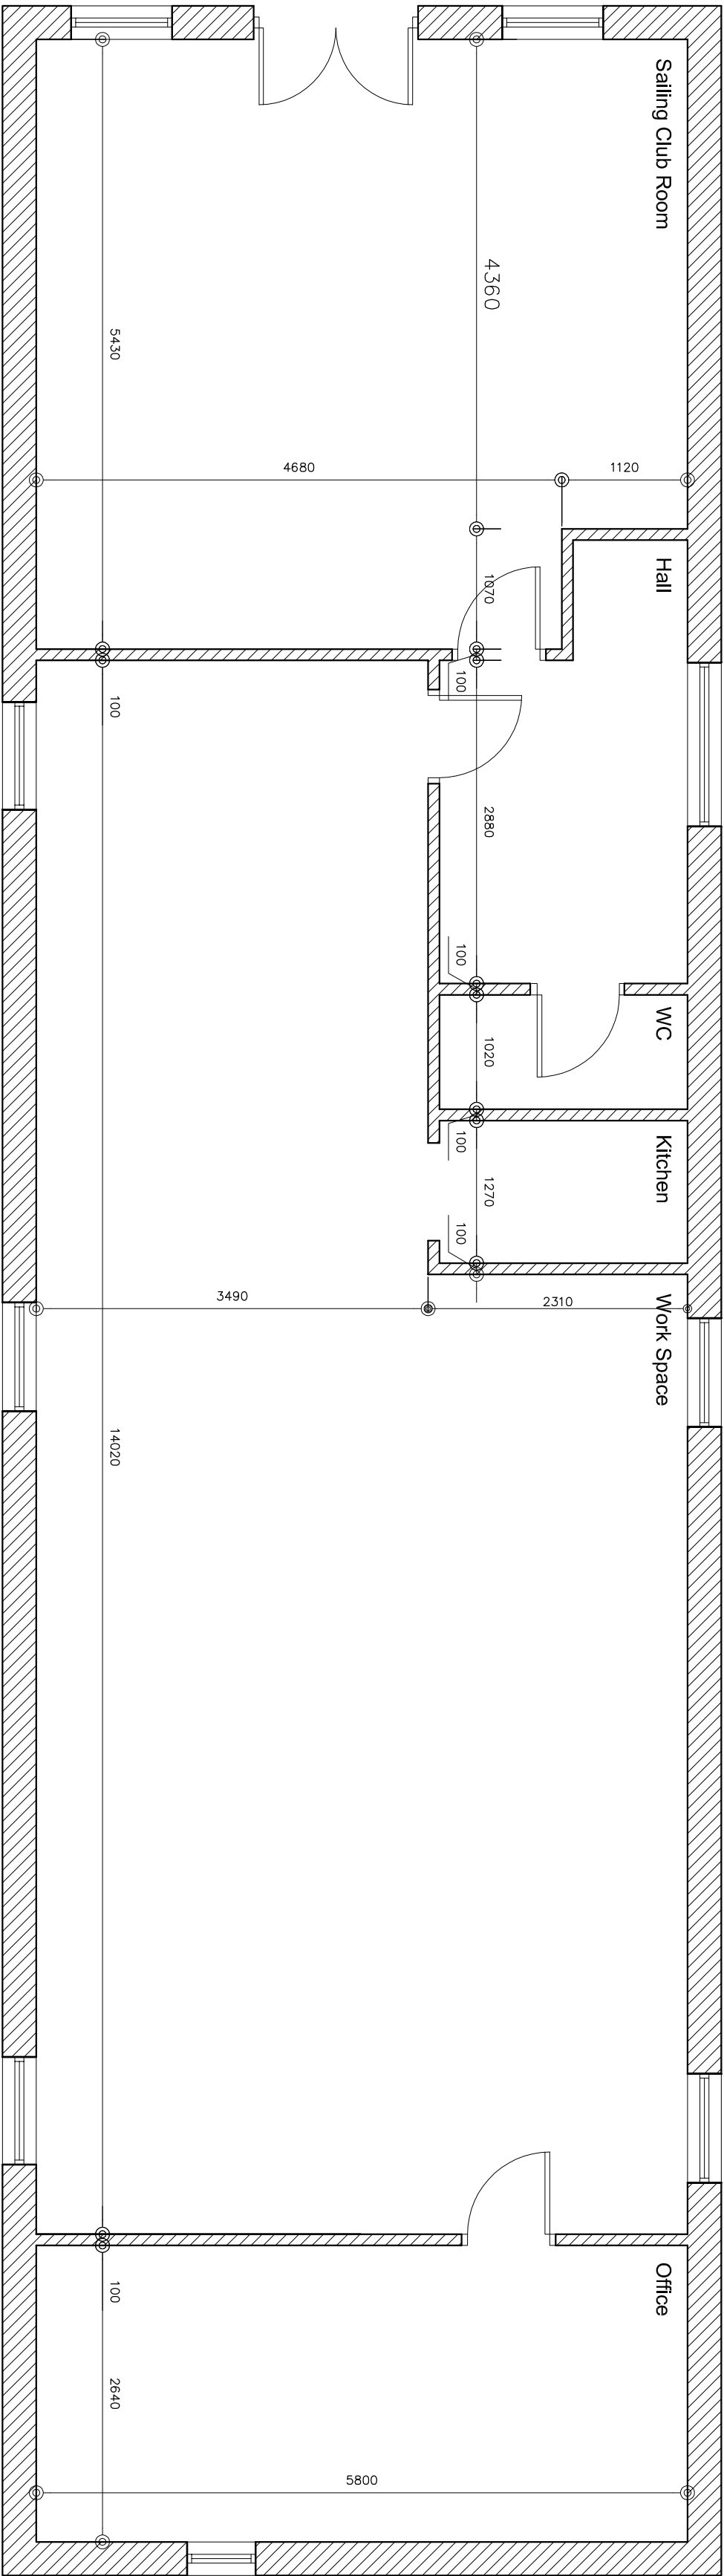

Existing Floor Plan @ 1:50

REV	DATE	AMENDMENT	DRAWN

hd
architects

Heleyer Davies Architects Ltd
1 The Old Flour Mill,
Emsworth, PO10 7BT
01243 370 715
www.hdarchitects.co.uk mail@hdarchitects.co.uk

CLIENT

Borland & Borland

PROJECT

Malt House
Slipper Road
Emsworth

DRAWING

Plans as Existing

SCALE

1:50 @ A2

DATE	26.06.2013	DRAWN	SR
DRAWING NUMBER	13095/01	REVISION	-