





Type 13- Plots 57, 58 West Elevation
1 : 100

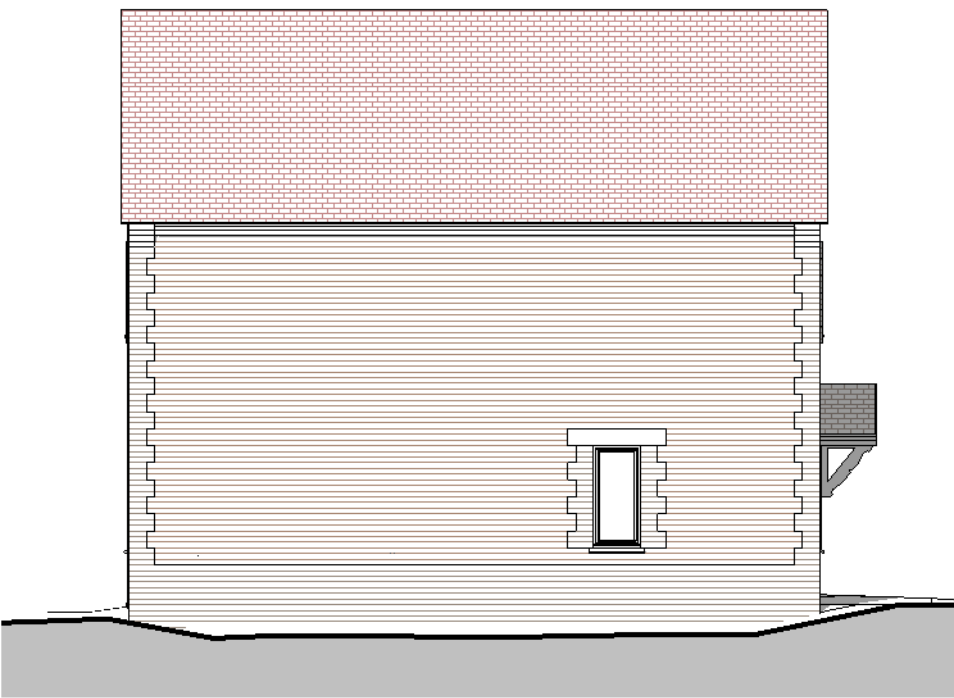

Type 13- Plots 57, 58 North Elevation
1 : 100

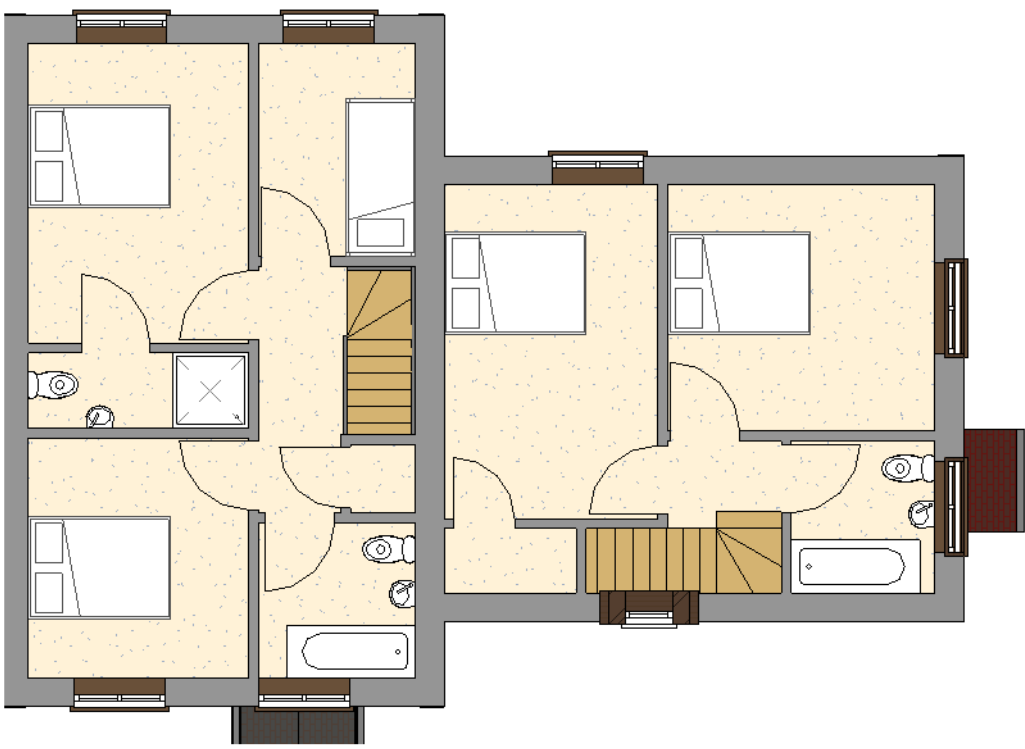


Type 13- Plots 57, 58 First Floor
1 : 100



Type 13- Plots 57, 58 East Elevation
1 : 100



Type 13- Plots 57, 58 South Elevation
1 : 100

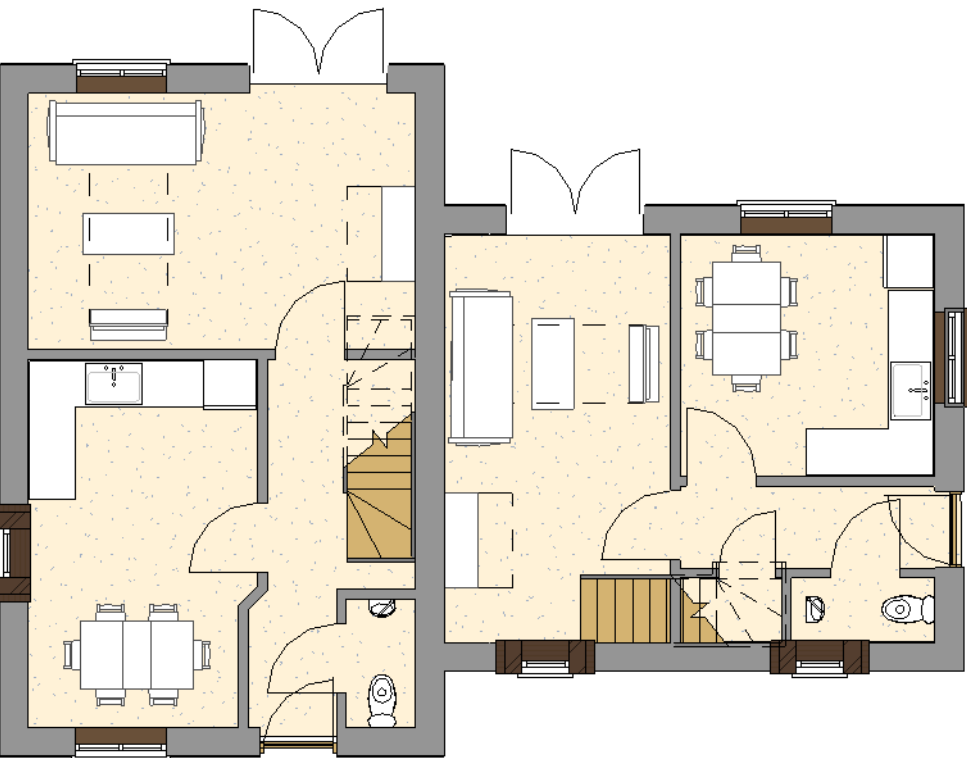


Type 13- Plots 57, 58 Ground Floor
1 : 100




Type 18- Plot15 Front Elevation
1 : 100




Type 18- Plot 15 Rear Elevation
1 : 100

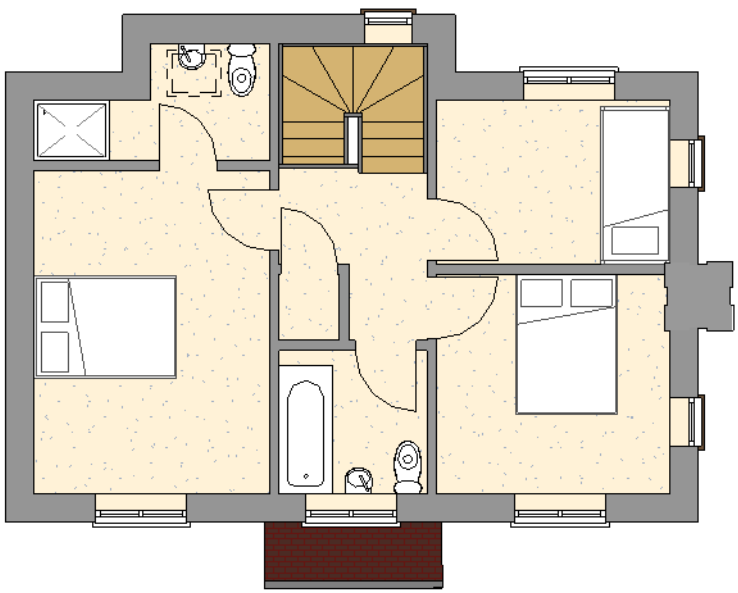


Type 18- Plot 15 First Floor
1 : 100

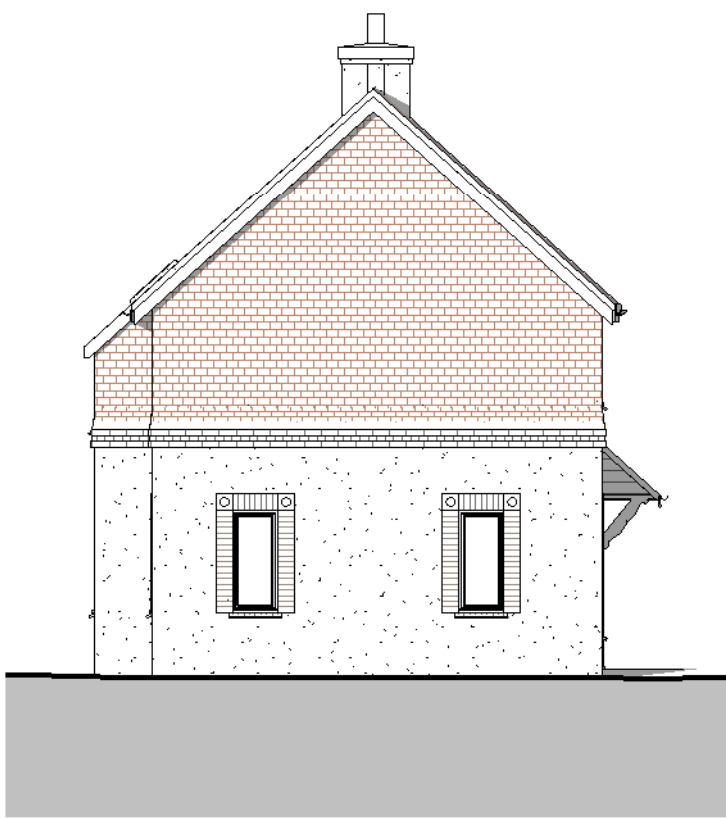

Type 18- Plot 15 Left Elevation
1 : 100

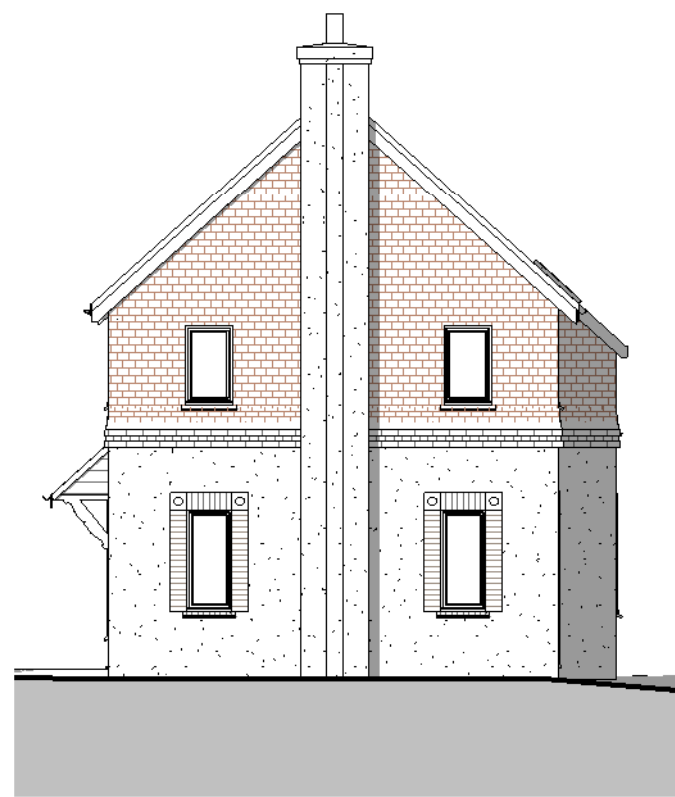

Type 18- Plot 15 Right Elevation
1 : 100

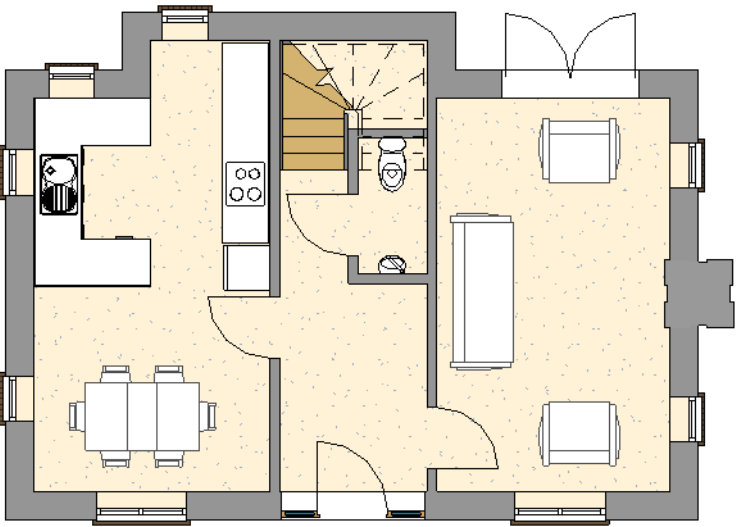

Type 18- Plot 15 Ground Floor
1 : 100

A	Block Drawing Review	Jan 12			
B	Revisions and meeting comments from HBC	Aug 12			
C	Plot numbers revised	Nov 12			
D	Designing a house	Nov 12			

sherlockboswellarchitecture

project:	Land to the South of Ranelagh Road Havant Hampshire	date: 06/06/12		
client:	Orchard Homes & Developments Ltd	scale: 1 : 100 of A1		
drawing:	House Types 13 and 18	job no	dwg no	rev
		1015	118	D