


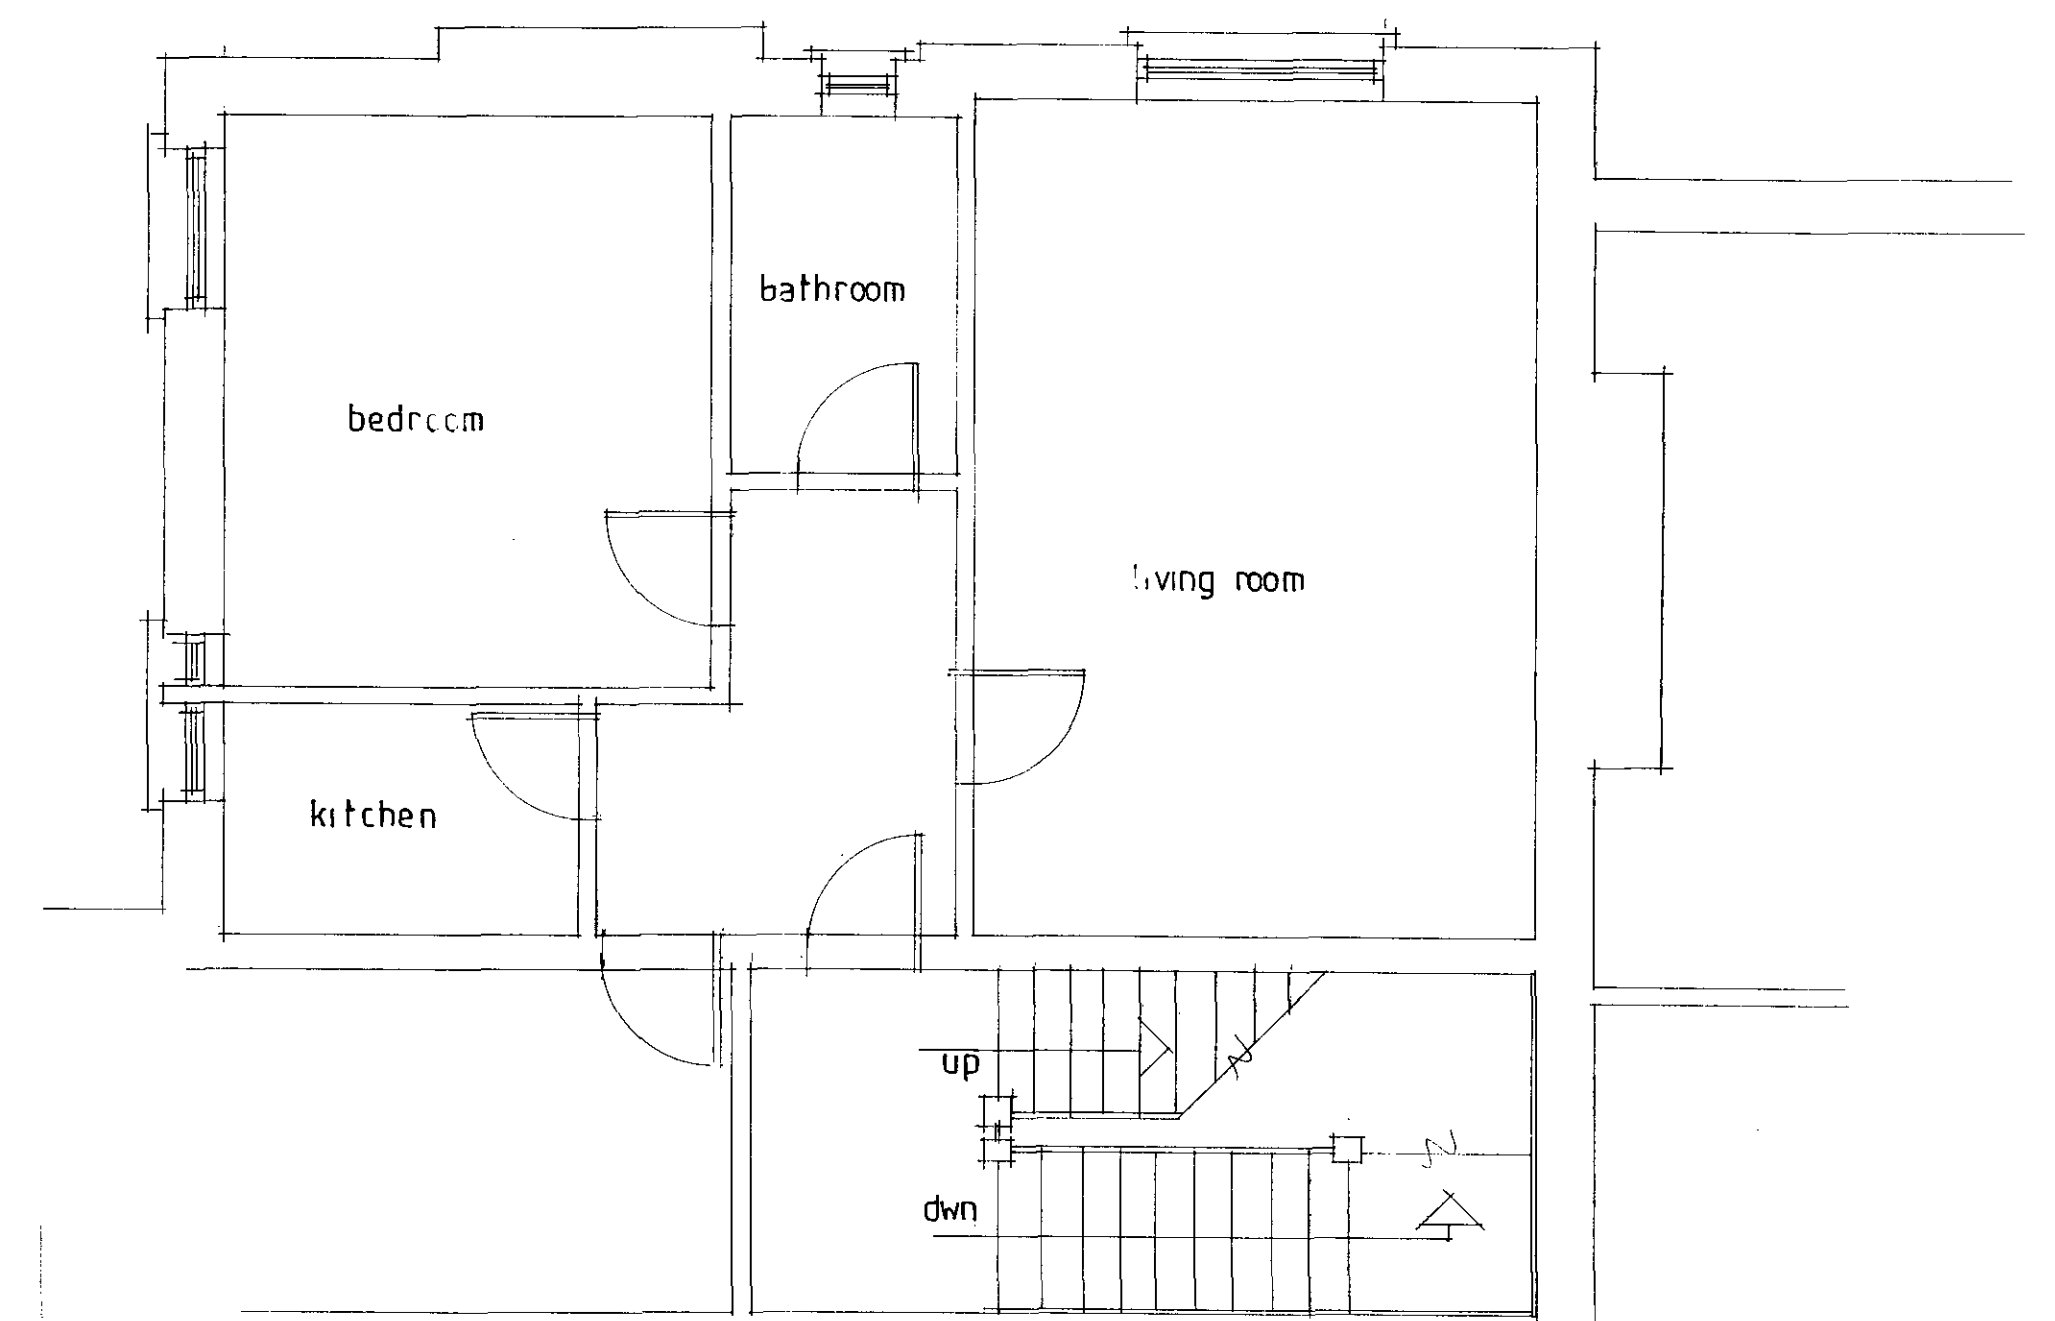

Existing First Floor Plan



Part proposed first floor plan



Proposed rear



Proposed side



Proposed side



Proposed front

A	Date	Revision
© copyright		
THORNS-YOUNG ARCHITECTURAL		
THORNS-YOUNG LTD CHARTERED BUILDING CONSULTANTS 212 London Road, North End, Portsmouth PO2 9HX Tel: (023) 9267 2883 Fax: (023) 9266 2857 Website: www.thornsyong.co.uk		
Client		
Mr P Harrison		
Job Title		
Hopfield House Maralyn Avenue		
HAVANT BOROUGH COUNCIL 03 JUL 2013 RECEIVED		
Drawing Title		
Proposed Plans		
Scale 1:50		
Date	FEB 2013	Drawn by RN
Orig. No.	6023-13-3	Rev.