



NOTES:
 Dimensions to be checked on site before commencing work. Any discrepancies shall be reported to the architect immediately.
 Do not scale from these drawings except for planning purposes.
 Use figured dimensions only.
 Where applicable this drawing is to be read in conjunction with other consultants' drawings.
 All drawings to be read in conjunction with specification and all other drawings including structural engineer and mechanical and electrical drawings / specification

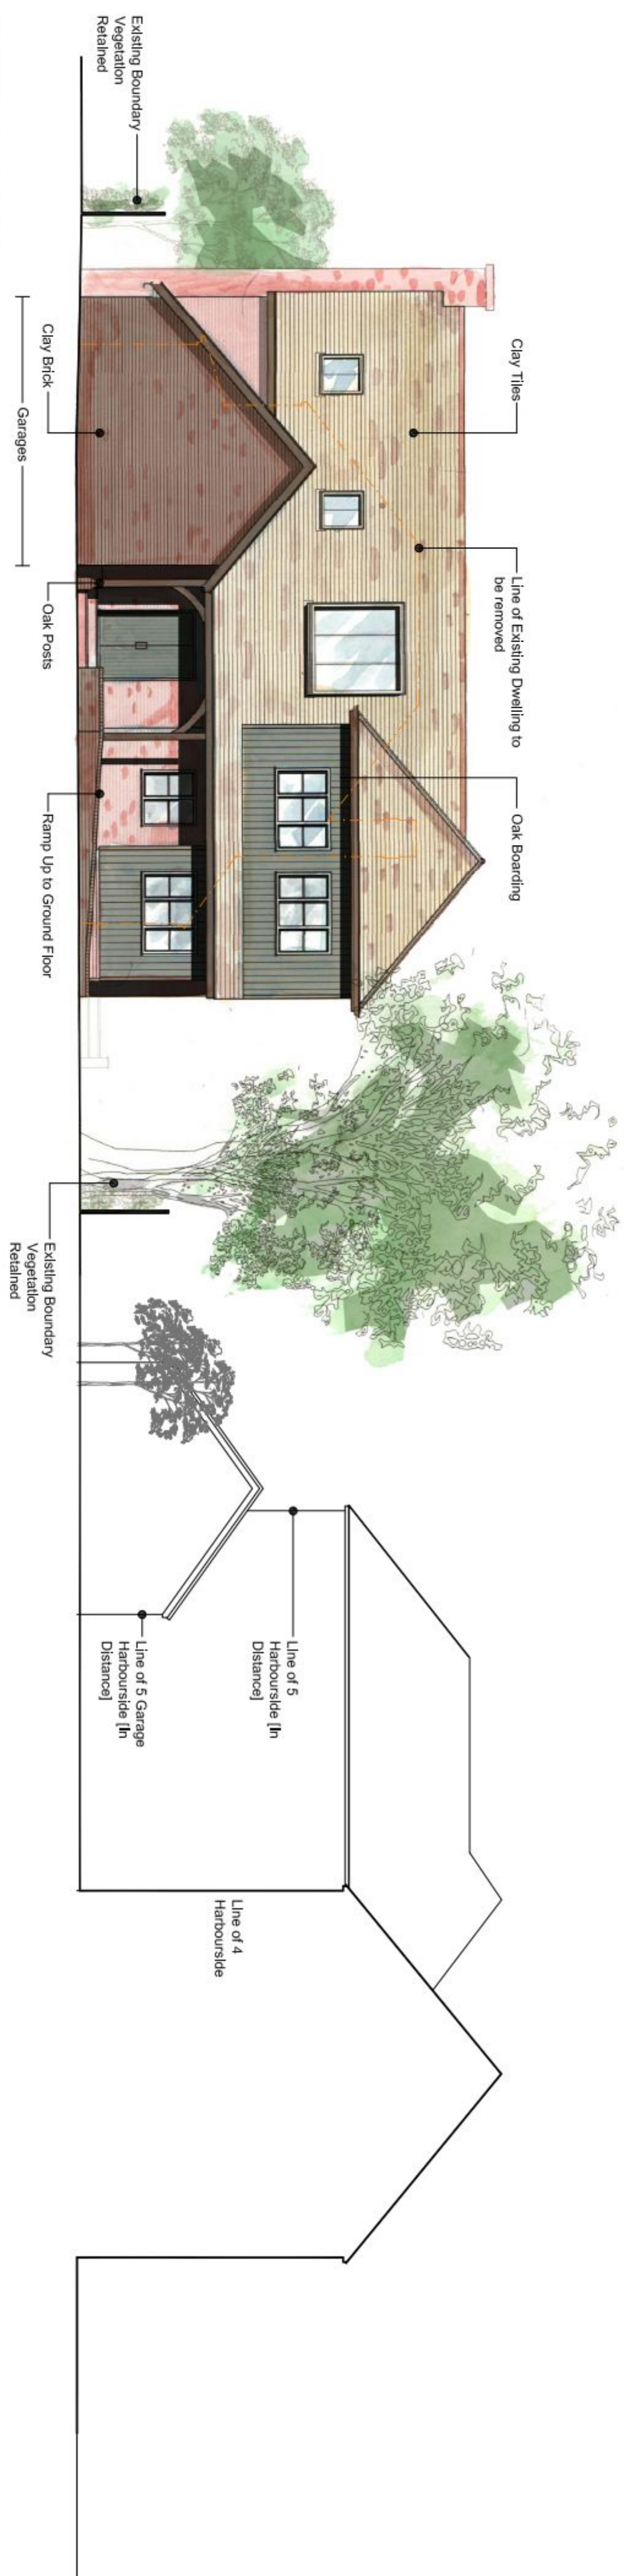

Proposed North Elevation @ 1:100

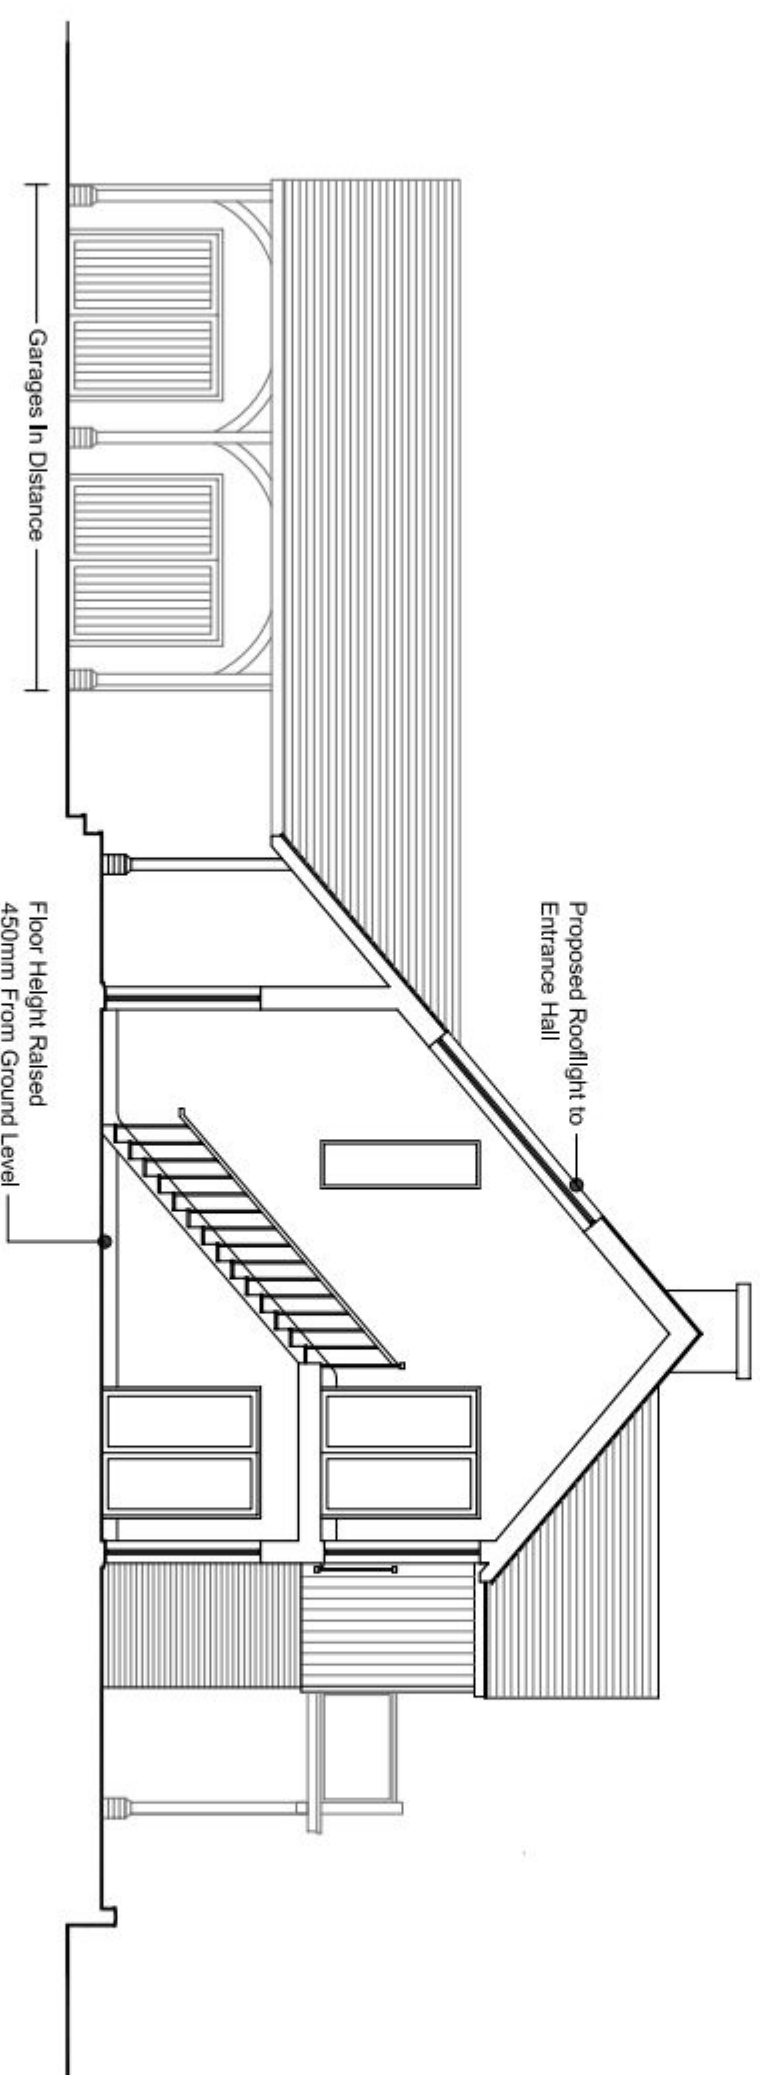

Proposed Section @ 1:100



Proposed Site Location Plan @ 1:12500

Ordnance Survey, (c) Crown Copyright 2012. All rights reserved. Licence number 10002044



Proposed East Elevation @ 1:100



Proposed West Elevation @ 1:100

REV	DATE	AMENDMENT	DRAWN
-----	------	-----------	-------

hd
architects

Helver Davies Architects Ltd
1 The Old Flour Mill,
Emsworth, PO10 7BT
01243 370 715

www.hdarchitects.co.uk
mail@hdarchitects.co.uk

CLIENT
Mr David Hollander

PROJECT
4 Mill Lane
Langstone
Hampshire
PO9 1RX

Proposed Dwelling

DRAWING	SCALE
Proposed	as noted

DATE	June 2013	DRAWN	TD
DRAWING NUMBER	12126/03	REVISION	-