




Willow End Park • Danemoor • Malvern • Worcs WR13 6NN
Mobile: 0779 6547350

PLANNING APPLICATION

for Mr B W Holton
Claremont, 5A Mill Lane, Langstone
Havant, Hampshire. PO9 1RX

Drawing No: 2013/02
Scale: 1:50

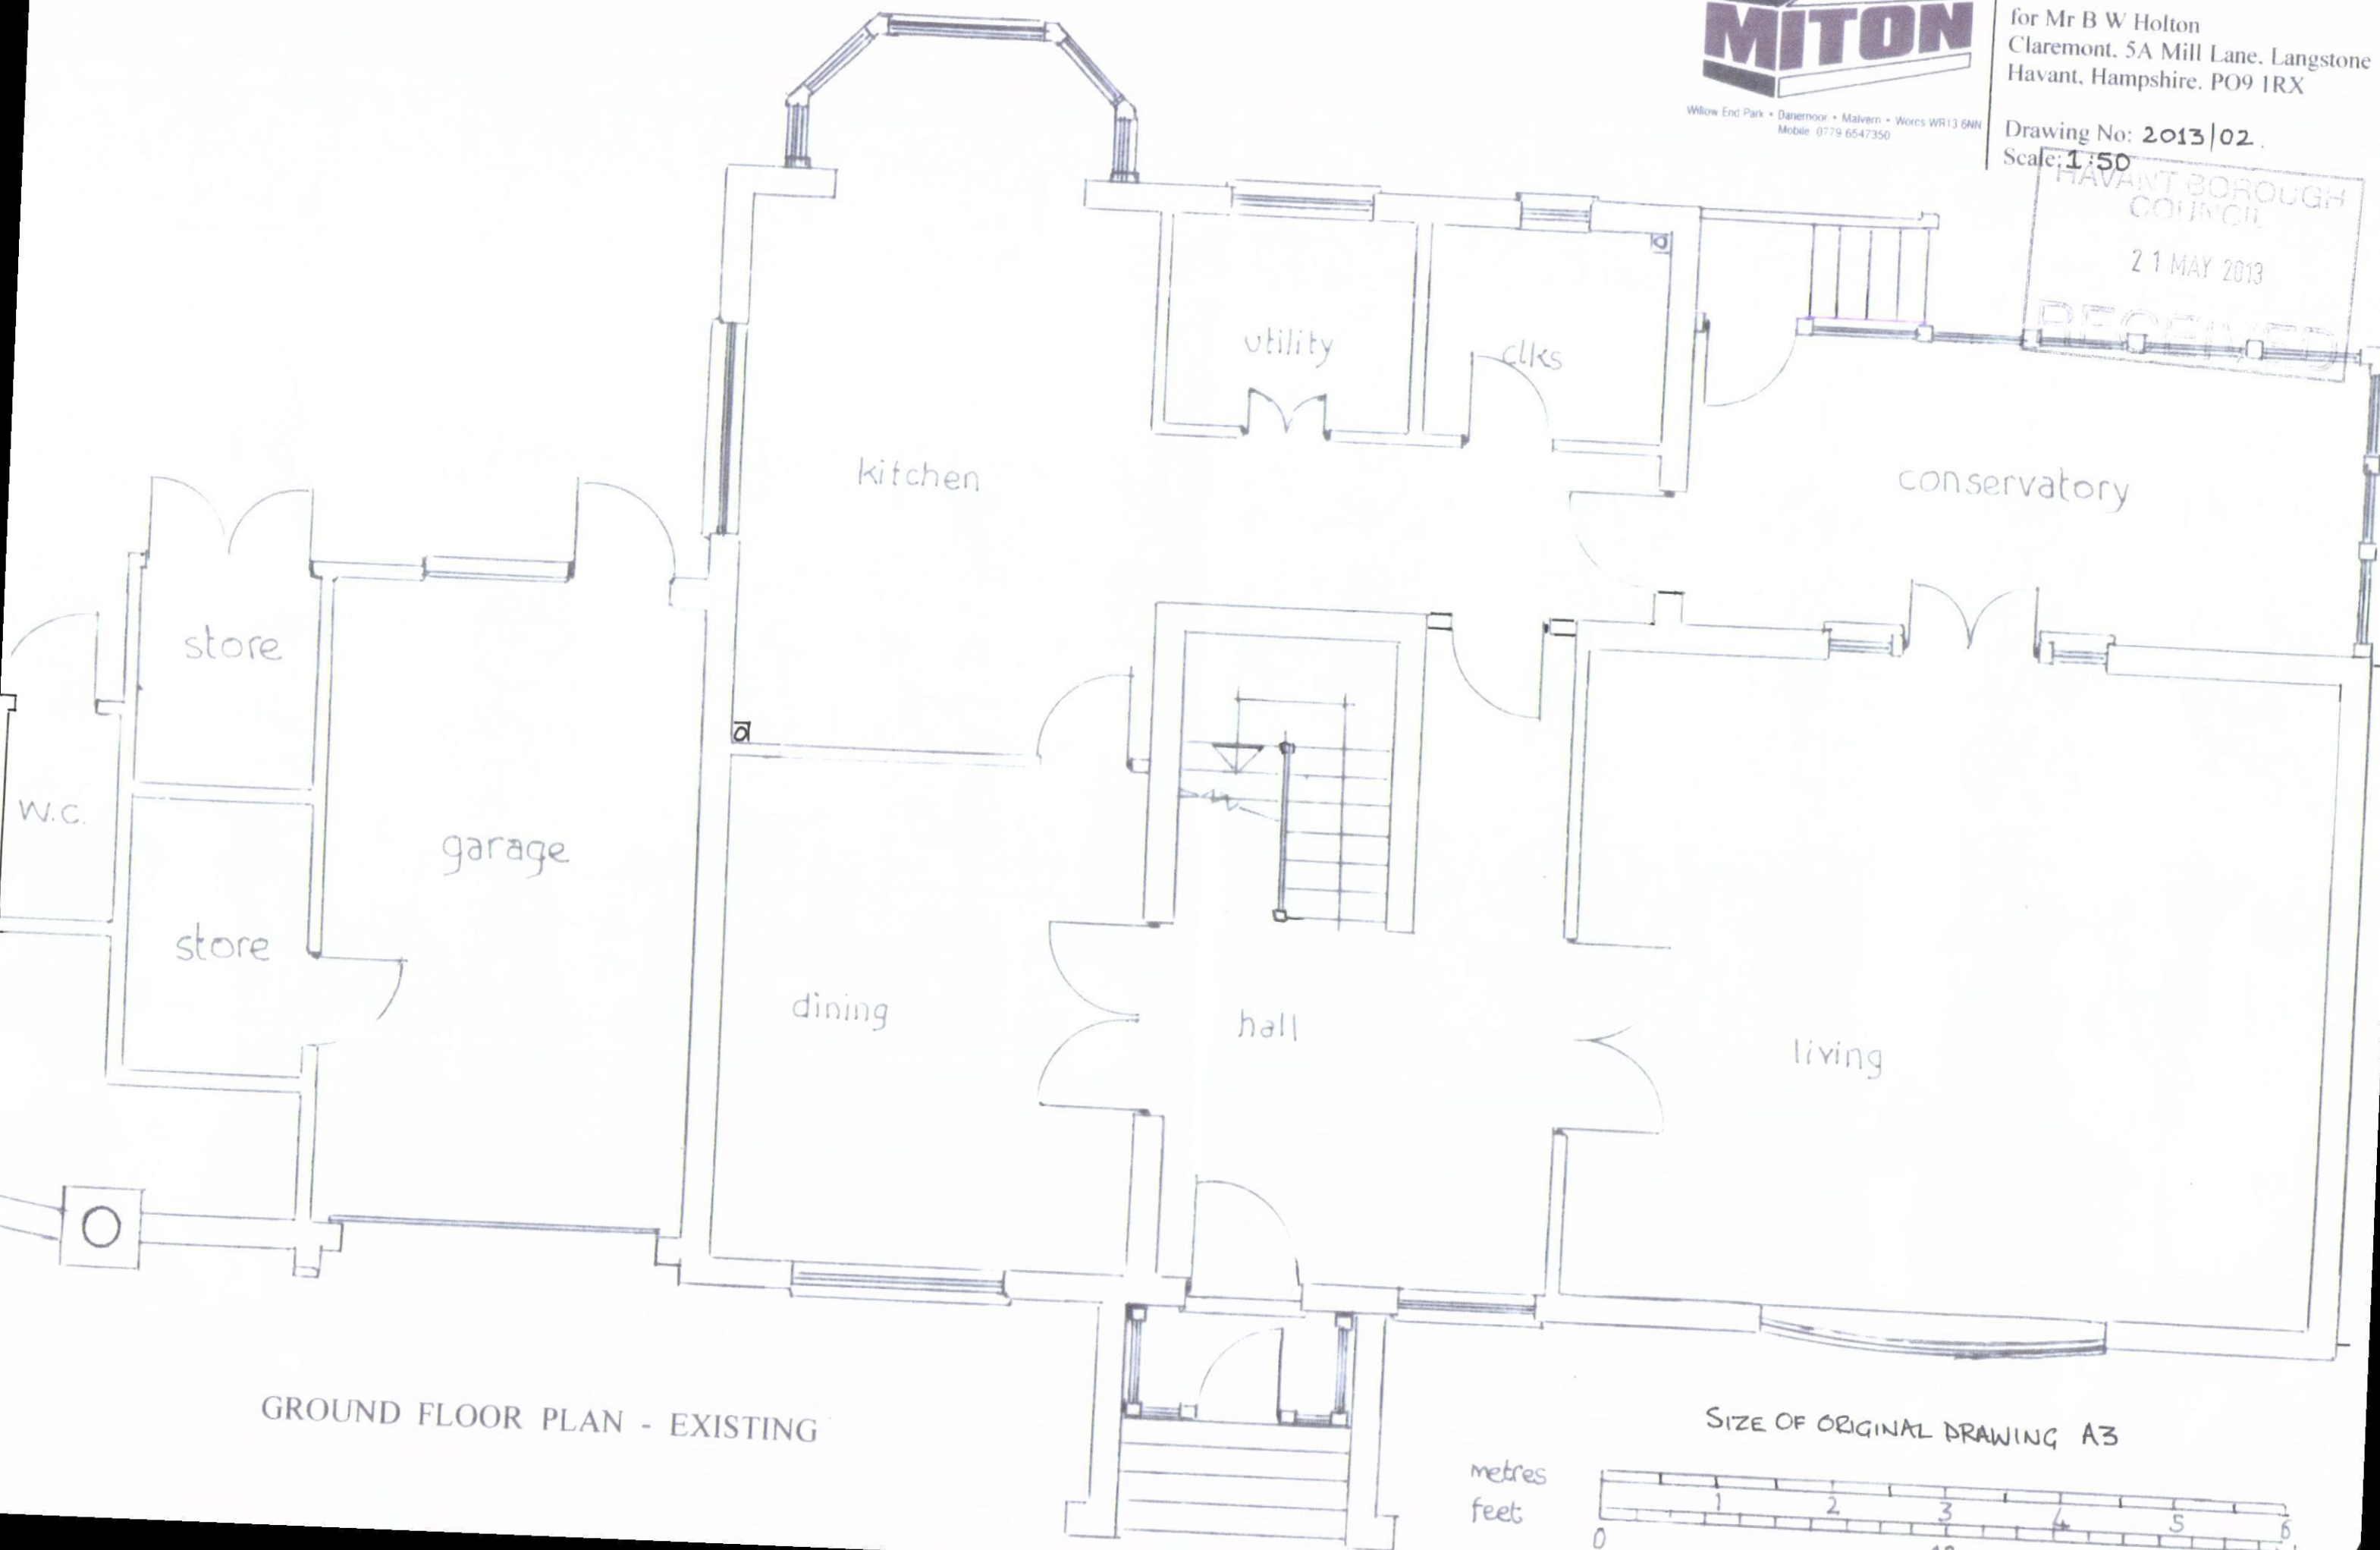

GROUND FLOOR PLAN - EXISTING

SIZE OF ORIGINAL DRAWING A3

metres
feet

