



HAVANT BOROUGH
COUNCIL
15 AUG 2013
RECEIVED


Materials Schedule	
Plots 9 & 10	
Roof	- grey concrete interlocking tiles matching half round ridge and hip tiles
Walls	- buff facing bricks generally red features
Fascia	- white Upvc
Gutters	- black Upvc
Windows	- white Upvc
Front Door	- hardwood

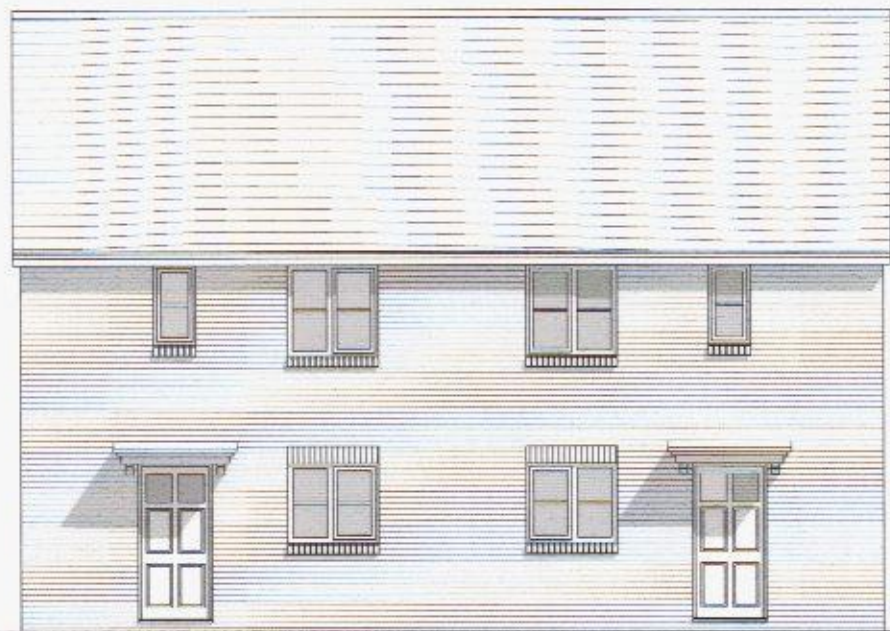

front elevation

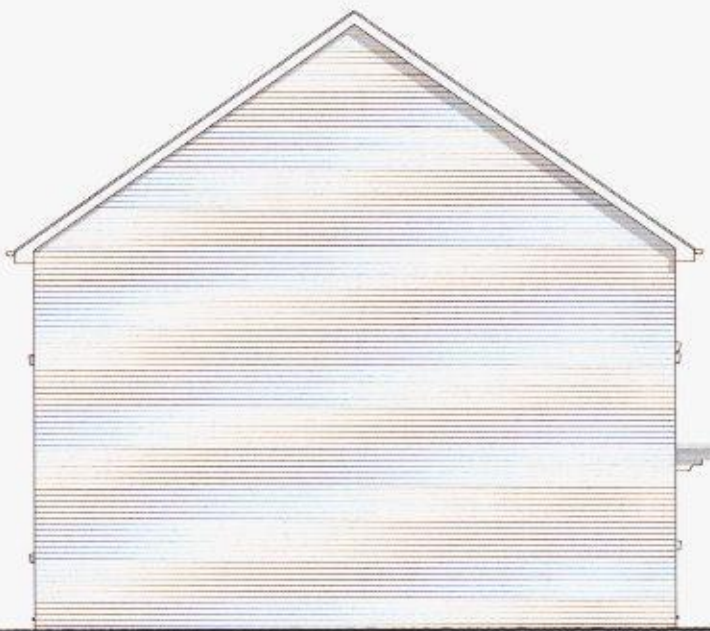

side elevation

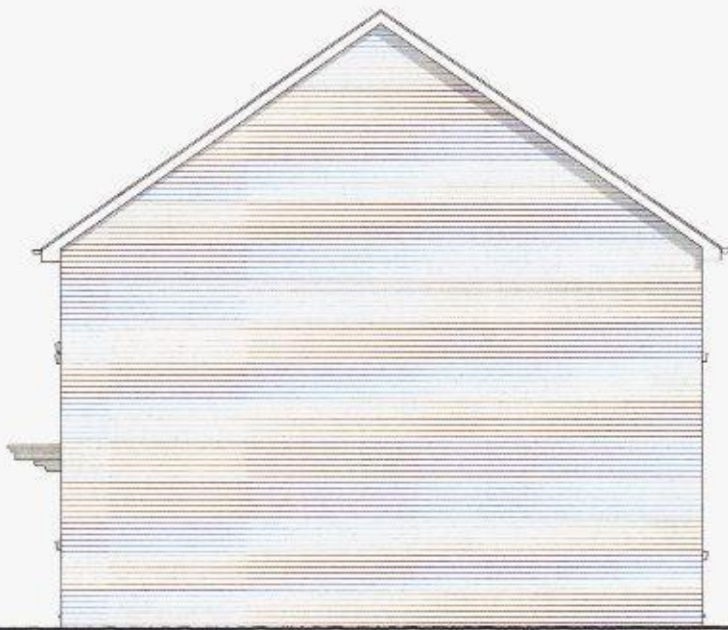


side elevation



rear elevation

rev c	12.08.13	Plots 28 & 29 removed
rev b	09.05.13	material schedule added
rev a	15.03.13	affordable housing units layout amended & furniture added

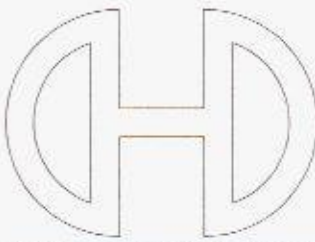

Victoria House 14 St Johns Road Hedge End Southampton Hampshire SO30 4AB
Tel: 01489 773577 Fax: 01489 797111 E-mail: sales@crayfernhomes.co.uk
All dimensions are to be checked on-site prior to commencement of work.
This drawing is the copyright of Crayfern Homes Limited
and may not be copied, altered or reproduced in any way without their written authority.

PLOTS 9 & 10

DEVELOPMENT AT
SCRATCHFACE LANE
BEDHAMPTON
HAMPSHIRE


FOR
CRAYFERN HOMES LIMITED

SCALE: 1:100 @ A2 DATE: OCT 2012 DRAWING NO: 02.12_204c



plots 9 & 10 3b house 887 ft²
affordable

ground floor

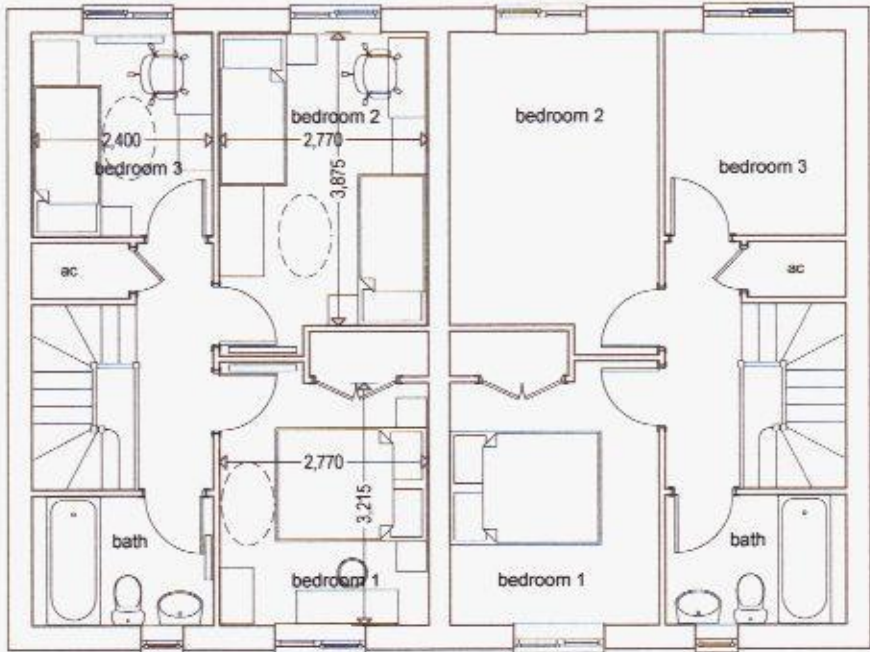

first floor

