


The drawings must not be scaled.
All dimensions must be checked on site and the status confirmed.
All works must be checked on site and the status confirmed.
The drawings must not be used for any other purpose.
The drawings must not be used for any other purpose.

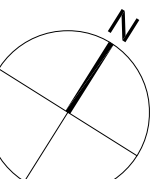


Scale Bar (m)
1:200
0 1 2 3 4 5 6 10 15 20

©Derrington Male Polzano

DRAWING NOTES

For use in the following drawings:
T: refers to the existing building
C: refers to the construction drawings

REVISION
P1 PRELIMINARY ISSUE
DATE: BY: Q
20/07/13 SL

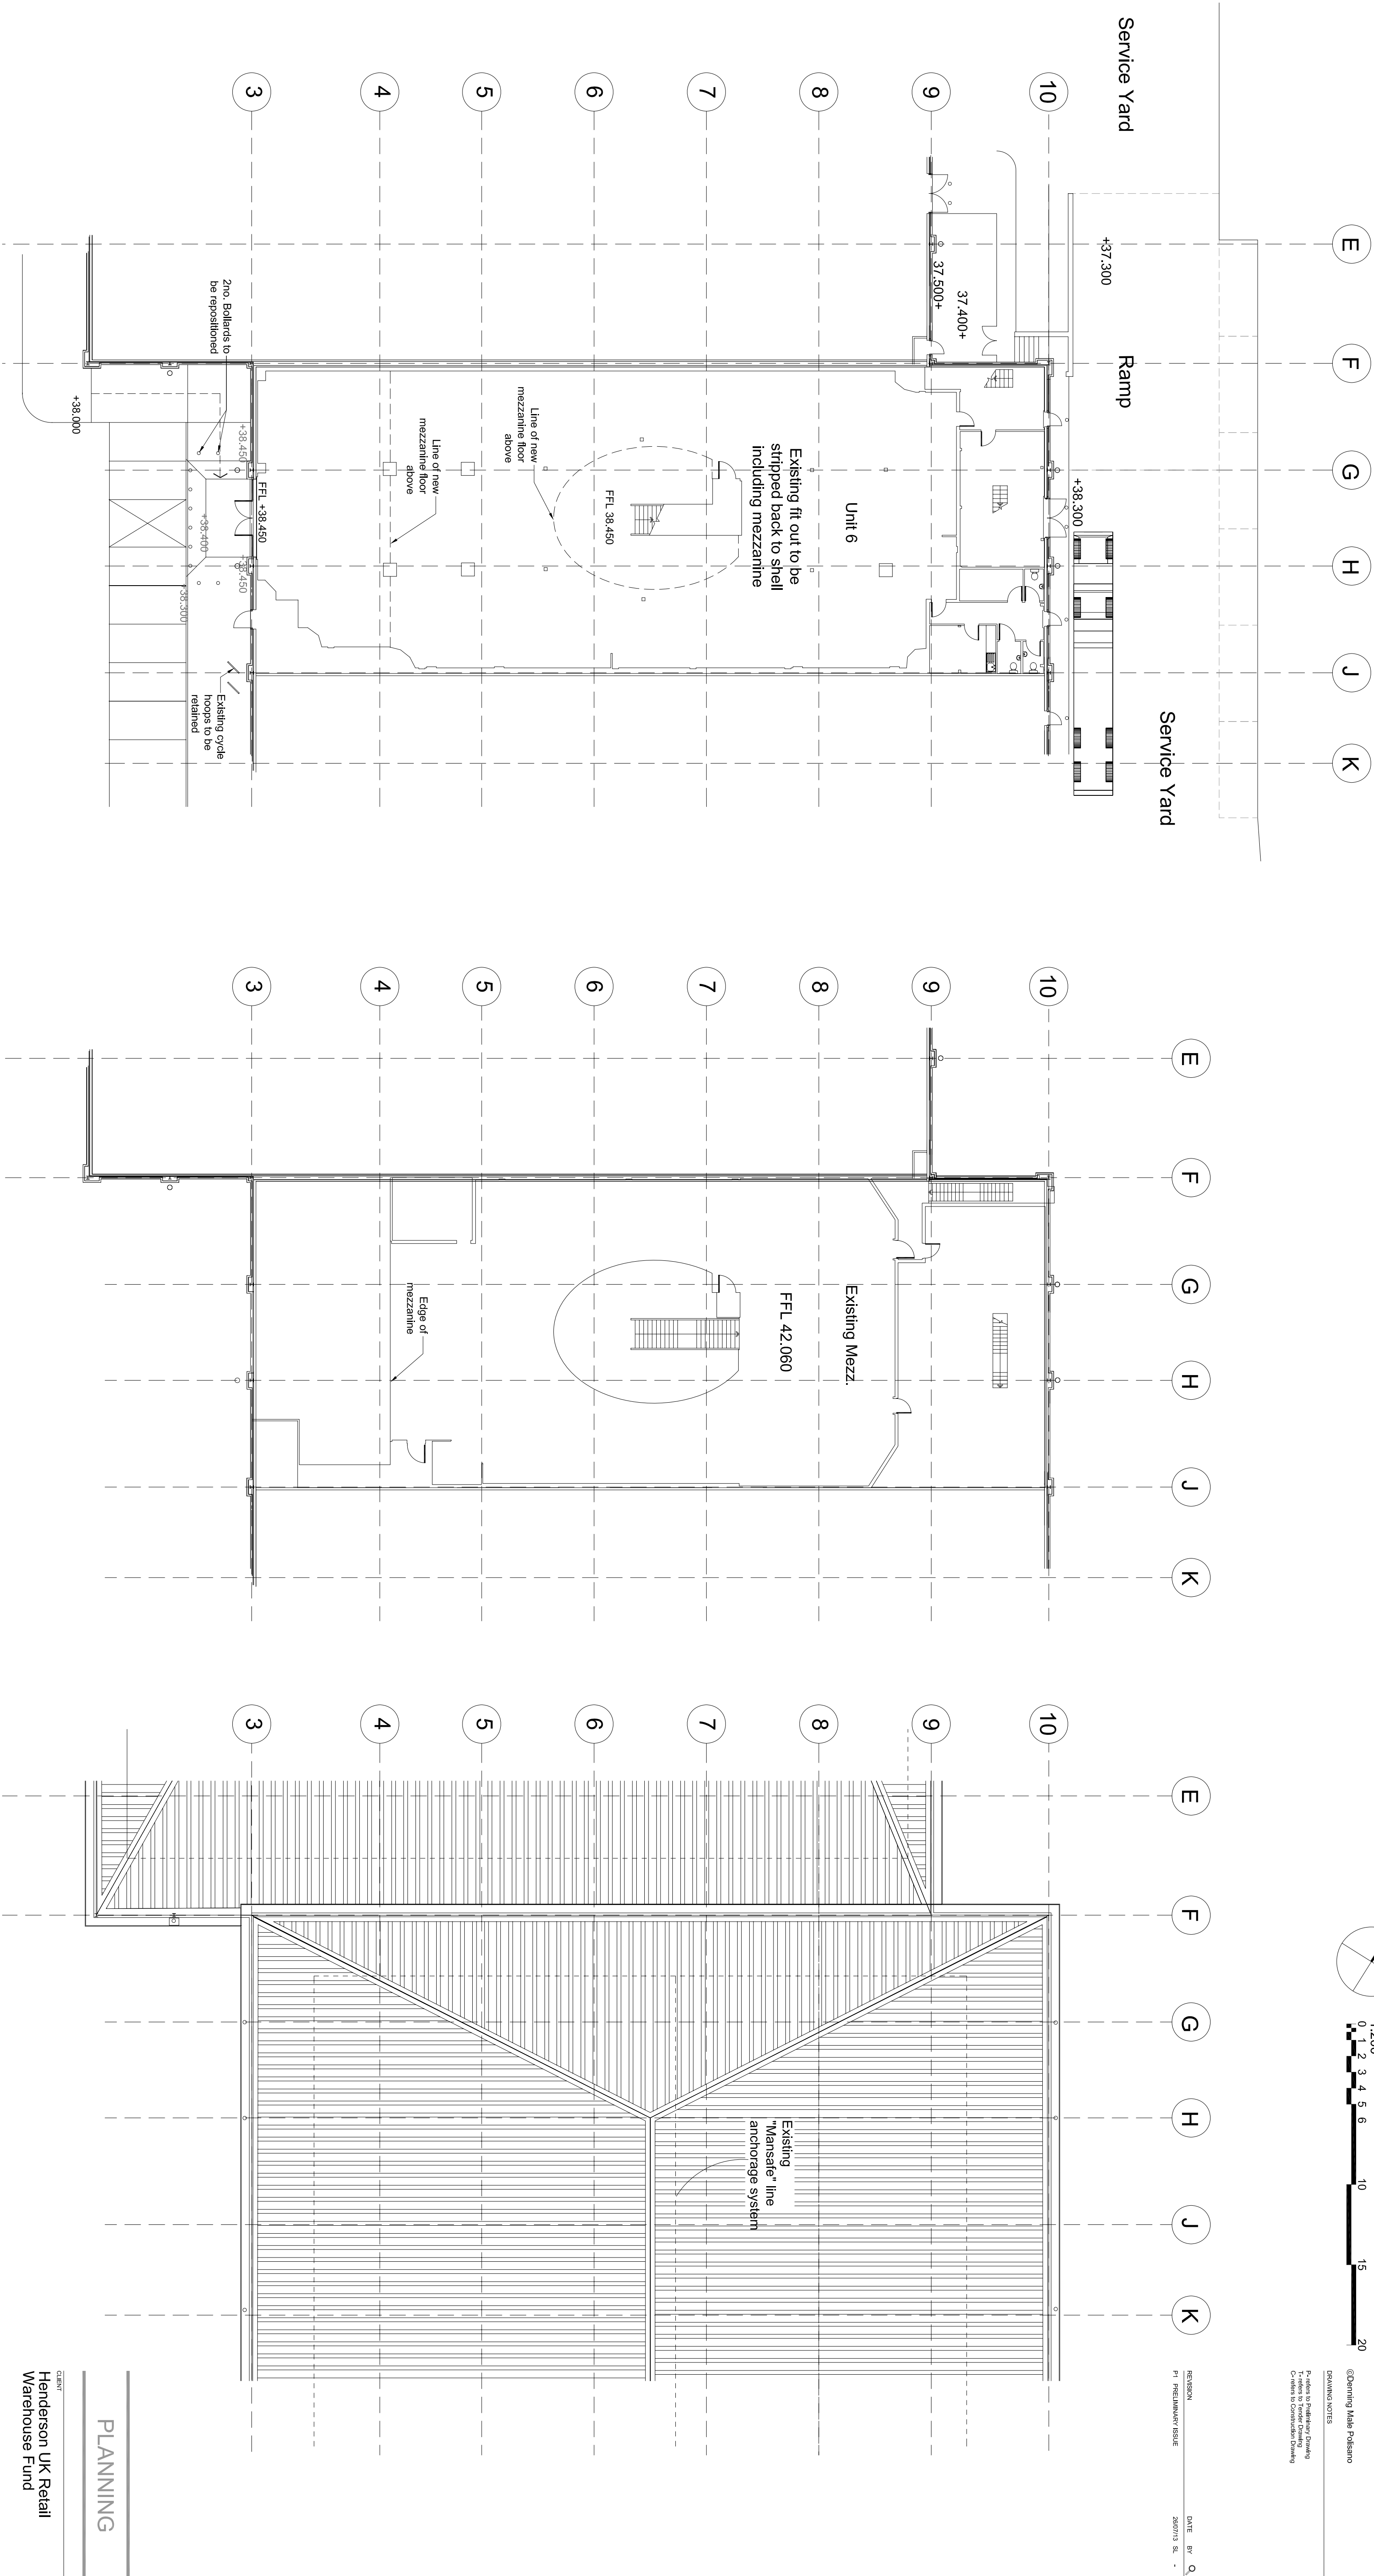

PLANNING

CLIENT
Henderson UK Retail
Warehouse Fund

PROJECT TITLE
M&S Simply Food
Wellingdon Retail Park
Waterlooville PO7 7FG

DRAWING TITLE
Existing Plans and Elevations

DATE
July 13

SCALE
1:200@ A1 208-PL-101.P1

Derrington Male Polzano
Limited

Chartered Architects
Campbell House
294 High Street
Aldershot


Hampshire GU12 4LT

T +44 (0) 1252 318448


F +44 (0) 1252 318446

E studio@dmpp-architects.co.uk

Existing South West Elevation

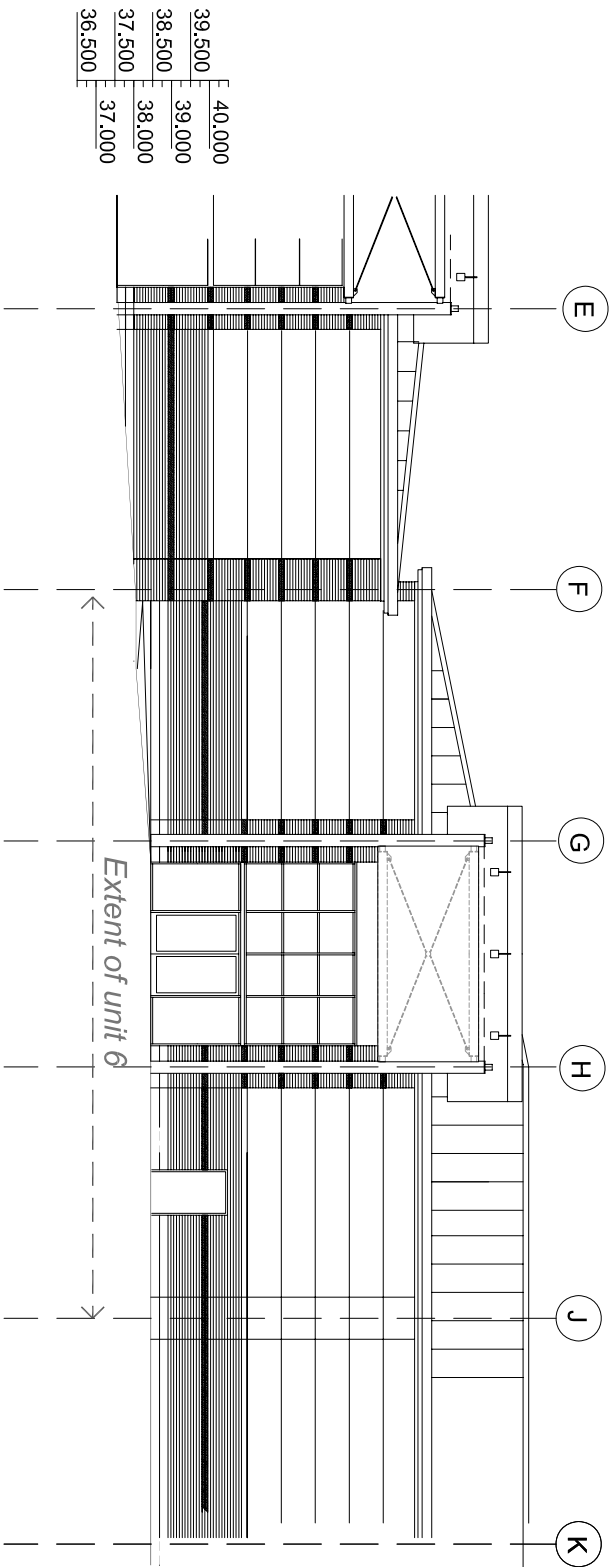

Existing North West Elevation

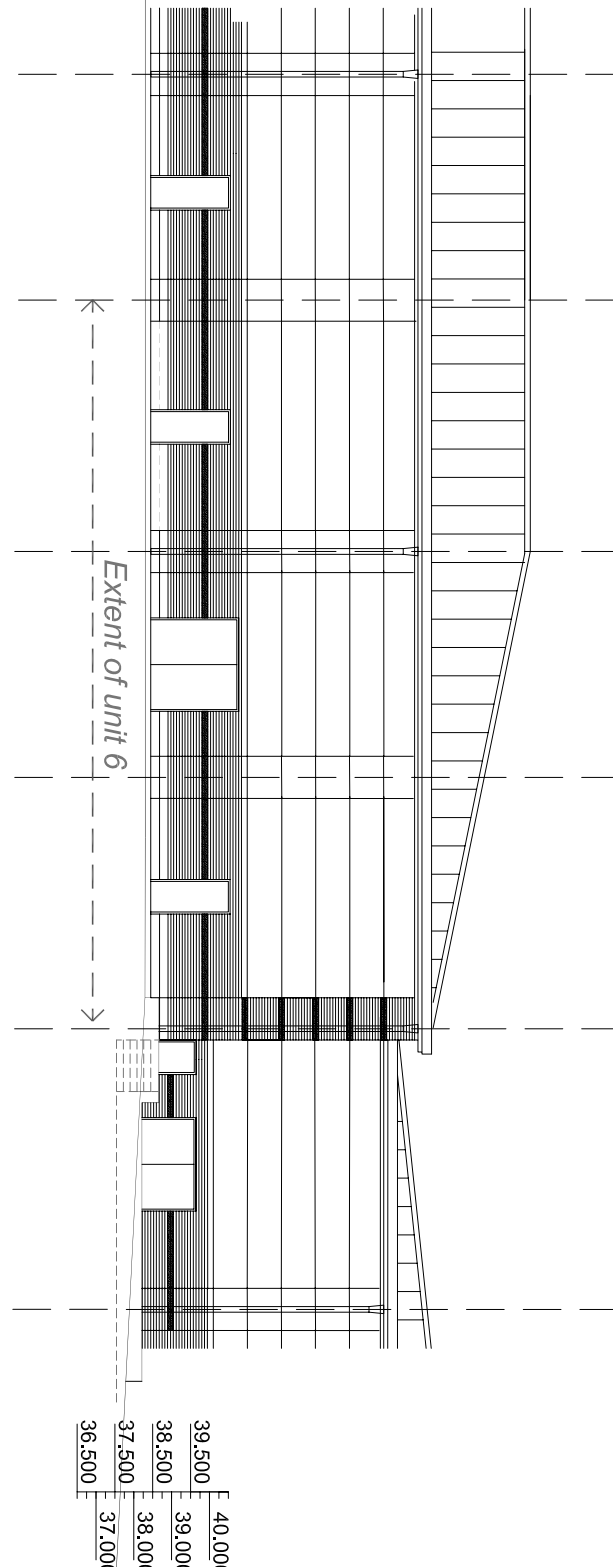

Existing North East Elevation

