


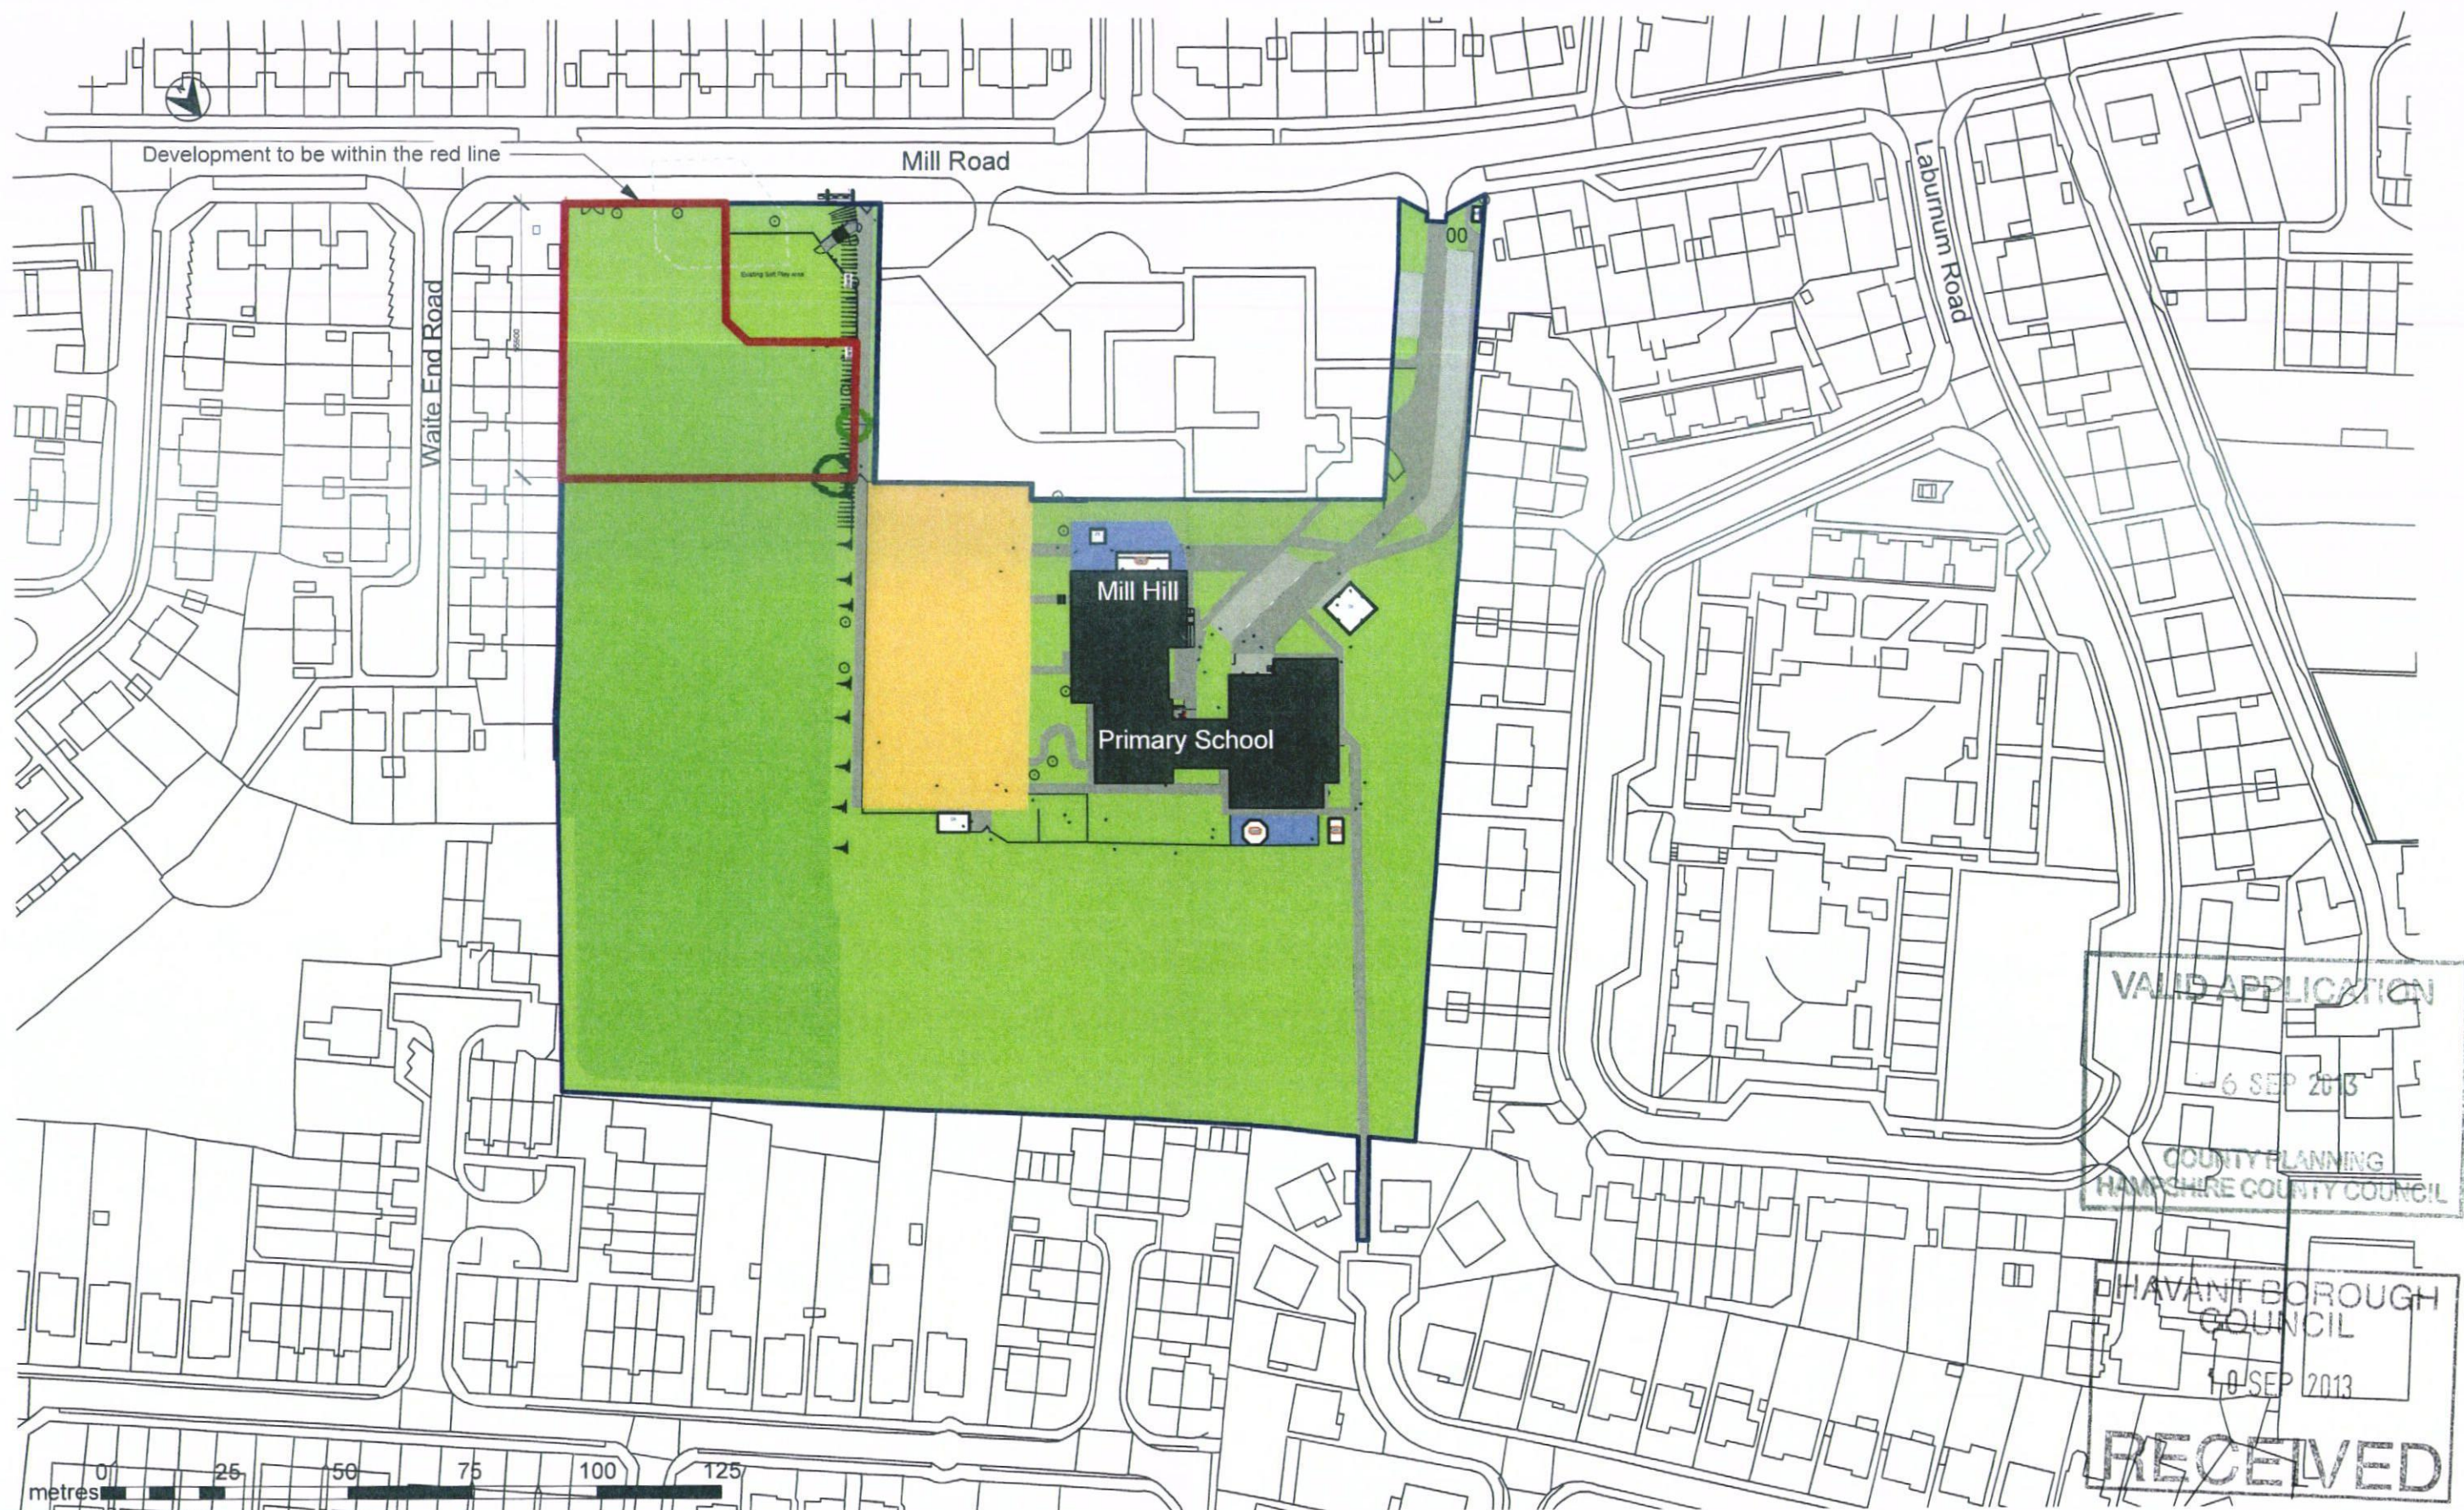

VALID APPLICATION
 6 SEP 2013
 COUNTY PLANNING
 HAMPSHIRE COUNTY COUNCIL

HAVANT BOROUGH
 COUNCIL
 10 SEP 2013
 RECEIVED

Planning Application

Notes	
1 This drawing is © copyright Hampshire County Council 2013. No unauthorised reproduction permitted. All rights reserved.	3 This map is reproduced from Ordnance Survey material with the permission of Ordnance Survey on behalf of the controller of Her Majesty's Stationary Office © Crown Copyright. Unauthorised reproduction infringes Crown Copyright and may lead to prosecution or civil proceedings. (100019180), (2013)
2 No dimensions are to be scaled from this drawing	

rev	description	date	by

PROJECT Mill Hill Primary School Mill Road Portsmouth PO7 7DB				SHEET CONTENTS Existing Site Plan	
SCALE 1:1250 @ A3	DATE 04/06/13	DRAWN. AcD	CHKD.	DRAWING No. 2775/ 04	REVISION
				FILE REF. 2775-10008001308-Mill-Hill-Primary-School.dwg	

HCC
 Property Services