



front elevation

side elevation

Materials Schedule


Roof	- grey concrete interlocking tiles matching half round ridge and hip tiles
Walls	- buff facing bricks generally red features
Fascia	- white Upvc
Gutters	- black Upvc
Windows	- white Upvc
Front Door	- hardwood



side elevation

rear elevation

rev b	09.05.13	material schedule added
rev a	15.03.13	affordable housing units layout amended & furniture added

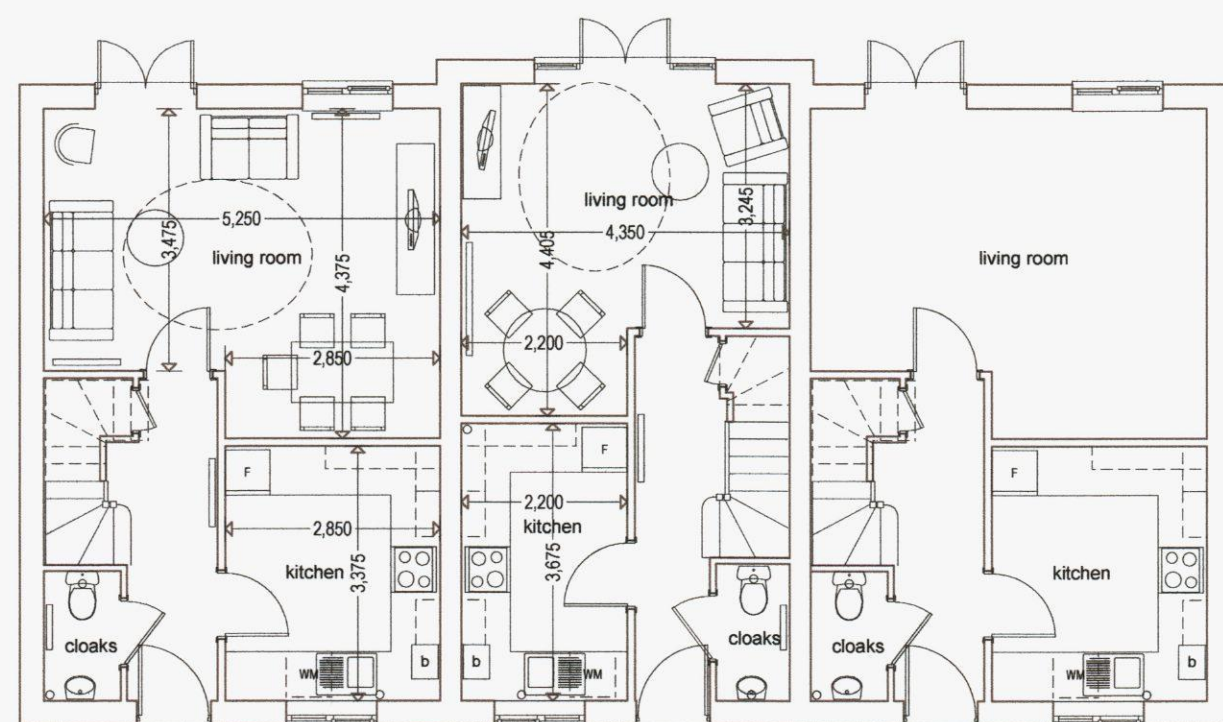


plot 34
3b house 887 ft²
affordable


plot 35
2b house 766 ft²
affordable

plot 36
3b house 887 ft²
affordable

ground floor

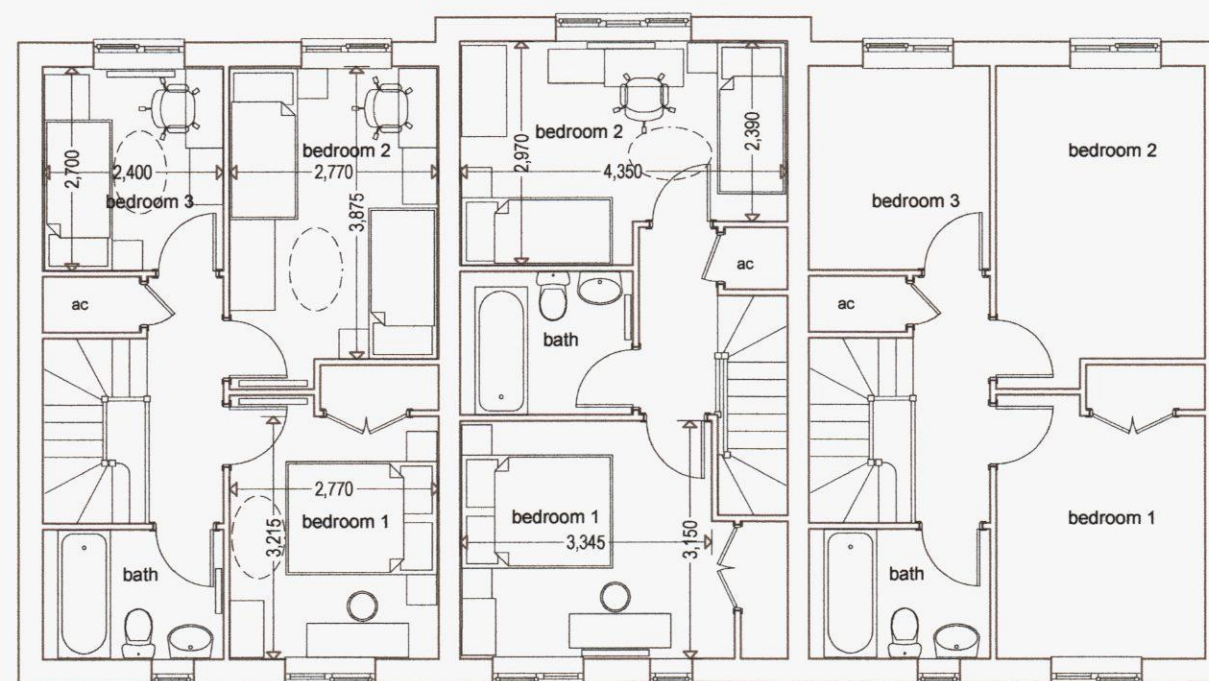

first floor

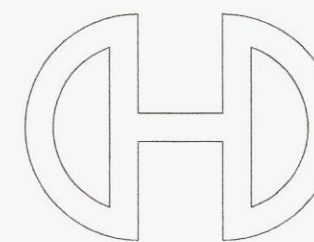

Victoria House 14 St Johns Road Hedge End Southampton Hampshire SO30 4AB
Tel 01489 773577 • Fax 01489 797111 • E mail sales@crayfernhomes.co.uk
All dimensions are to be checked onsite prior to commencement of work
This drawing is the copyright of Crayfern Homes Limited
and may not be copied altered or reproduced in any way without their written authority

PLOTS 34, 35 & 36

DEVELOPMENT AT
SCRATCHFACE LANE
BEDHAMPTON
HAMPSHIRE

FOR
CRAYFERN HOMES LIMITED

0 1 2 3 4 5
scale bar 1:100 @ A2

SCALE: 1:100 @ A2 DATE: OCT 2012 DRAWING NO 02.12_215b