



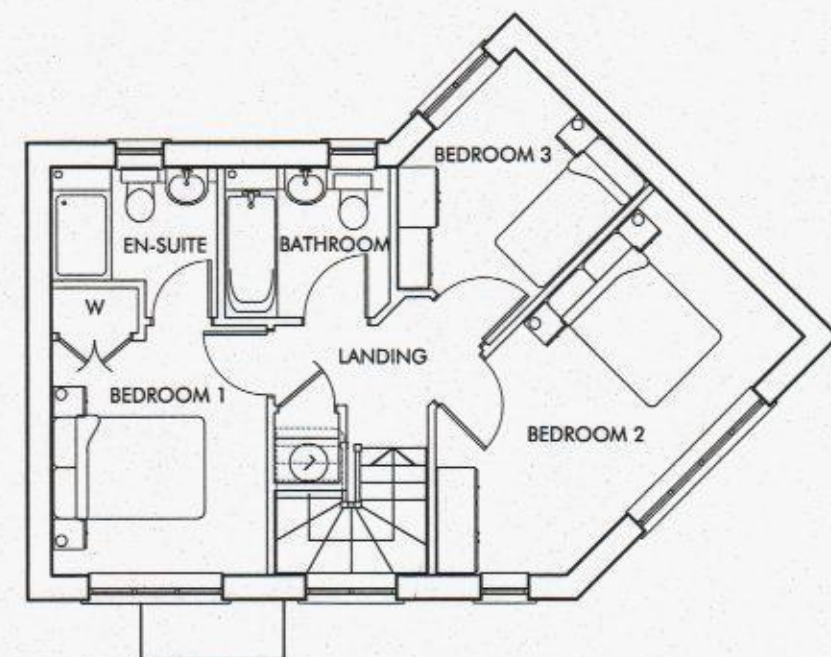

FIRST FLOOR

PLOT 102, (123),
(95-h REFER TO ELEVATION
F DRAWING 1924-A-3010)
3BH6

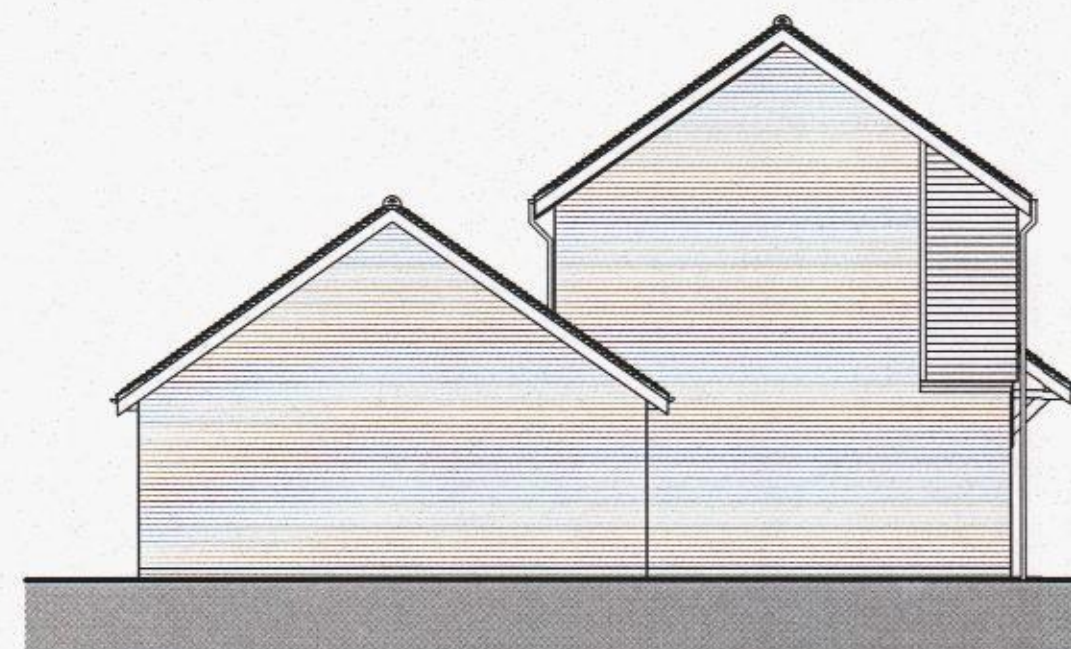

SIDE ELEVATION - D


PLOT 123

PLOT 102, (95-h)
3BH6




FRONT ELEVATION - A

PLOT 102, 95-h
3BH6

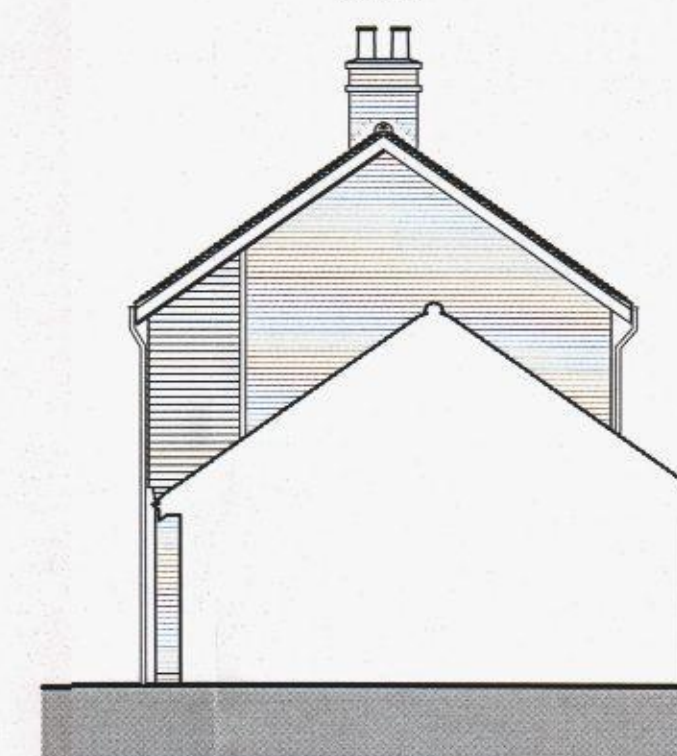

SIDE ELEVATION - B

PLOT 88, 102,
123, 265
3BH6

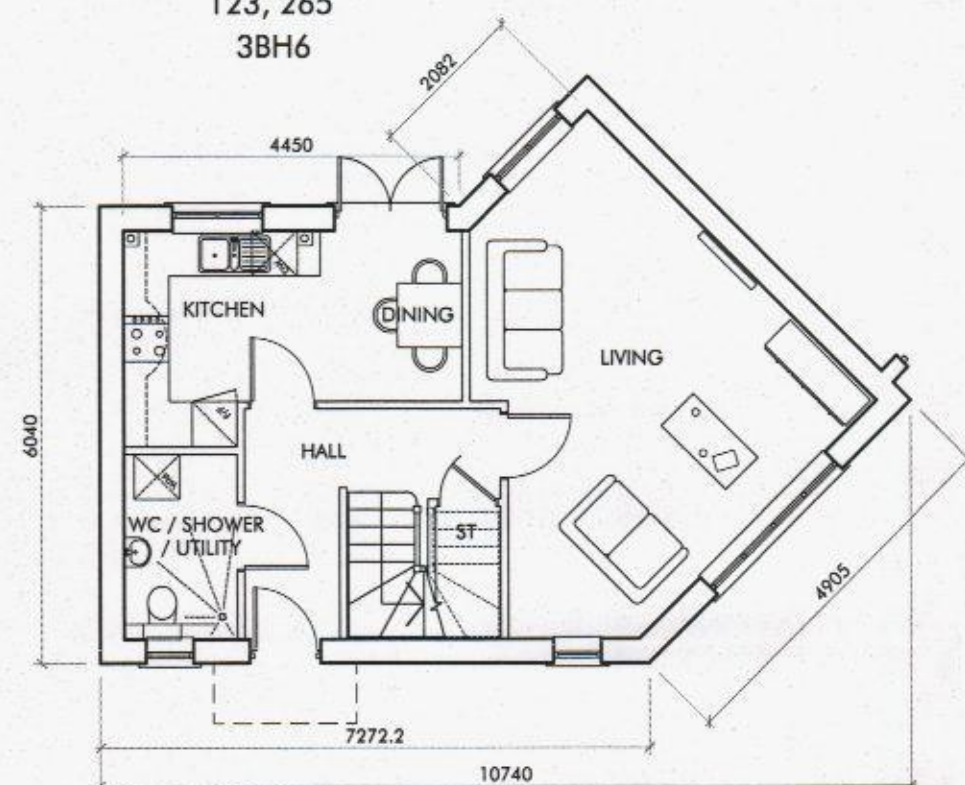


GROUND FLOOR

PLOT 102, (95-h)
3BH6



REAR ELEVATION - C

PLOT 88, (124-h), (256-h),
(89-h), 255 NO GARAGE
3BH6

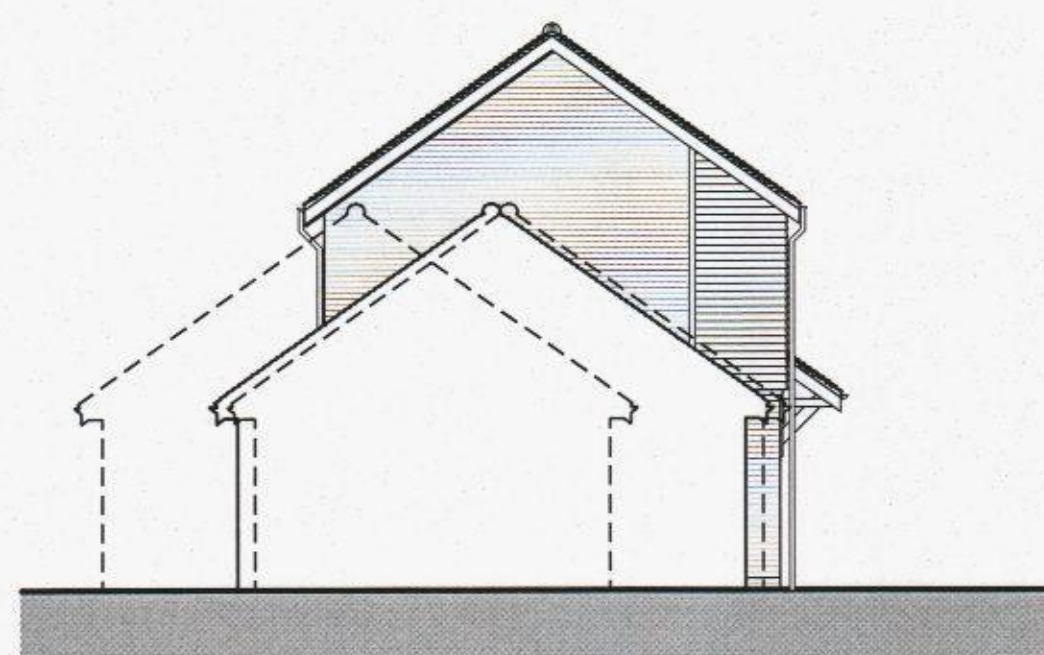

SIDE ELEVATION - F

PLOT 256

PLOT 88


PLOT 124

PLOT 88, 123,
255 NO GARAGE
3BH6




TRUE FRONT ELEVATION - E

PLOT 124, 256
89 NO GARAGE
3BH6-h

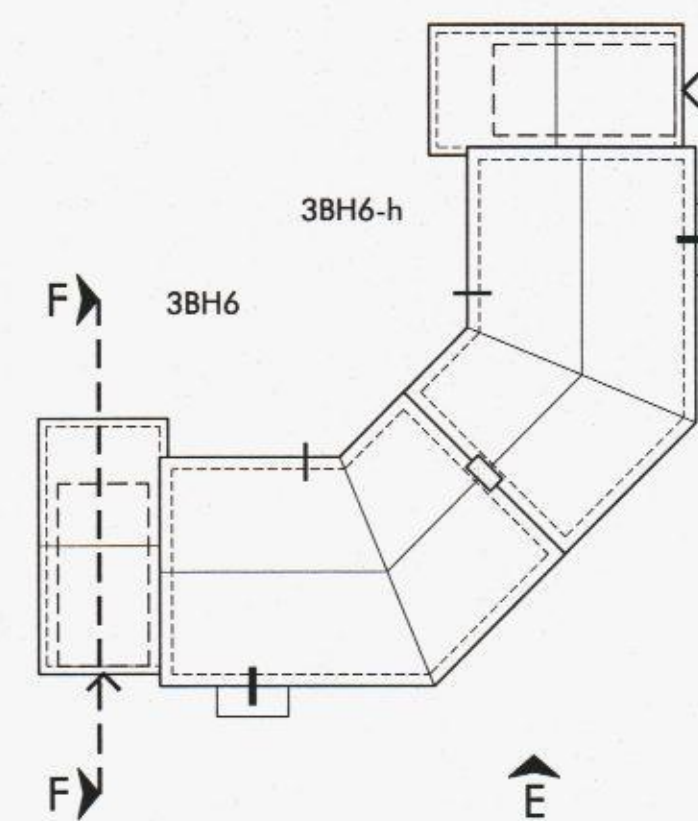

ROOF PLAN 1:200

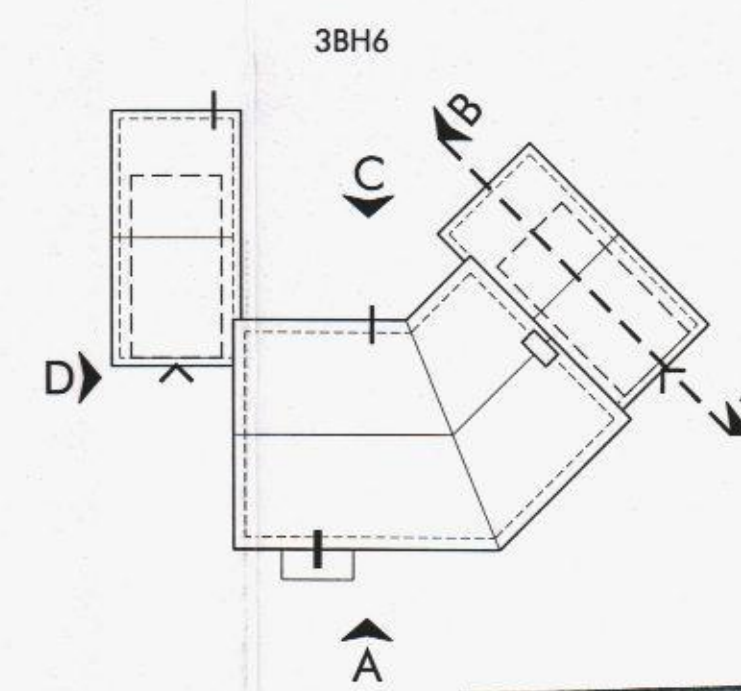

ROOF PLAN 1:200



0 m 1 m 2 m 3 m 4 m 5 m
Scale 1:100

grainger plc

UNIT TYPE	AREA sq.m	AREA sq.ft
HOUSE TYPE 3BH6	97.56	1050

UNIT TYPE	PLOT Nos THIS	PLOT Nos HANDED
HOUSE TYPE 3BH6	88, 102, 123, 255	89, 95, 124, 256

REV	DATE	CHANGES	BY	CHK	ISSUE FOR
A	16.04.13	FIRST ISSUE	CO	PW	COMMENT
B	21.05.13	GARAGE ELEVATIONS ADDED AND NOTES AMENDED ETC	CO	PW	COMMENT
C	05.07.13	ISSUED FOR PLANNING	OK	PW	PLANNING

- NOTES
- DO NOT SCALE THIS DRAWING - USE STATED DIMENSIONS.
 - AREAS GIVEN ARE GROSS INTERNAL AND ASSUME PARTY WALL THICKNESS OF 300mm AND EXTERNAL WALL THICKNESS OF 320mm TO PLASTER FINISHES. AREAS WILL BE LESS IF THESE ARE INCREASED.
 - PLANS, ELEVATIONS AND PLOT NUMBERS INDICATED AS HANDED (h) ARE AS SHOWN ON THE SITE LAYOUT. PLOT Nos THIS IN THE TABLE INDICATES UNHANDED PLOTS (THE AS DRAWN BLOCK TYPE MAY CONTAIN HANDED AND UNHANDED HOUSE TYPES).
 - ELEVATIONS SHOWING GARAGE POSITIONS ETC ARE INDICATIVE AND MAY VARY DEPENDING ON FINAL SITE LEVELS.
 - SIDE WINDOWS SHALL BE OMITTED WHERE THEY WOULD OTHERWISE CLASH WITH GARAGES ETC.
 - ALL BATHROOM AND EN-SUITE SHOWER ROOM WINDOWS SHALL HAVE OBSCURED GLAZING.
 - FOR GARAGE AND PEDESTRIAN DOOR LOCATIONS REFER TO SITE LAYOUT DRAWING 1924-A-1010.
 - SOLAR THERMAL PANELS WHERE SHOWN ON ELEVATIONS ARE INDICATIVE OF HEIGHT AND SIZE - FOR PRECISE LOCATIONS TO SUIT PLOT SPECIFIC ROOF ASPECT SEE SITE LAYOUT DRAWING 1924-A-1011.

OMEGA
PARTNERSHIP

GLENNAY HOUSE 39 COMMON ROAD CLAYTON SURREY KT10 6ND
TEL: 01372 470 315 FAX: 01372 470 358 E-MAIL: fiona@omega-partnership.co.uk

client
GRAINGER PLC
project
WOODCROFT FARM, HAVANT
description
**BLOCK TYPES R & RR- 1x3BH6 & 2x3BH6
PLOTS 88-89, 95, 102, 123-124, 255-256
FLOOR PLANS & ELEVATIONS**

project number	drawing number	revision
1924	A-3075	C
scale	date	
1:100 @ A1 1:200 @ A3	APRIL 2103	

status
PLANNING

1924-A-3075-C